


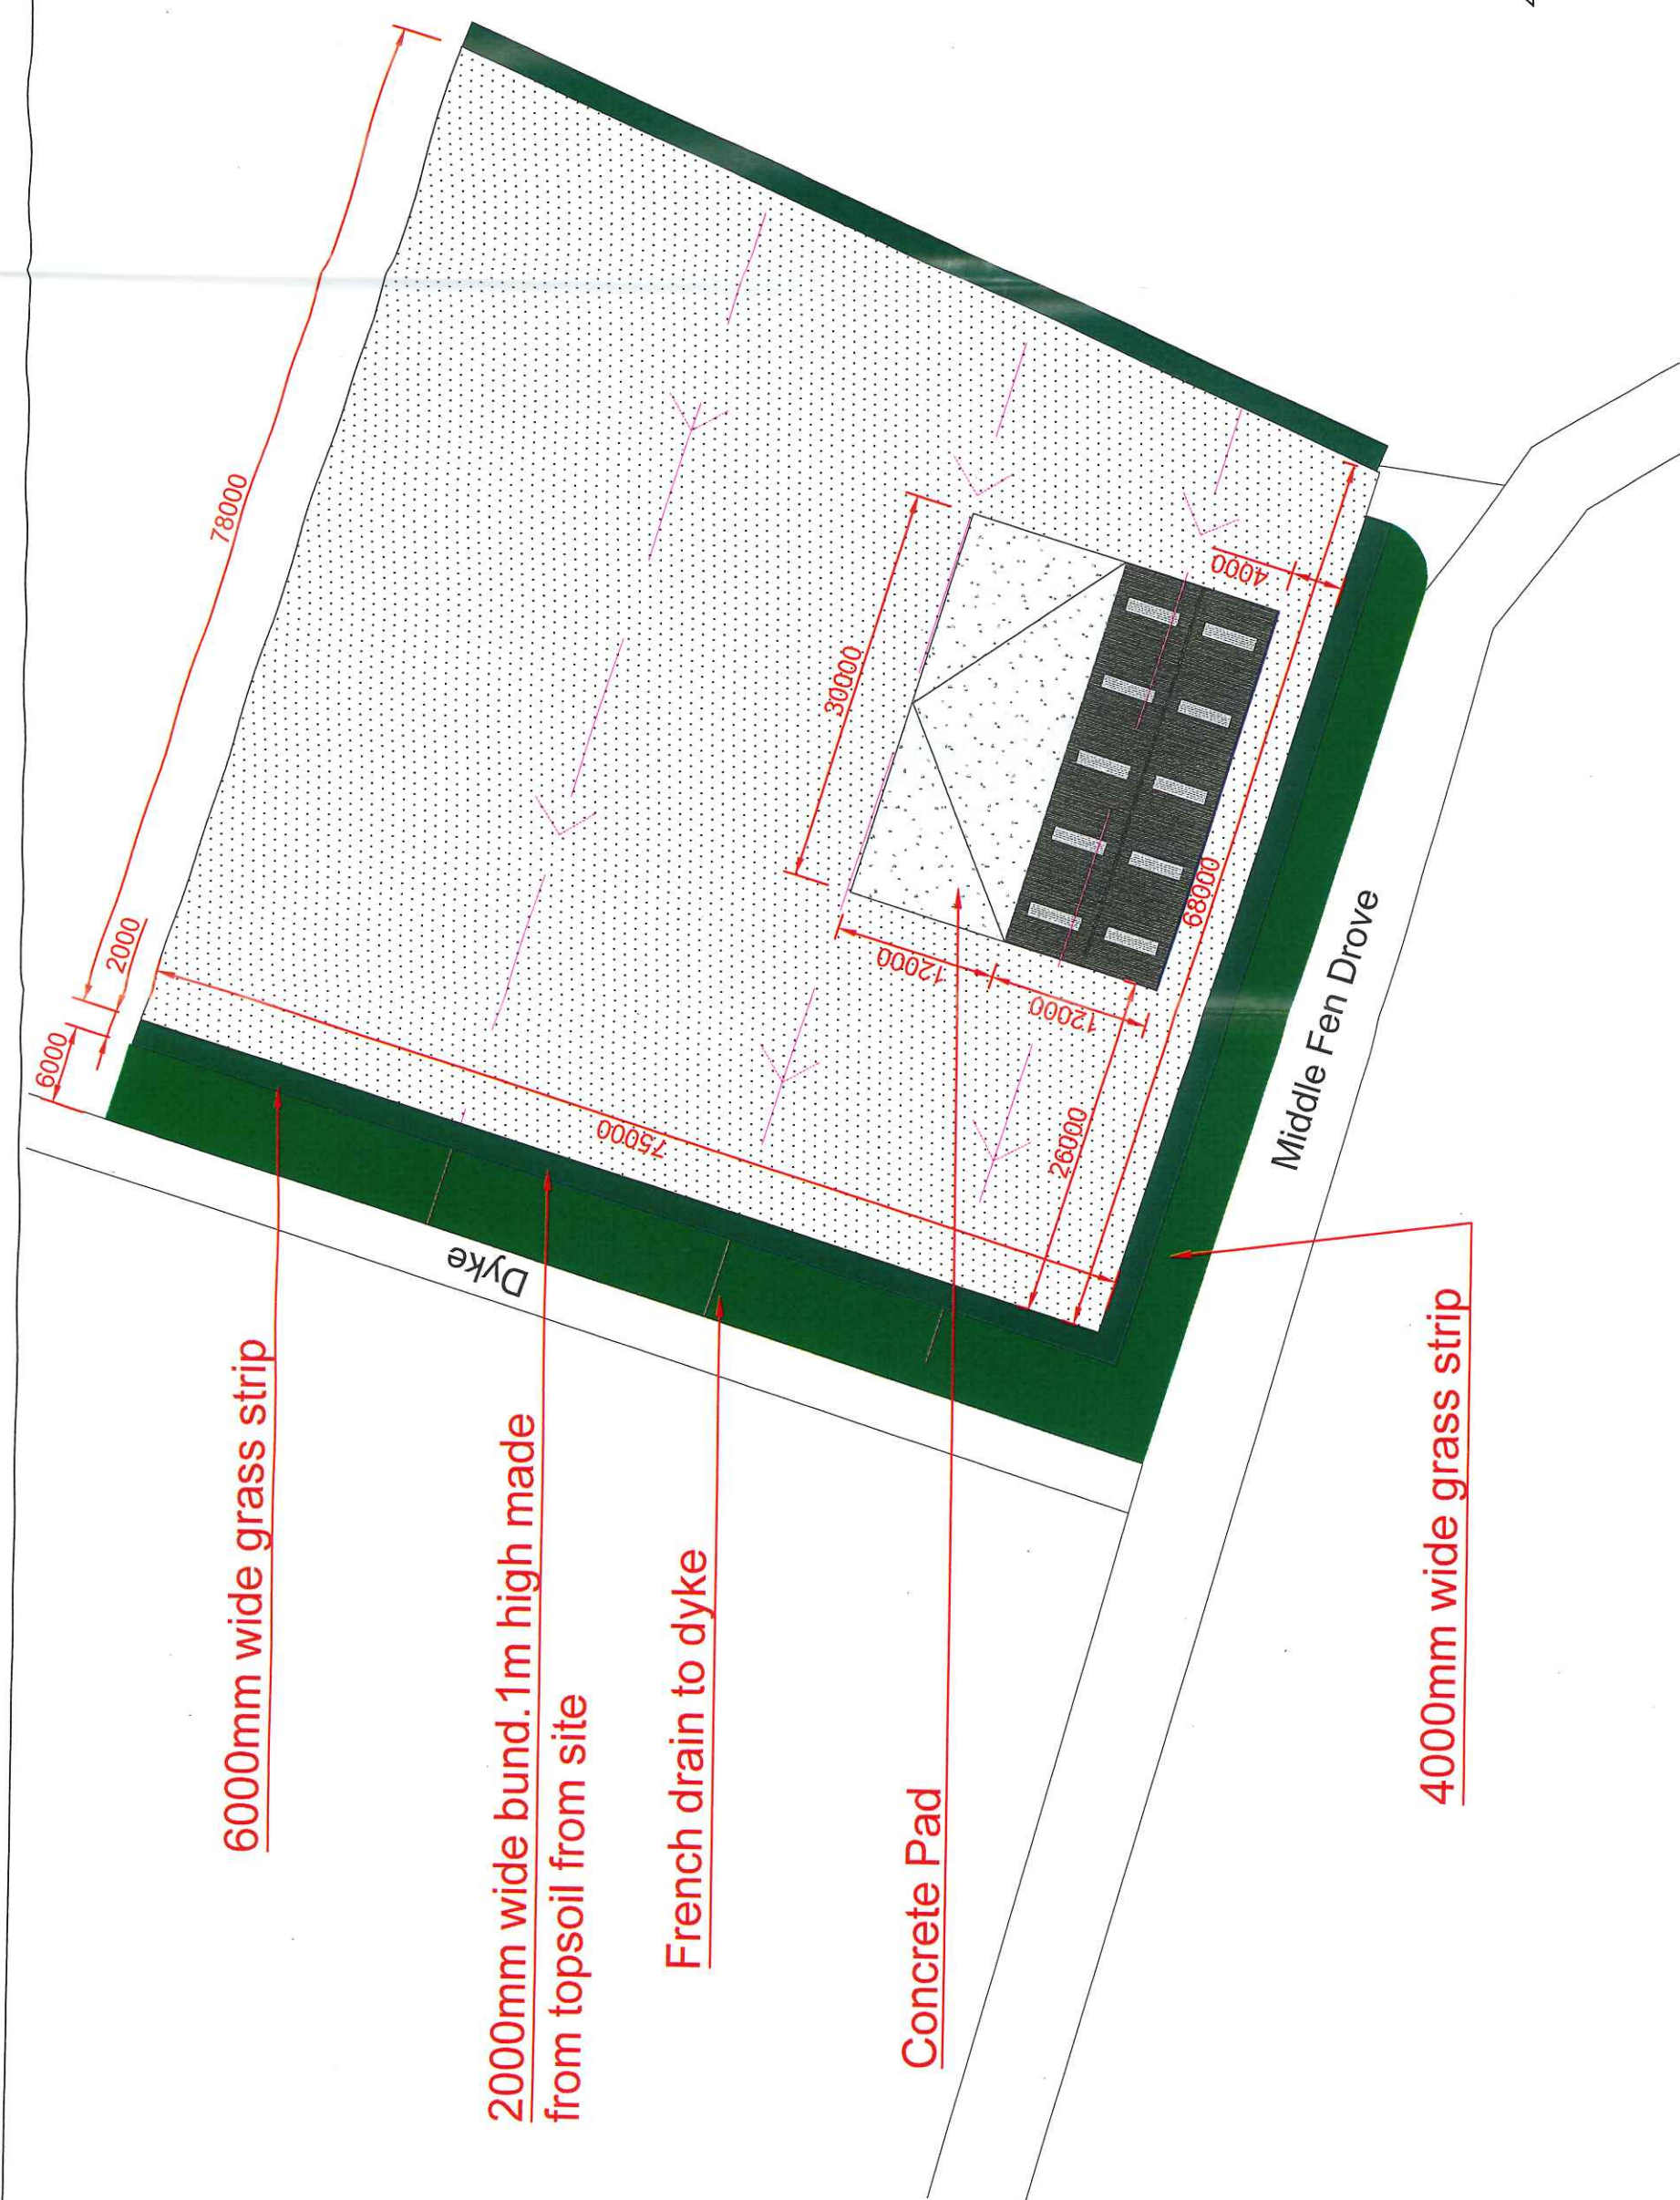


6000mm wide grass strip

2000mm wide bund. 1m high made from topsoil from site

French drain to dyke

Concrete Pad

4000mm wide grass strip

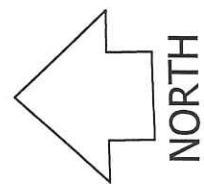

PROJECT Wray Farm Mechanical Shed		SCALE 1:500@ A3		DATE MARCH 2020		DRAWN BY AK		CHECKED BY AK		Dwg No. CG-SP		REV --	
TITLE SITE PLAN													
Copyright Clarke Group Construction Ltd. Drawing not to be scaled													
The Workshop, Slippery Gowl Lane, Wyberton Boston, Lincs PE21 7AA Tel: 01205 354629 Fax: 01205 358214 Email: info@clarkegroup.co.uk www.clarkegroup.co.uk													
DRAWING STATUS PL													
Feasibility - FE Prelim-PR Comments - CT Planning - PL Building Regs-BR Tender-TN Construction - CO As Built-AB													
D XX-XX-XX C XX-XX-XX B XX-XX-XX A XX-XX-XX Rev Date Description													
REVISIONS													