



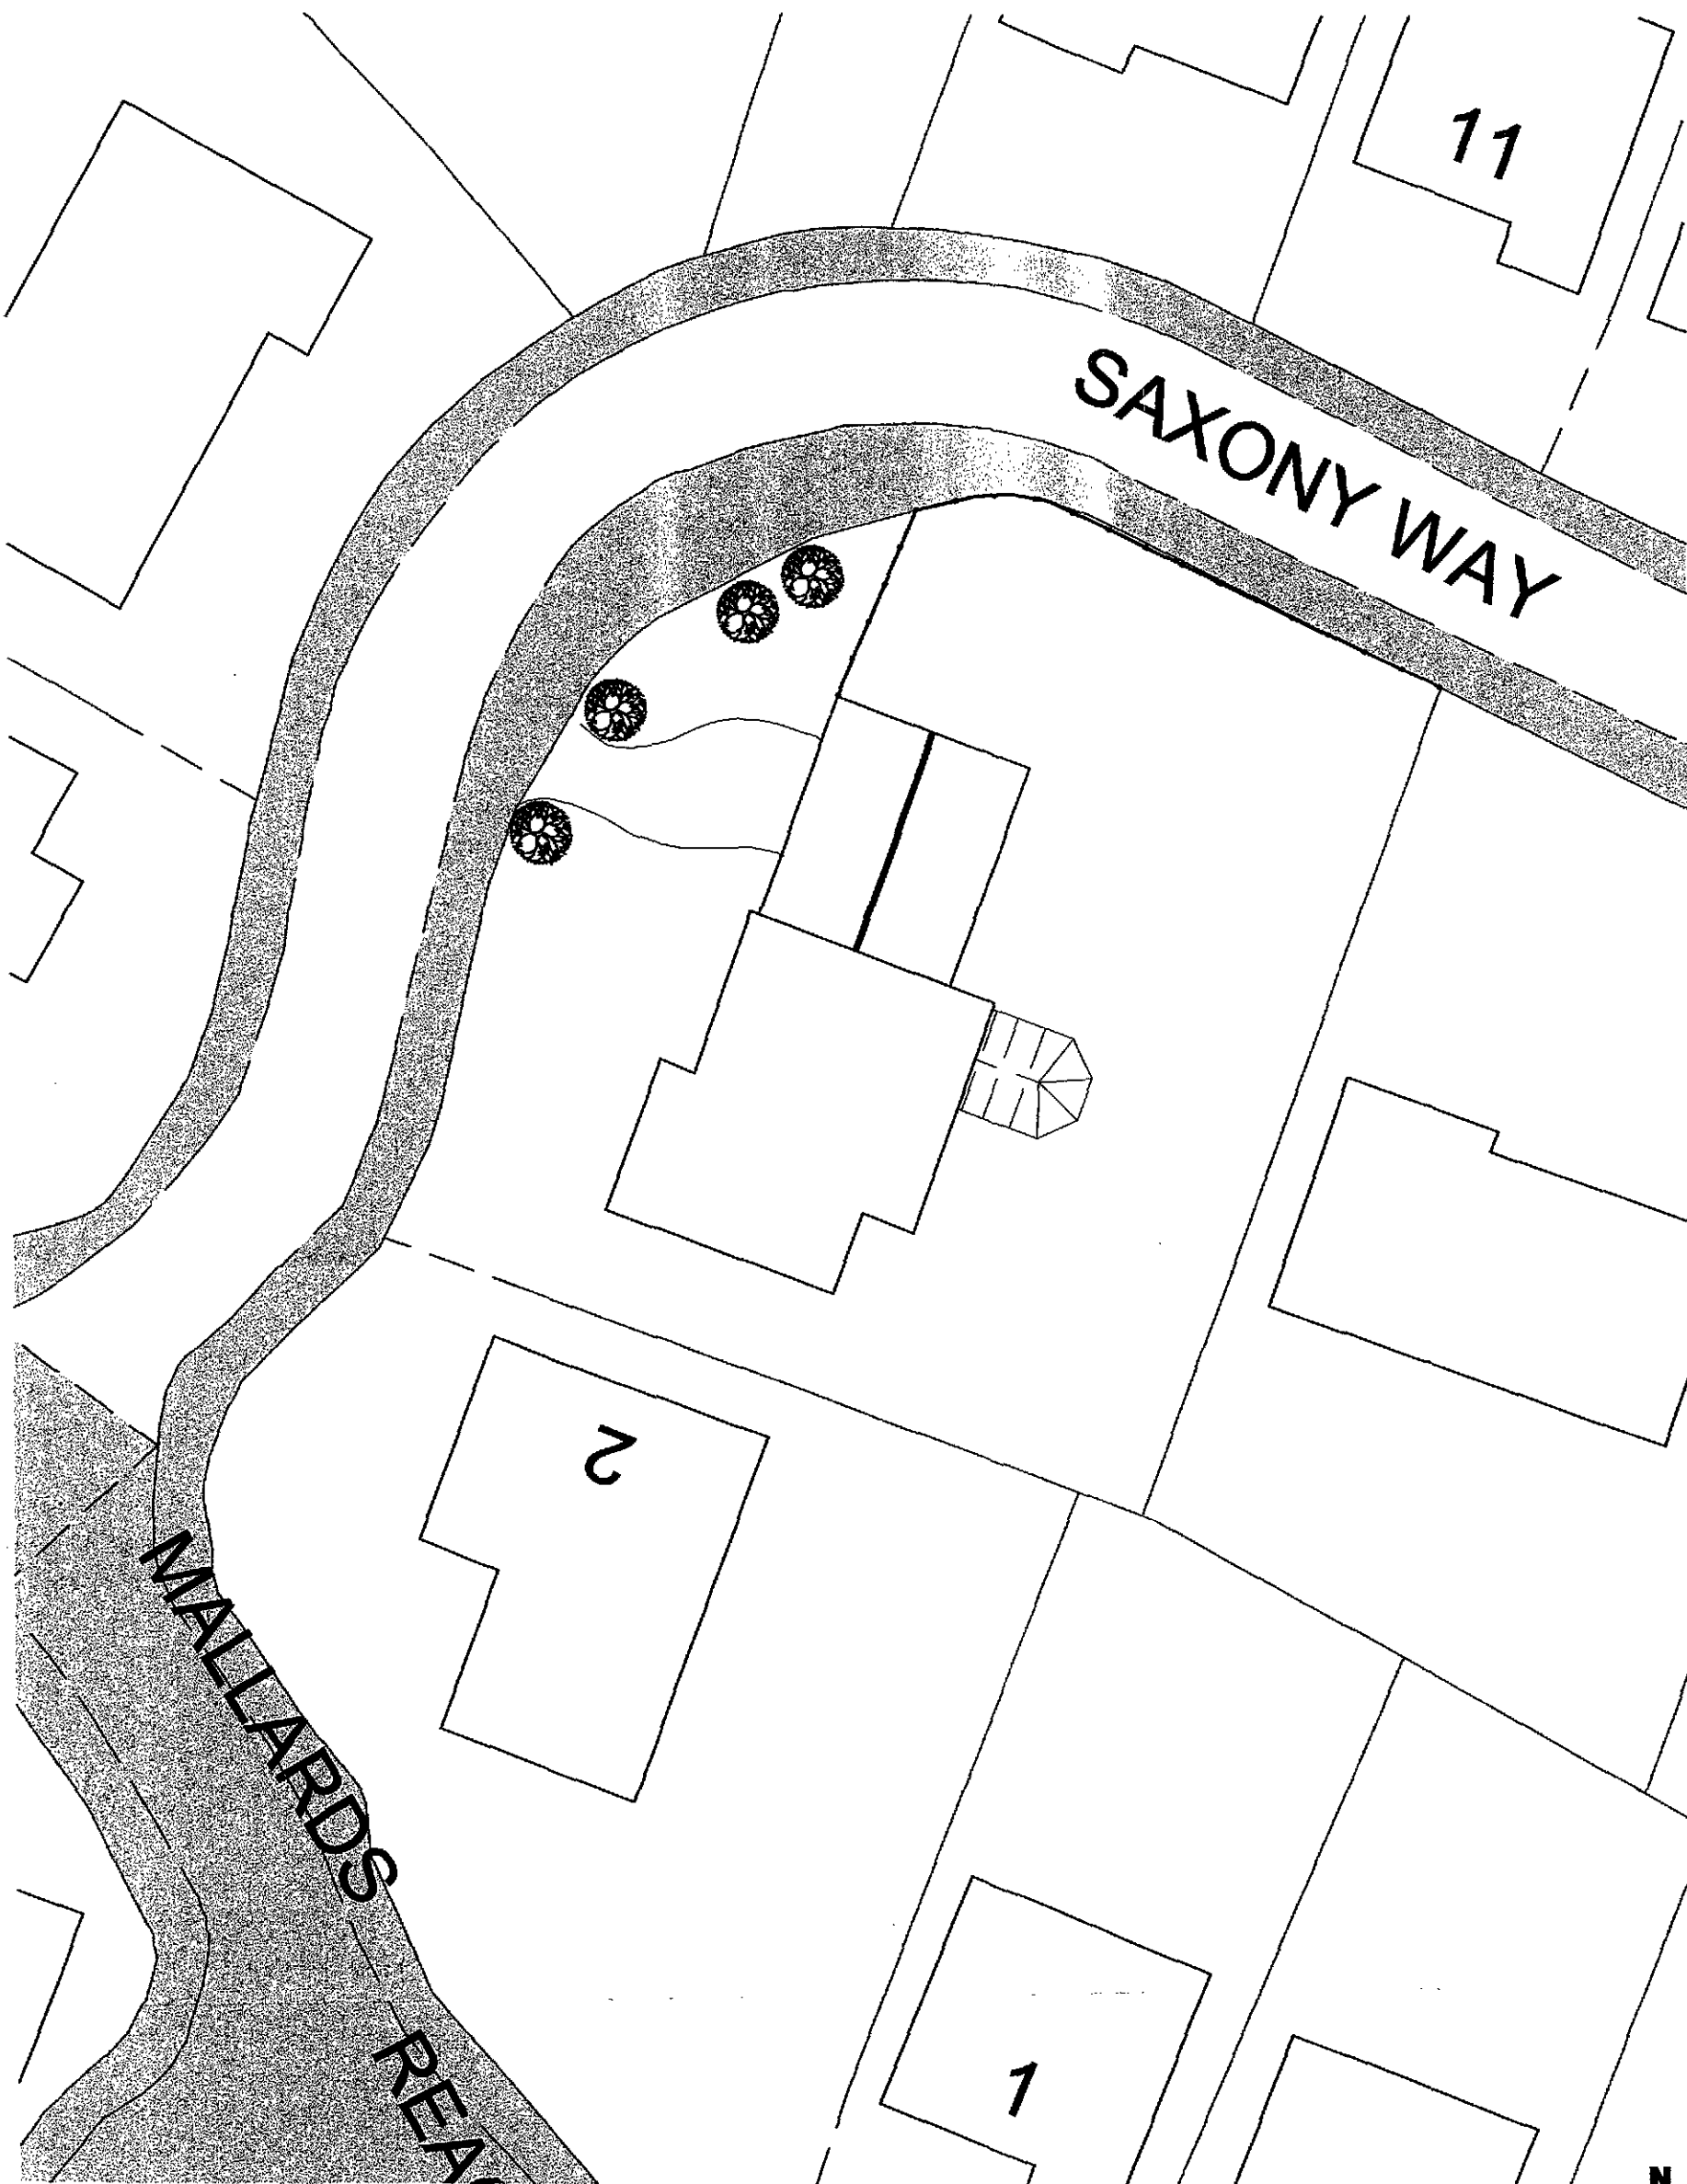

Site Block Plan
Scale 1:250

SHDC
Planning & Development
29 JUL 2010
Ref: 0628-10

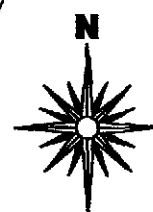


rev "B" - 13.07.10 - Amended to suit clients comments
rev "A" - 26.11.09 - Amended to suit clients comments


2nd Floor - 5B Sheepmarket
Spalding
PE11 1BH
Tel: 01775 768 921
e-mail: enquiries@remwaydesign.co.uk

Site :
**Double Garage & Hobby
Room at:
4 Saxony Way
Donington**

Client :
**Home Tailoring Ltd
43 Double Street
Spalding
PE11 2AA**

Date : ****	Scale : as noted
Drawing No: 1808 - 02B	

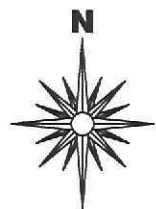

0628-10

Site Location Plan

Scale 1:1250



2nd Floor - 5B Sheepmarket
Spalding
PE 11 1BH
Tel: 01775 768 921
e-mail: enquiries@remwaydesign.co.uk

Site :

**Double Garage & Hobby
Room at:
4 Saxony Way
Donington**

Client :


**Home Tailoring Ltd
43 Double Street
Spalding
PE11 2AA**

Date : *****

Scale : **as noted**

Drawing No:

1808 - 01

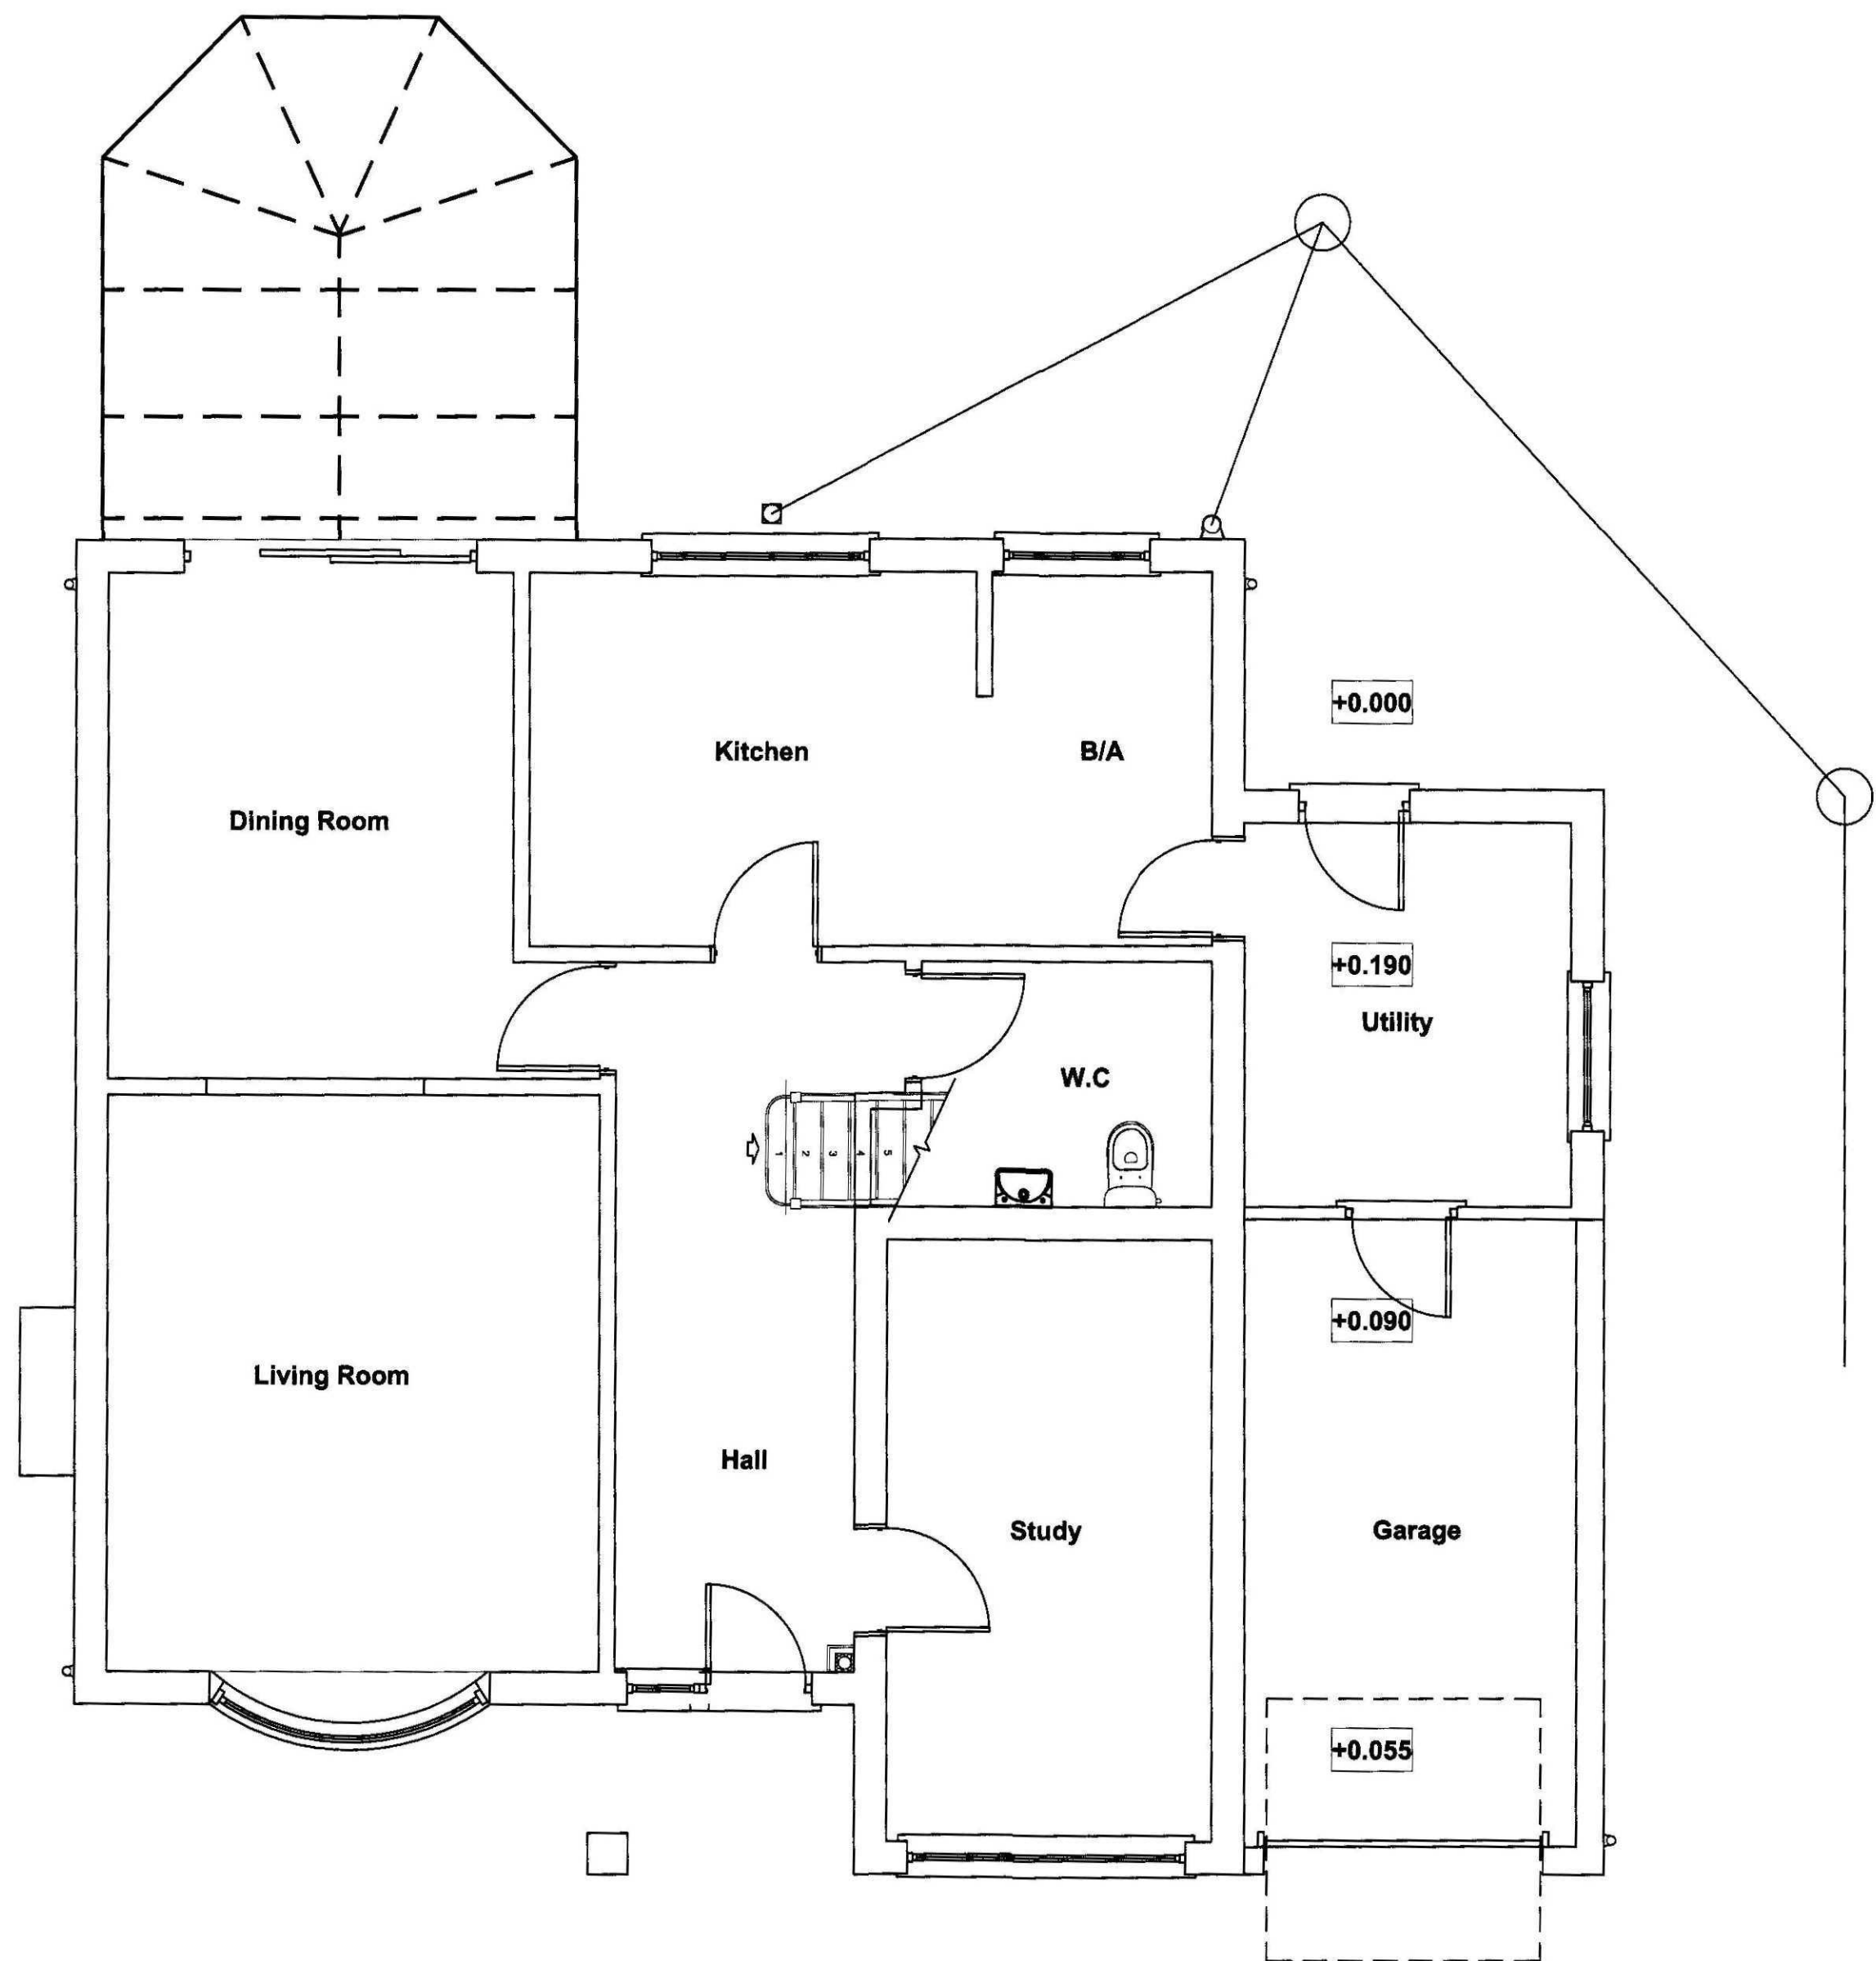


Existing Ground Floor Plan

Scale 1:50



Existing Front Elevation

Scale 1:100

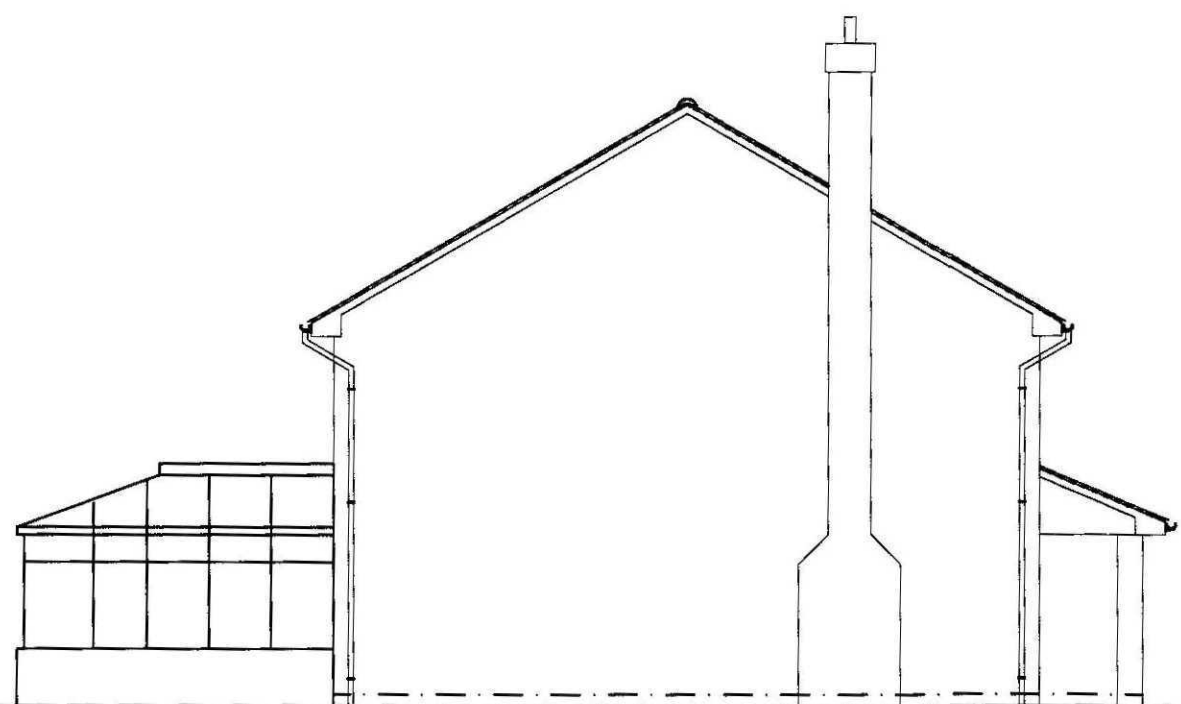

Existing Side Elevation

Scale 1:100



Existing Rear Elevation

Scale 1:100

GENERAL CONDITIONS
Contractors are responsible for checking all dimensions on site when work commences and before ordering any materials. Any discrepancies should be brought to the attention of the Client for remedial action before commencing further.

All materials not specified to be of a standard suitable for the work proposed and be fit for purpose. All work to be in accordance with good building practice and all necessary BS codes for Workmanship on Building Sites.

Revisions

Client: **Home Tailoring Ltd**

Site: **Double Garage & Hobby
Room at:
4 Saxony Way
Donington**


Dwg Title: **Existing Plans and Elevations**



2nd Floor - 58 Sheepmarket
Spalding
PE 11 1BH
Tel : 01775 768 921
e-mail: enquiries@remwaydesign.co.uk

Dwg Size	Drawing Number	Revision:
A1	1808-03	

Contractor to check all Dimensions on site prior to ordering materials / commencing work.Do Not Scale from this Drawing - If in doubt then please ask

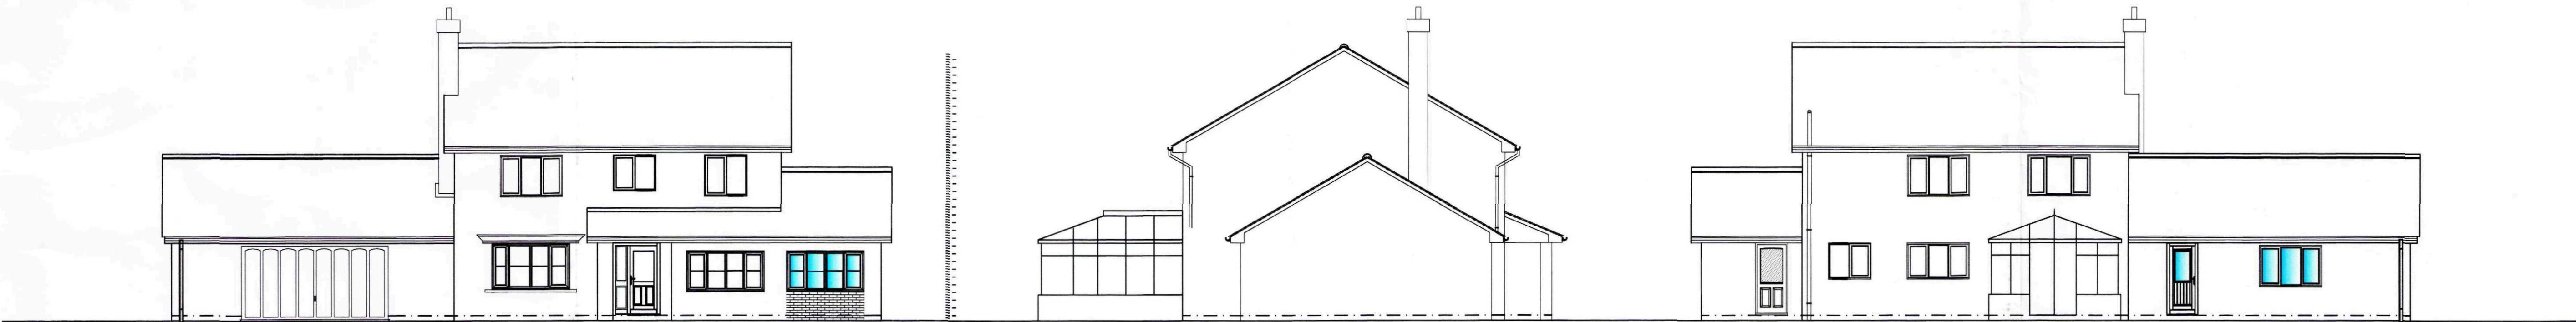

Proposed Front Elevation


Scale 1:100

Proposed Side Elevation

Scale 1:100

Proposed Rear Elevation

Scale 1:100

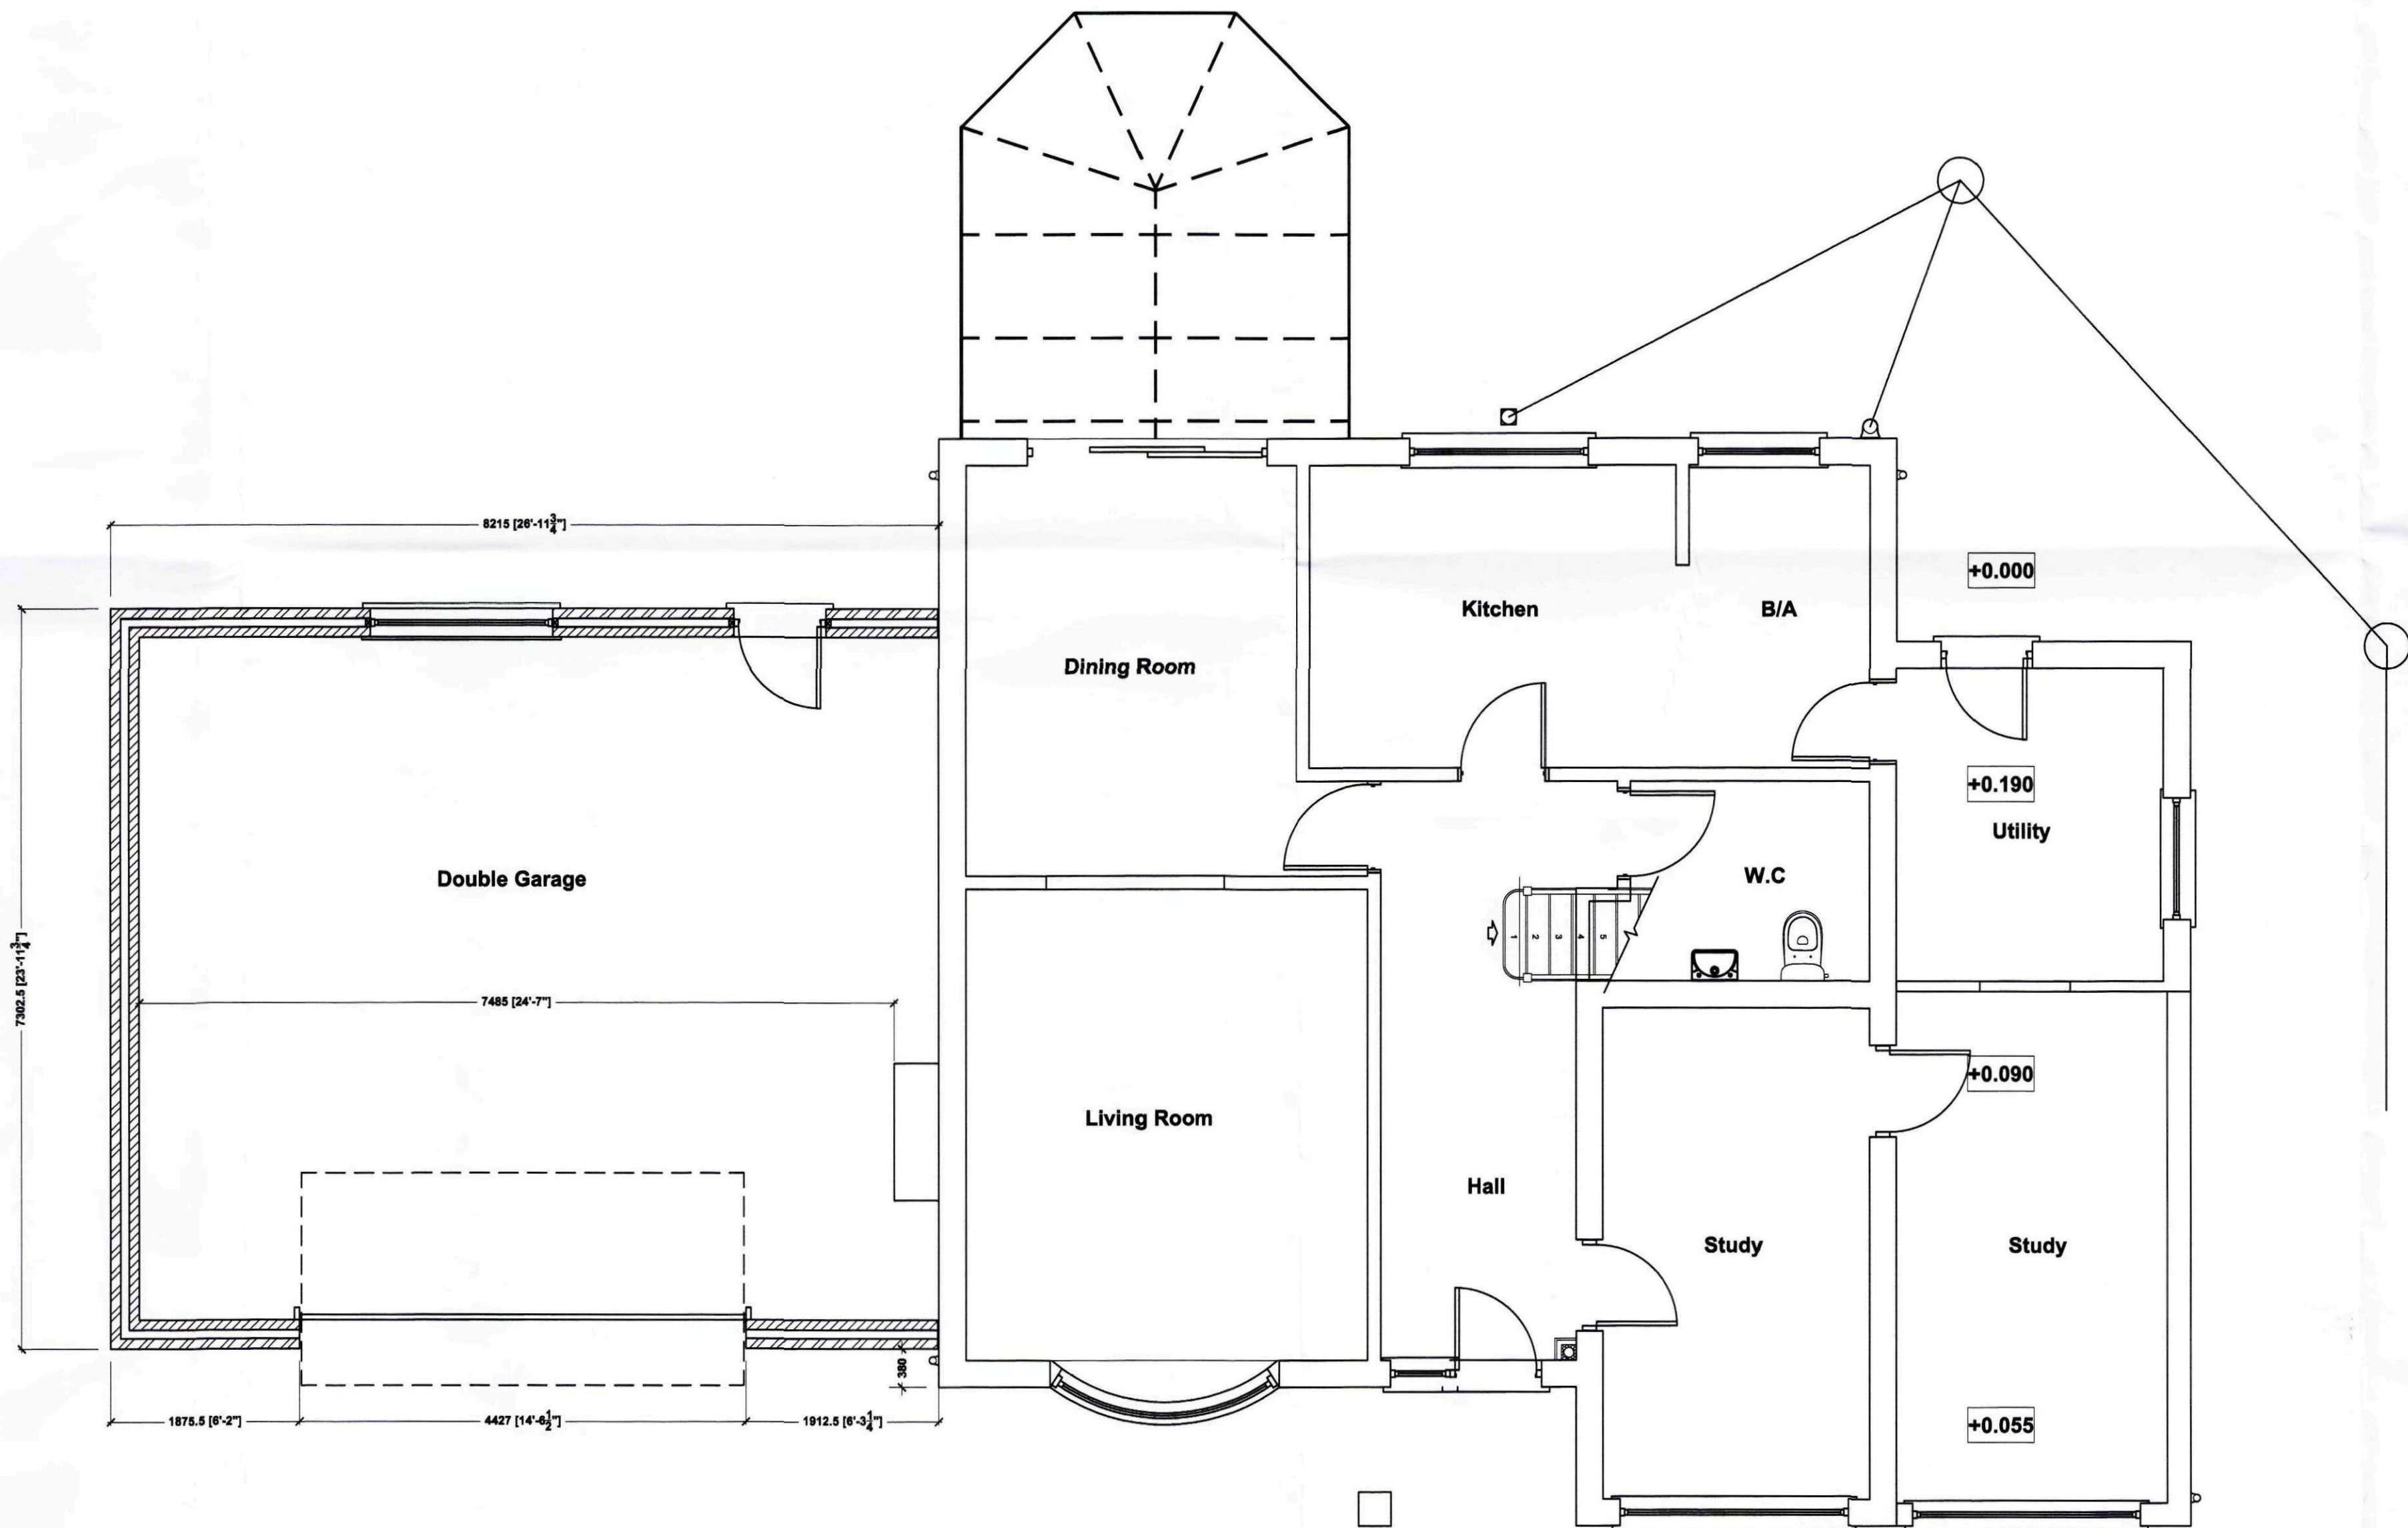

Proposed Ground Floor Plan

Scale 1:50

GENERAL CONDITIONS
Contractors are responsible for checking all dimensions on site when work commences and before ordering any materials. Any discrepancies should be brought to the attention of the Client for remedial action before commencing further.

All materials not specified to be of a standard suitable for the work proposed and be fit for purpose. All work to be in accordance with good building practice and all necessary BS codes for Workmanship on Building Sites.

Revisions

"B" - 13.07.10 - Amended to suit Clients comments
"A" - 26.11.09 - Amended to suit Clients comments

Client:

Home Tailoring Ltd

Site:

Double Garage & Hobby
Room at:
4 Saxony Way
Donington

Dwg Title:

Proposed Plans and Elevations



2nd Floor - 5B Sheepmarket
Spalding

P E 1 1 1 B H

Tel : 01775 768 921

e-mail: enquiries@remiwaydesign.co.uk

Dwg Size

A1

Drawing Number

1808-04

Revision:

B

PLEASE NOTE:
Due to areas of the structure being covered, unexposed or otherwise inaccessible the notes / specifications of existing materials are subject to confirmation of site when it is feasible to expose the relevant areas of construction.