



Note: Do not scale. Only use figured dimensions.
All discrepancies to be notified to this office.

Rev	Description	Dr	Date
-----	-------------	----	------

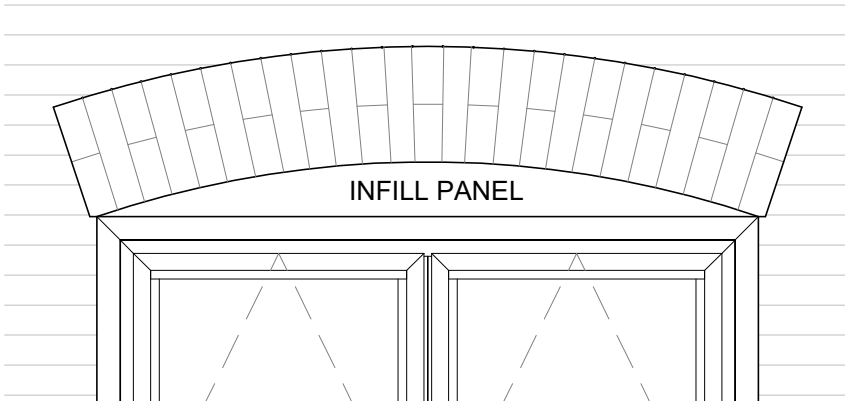

B - FRONT ELEVATION

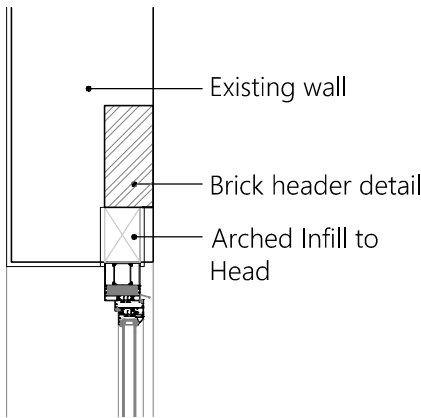


C - SECTION

01	Window Type 01A
PP400	1:20


W23

EL75 Window (75mm System)
JTC2000 EL75 Aluminium Thermally Broken Commercial Window
RAL Colour: 9910 (Hipca White Gloss)


NOTE:
Window Type 01A to Match Window Type 01, with head detail variation.

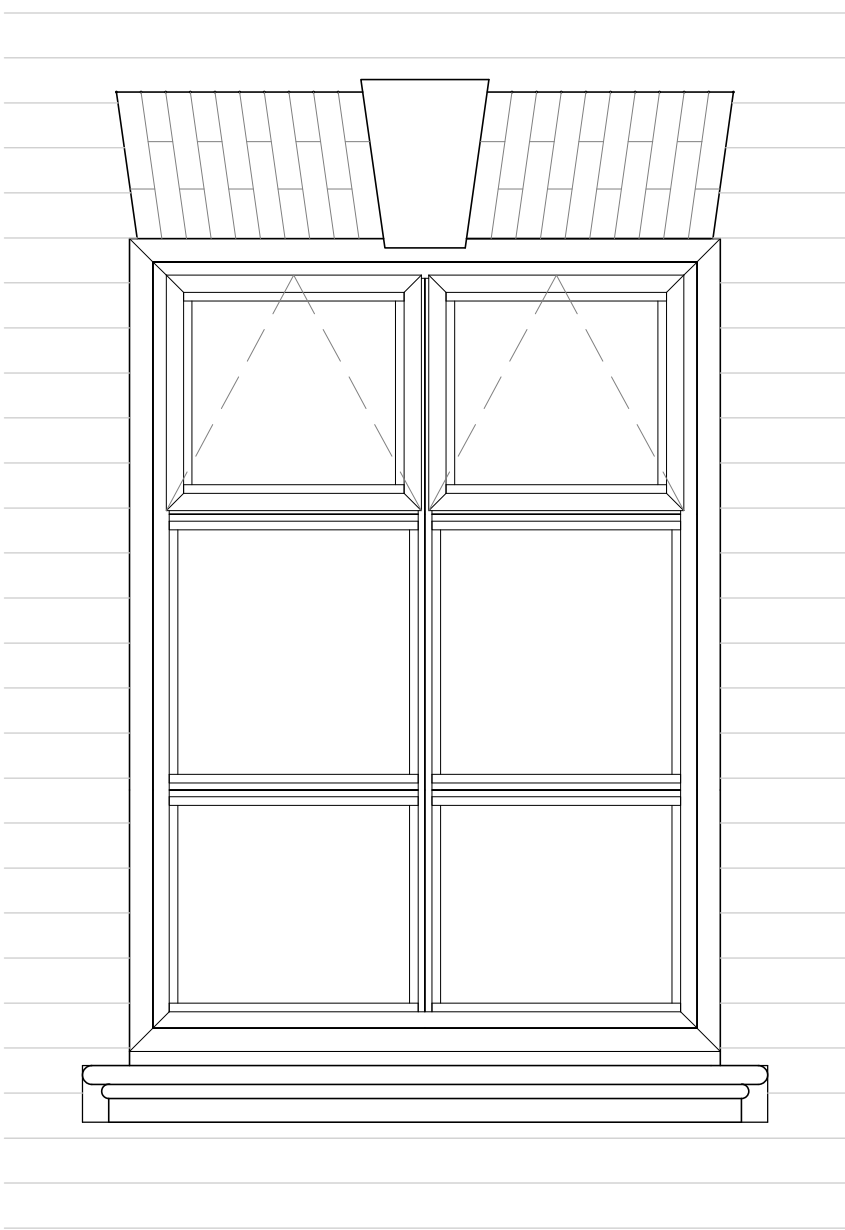

B - FRONT ELEVATION

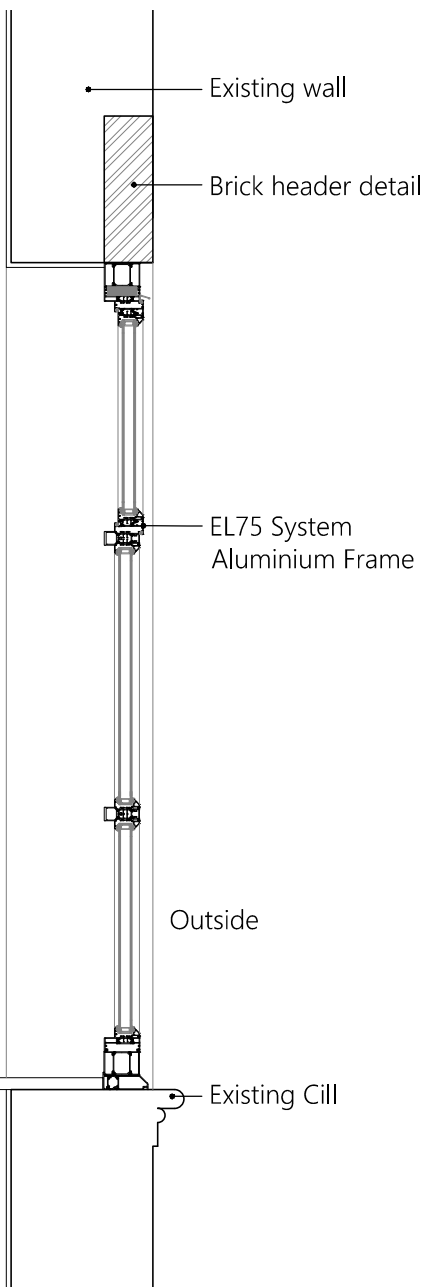

C - SECTION

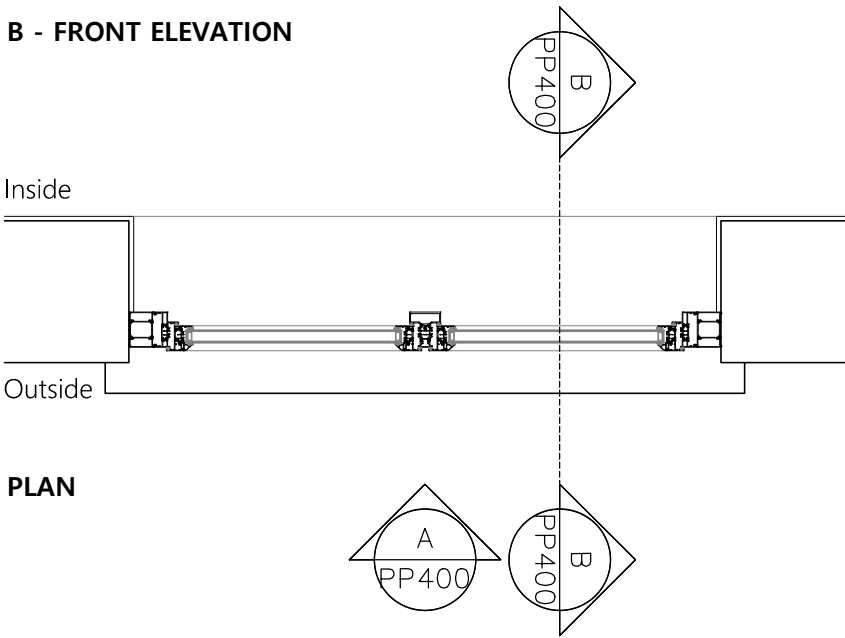


PLAN


01	Window Type 01
PP400	1:20

W01 - W12


EL75 Window (75mm System)
JTC2000 EL75 Aluminium Thermally Broken Commercial Window
RAL Colour: 9910 (Hipca White Gloss)

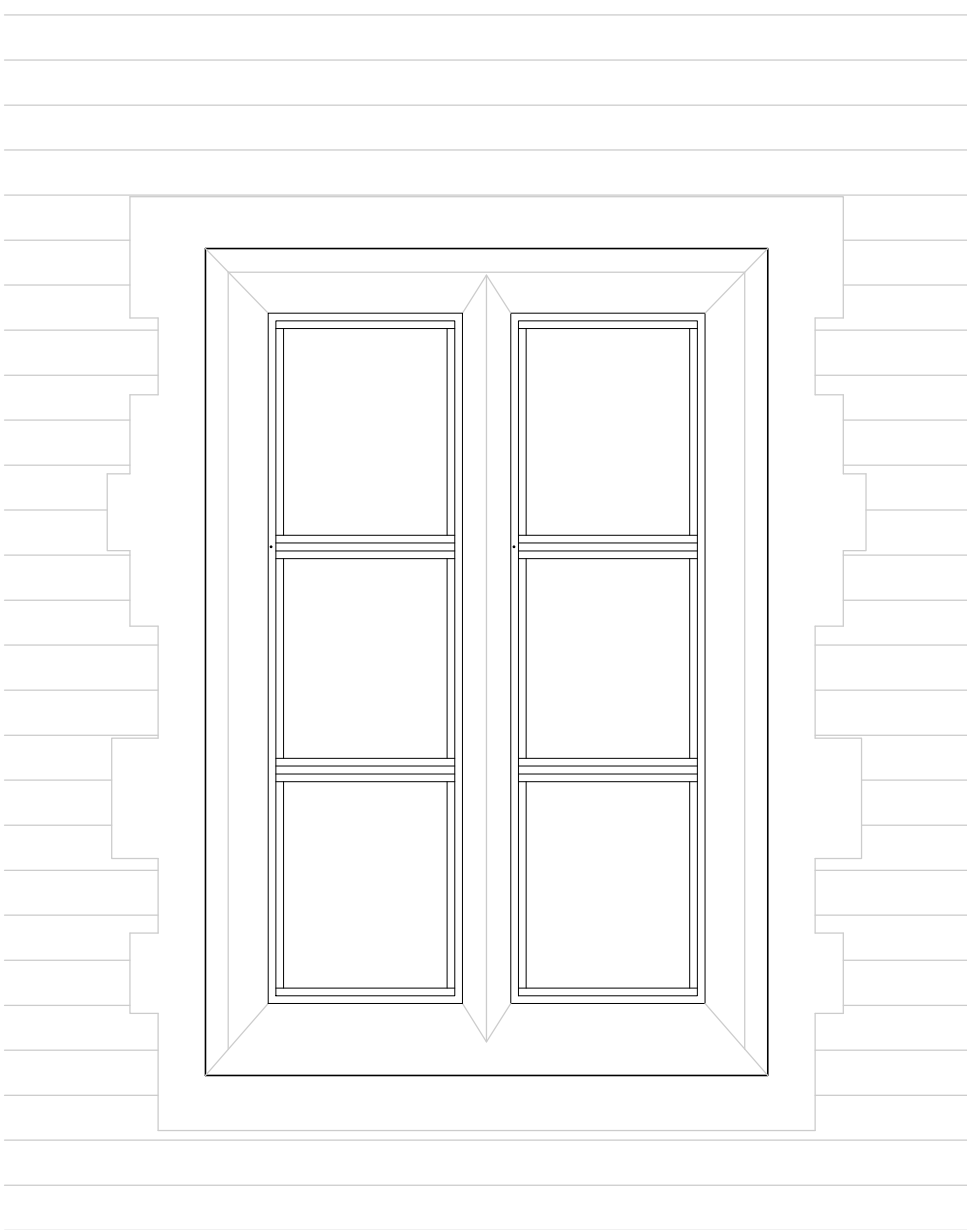

A - FRONT ELEVATION

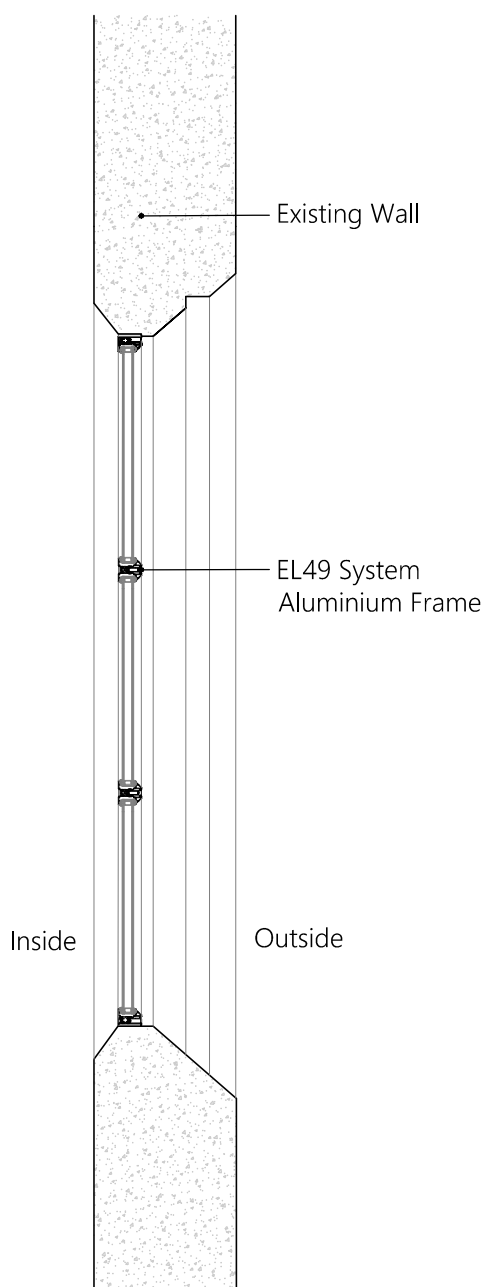

B - SECTION

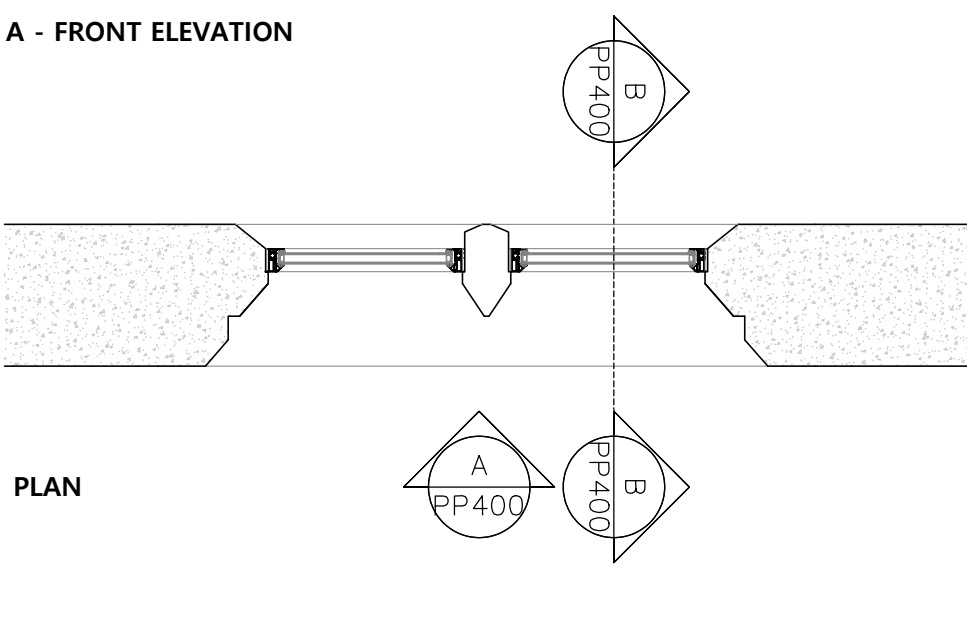


PLAN


01	Window Type 02
PP400	1:20

W13, W14, W15, W22


EL49 Window (49mm Slimline System)
JTC2000 EL49 Aluminium Thermally Broken Commercial Window
RAL Colour: 9910 (Hipca White Gloss)

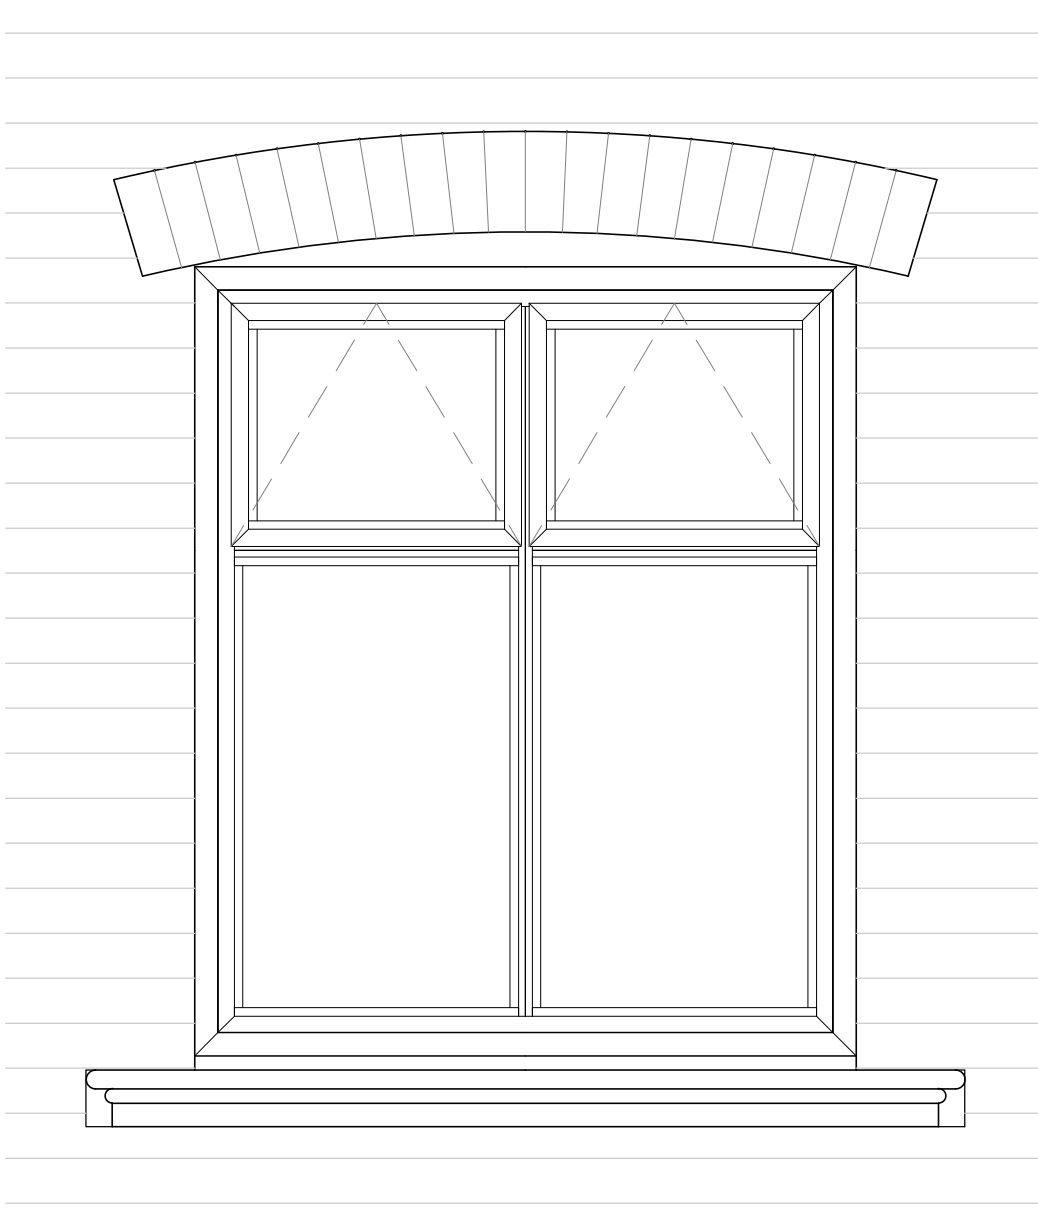

A - FRONT ELEVATION

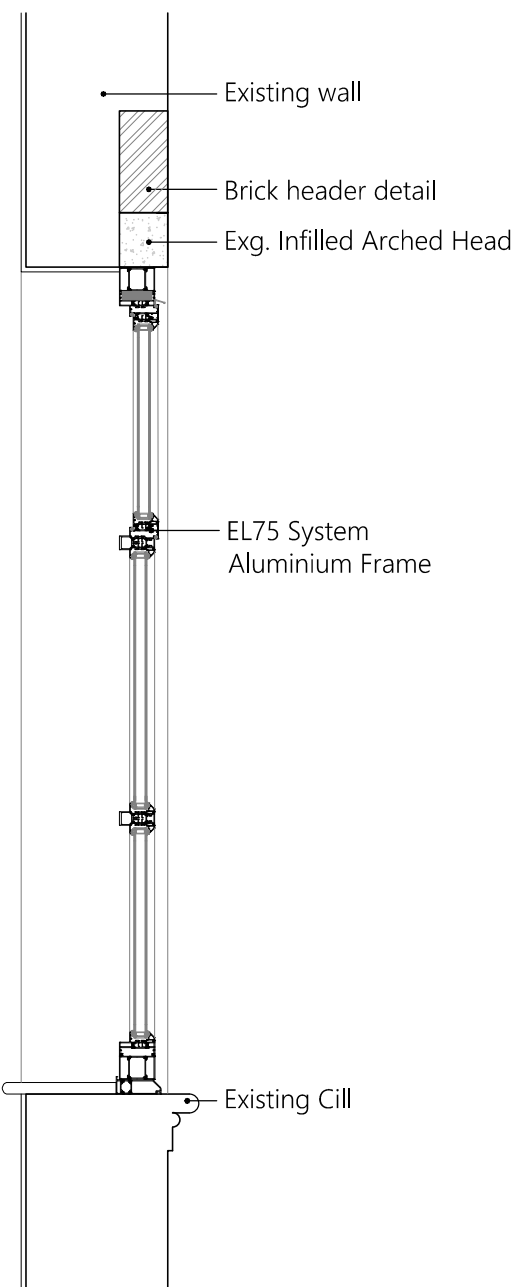

B - SECTION

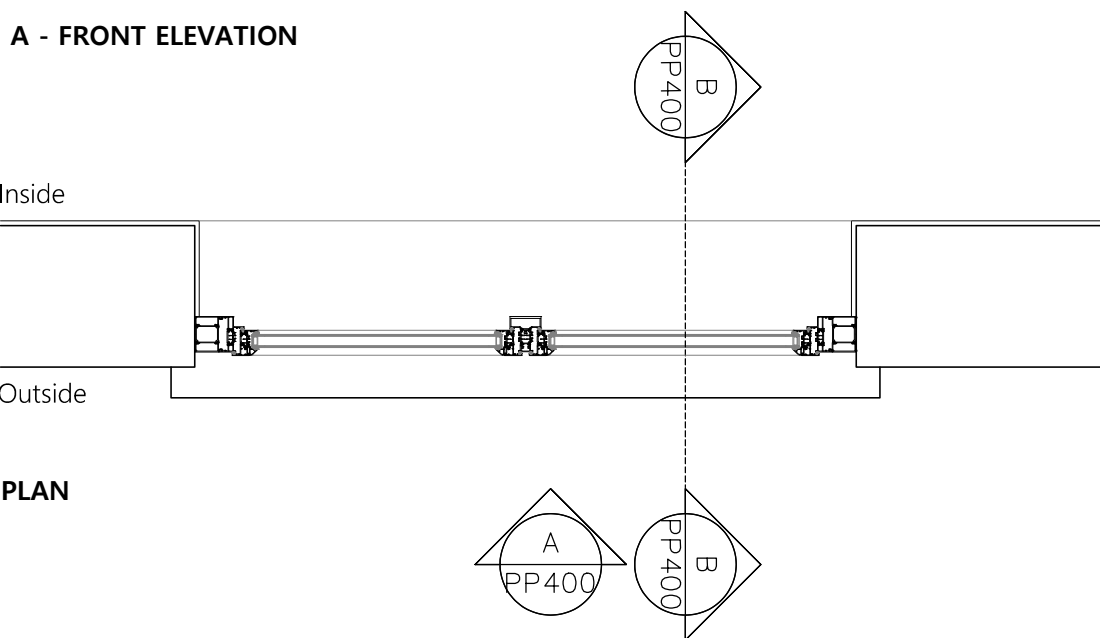

PLAN

01	Window Type 03
PP400	1:20

W16, W17, W18, W19

EL75 Window (75mm System)
JTC2000 EL75 Aluminium Thermally Broken Commercial Window
RAL Colour: 9910 (Hipca White Gloss)

NOTE:
THE WINDOW DETAILS SHOWN ON THIS DRAWING SHOW THE ARCHITECTURAL APPEARANCE OF THE WINDOW ONLY.
STONERWORK PLAN/SECTION DETAILS ARE TAKEN FROM PHOTOGRAPHIC SURVEY: EXACT DETAIL TO BE CONFIRMED ON SITE.
FOR WINDOW LOCATIONS SEE PROPOSED ELEVATION DRAWING NO. PP100.
WINDOW DETAILS ARE TAKEN FROM INFORMATION PROVIDED BY JOEDAN.
EXISTING SURVEY INFORMATION TAKEN FROM MAPMATIC MEASURED SURVEYS DRAWINGS AND INFORMATION.

STATUS	PLANNING		
	EVANS McDOWALL ARCHITECTS		
	E21 Sparkhouse Studios, Rope Walk, Lincoln, LN6 7DQ Tel: 01522 837280 Email: mail@emcdarchitects.com		
	Copyright Reserved		
CLIENT	The Thomas Cowley Academy		
PROJECT	Replacement Windows at The Thomas Cowley Academy		
TITLE	Proposed Window Types 01, 1A, 02 & 03		
DRAWN BY EK	CHECKED BY EMA	DATE Jun 2023	
SCALE 1:20 @ A1		PROJECT NUMBER 2239	
DRAWING NUMBER PP400			REV 00