



Note: Do not scale. Only use figured dimensions.
All discrepancies to be notified to this office.

Rev	Description	Dr	Date
-----	-------------	----	------

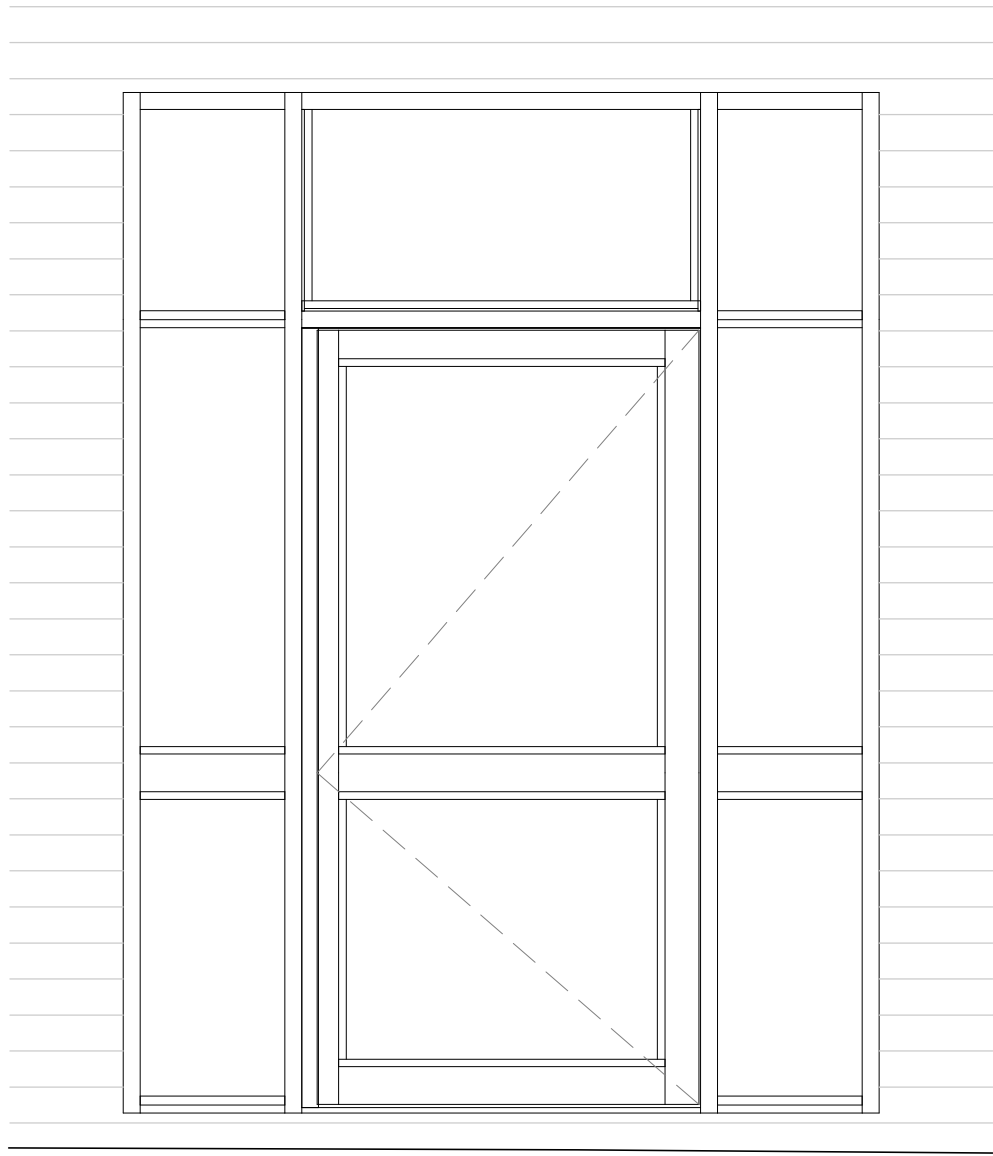

B - FRONT ELEVATION

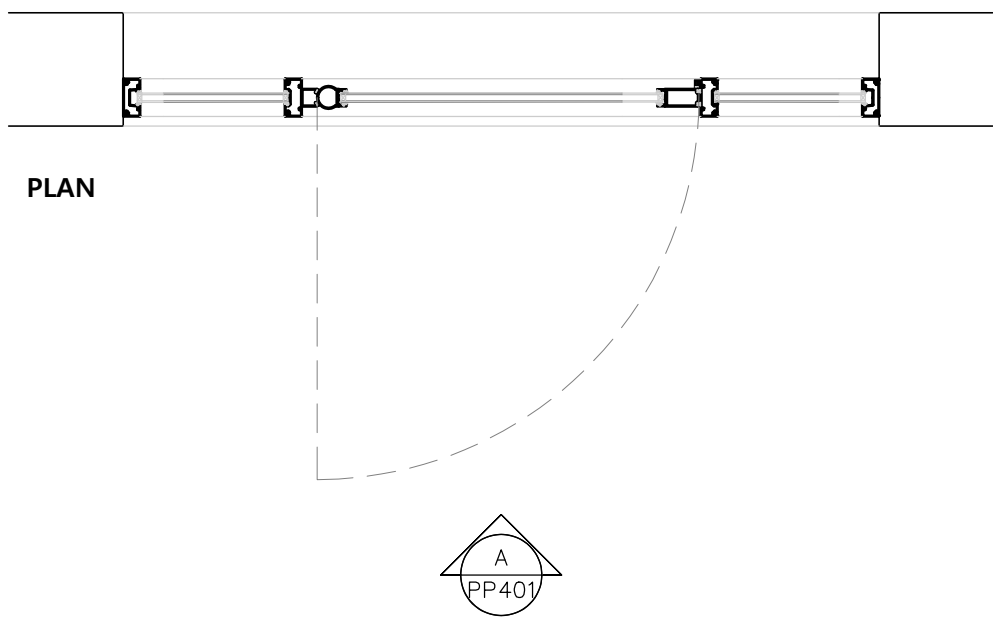

PLAN


03 Door Type 01
PP401 1:20

D01


AC100 Door System

JTC2000 AC100 Aluminium Thermally Broken Commercial Central Pivot Door

RAL Colour: 9910 (Hipca White Gloss)

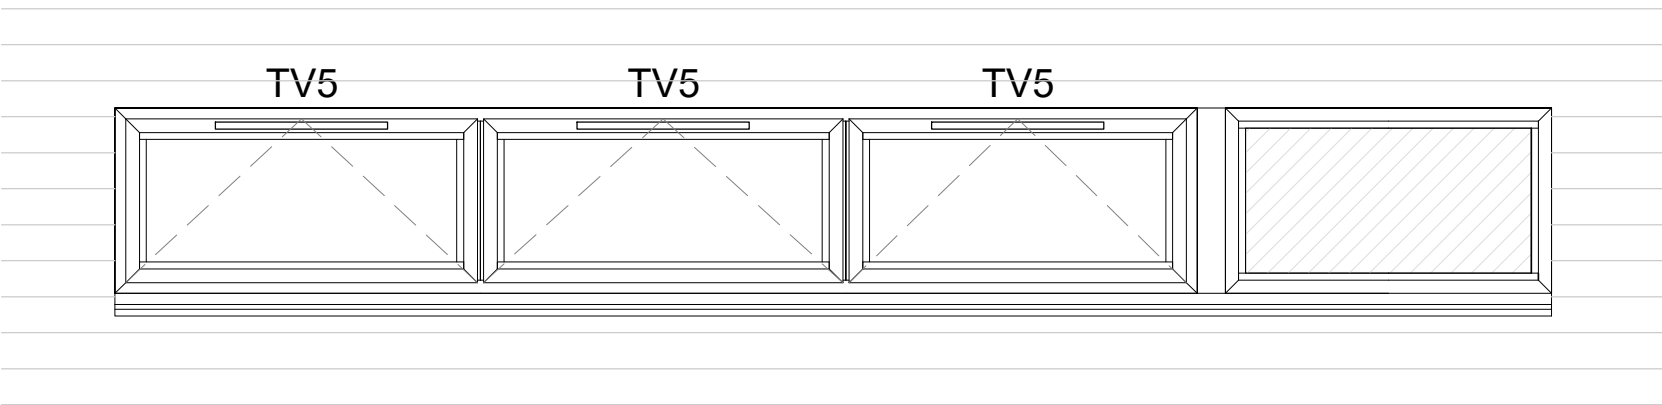

B - FRONT ELEVATION

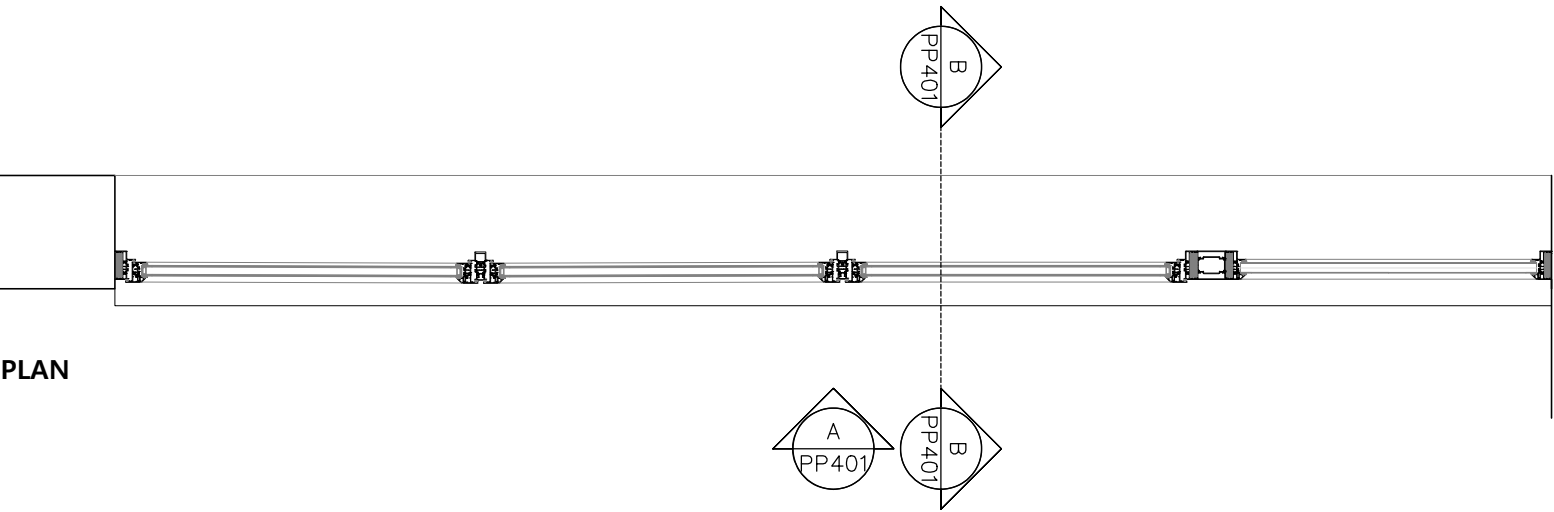

PLAN


02 Window Type 05
PP401 1:20

W21, W27, W28


EL75 Window (75mm System)

JTC2000 EL75 Aluminium Thermally Broken Commercial Window

RAL Colour: 9910 (Hipca White Gloss)

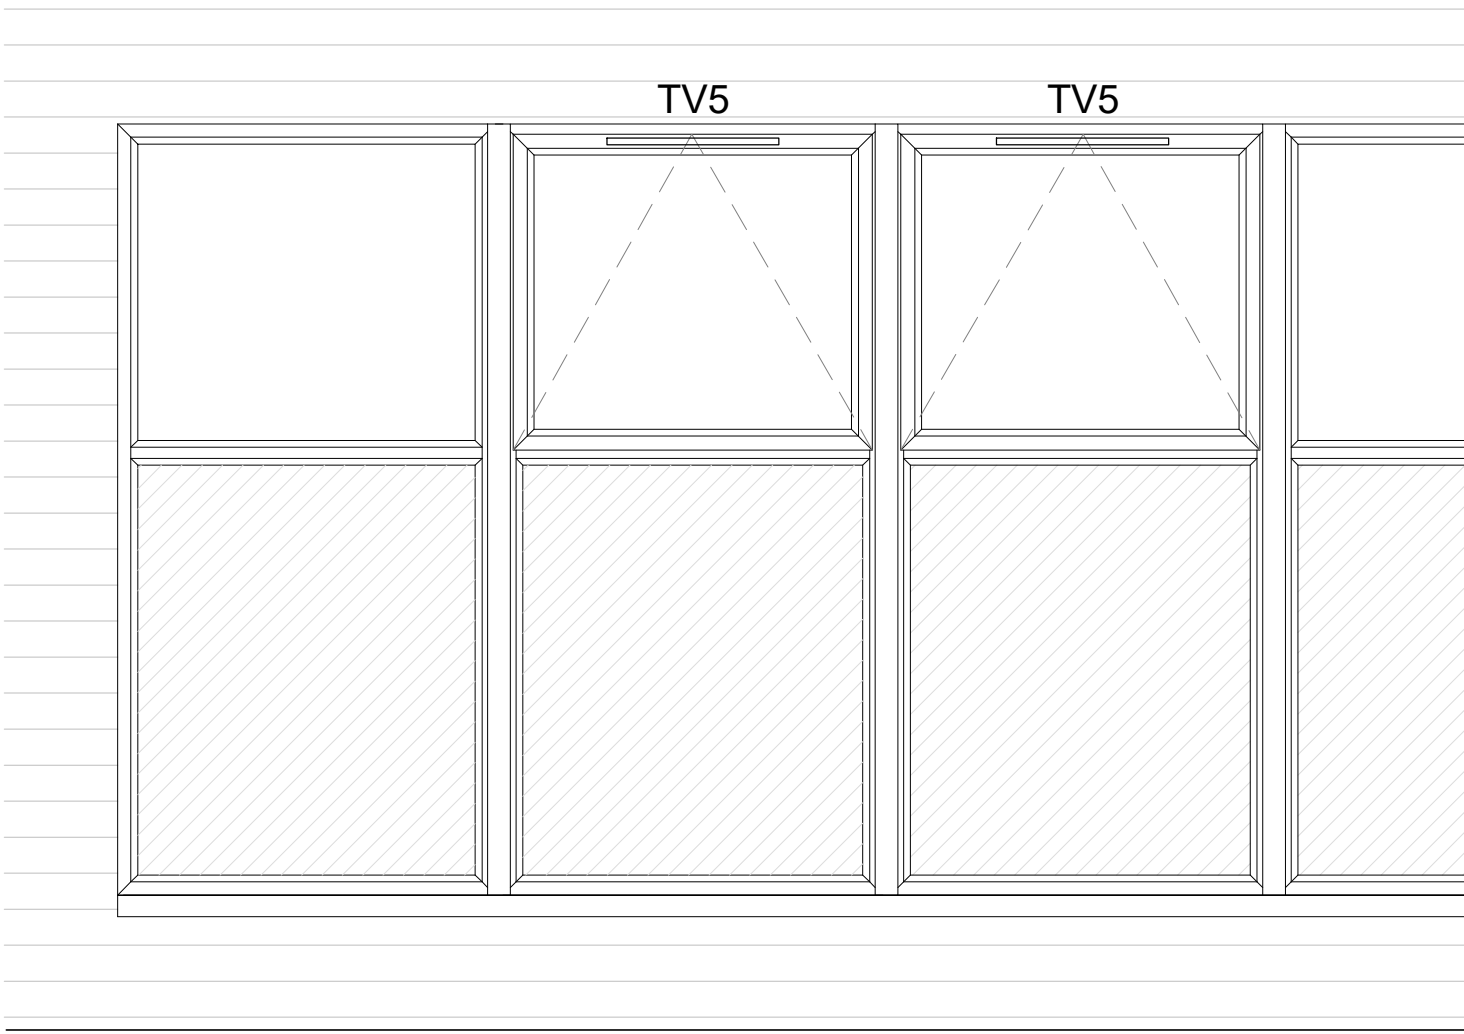

B - FRONT ELEVATION

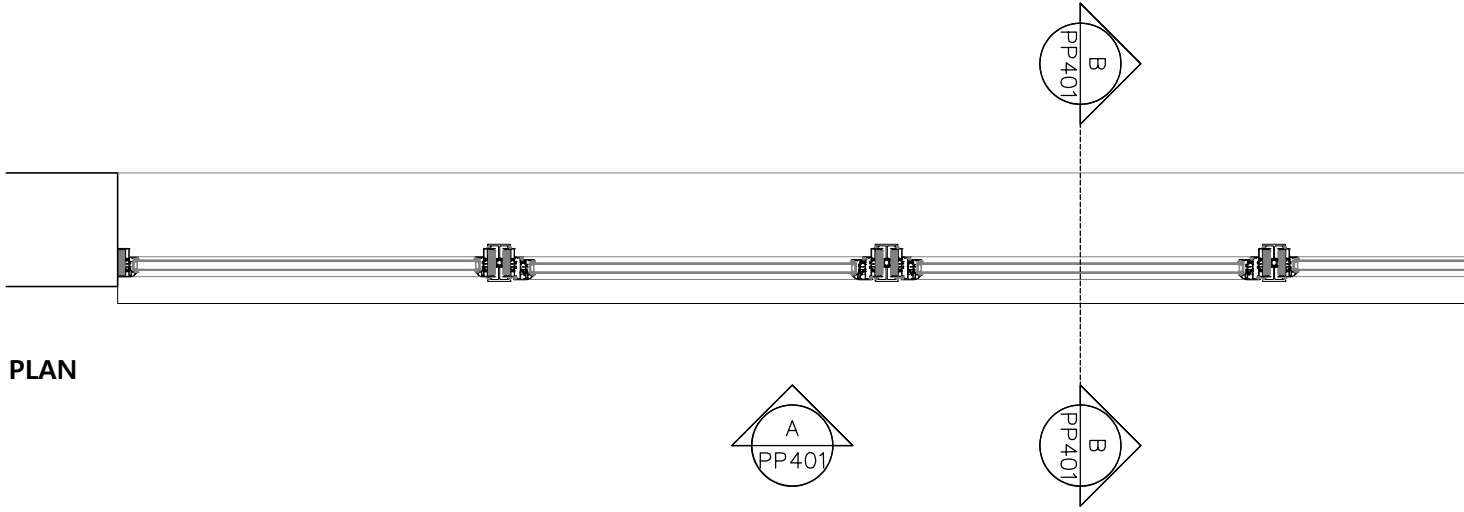

PLAN


01 Window Type 04
PP401 1:20

W20, W25, W26

EL75 Window (75mm System)

JTC2000 EL75 Aluminium Thermally Broken Commercial Window

RAL Colour: 9910 (Hipca White Gloss)

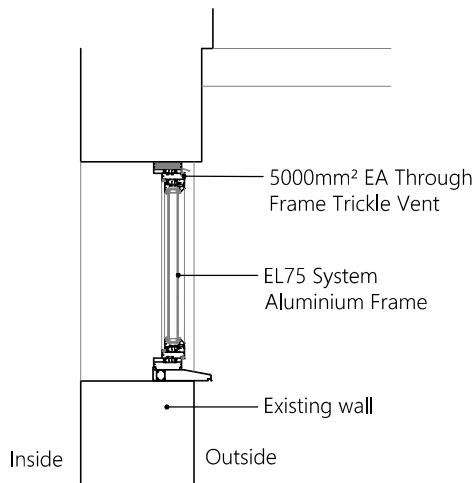

C - SECTION

NOTE:

THE WINDOW DETAILS SHOWN ON THIS DRAWING SHOW THE ARCHITECTURAL APPEARANCE OF THE WINDOW ONLY.

STONework PLAN/SECTION DETAILS ARE TAKEN FROM PHOTOGRAPHIC SURVEY: EXACT DETAIL TO BE CONFIRMED ON SITE.

FOR WINDOW LOCATIONS SEE PROPOSED ELEVATION DRAWING NO. PP100.

WINDOW DETAILS ARE TAKEN FROM INFORMATION PROVIDED BY JOEDAN.

EXISTING SURVEY INFORMATION TAKEN FROM MAPMATIC MEASURED SURVEYS DRAWINGS AND INFORMATION.

STATUS				PLANNING			
EVANS McDOWALL ARCHITECTS							
E21 Sparkhouse Studios, Rope Walk, Lincoln, LN6 7DQ Tel: 01522 837280 Email: mail@emcdarchitects.com							
						Copyright Reserved	
CLIENT							
The Thomas Cowley Academy							
PROJECT							
Replacement Windows at The Thomas Cowley Academy							
TITLE							
Proposed Window Types 04 & 05 & Door Type 01							
DRAWN BY EK		CHECKED BY EMA		DATE Jun 2023			
SCALE 1:20 @ A1			PROJECT NUMBER 2239				
DRAWING NUMBER PP401						REV 00	