


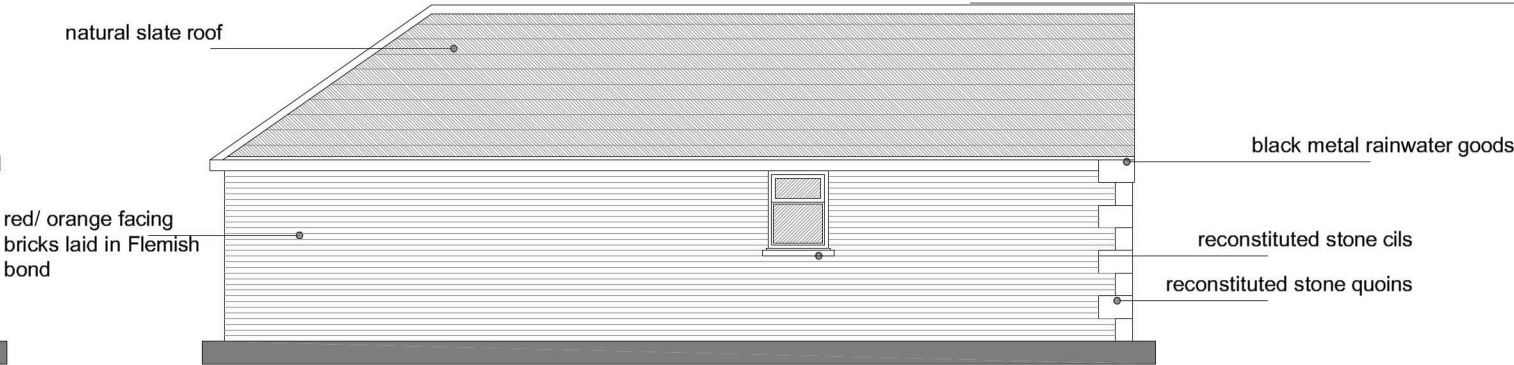


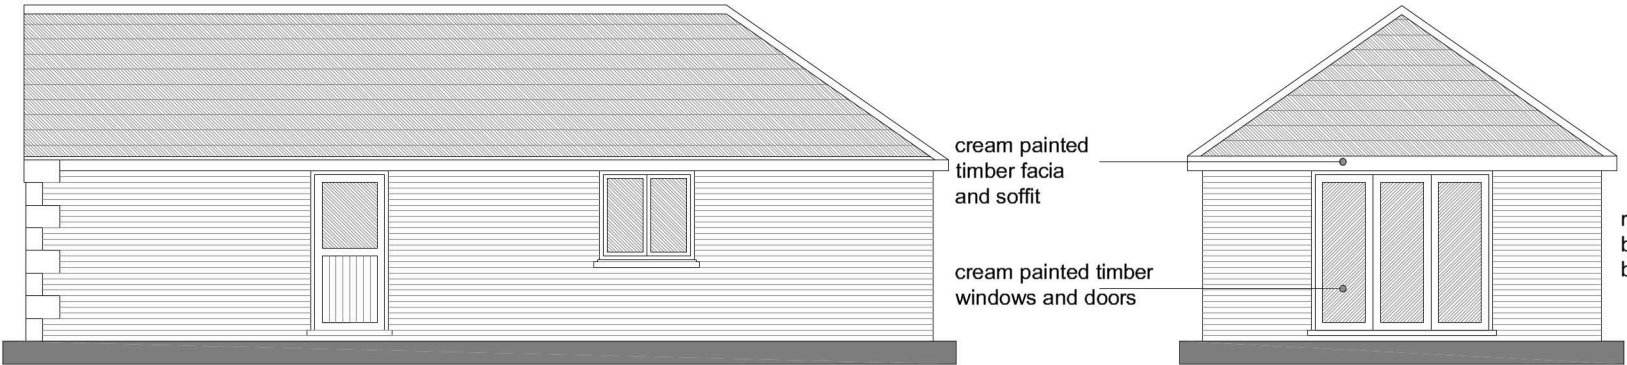

PROPOSED ELEVATIONS

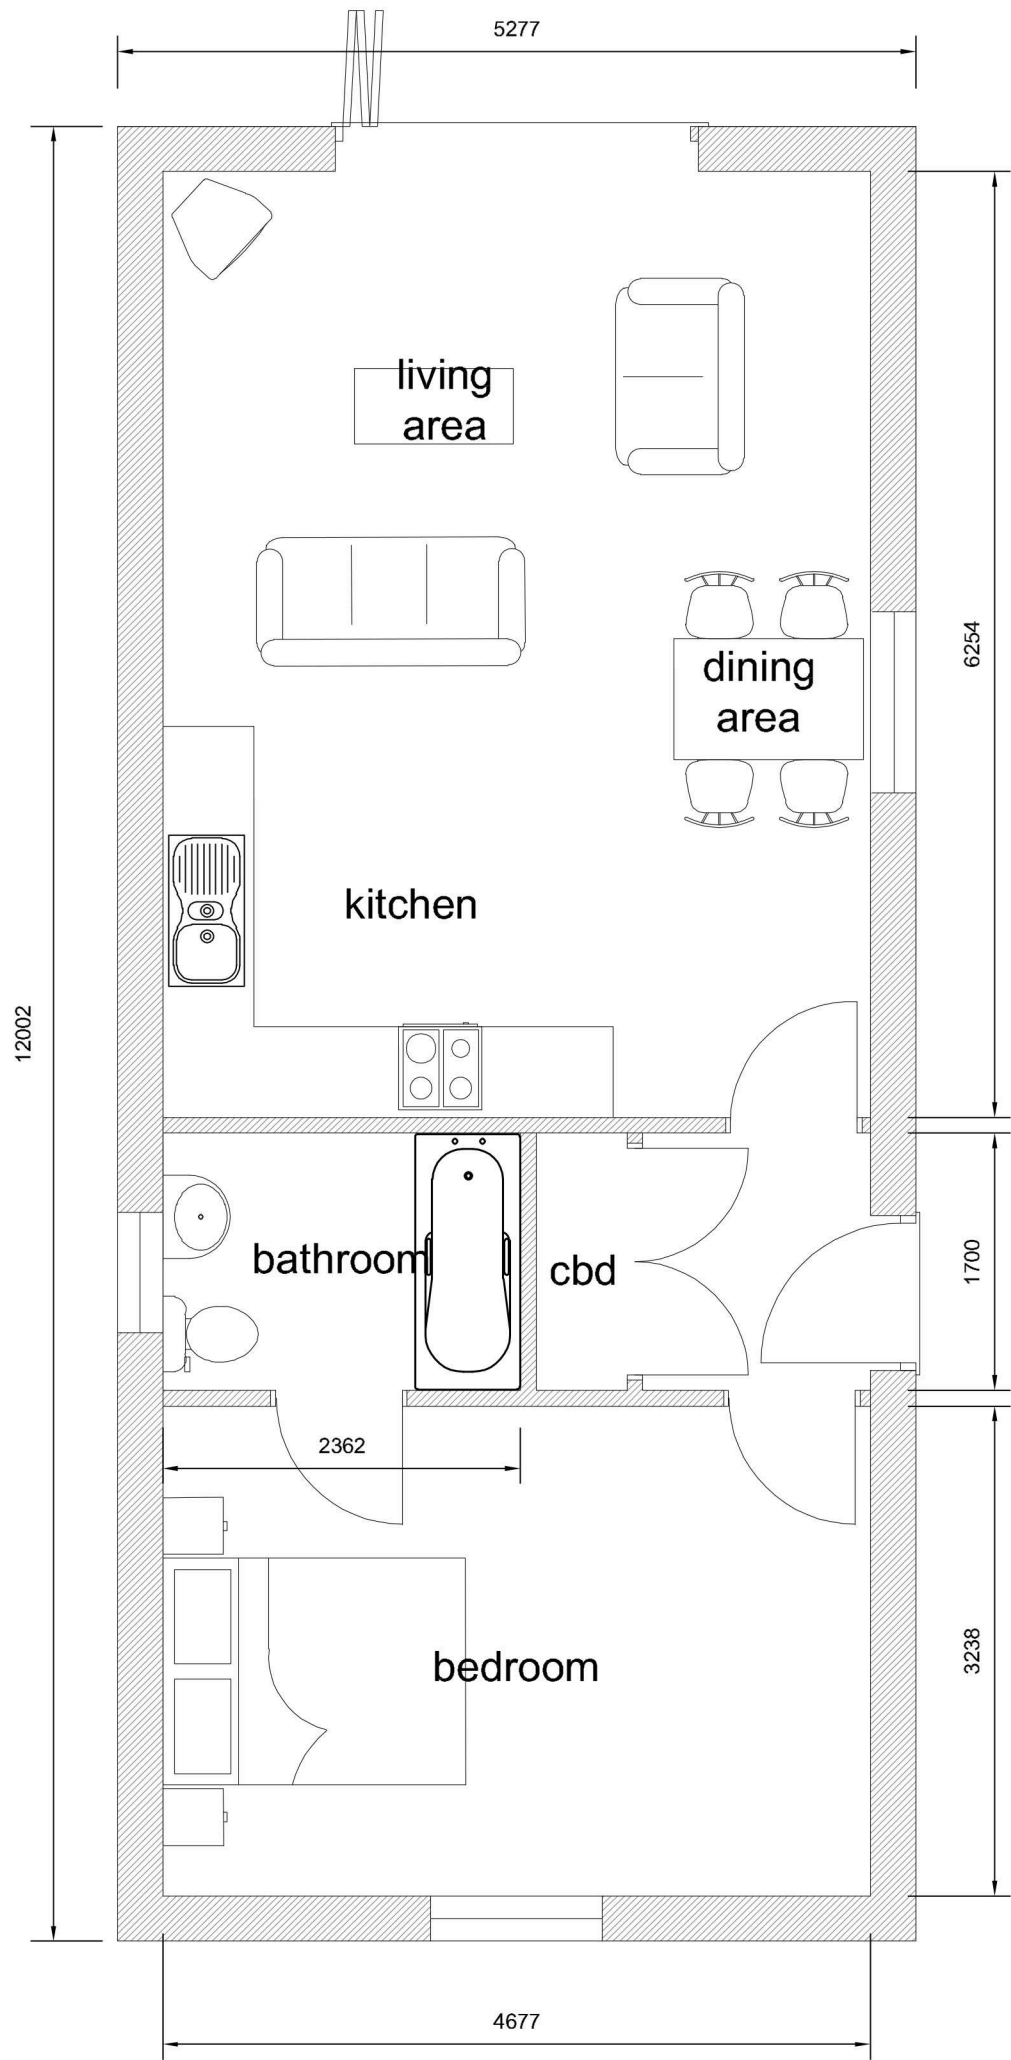

PROPOSED FLOOR PLAN

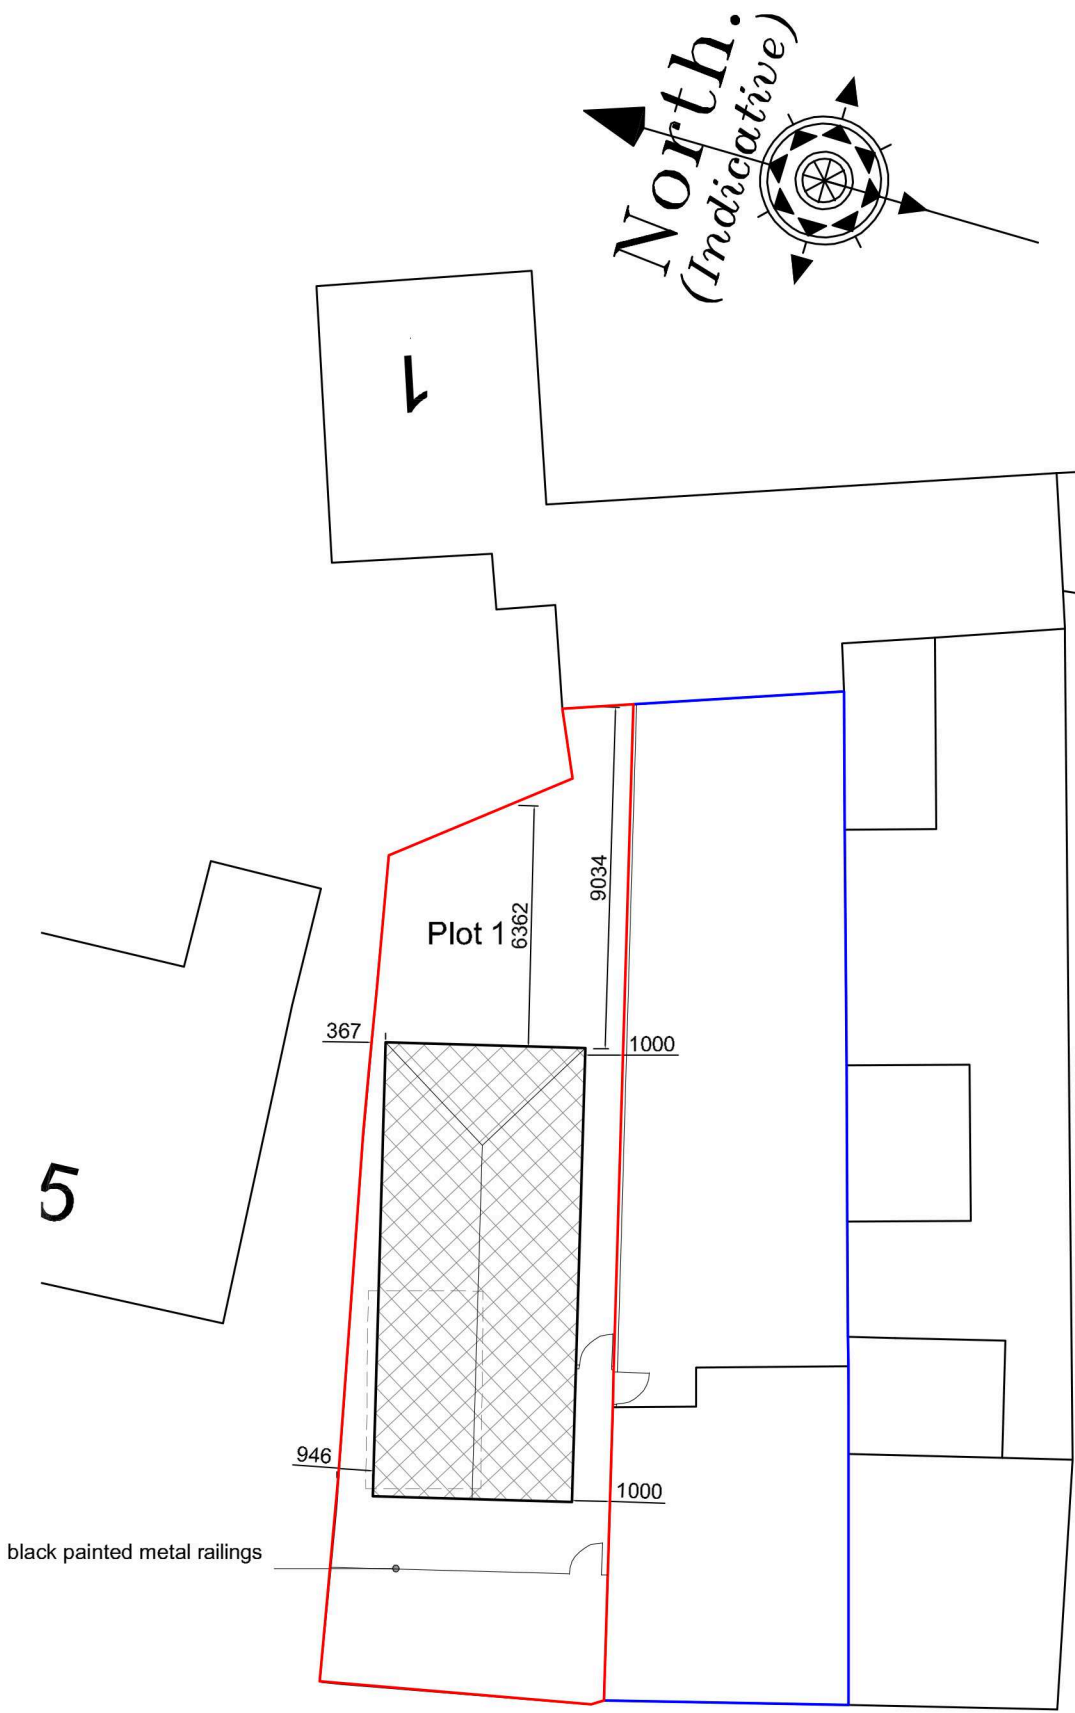

PROPOSED BLOCK PLAN



A Revision	13/10/23 Date	AWM Drawn	Amendment to roof plan Description
---------------	------------------	--------------	---------------------------------------

Client Dorset Homes Ltd
Project Proposed 1 Bedroom Bungalow @ adj 33 Church St Donington

Drawing Planning

Scale 1:50, 1:100 1:200 1:1250 @ A2
Drawn AWM Checked TAC Date 07/07/2023

Trevor A Clay RIBA Ltd, 14 Old Fendike Road, Weston Hills, Spalding, Lincs. PE126DD
01406 380027 07778 597975 trevor@tacarchitects.co.uk



Drawing No. 23/636/PA/004A

www.tacarchitects.co.uk