





contrast brick detailing
reconstituted stone head
sash style cream painted
timber window

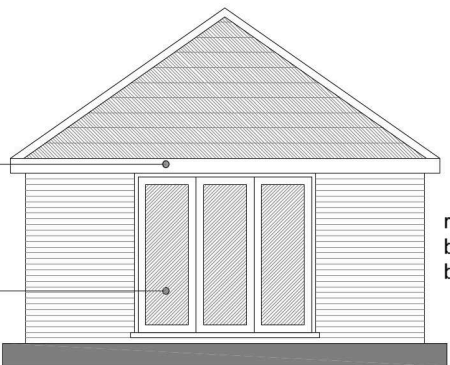

cream painted
timber fascia
and soffit
cream painted timber
windows and doors




natural slate roof
red/ orange facing
bricks laid in Flemish
bond

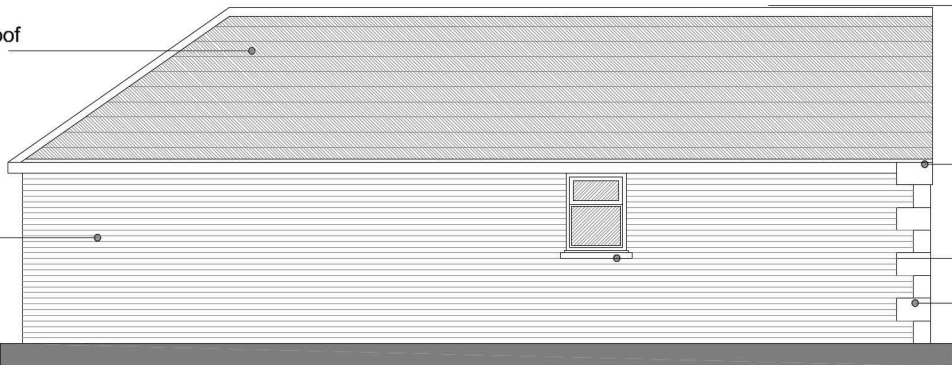


Do not scale directly from this drawing. All discrepancies are to be brought to the attention of the Practice.
The copyright to this drawing is owned by Trevor A Clay RIBA Ltd.

black metal rainwater goods
reconstituted stone cills
reconstituted stone quoins

PROPOSED ELEVATIONS

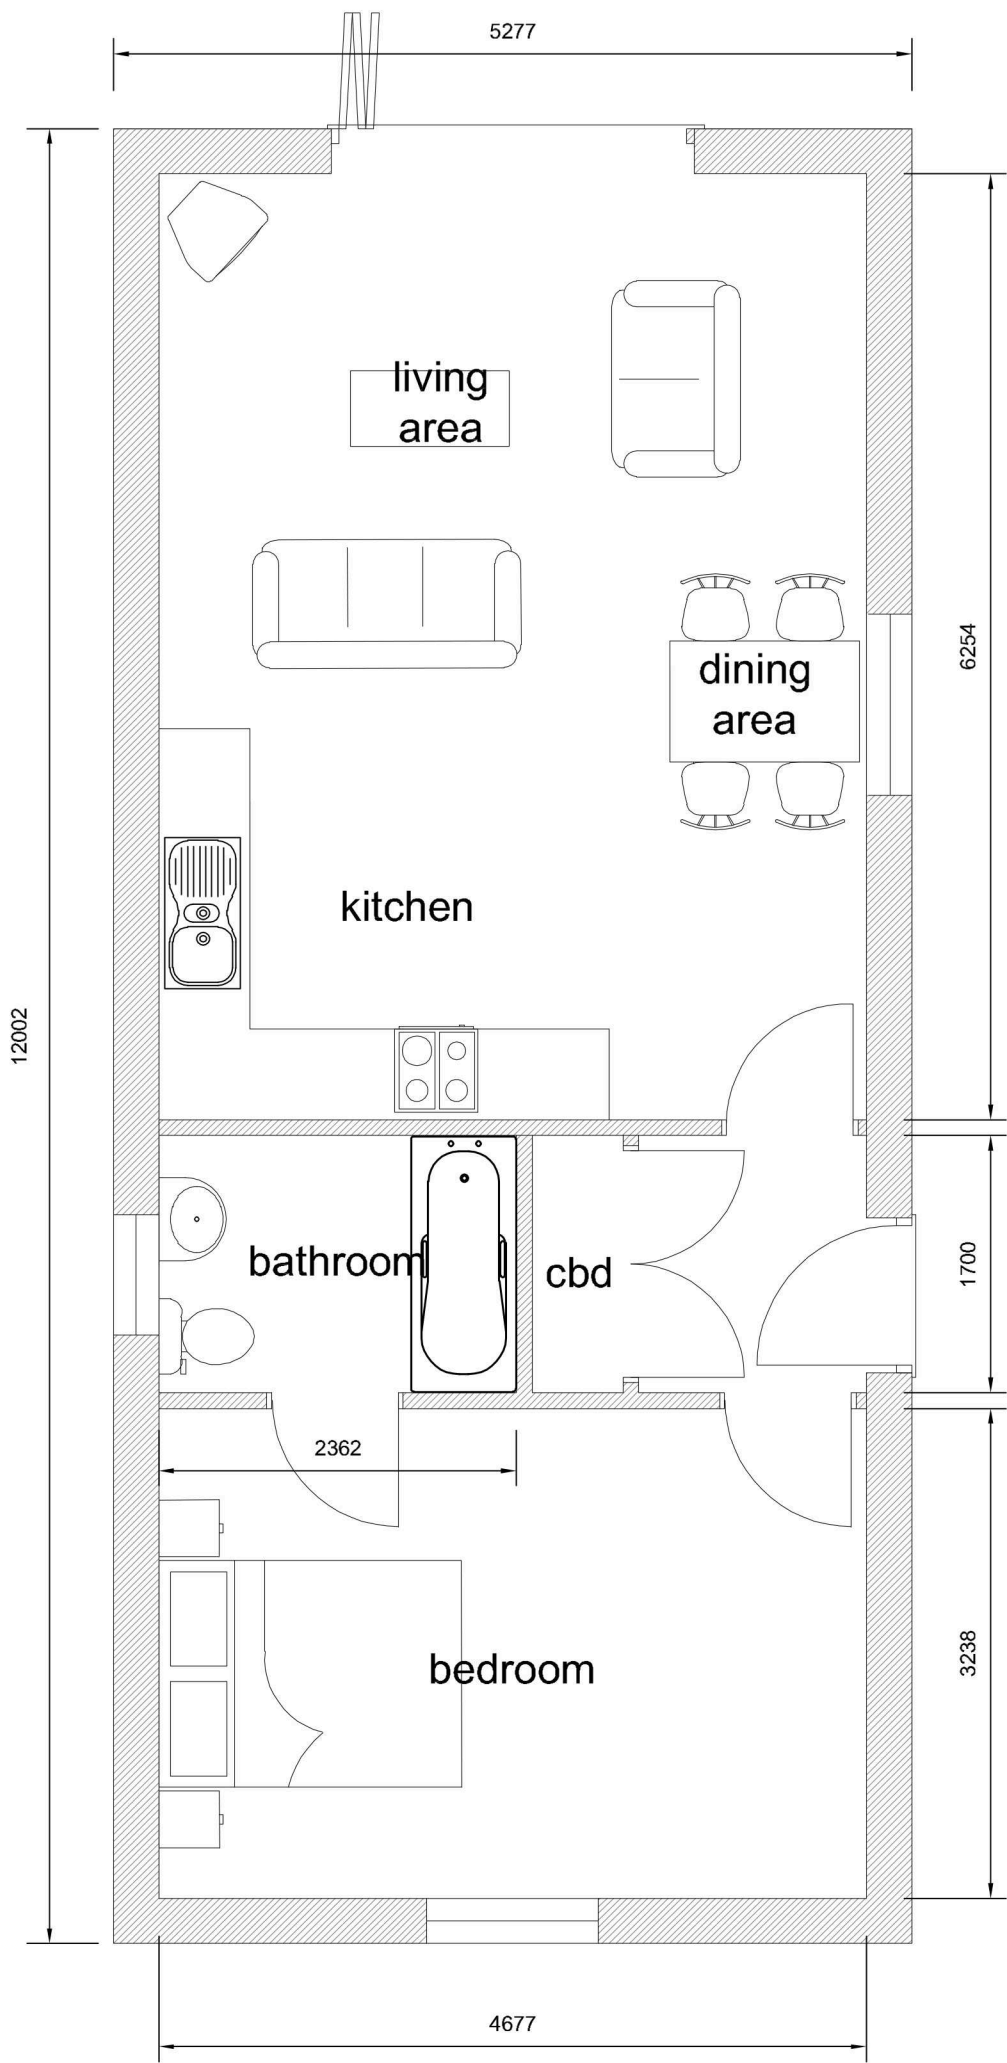

PROPOSED FLOOR PLAN

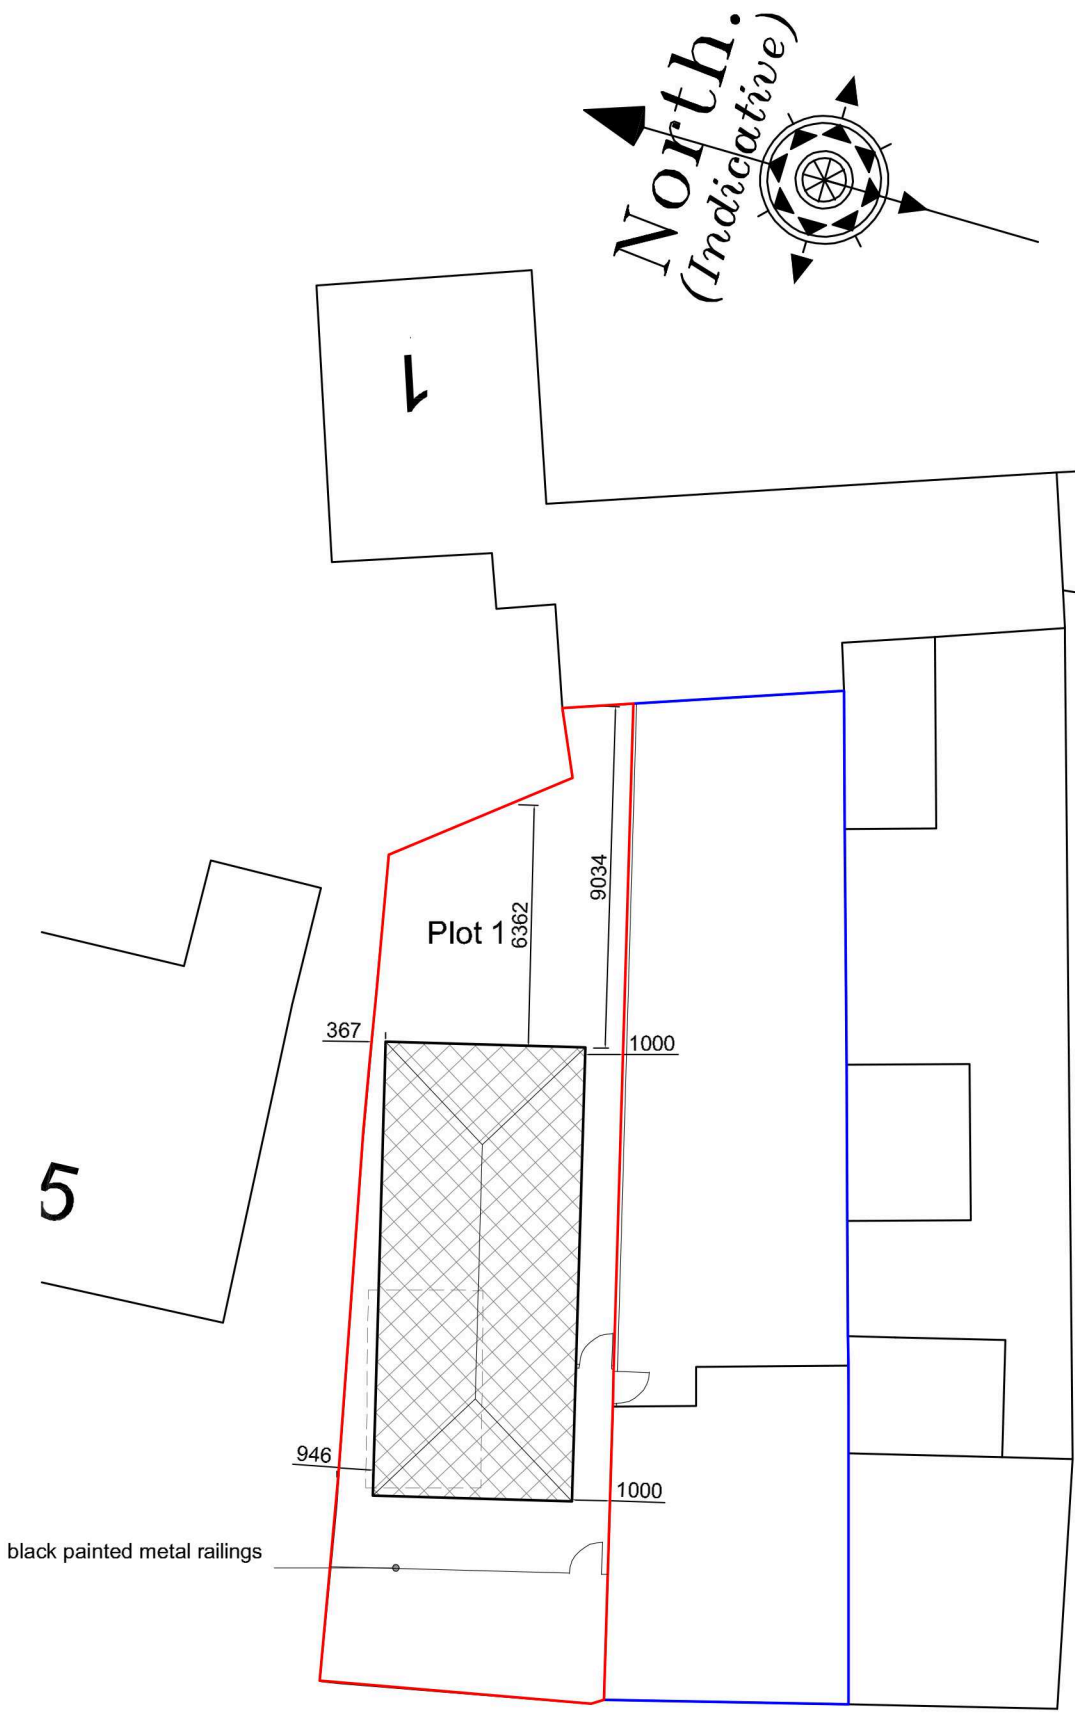

PROPOSED BLOCK PLAN



Revision	Date	Drawn	Description
Client	Dorset Homes Ltd		
Project	Proposed 1 Bedroom Bungalow @ adj 33 Church St Donington		
Drawing	Planning		
Scale	1:50, 1:100 1:200 1:1250 @ A2	Drawn	AWM Checked TAC Date 07/07/2023
Trevor A Clay RIBA Ltd, 14 Old Fendike Road, Weston Hills, Spalding, Lincs. PE126DD 01406 380027 07778 597975 trevor@tacarchitects.co.uk			

Tac
ARCHITECTS

Drawing No. 23/636/PA/004

www.tacarchitects.co.uk