


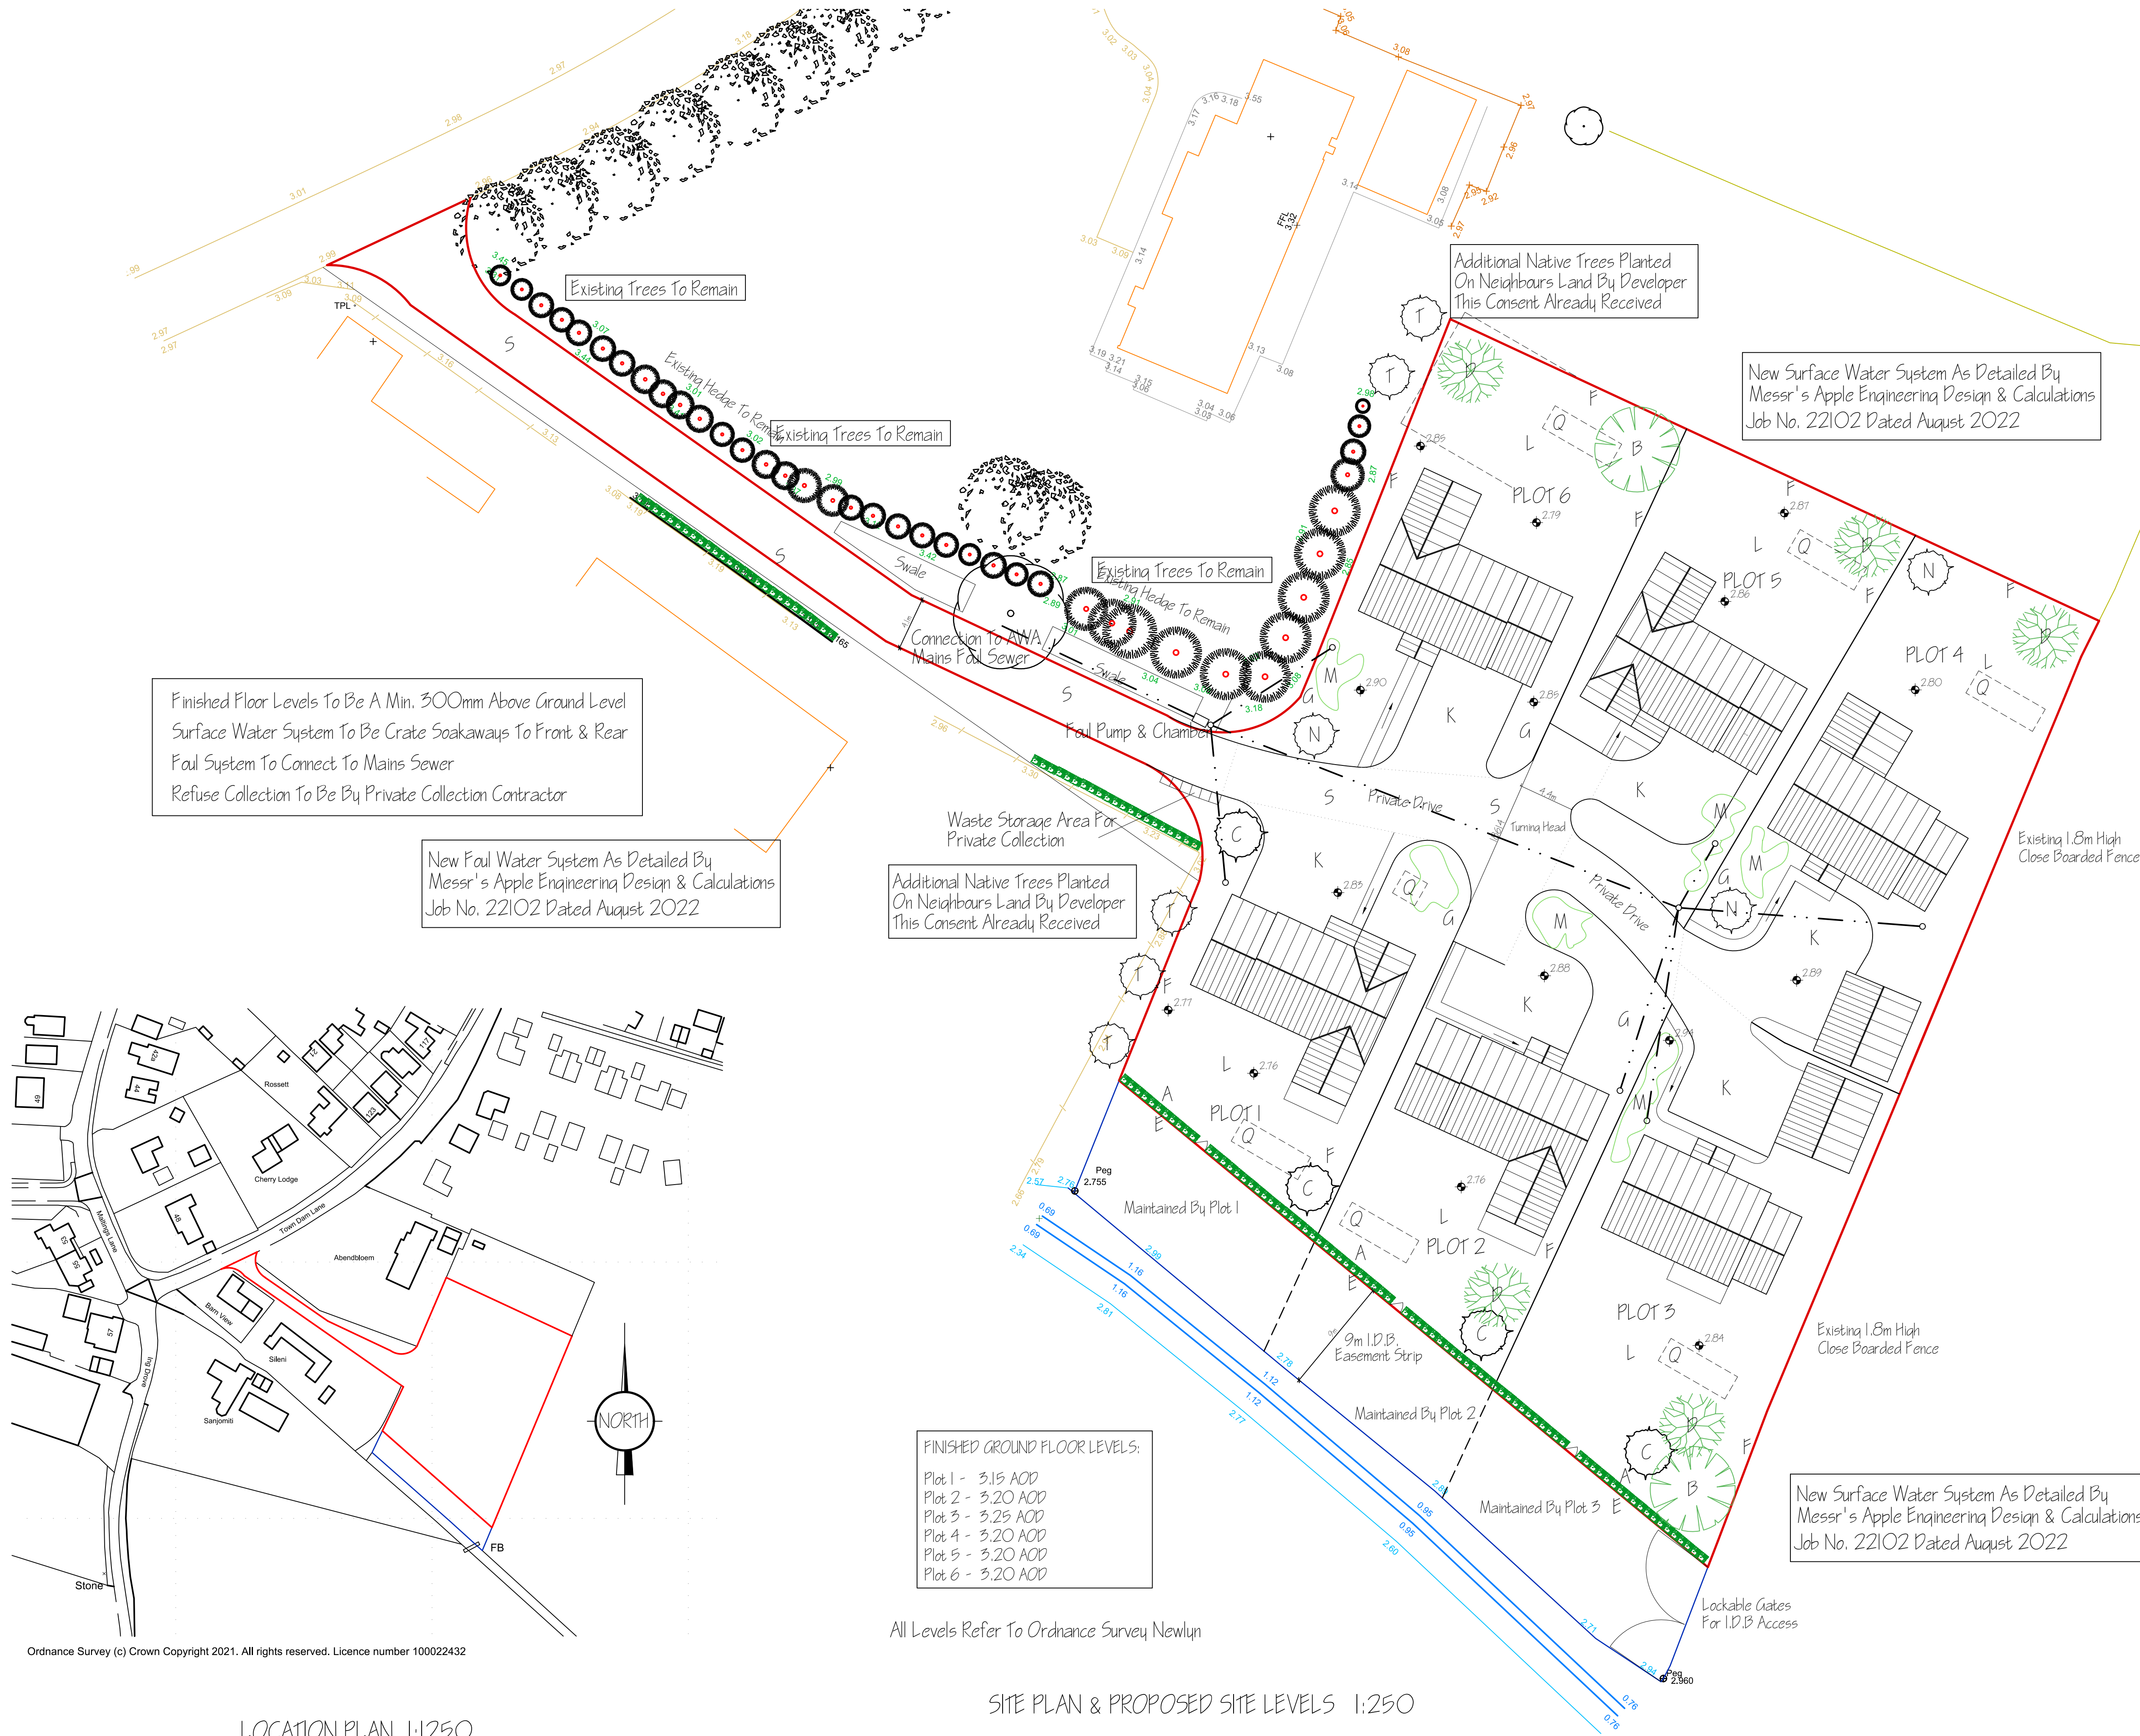

LANDSCAPING, FENCING & TREE PLANTING SCHEME.

- A - MIXED HEDGE
(a) Hawthorn (Crataegus Monogyna)
(b) Beech (Fagus Sylvatica)
(c) Blackthorn (Prunus Spina)
(d) Blackthorn (Rhamnus Cathartica)
B - SILVER BIRCH - Feathered
C - HAWTHORN - Feathered
D - WHITEBEAM - Feathered
E - Lincolnshire Wooden Post & Rail Fence
F - 1.8m High Wooden Close Boarded Fence
G - 1.2m High Wooden Close Boarded Fence

- K - Gravel Driveway
L - Grass
M - Mixed Shrubs
1) SPINDLE - 'CANADALE GOLD' - Euonymus Fortunei
2) MEXICAN ORANGE BLOSSOM - Citruspa Tomalia
3) ZEBRA PLANT - Calathea Zebrina
4) FOXTAIL FERN - 'MYERSII' - Asparagus densiflorus
N - FLOWERING CHERRY - Prunus 'Accolade'

- S - CRATE SOAKAWAY
S - PRIVATE DRIVE - TARMAC
S - NATIVE SPECIES TREES PLANTED ON NEIGHBOURS LAND WITH THEIR RECEIVED CONSENT

Planting of Hedge to be double row staggered. Distance between plants to be 300mm. Distance between rows to be 450mm. All as specified by The Woodland Trust.

All planting to be in accordance with BS 4428:1989 and amendment No. 1 (1991). All trees to be planted with minimum 0.6m plastic mulch mat and to be staked, tied and tubed. 1/3 to 1/2 bag of peat free tree and shrub planting compost to be incorporated into backfill for each tree hole.

P	BLOCK PAVING CHANGED TO TARMAC - CLIENT	JULY 2022
N	WASTE COLLECTION AREA ADDED	JAN 2022
M	PLOT 2 HANDED	NOV 2022
L	BUILDING REGULATIONS AMENDMENTS	OCT 2022
K	DRAINAGE DETAILS ADDED	SEPT 2022
J	ADDITIONAL LANDSCAPING - PLANNING	JULY 2022
H	ACCESS ROAD AMENDMENTS	JUNE 2022
G	TURNING HEAD NOTE ADDED	MAY 2022
F	CLIENT AMENDMENTS	APR 2022
E	CLIENT AMENDMENTS	APR 2022
D	CLIENT AMENDMENTS	FEB 2022
C	I.D.B. EASEMENT STRIP ADDED	FEB 2022
B	LANDSCAPE DEVELOPED	FEB 2022
A	DRIVES & LOCATION PLAN ADDED	JAN 2022

G. R. MERCHANT LTD.
I.ENG AMICE FIWO
ARCHITECTURAL, STRUCTURAL AND LAND DRAINAGE CONSULTANTS
4 Wrights Mews
12A Park Road, Holbeach,
Spalding, Lincs. PE12 7EE
Tel: 01406 490800
Fax: 01406 425744
E-Mail: gr.merchant@btconnect.com

Project
RESIDENTIAL DEVELOPMENT
OFF TOWN DAM LANE
PONINGTON
SPALDING, Lincs.

Client
WILF HAMMOND HOMES LTD

Drawing
SITE PLAN - PROPOSED
LOCATION PLAN

Job Ref.
3955-21

Drawing No.
02P

Date
FEB 2022

Drawn
SLB

Scales
1:50 & 1:100 (Unless Otherwise Stated)

DO NOT SCALE FROM THIS DRAWING
This drawing is copyright and may not be altered, traced, photographed or used for any other purpose other than that for which it is issued. The General Contractor is to check all dimensions on site and report any discrepancies to the Architect. All details shown on this drawing including foundations are based upon typical site conditions related to the area. No responsibility can be accepted for abnormal conditions which may be discovered during construction unless reported to the Architect so that design amendments may be considered. Site and surveys are recommended in respect of foundations to establish specific site conditions before foundation work is undertaken. This drawing is limited to the amount of information contained and does not purport to contain a full specification of the works. It is solely for the purpose of obtaining Planning / Building Regulation approval. This drawing must not be used as a contract document alone. The works will not be supervised or inspected on site by G.R. Merchant or any representative thereof. It is the client or their appointed agents responsibility to: select, manufacture, substitution of materials, adherence to specification, variations to contract, all materials to be new unless otherwise stated and all components and materials etc. to be used fitted and installed etc. in strict accordance with manufacturers instruction and relevant code of practice. Materials shall conform to appropriate British standard specification or BBA certificate or European code equivalent. The Employer / Client shall ensure that the selected contractor is conversant with and adopts all measures necessary to achieve compliance with Health and Safety legislation for Building sites and Work places. The Employer / Client is advised that should the works need to comply with the Construction Design and Management Regulations an independent Planning Supervisor will be required. The works shall conform to that shown on the drawing and details. Work that may not specifically be shown but may be reasonably inferred as necessary to carry out the works shall be deemed to be included. It is the client / land owners responsibility to be aware of the Party Wall etc. Act 1996, when building in close proximity to adjoining neighbors boundaries.