



CHURCH LANE. DONNINGTON. SPALDING

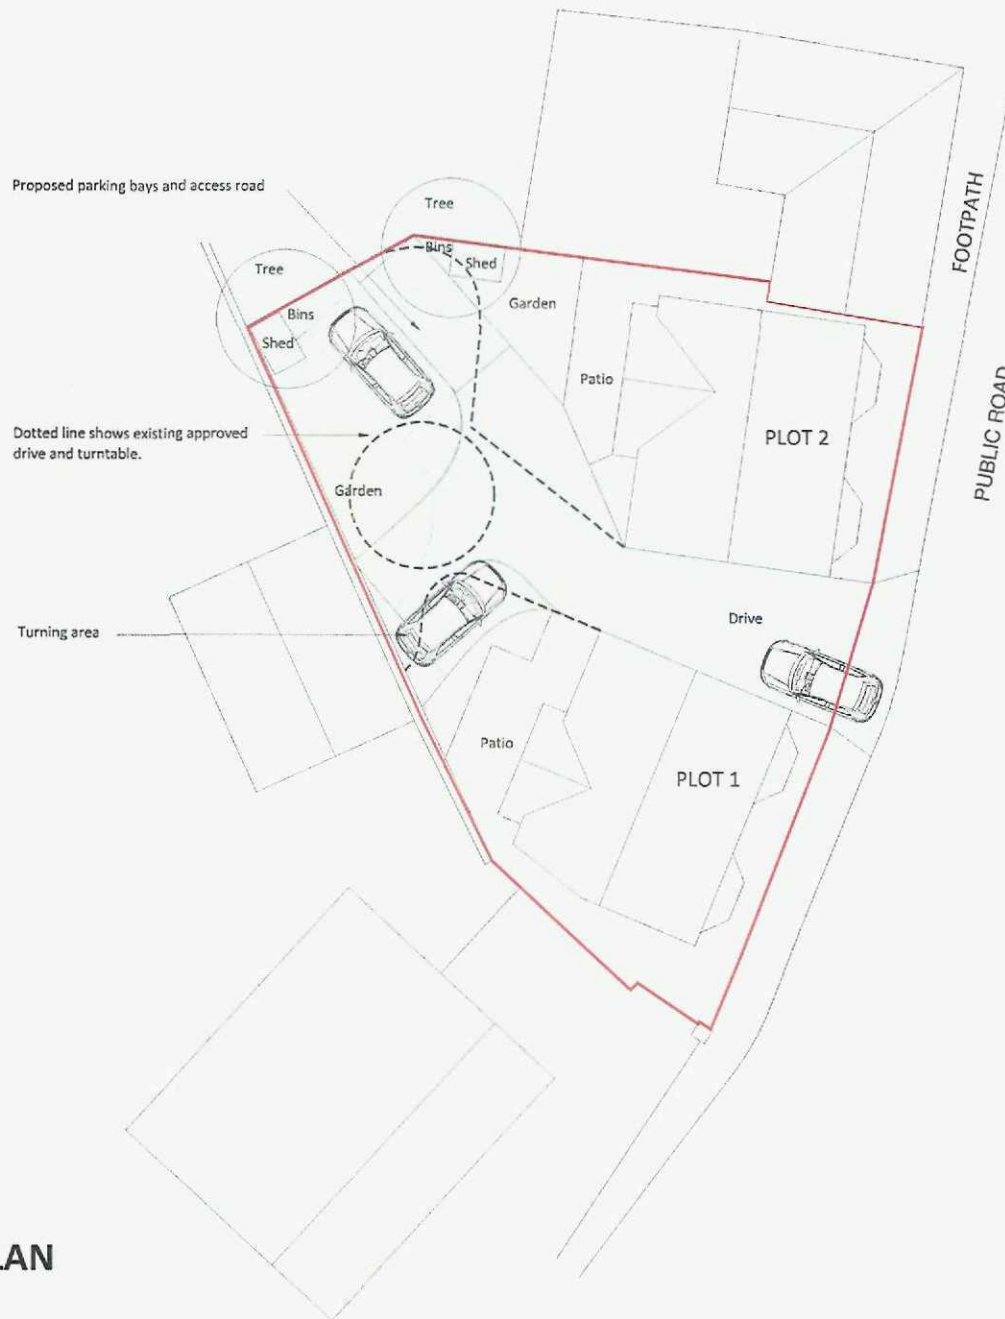

SITE PLAN

 

REVISION
A 2/7/15 Drawing first issued
B 2/7/15 Turning bay added

contract MR J MORZA		title SITE PLAN	
scale 1:250	date July 2015	drawing no GM/101	revision B

sharman architecture
7 STILL CLOSE, MARKET DEEPING, PETERBOROUGH. PE6 8JZ

tel: 07724 529 094

email: paulsharman1@btinternet.com