



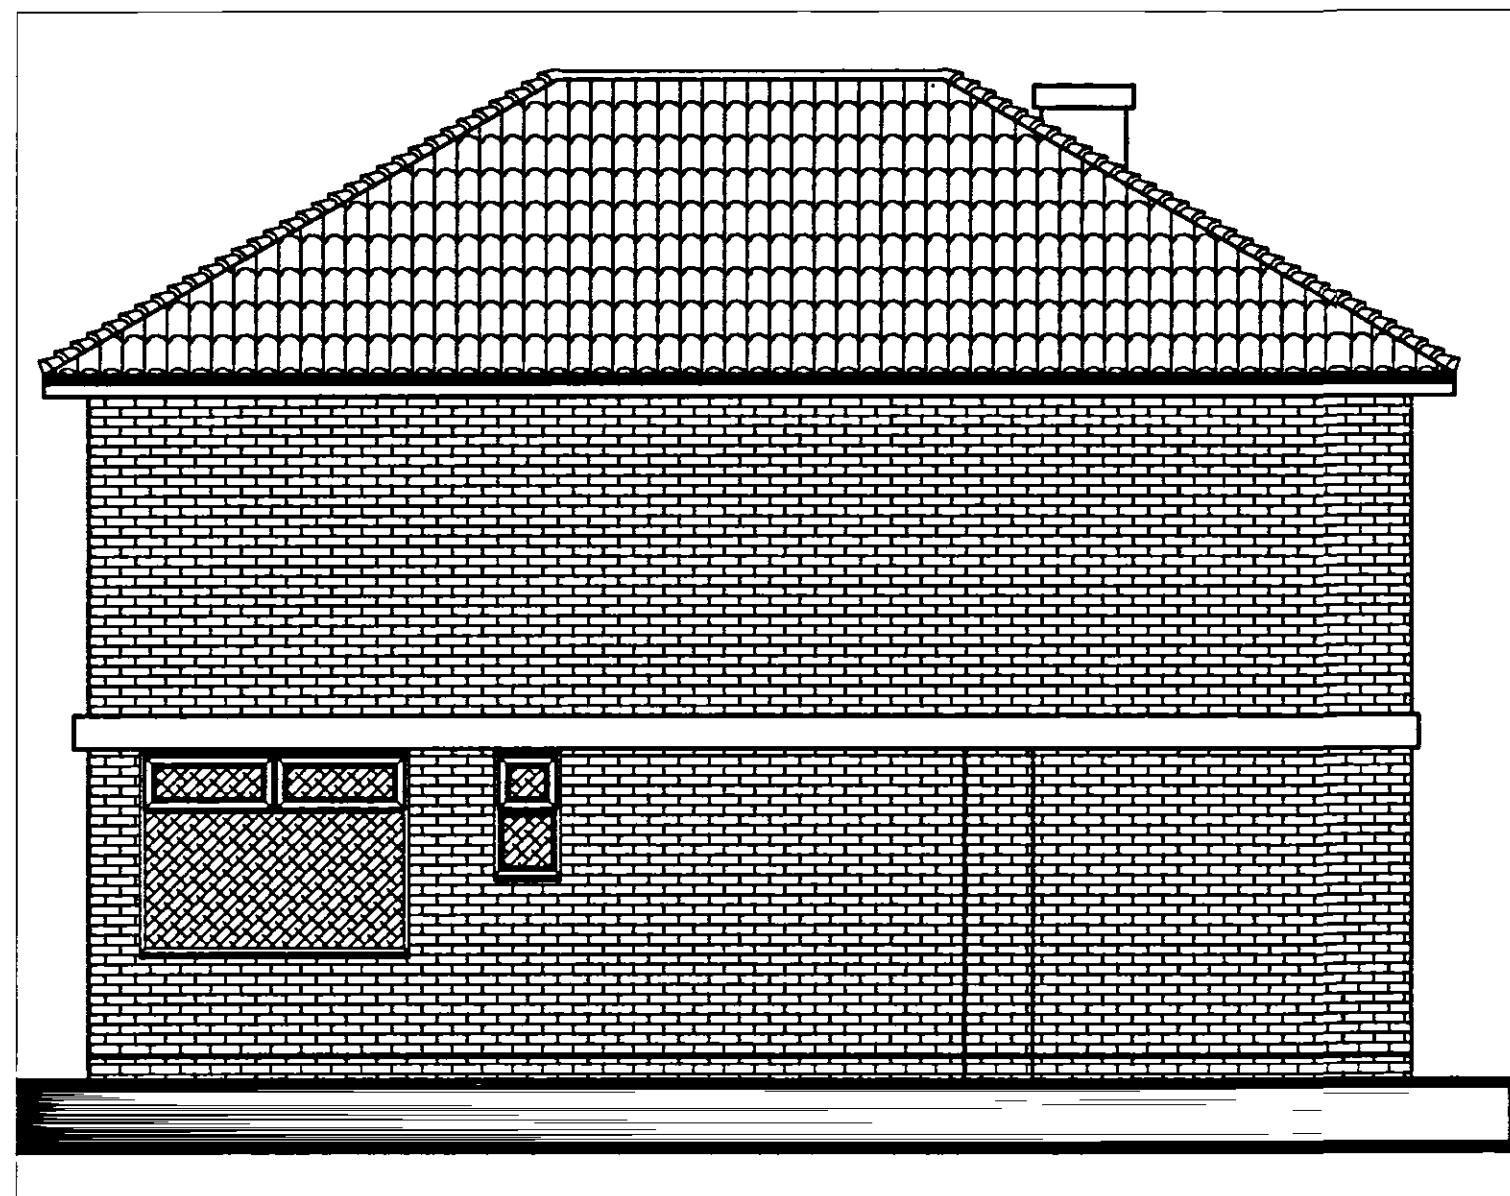


EXISTING SIDE ELEVATION 1:50




EXISTING FRONT ELEVATION 1:50

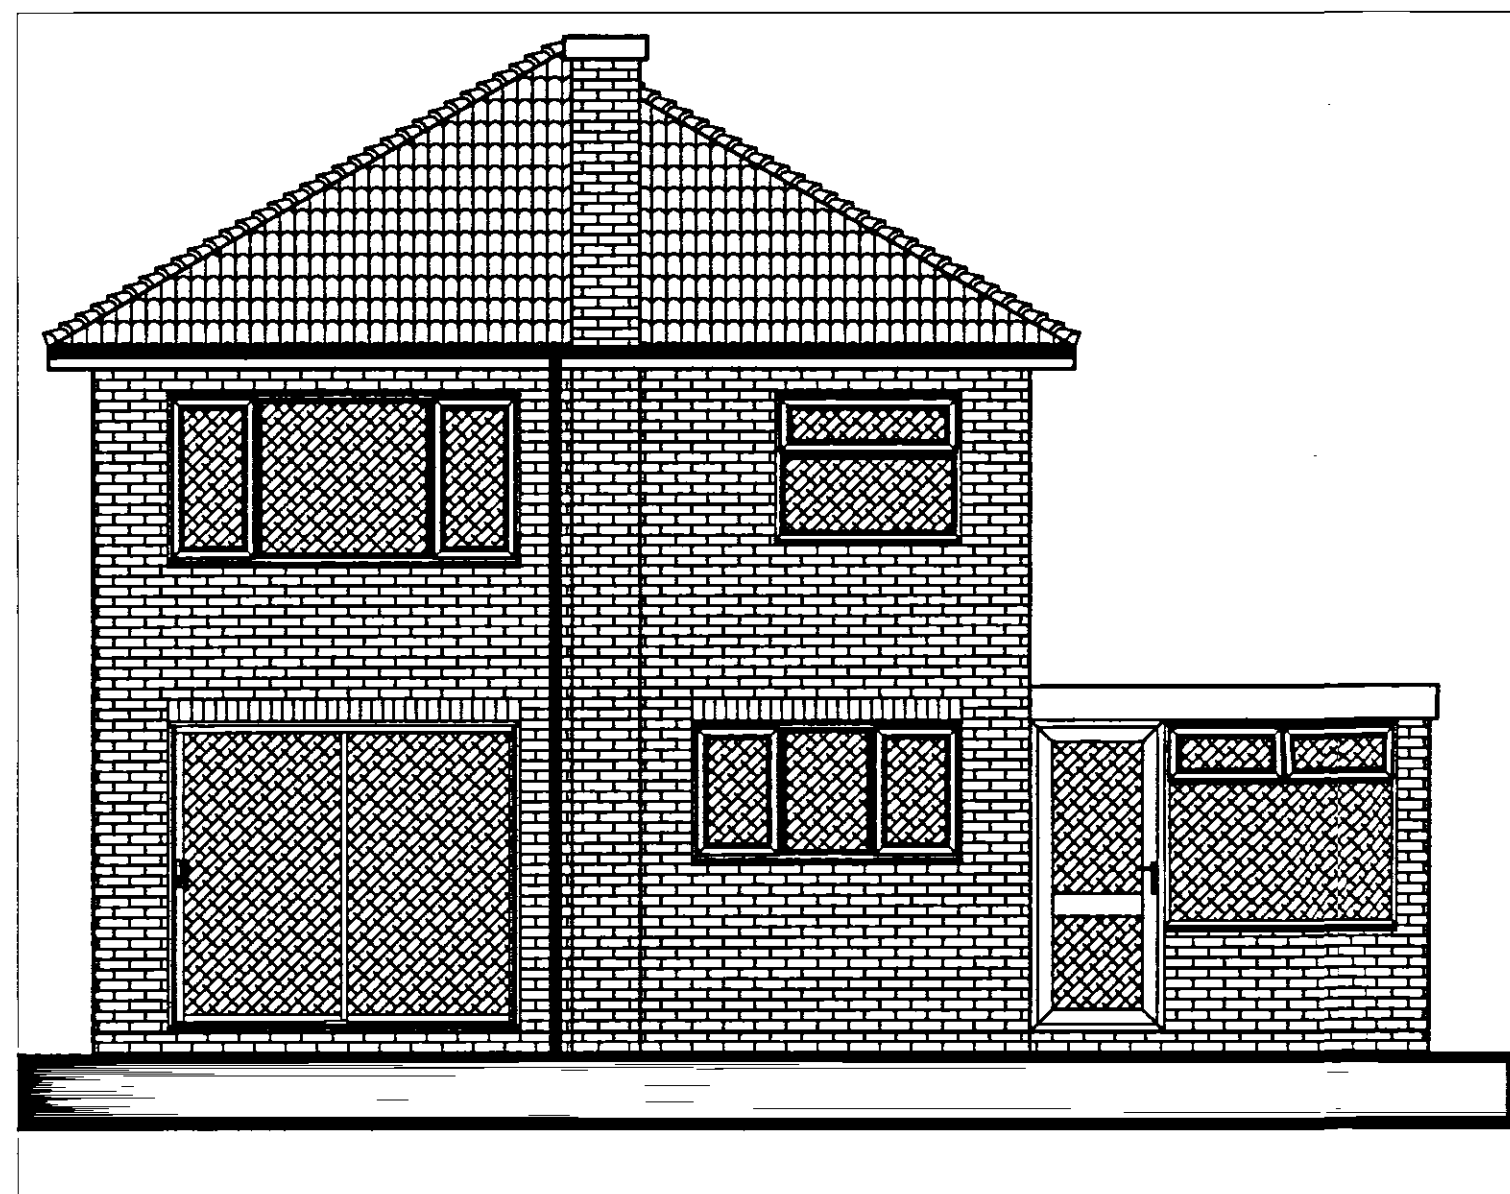


EXISTING REAR ELEVATION 1:50

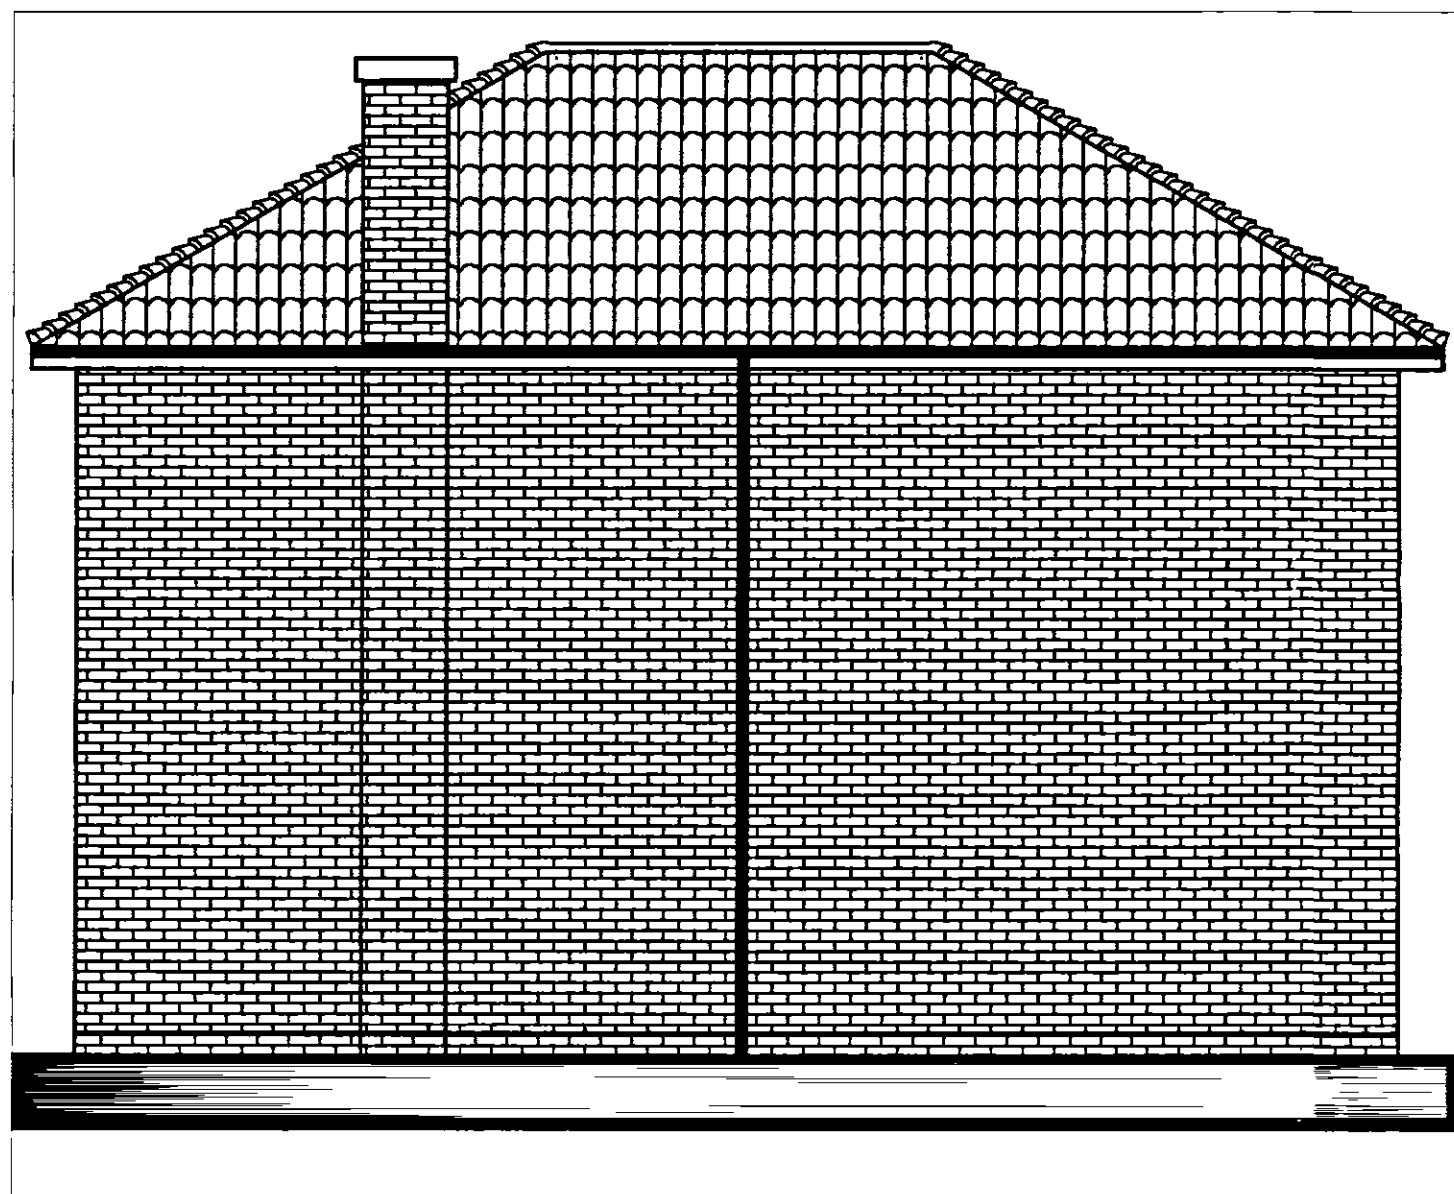


EXISTING SIDE ELEVATION 1:50

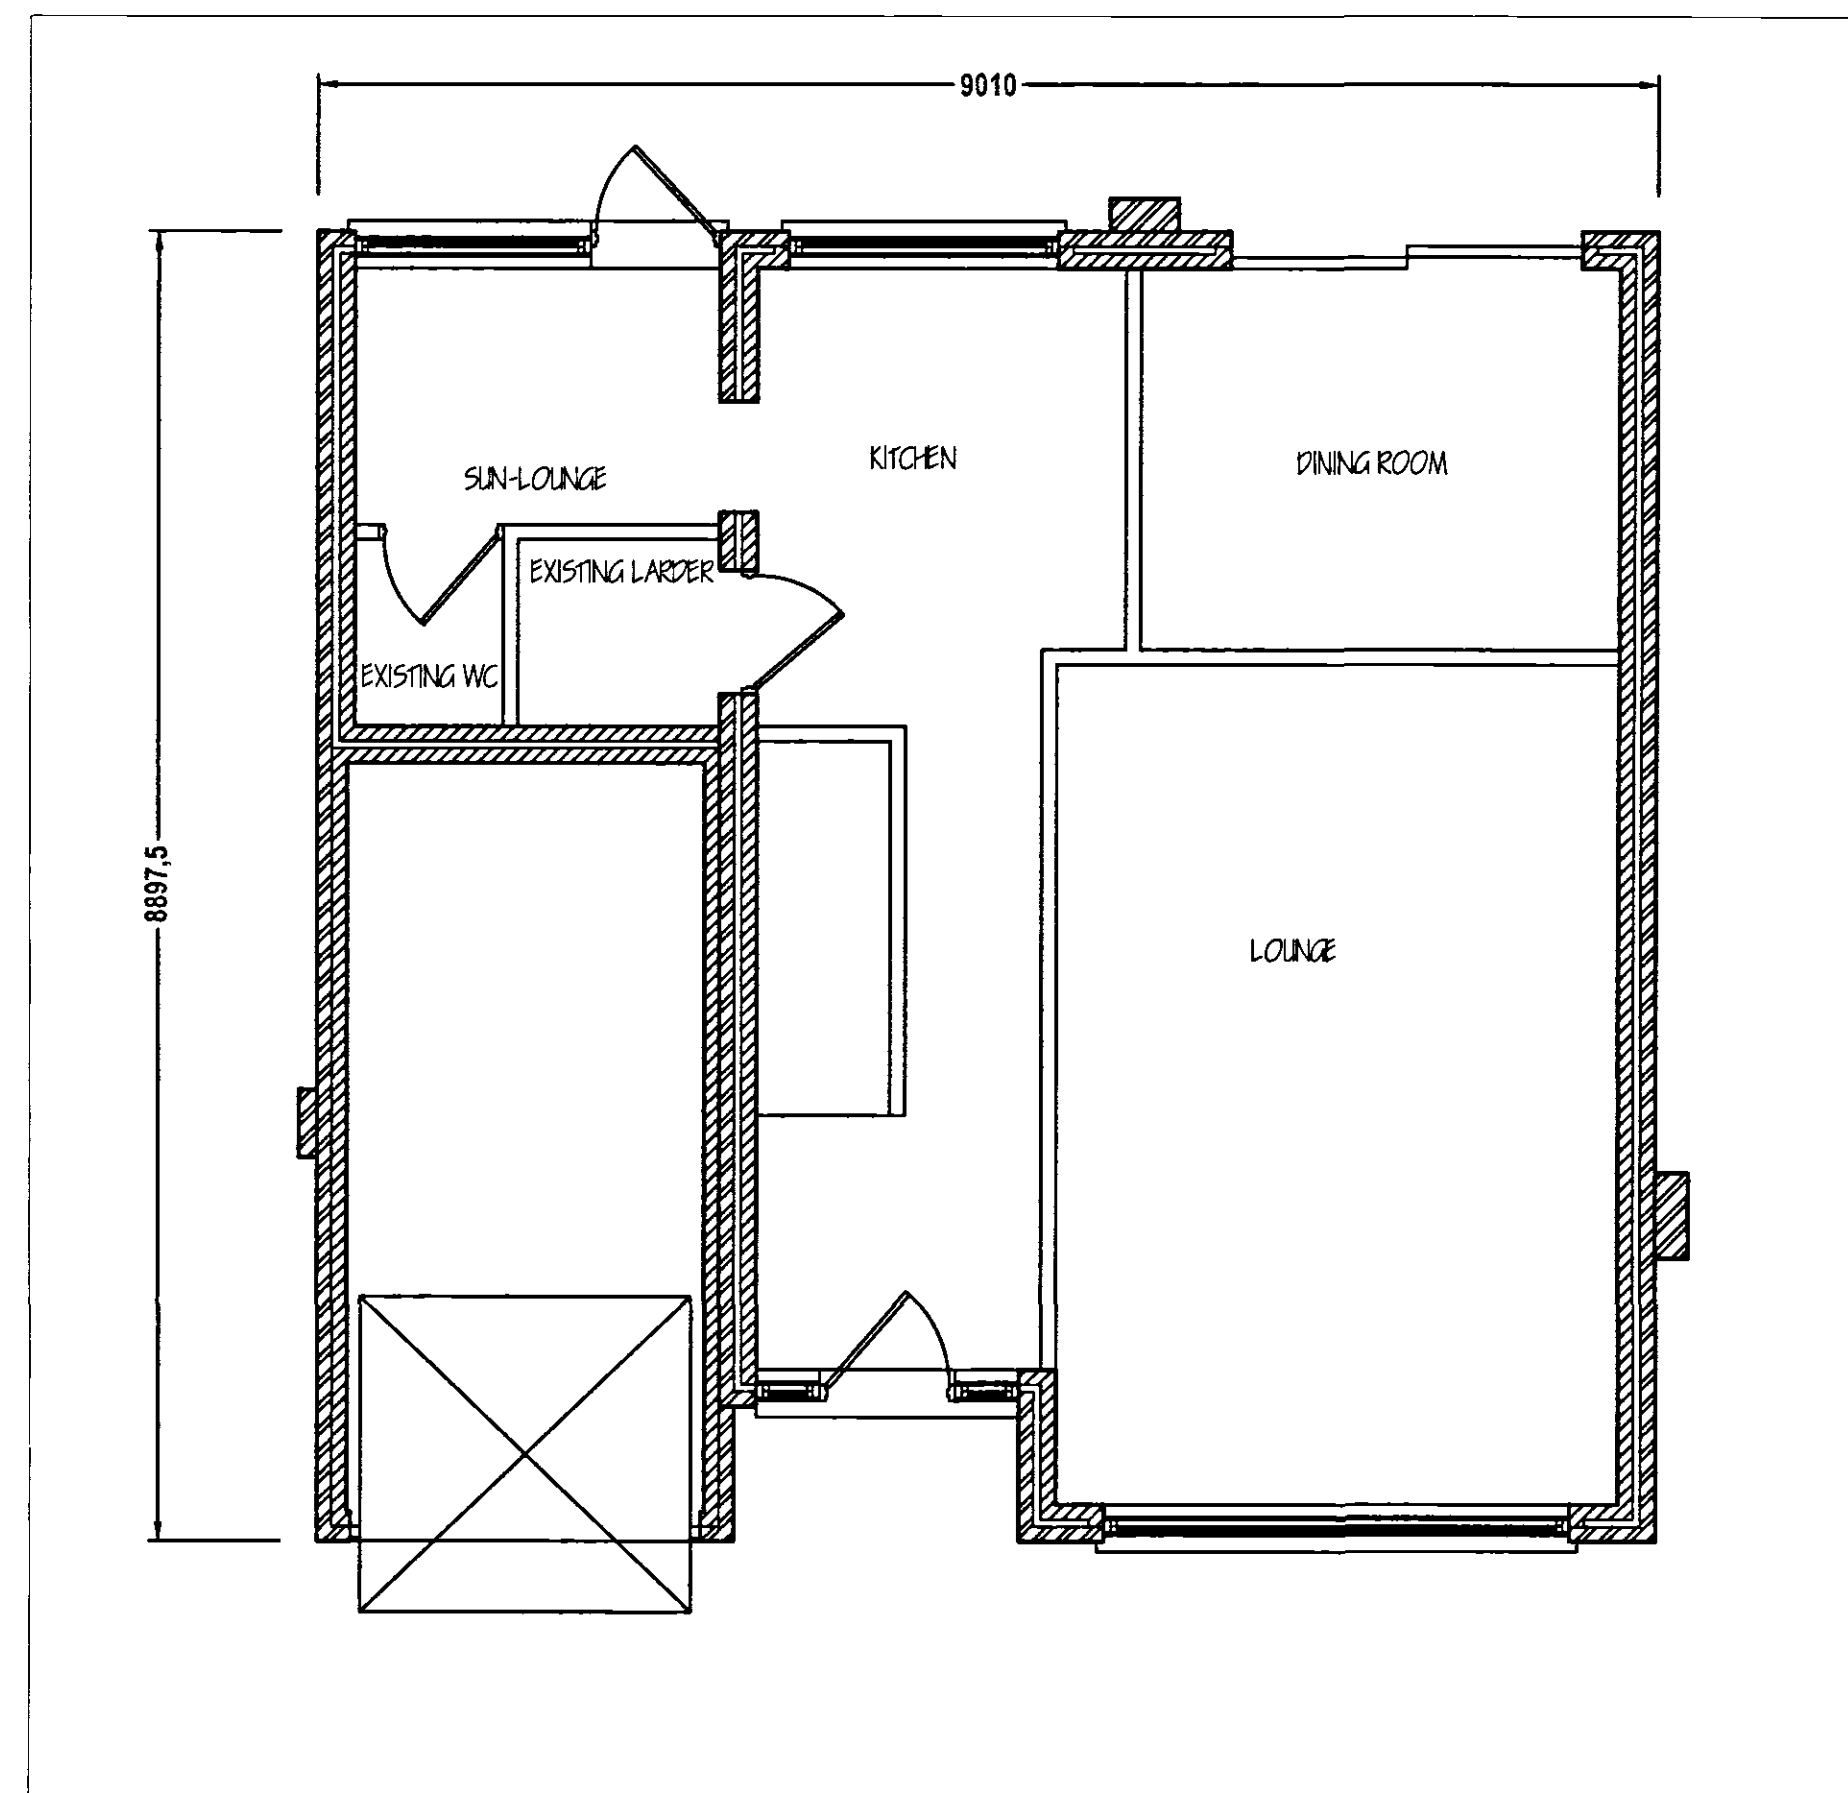

EXISTING REAR ELEVATION 1:50

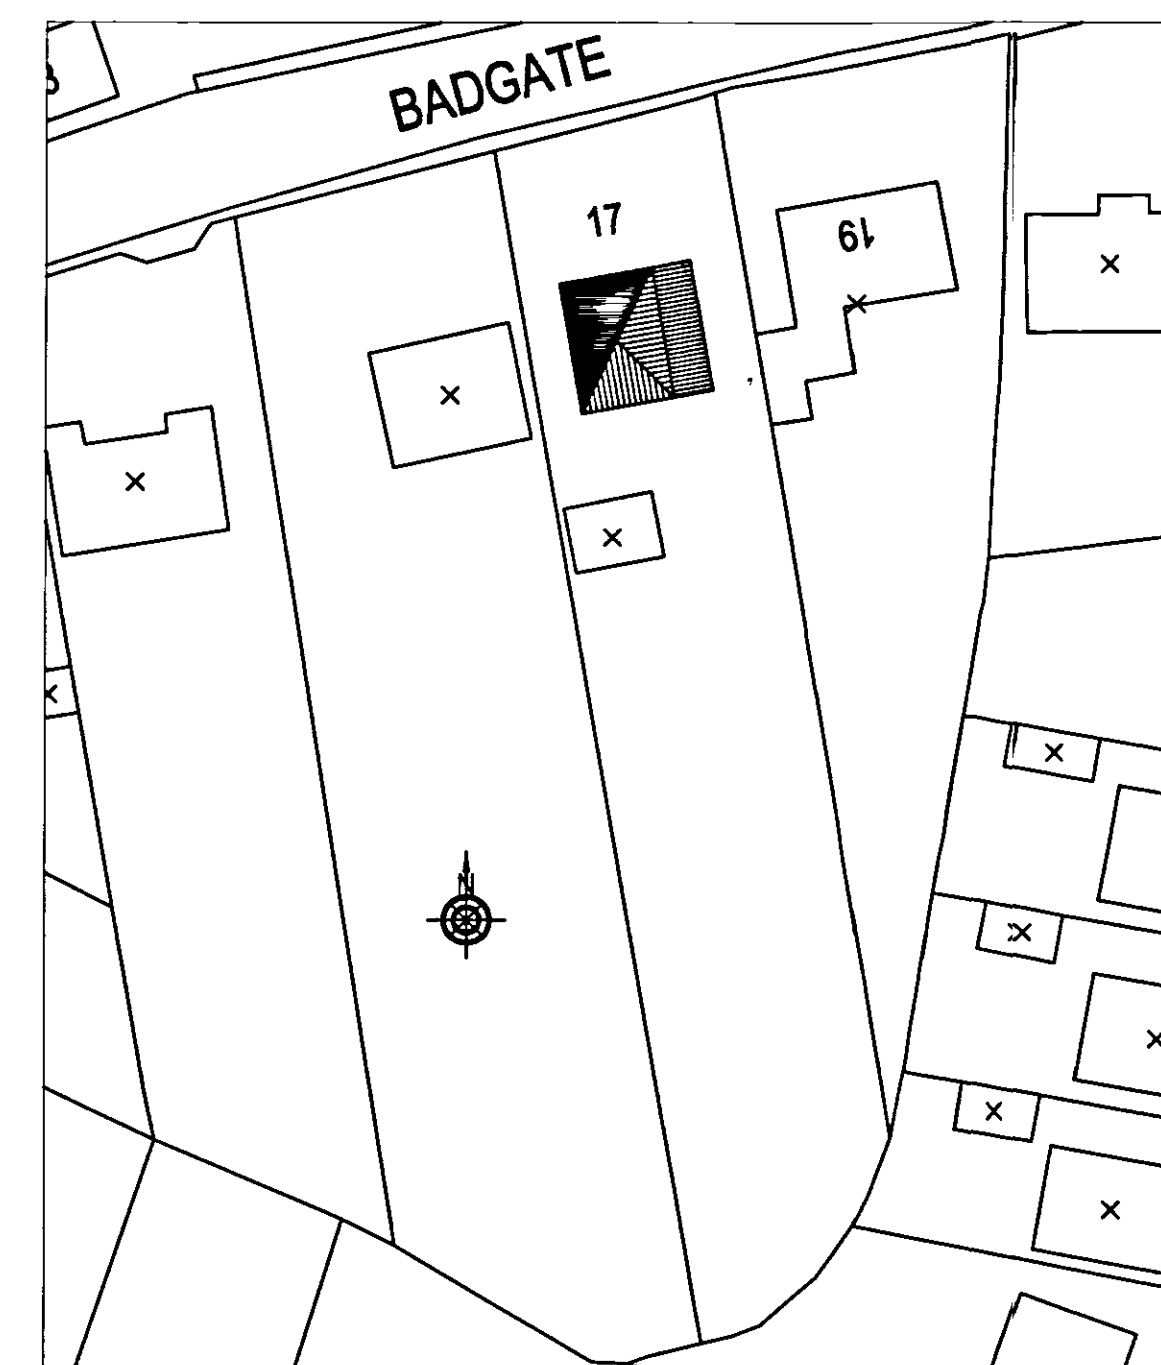

EXISTING BLOCK PLAN 1:500

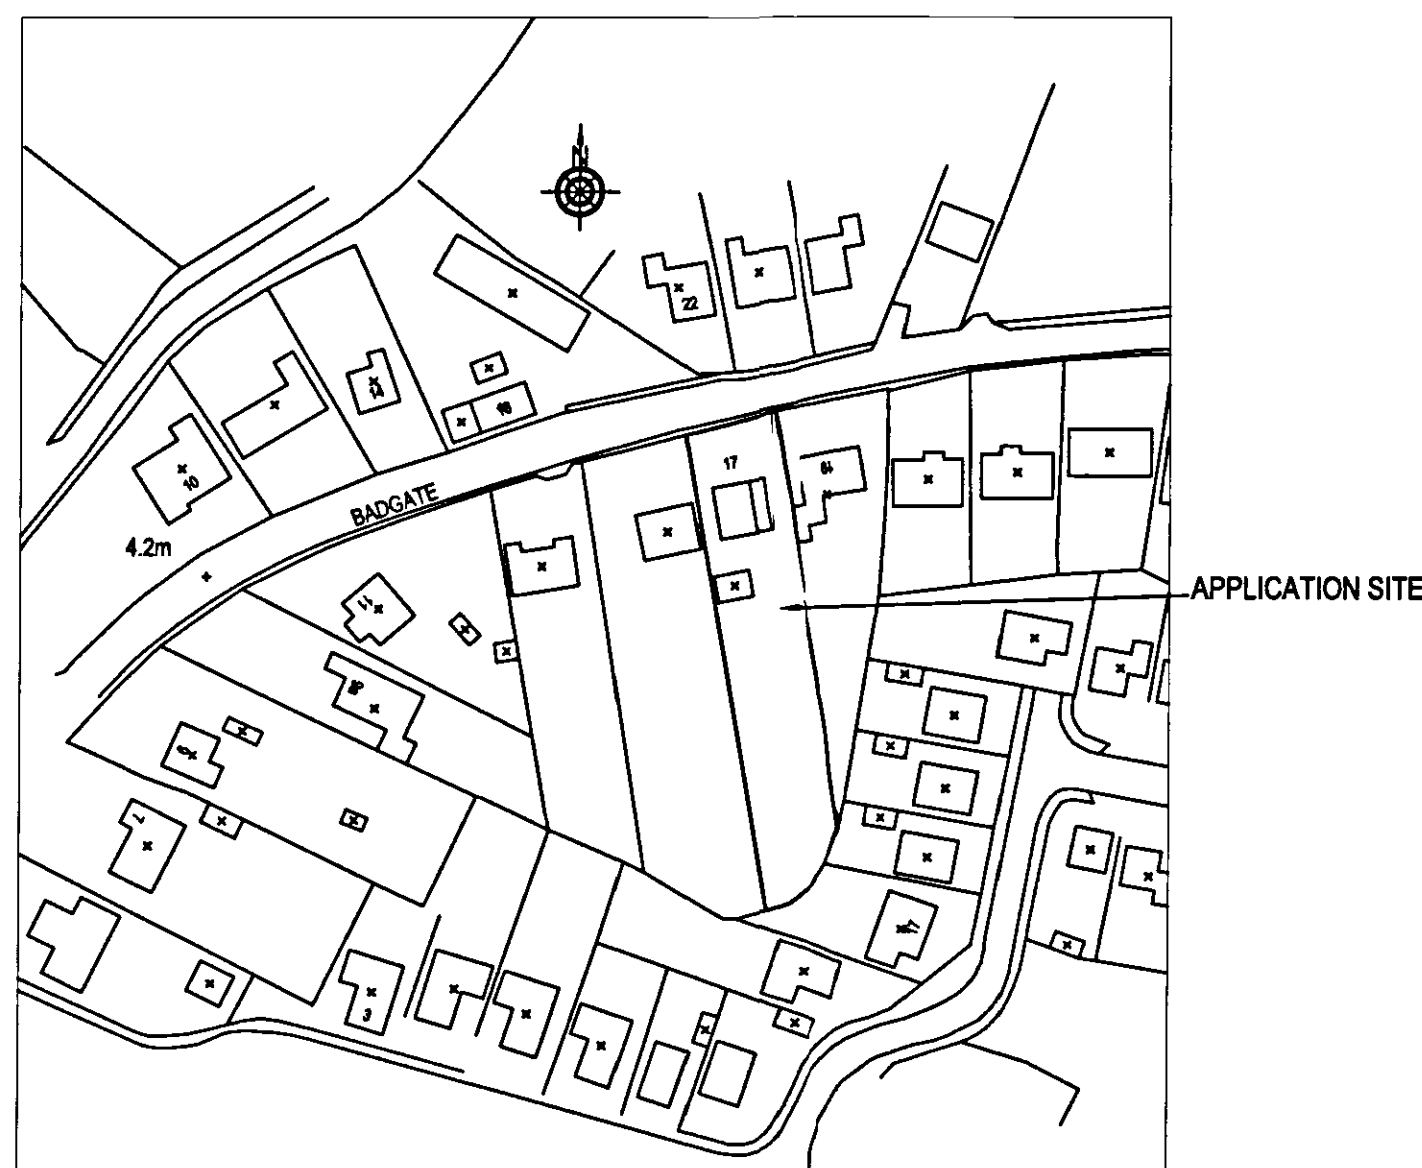

LOCATION PLAN 1:1250

Specification

THESE PLANS MUST NOT BE ACTED UPON UNTIL THEY HAVE BEEN APPROVED IN ACCORDANCE WITH CLAUSE (14 & 12 (2) (B) OF BUILDING REGULATIONS 2000 & ANY SUBSEQUENT AMENDMENTS. SHOULD THE OWNER OR CONTRACTOR COMMENCE WORK WITHOUT THE ABOVE APPROVALS, THEY DO SO AT THEIR OWN RISK.

CONTRACTOR TO CHECK ALL DIMENSIONS ON SITE, BEFORE COMMENCEMENT OF ANY WORKS. ANY ANOMOLIES MUST BE REPORTED. DO NOT SCALE FROM DRAWINGS, FIGURED DIMENSIONS ONLY TO BE USED. ALL DETAILS SHOWN ARE BASED ON TYPICAL SITE CONDITIONS FOR THAT AREA. ANY ABNORMAL CONDITIONS SHOULD BE BROUGHT TO THE ATTENTION OF THE CLIENT AND LOCAL AUTHORITY.

DETERMINED
PLAN

SHDC
Planning & Development
17 JUN 2008
Ref: 07/11/08

Date of Issue : 06/08

CLIENT : MR MRS MILLS
ADDRESS : 17 BADGATE, DONINGTON, SPALDING
POSTCODE : PE11
PROJECT : PROPOSED GARAGE CONVERSION
DRAWING TITLE : EXISTING DETAILS
DRAWING NO : 1319/01

Existings NF Planning NF Bldg Reg's

PLATINUM
CAD
SOLUTIONS

ALL ARCHITECTURAL SERVICES
tel: 01775 750424 fax: 07075 187983
e-mail : platinumcad@gmail.com

The Farmhouse, South Drive, Quadrant Farm
Lincs, PE18 4QM