





WEST ELEVATION



EAST ELEVATION

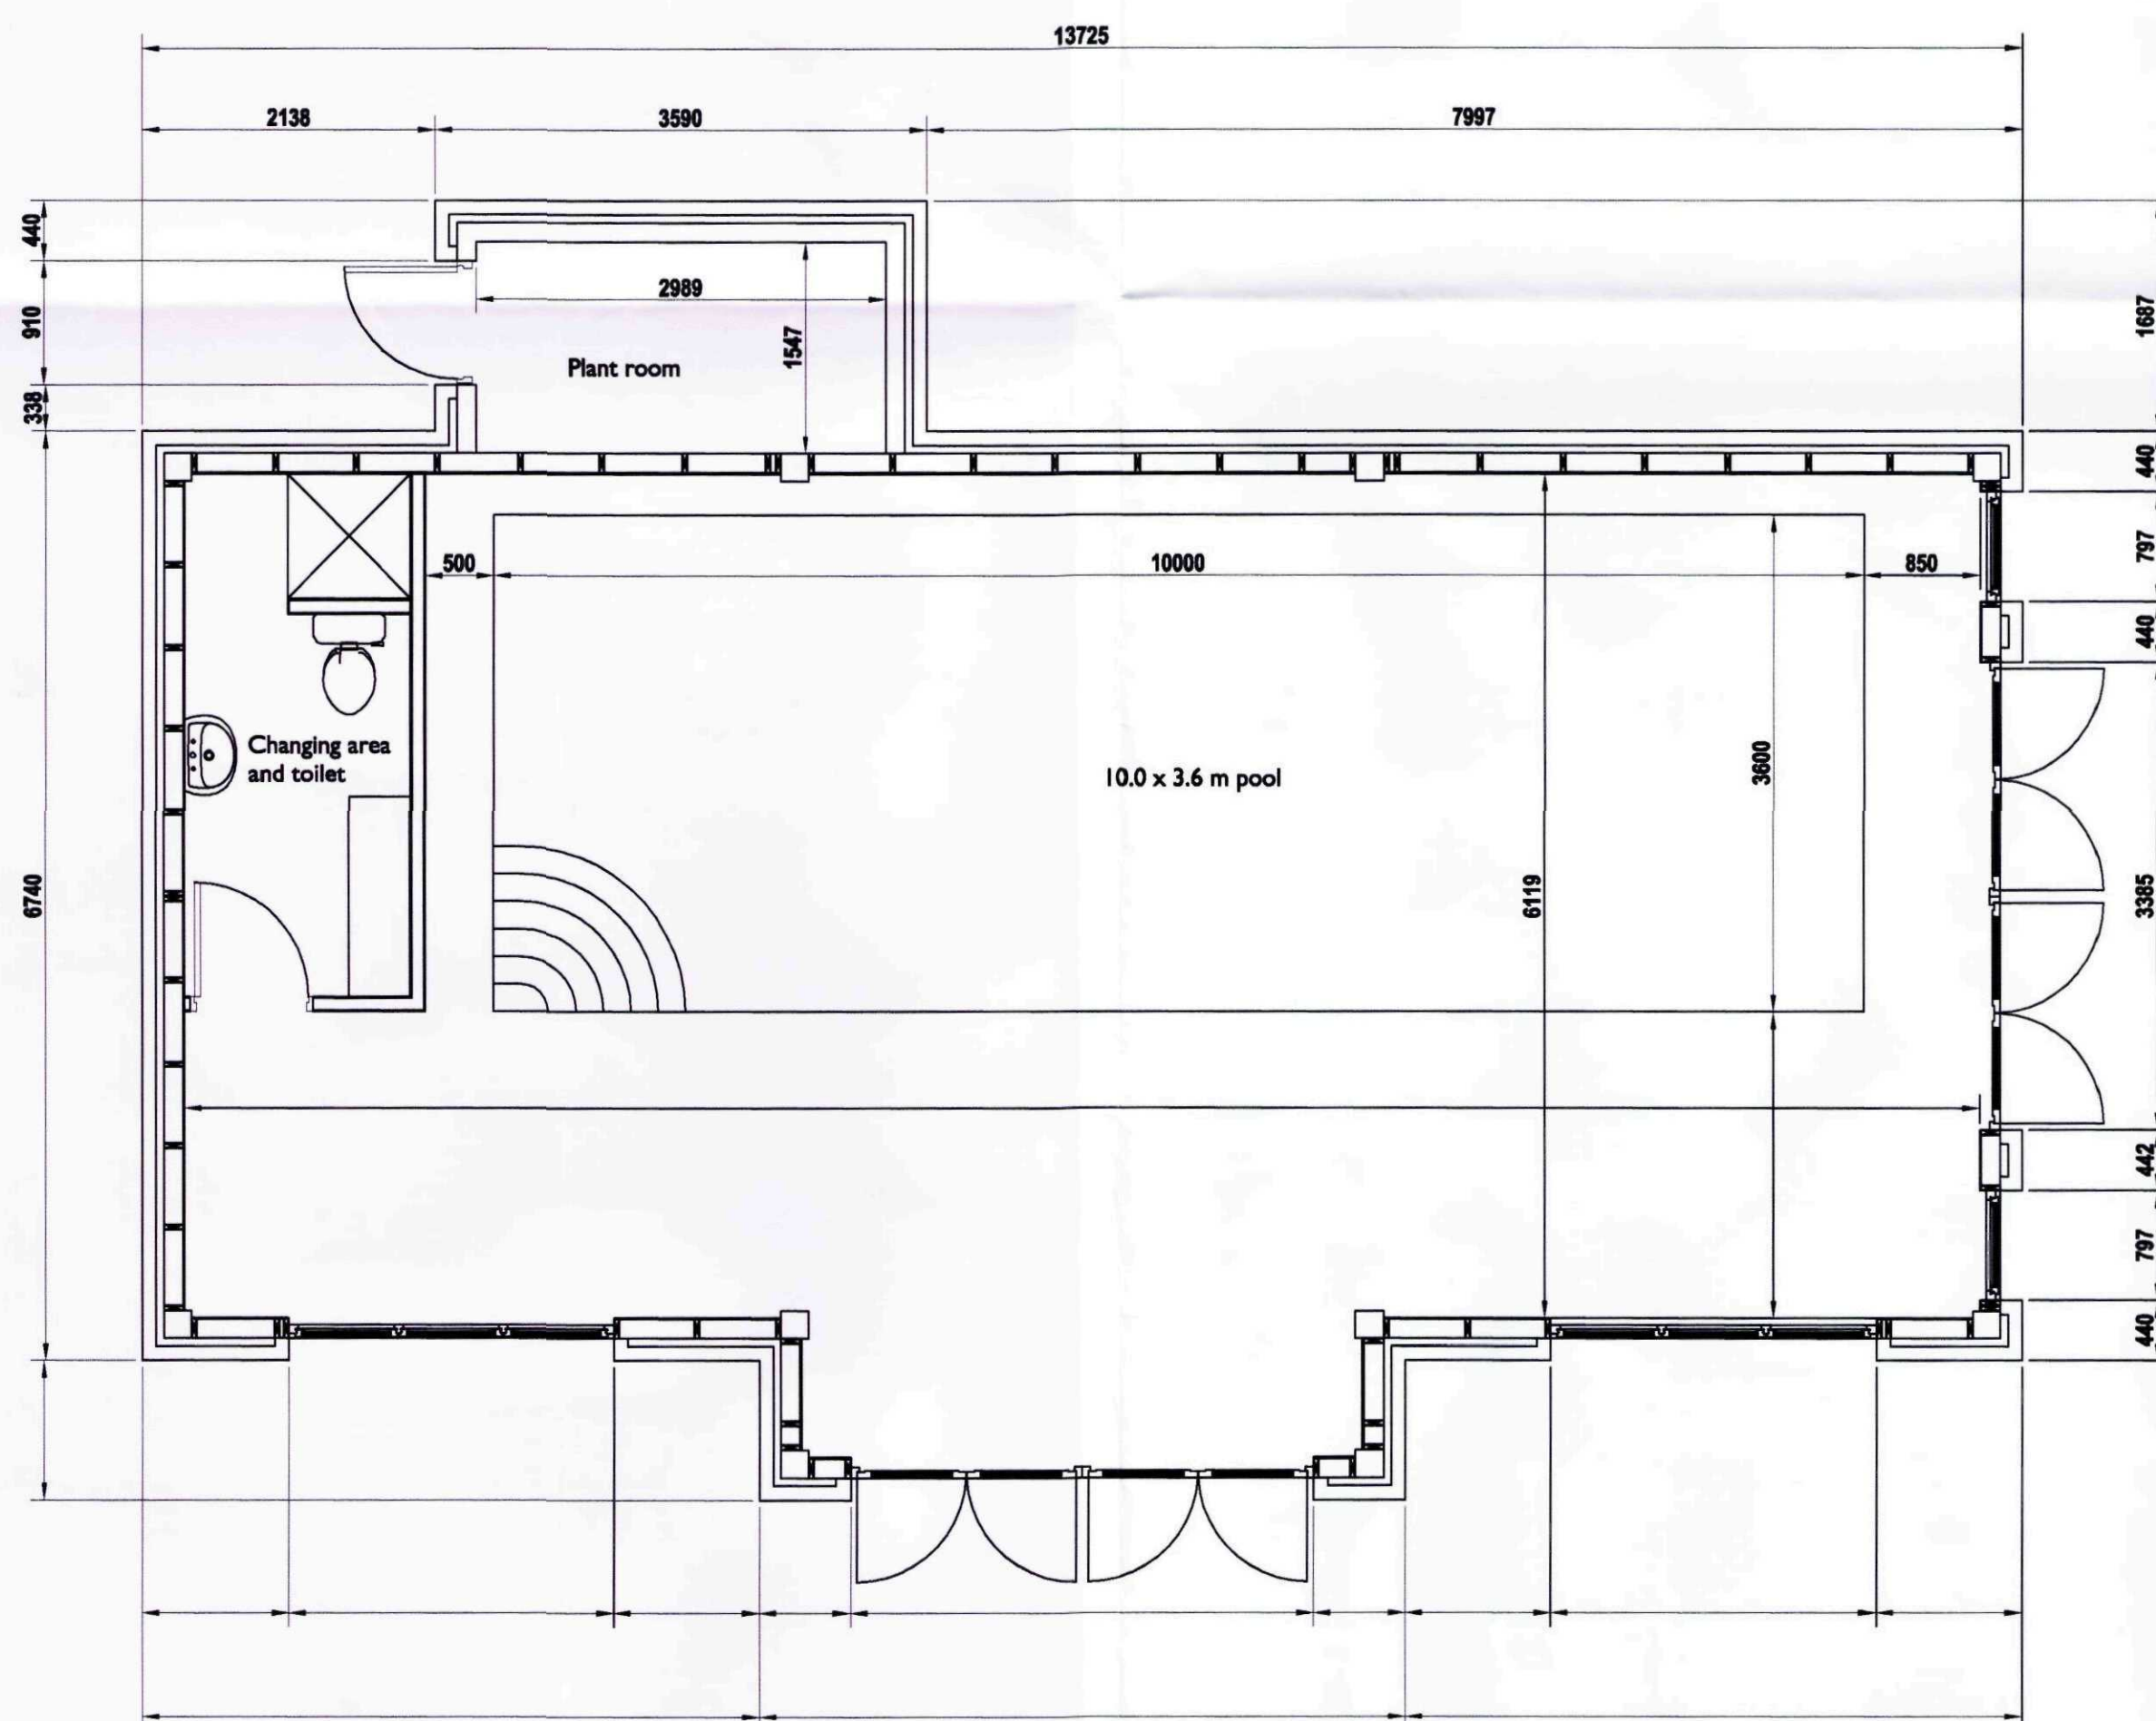

FLOOR PLAN

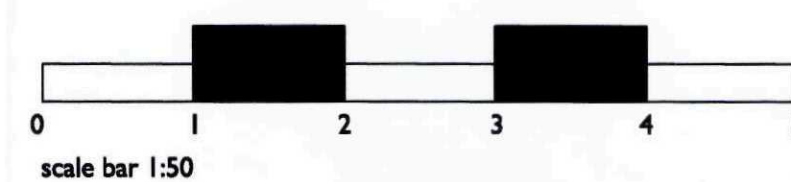

SOUTH ELEVATION



NORTH ELEVATION

GENERAL DRAWING NOTES

1. This design and drawing and any related specification are the COPYRIGHT of Pinelog Ltd, and may not be reproduced in drawing or built form without Pinelog Ltd's express permission.
2. Pinelog Ltd. reserve the right to alter any item or specification shown on this drawing to accord with the latest details and regulations.
3. This drawing should not be scaled, only figured dimensions are to be worked to, and all dimensions should be checked on site prior to work commencing.
4. The drawings are in metric scale.
5. Report any discrepancies to Pinelog immediately.
6. All drawings are to be read in conjunction with any other relevant drawings.

Revision	Description	Date

SHDC
Planning & Development
19 SEP 2011
Ref: 0722-11

Project Sherwood style indoor swimming pool		
Client Mr and Mrs Burden		
Drawing Title Plan and Elevations		
Scale 1:50 @ A1	Date 15.09.11	Drawn AJS
Job No D 1270	Drawing No AL (0) 01	Revision



Pinelog Limited
Riverside Works, Bakewell
Derbyshire DE45 1GS
Tel: (01629) 814481
Fax: (01629) 814634