


19 SEP 2011

Ref: 0722-11

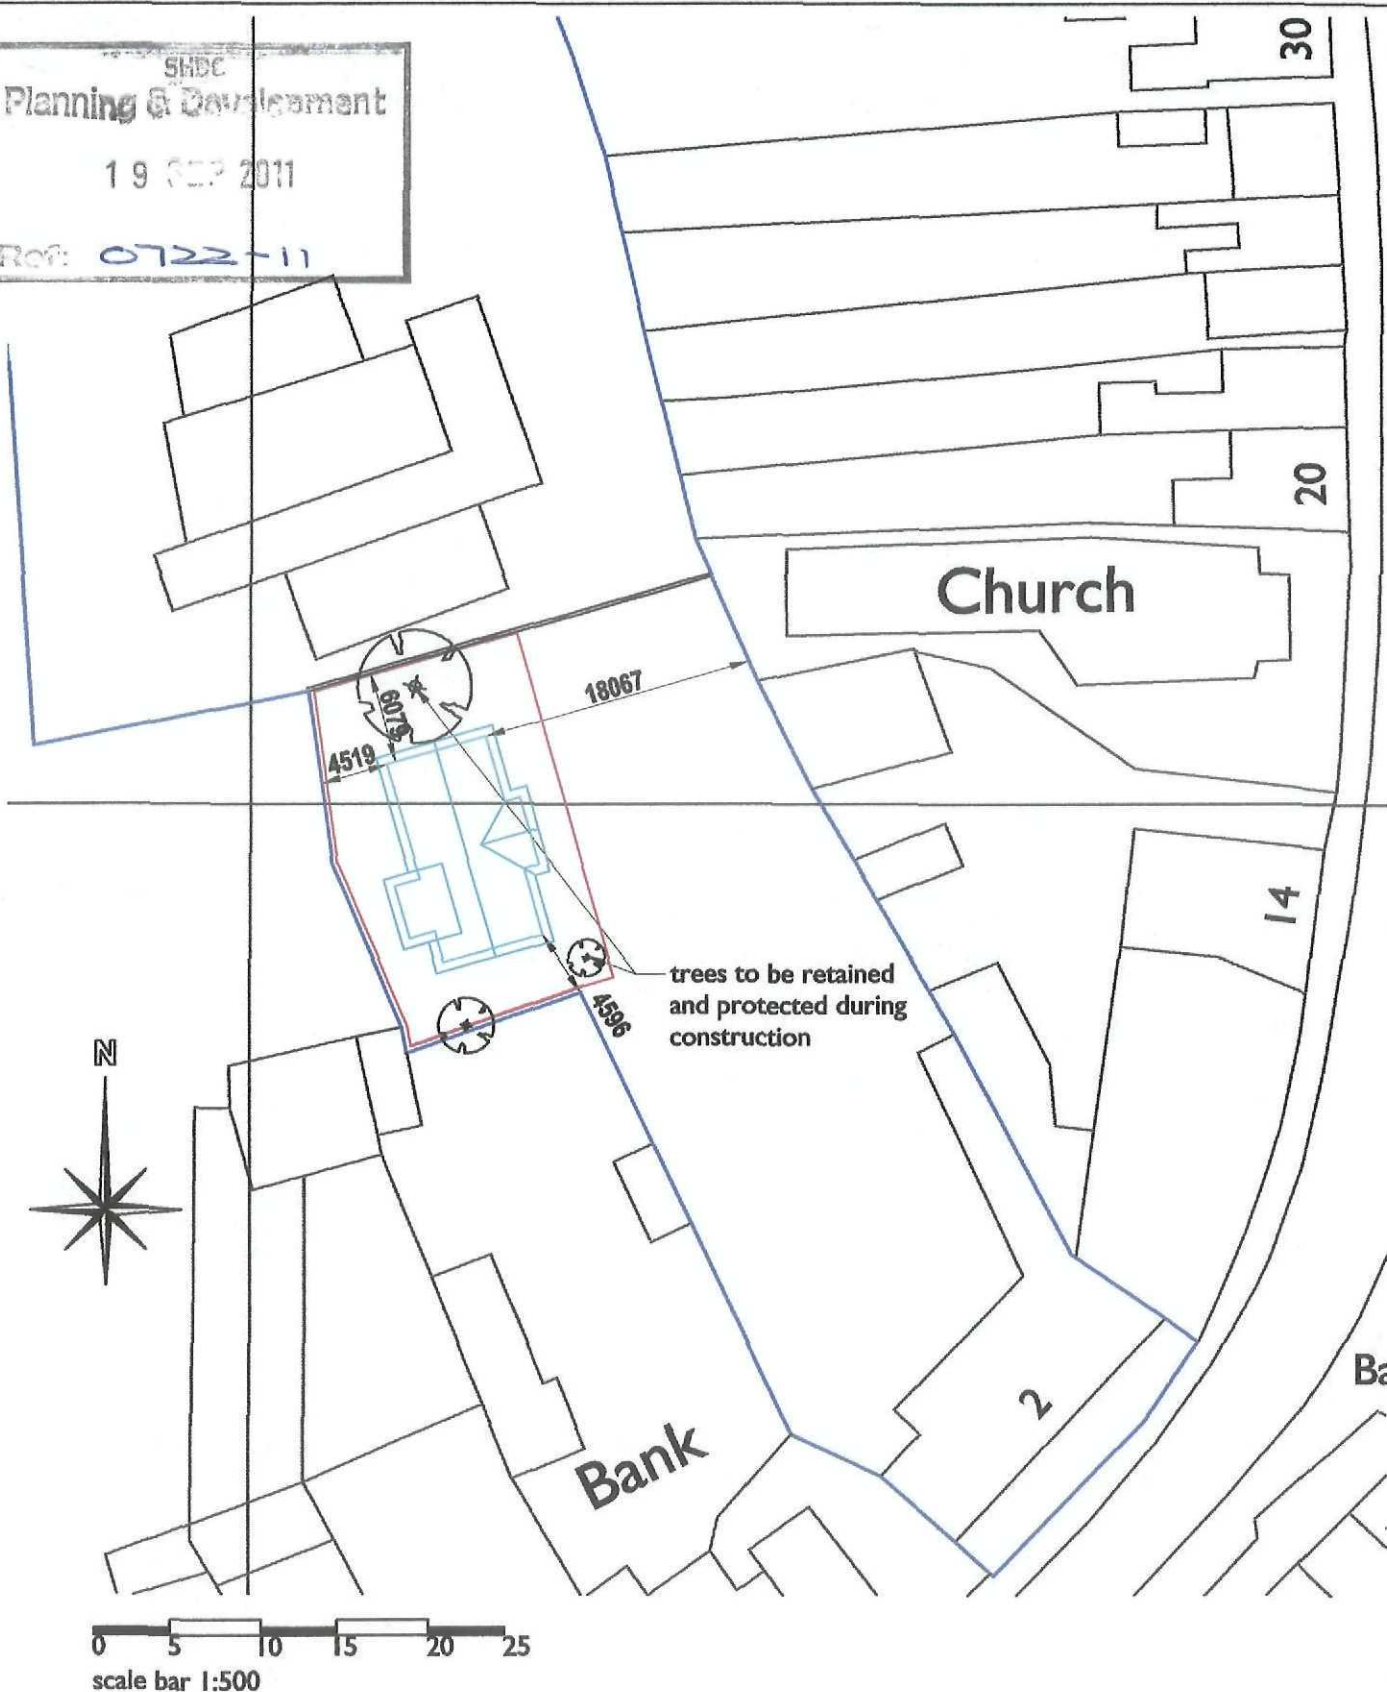

Project

Sherwood style indoor swimming pool

Client

Mr and Mrs Burden

Drawing Title

Site Plan

Scale

1:500 @ A4

Date

15.09.11

Drawn

AJS

Job No

D 1270

Drawing No

AL (9) 11

Revision



pinelog
building for leisure naturally

Pinelog Limited
Riverside Works, Bakewell
Derbyshire DE45 1GS
Tel: (01629) 814481
Fax: (01629) 814634