



All Dimensions and Levels to be verified on site.
 Only Figured Dimensions to be used.
 Do not scale this drawing.
 Any discrepancies to be notified to the originator of this drawing immediately.
 If in doubt, ask.
 Copyright is reserved by them and the drawing is issued on the condition that it is not copied, reproduced, retained, or disclosed to any unauthorised person, either wholly or in part without consent.

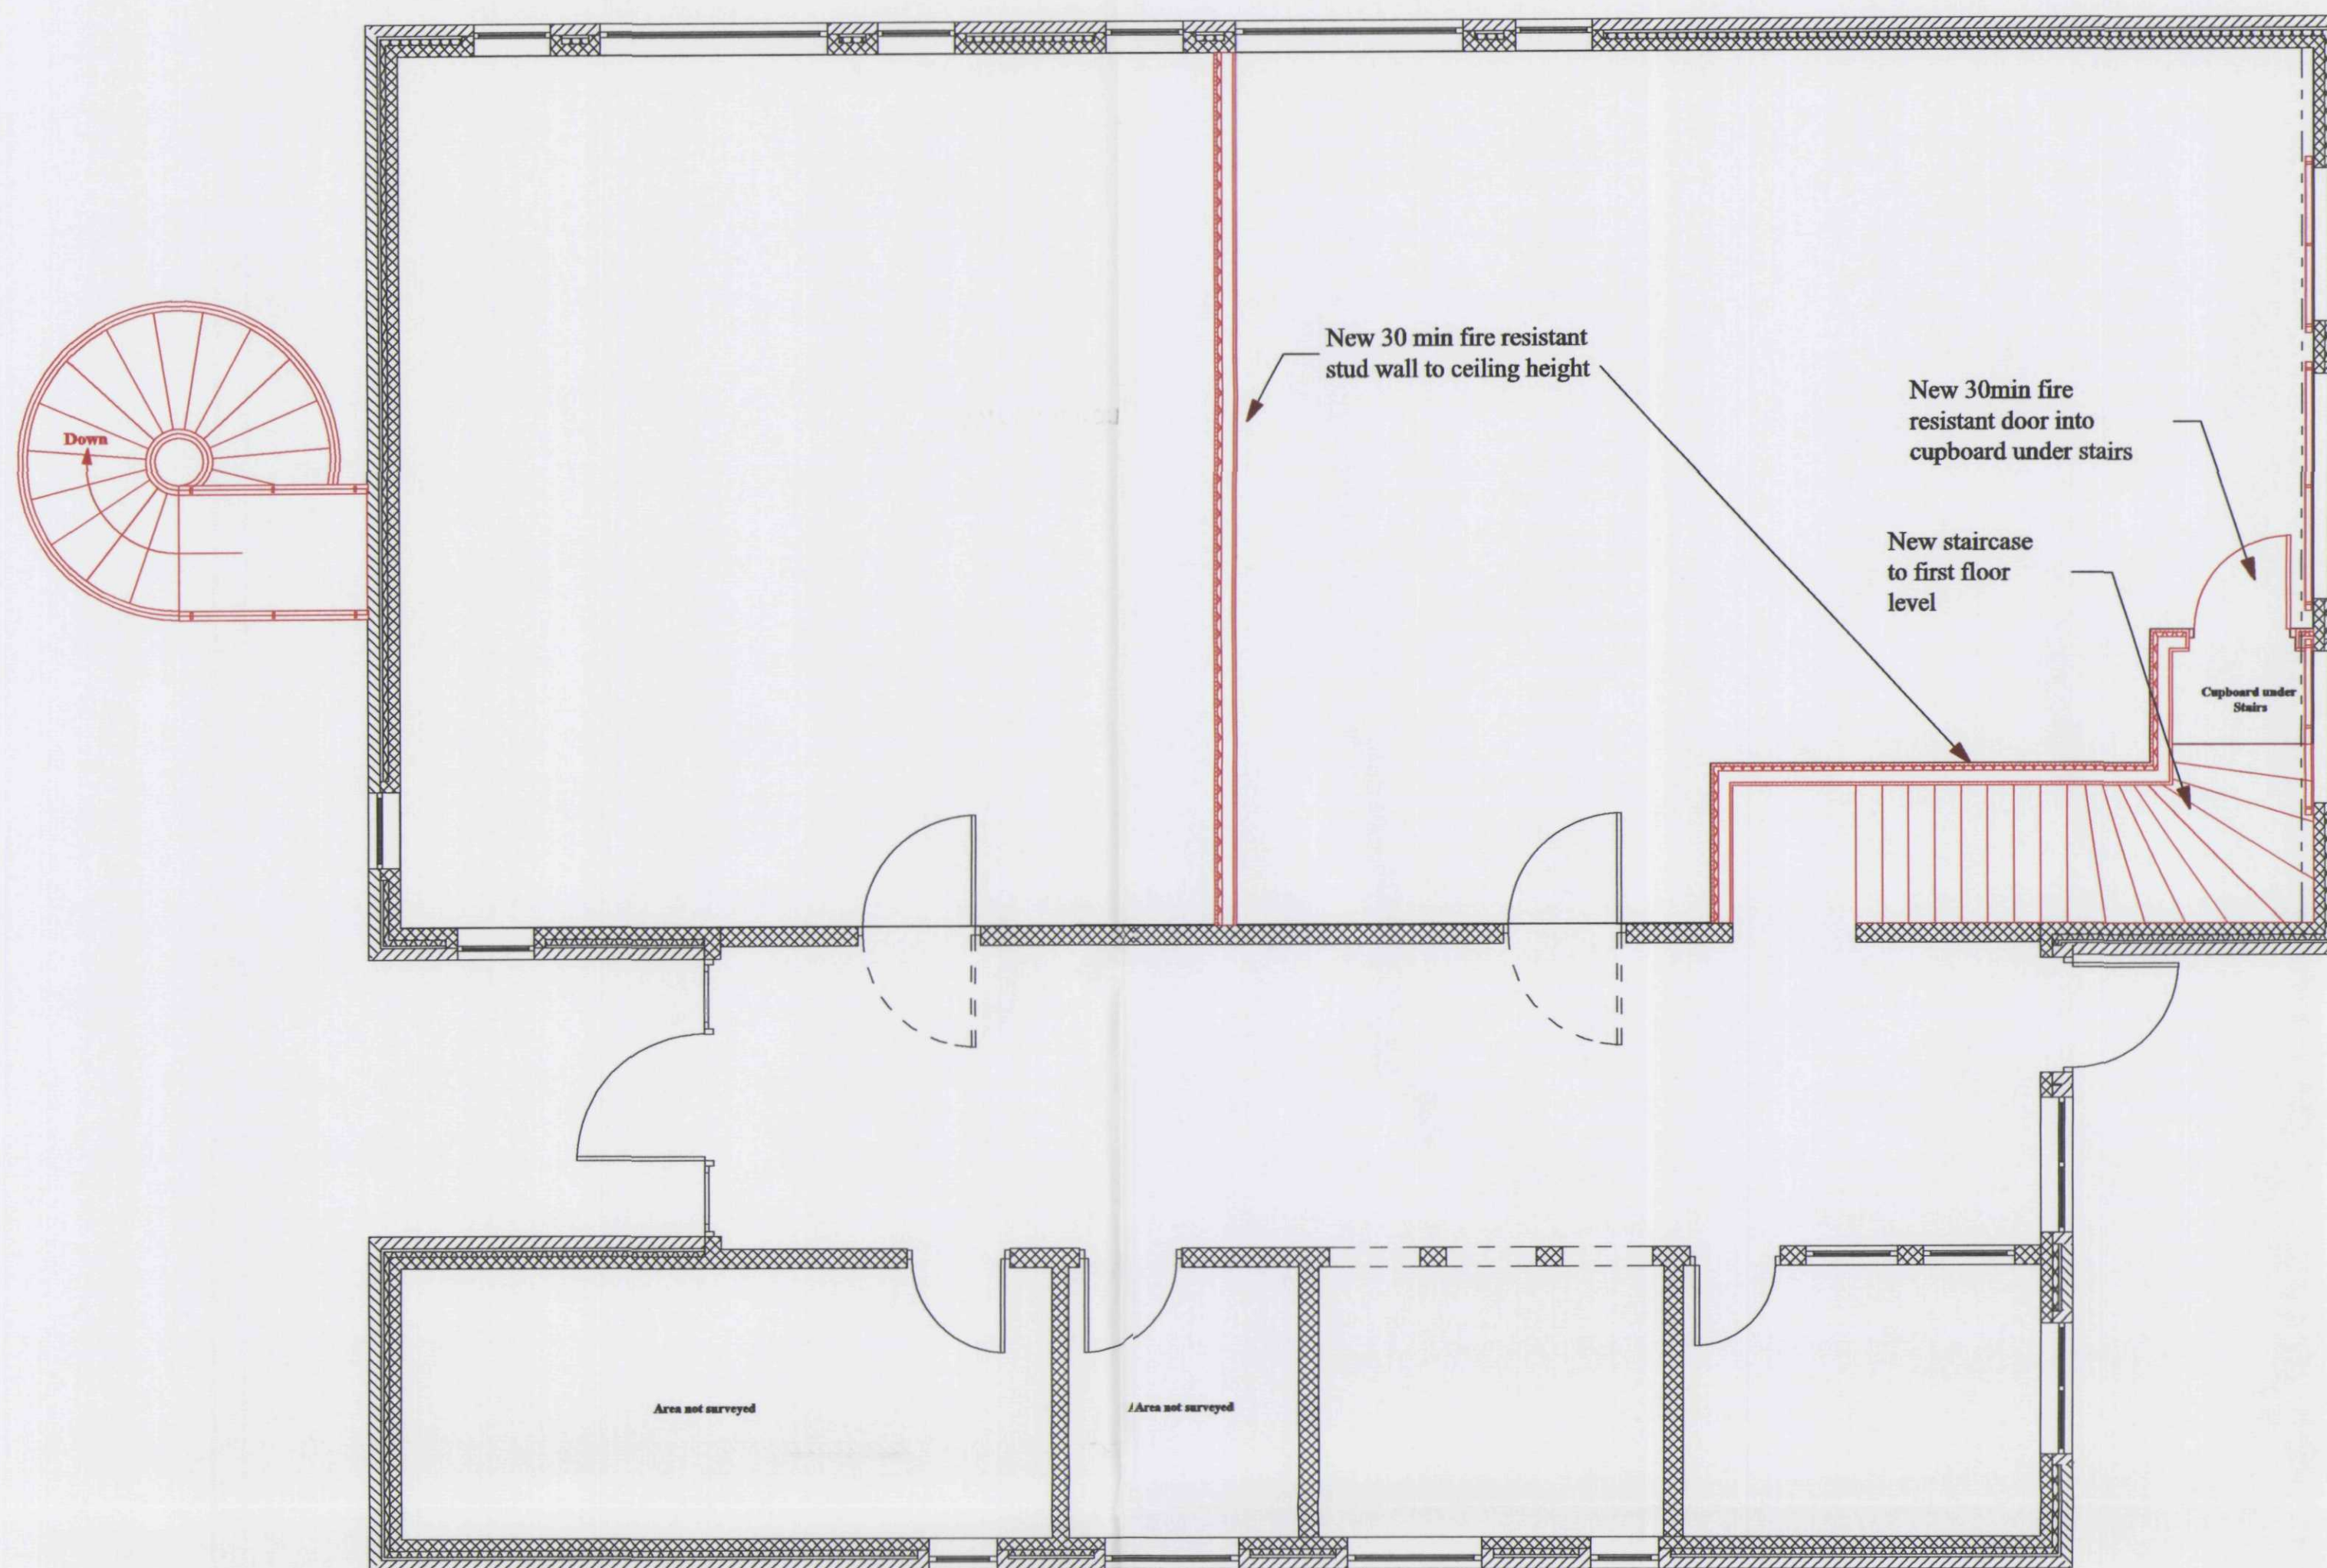

GROUND FLOOR PLAN

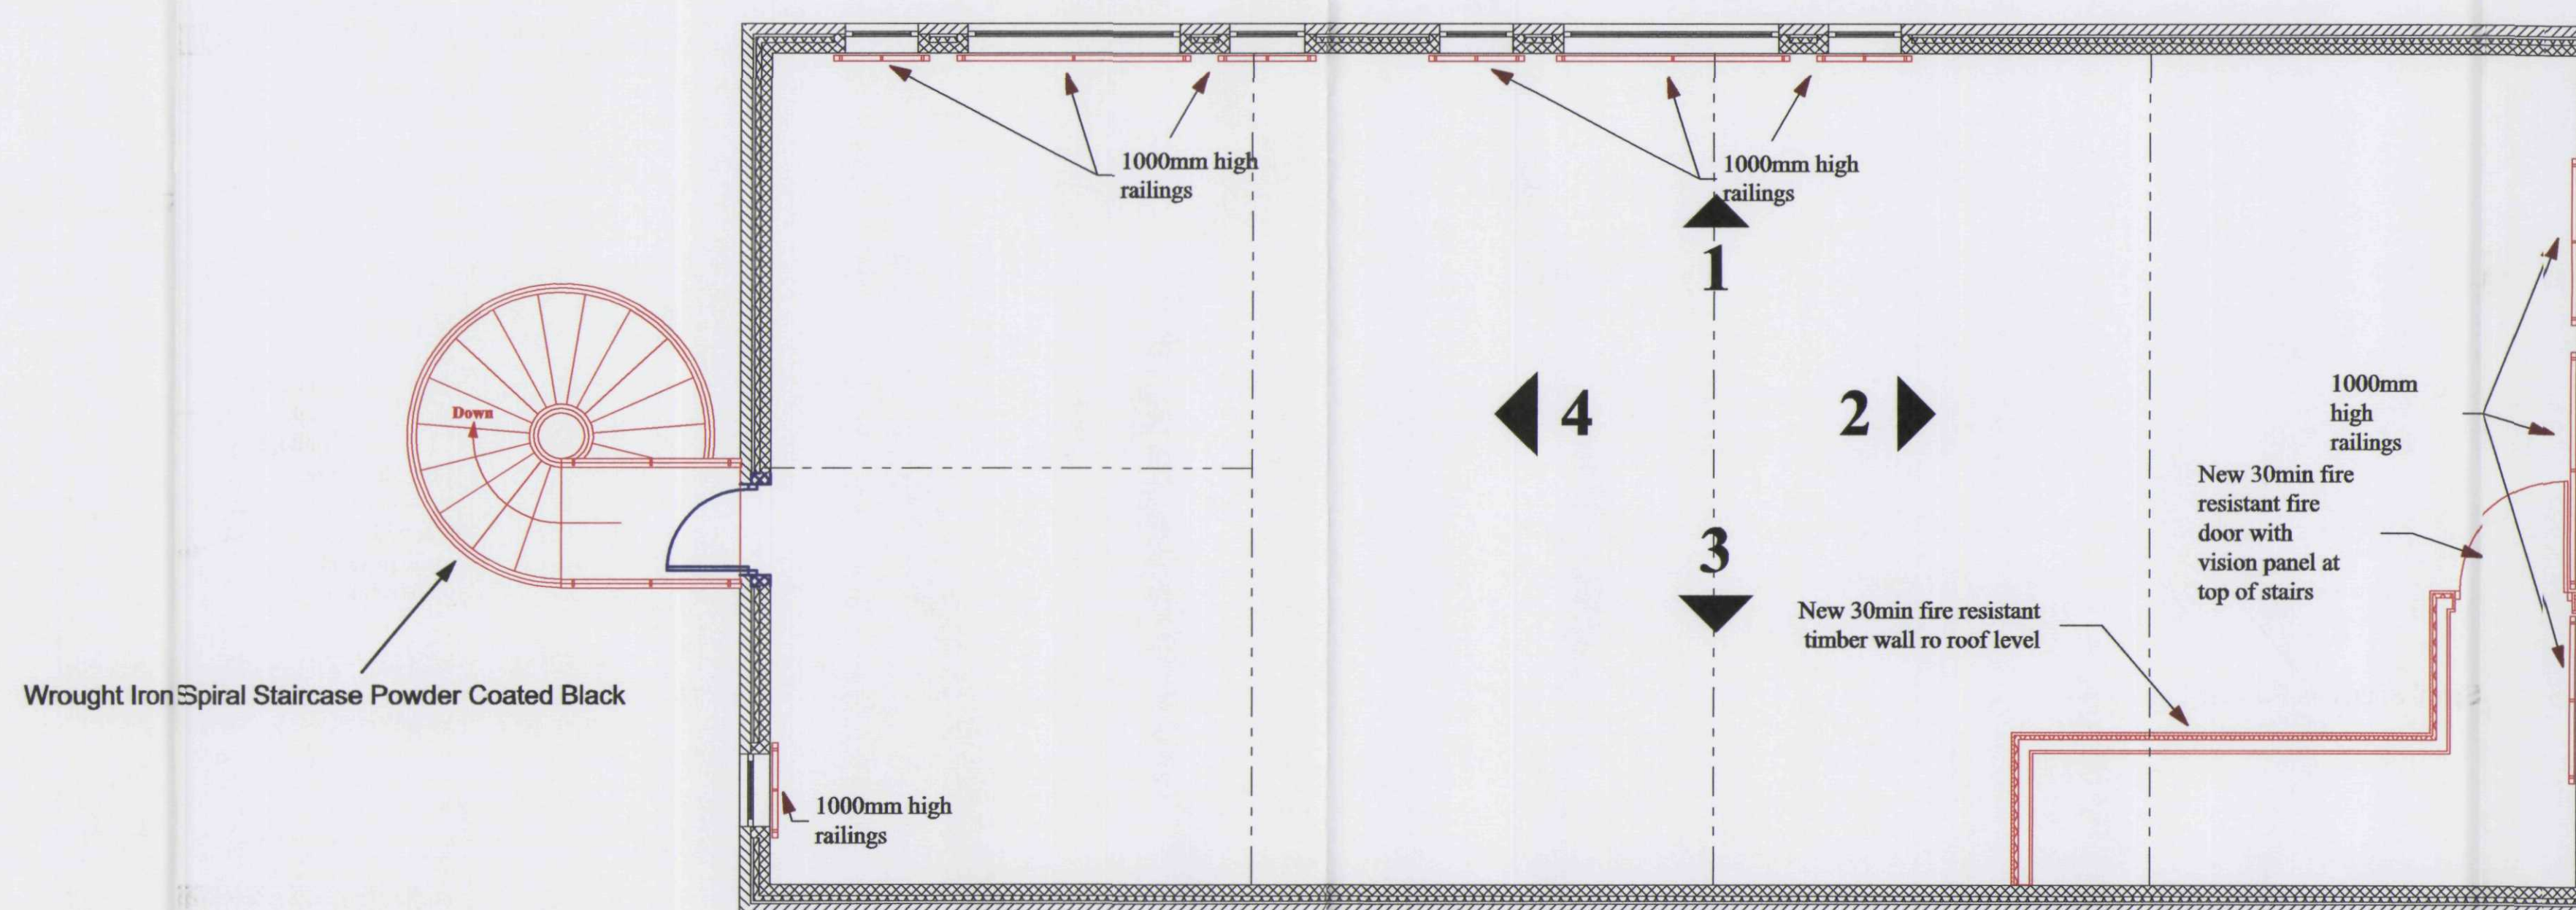

FIRST FLOOR PLAN

SHDC
 Planning & Development
 - 9 JUN 2003
 Ref 0737/03

Rev.	Date	Description	By	Chk'd
------	------	-------------	----	-------

HBS HBS Business Services
 Mill House
 Brayford Wharf North
 Lincoln, LN1 1YT
 Tel: 01522 836836
 Fax: 01522 516050
 Web: www.hbs.uk.com

Client
Donington Thomas Cowley Secondary School

Project
Refurbishment of Geography Block

Drawing Title
Proposed Plans

Drawn By DIP	Checked By KIB
Scale 1:50	Date April 2003
Project No. DC/239/MW1	Drawing No. Revision 002

Highways & Planning
 Directorate
 2 8 MAY 2003
 Planning &
 Conservation