




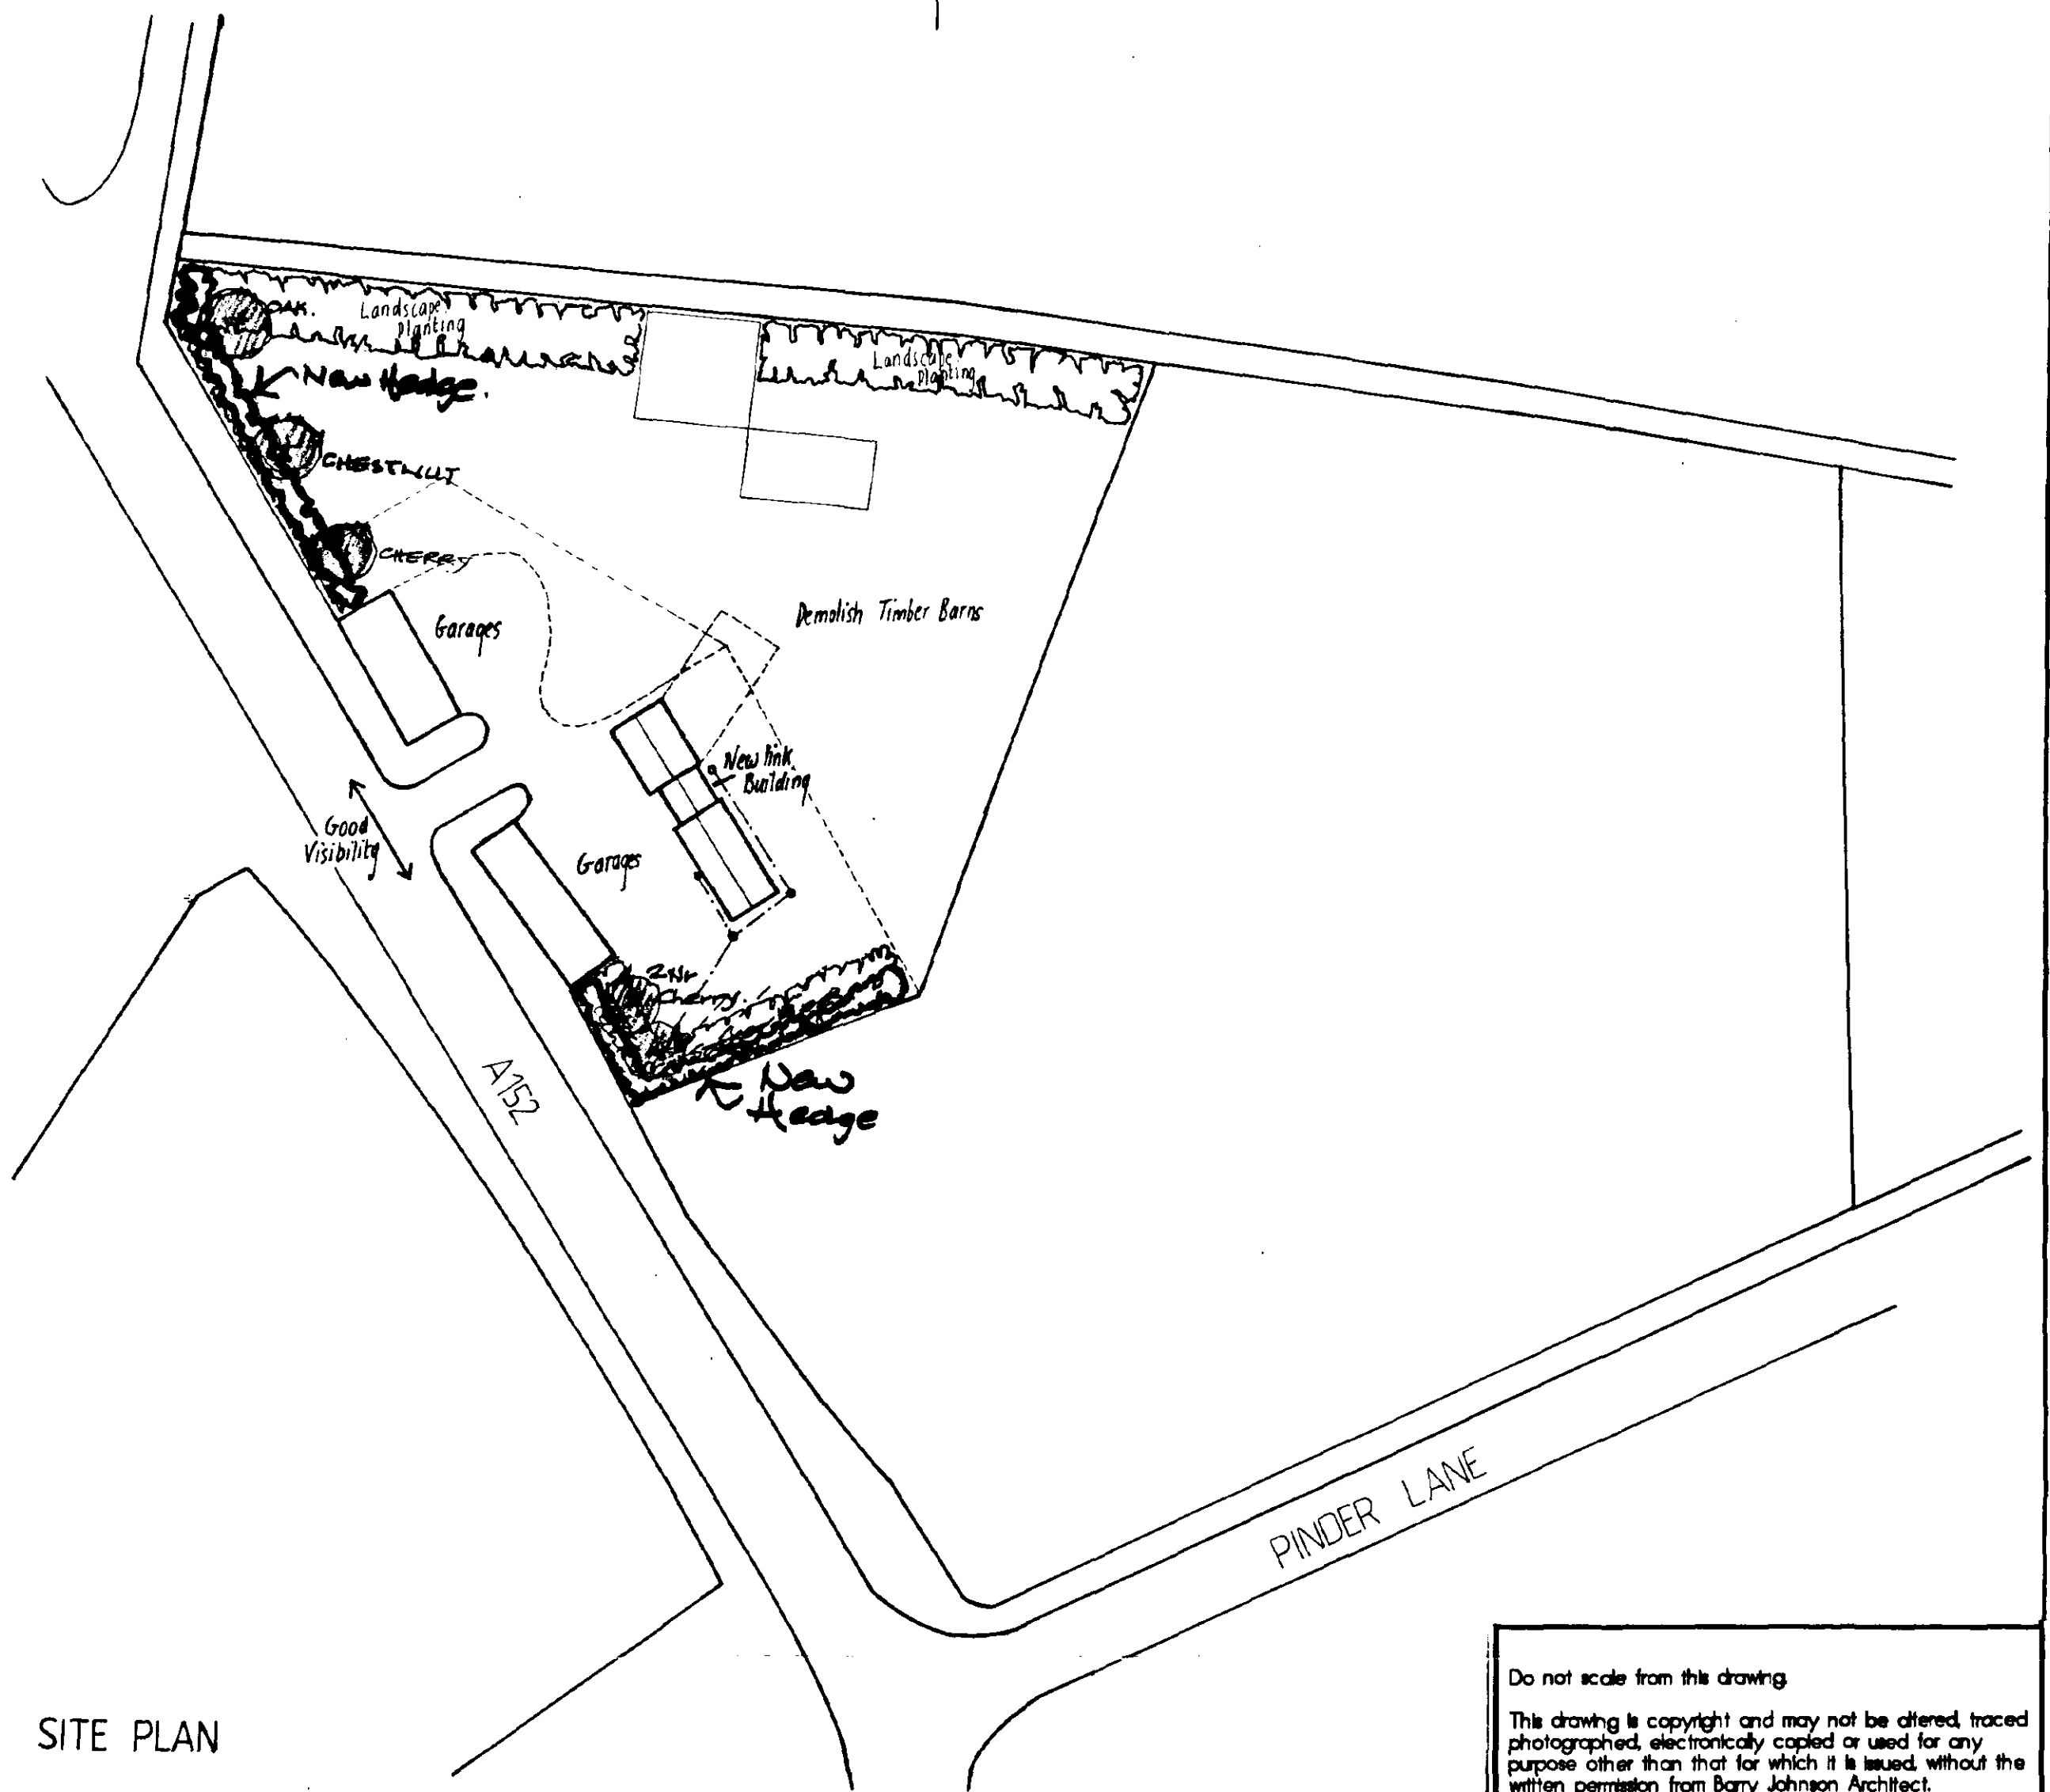

SITE PLAN

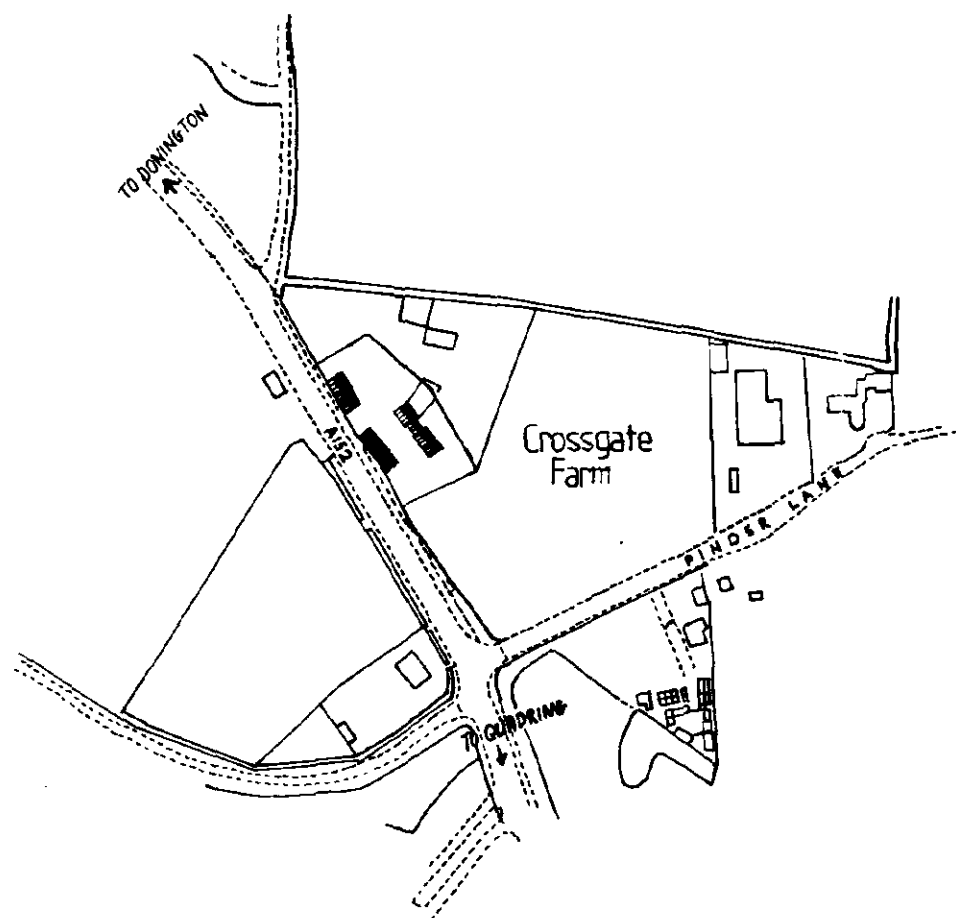

LOCATION PLAN

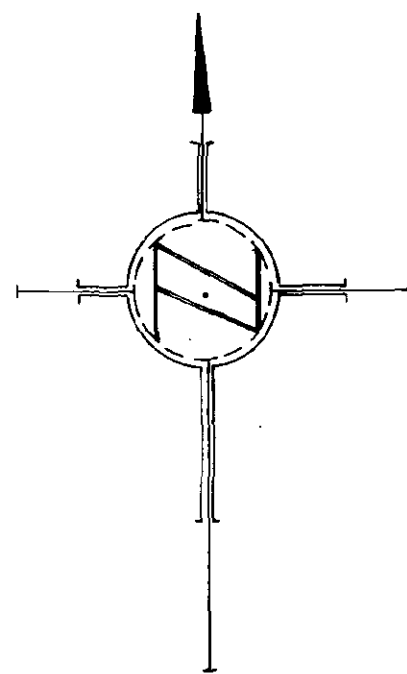

RECEIVED BY
HOUSING & PLANNING
28 JUL 1999
Ref: 0744/99

DETERMINED
PLAN

Do not scale from this drawing

This drawing is copyright and may not be altered, traced, photographed, electronically copied or used for any purpose other than that for which it is issued, without the written permission from Barry Johnson Architect.

The General Contractor is to check all dimensions on site and report any discrepancy to the Architect.

Rev. B. July '99. Hedge + trees. ref. Hedge Spec.

Revisions

Client

TENNYSON HOMES

Job Title

PROPOSED ALTERATIONS
TO BARN TO FORM
DWELLING
at CROSSGATE FARM
QUADRING RD. DONINGTON

Drawing Title

LOCATION & BLOCK
PLANS


Scale
1/500 & 1/2500

Date
24.02.99


Barry Johnson DipArch, RIBA
Chartered Architect
16 Main Ridge West, Barton
Lincolnshire PE21 6QN
Telephone 0205 367929
Fax 0205 358031

Job No.	Drawing No.	B.
935	A 03	X


FRAME CONDITIONS SCREENS 1 & 2.
FRAME CONDITION GLAZED DOORS 1 & 2.

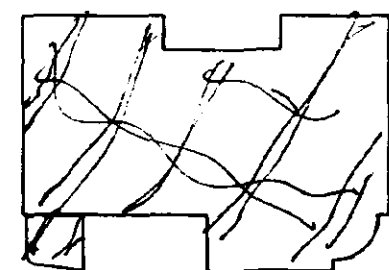


HEAD

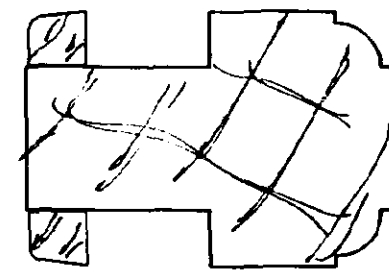


TRANSOME

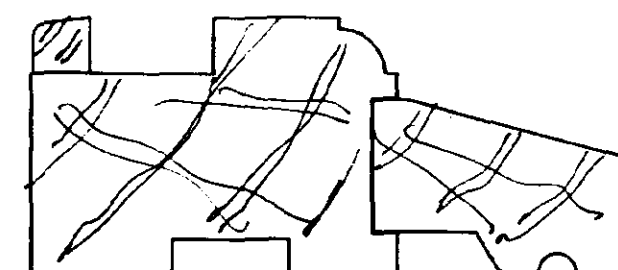


CILL

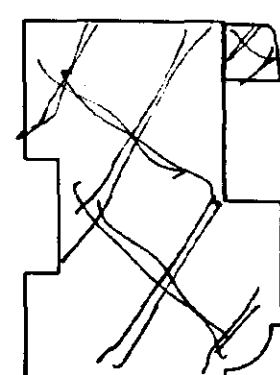

JAMB

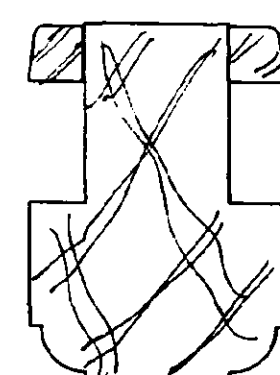


MULLION

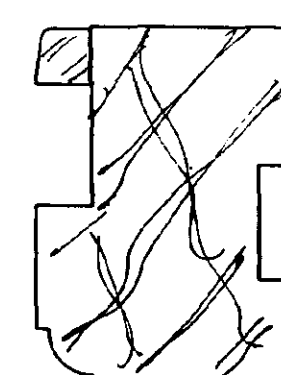


JAMB

SPECIAL HEAD CONDITION
SCREENS & GLAZED DOORS.

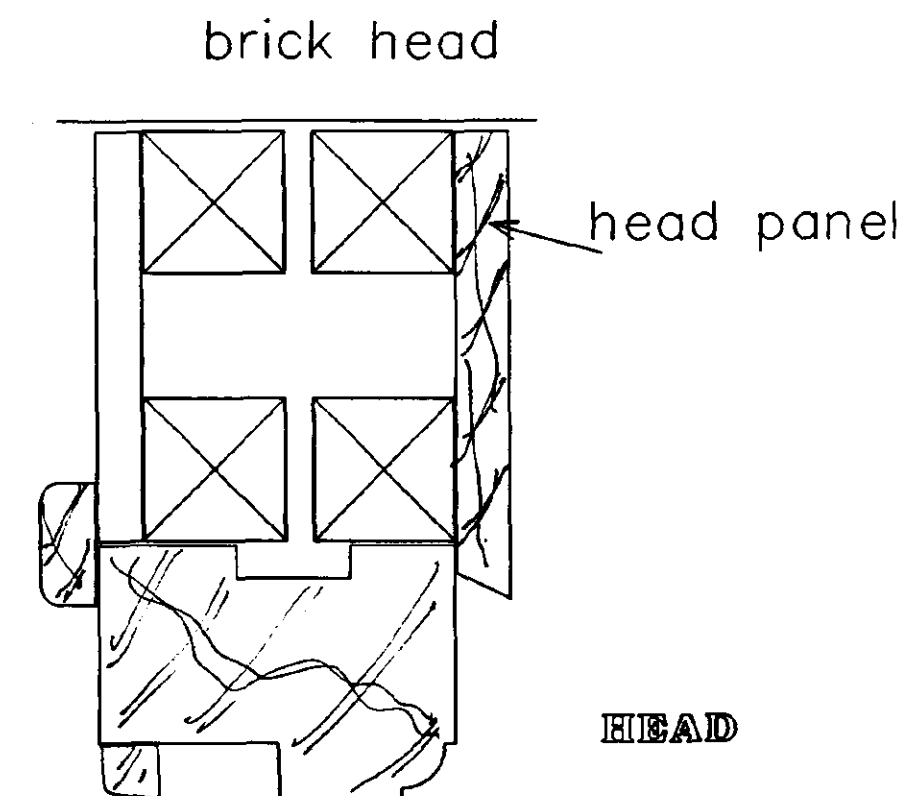


HEAD

SPECIAL JAMB CONDITION
SCREENS.

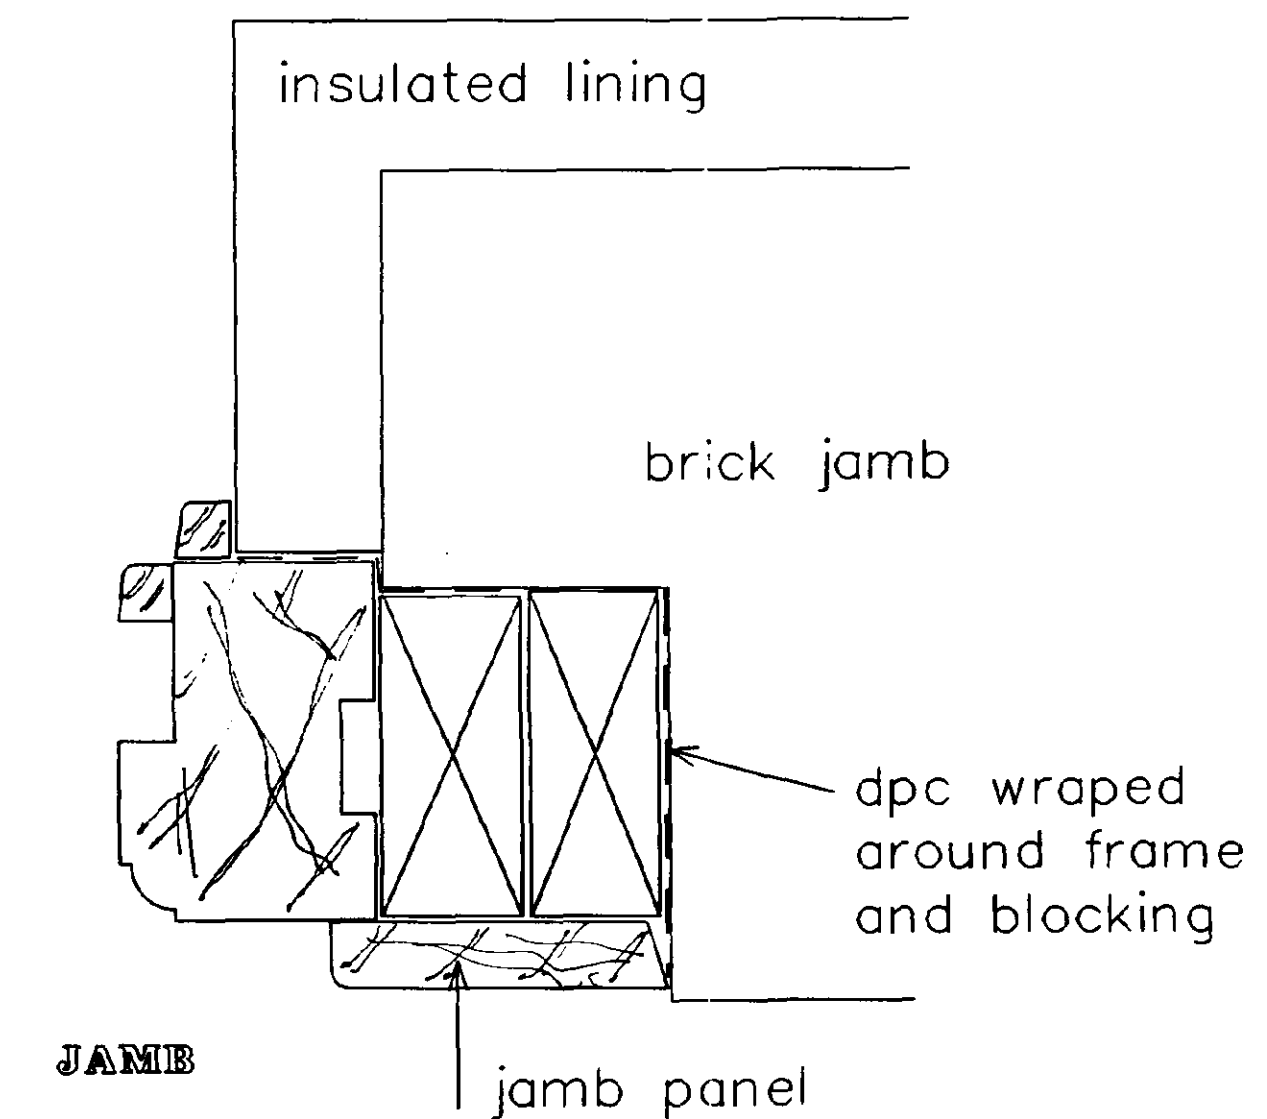


JAMB


FRAME CONDITION DOORS 1 & 2.

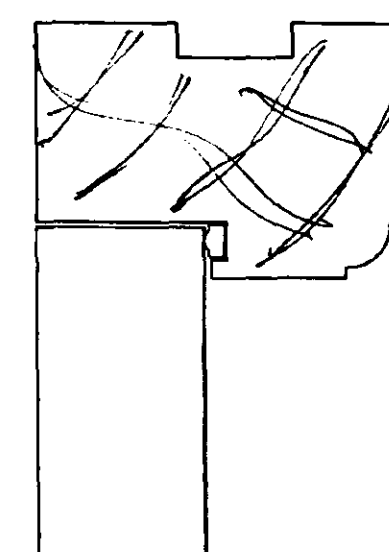


HEAD

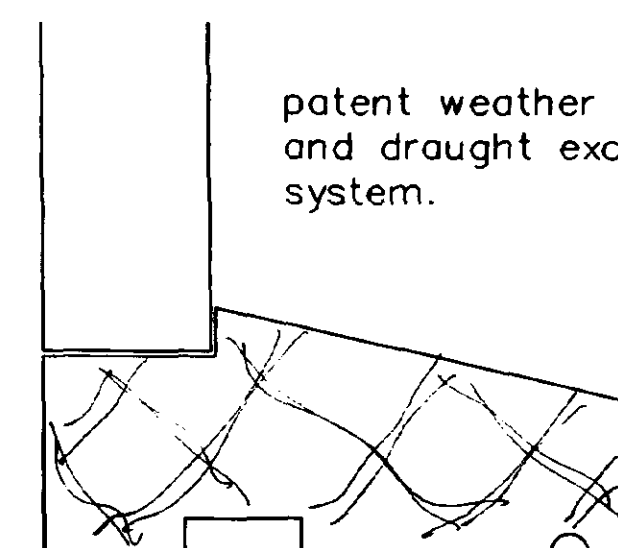


CILL

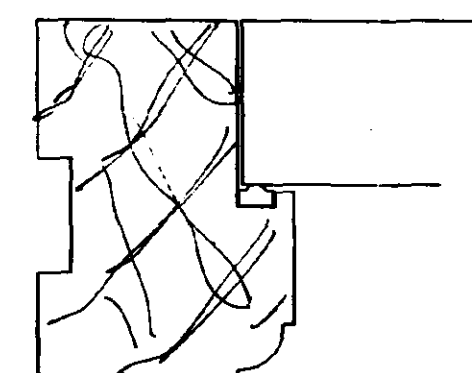


JAMB

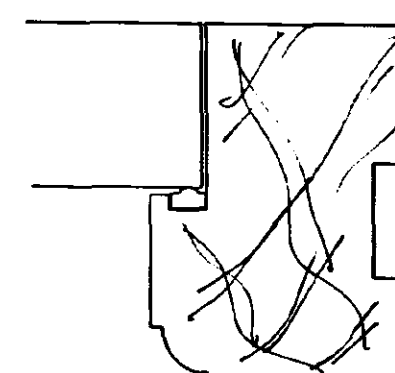


JAMB

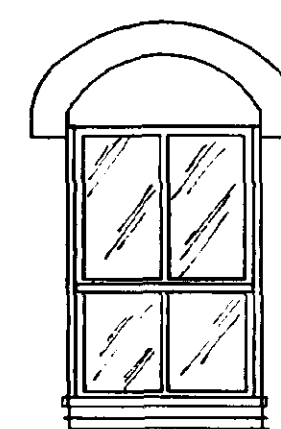


screen 1

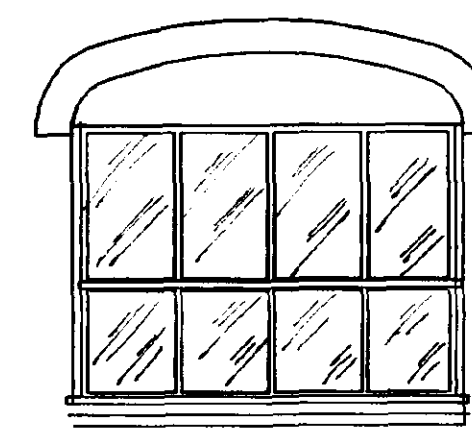


screen 2

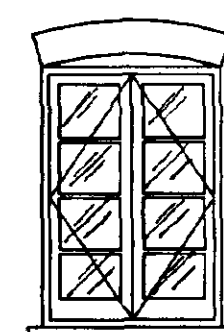


glazed door 1

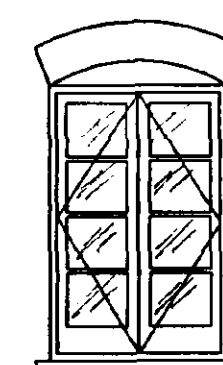

glazed door 2

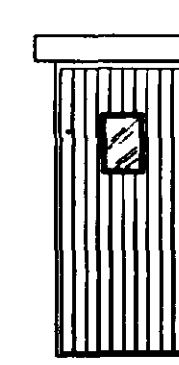

door 1

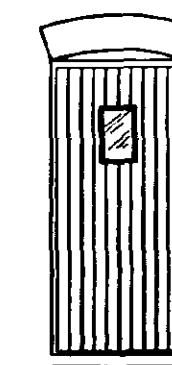

door 2.

NB> External frames, doors etc to be
finished preservative stain,
colour - walnut. [brown-black]

ELEVATIONS SCREENS & DOORS
Scale 1/50.

DETERMINED
PLAN

Do not scale from this drawing.
This drawing is copyright and may not be altered, traced,
photographed, electronically copied or used for any
purpose other than that for which it is issued, without the
written permission from Barry Johnson Architect.
The General Contractor is to check all dimensions on
site and report any discrepancy to the Architect.

SOUTH HOLLAND DC
HOUSING & PLANNING
26 JUL 1999
Ref: 0744/99

Revisions

Client

TENNYSON HOMES

Job Title

PROPOSED ALTERATIONS
TO BARN
TO FORM DWELLING
at CROSSGATE FARM
QUADRING ROAD, DONINGTON.

Drawing Title

JOINERY DETAILS

Scale

1/2 & 1/50

Date

21/17/99

C.A.D.

Barry Johnson DipArch, RBA
Chartered Architect
16 Nisan Ridge West, Boston
Lincolnshire PE21 6QN
Telephone 01205 367929
Fax 01205 358031

Job No.

935

Drawing No

A

12

A