


$\mathcal{P}(x, y) \in \mathcal{P}_1$

This drawing is copyright and may not be altered, traced, photographed or used for any purpose other than for which it is issued without permission from John D Lynch Partnership.

revision	date
1	Revision to plot at rear of old vicarage. 20/7/98
2	Planning revision to access. 31/7/98



SKETCH SITE PLAN 1:500

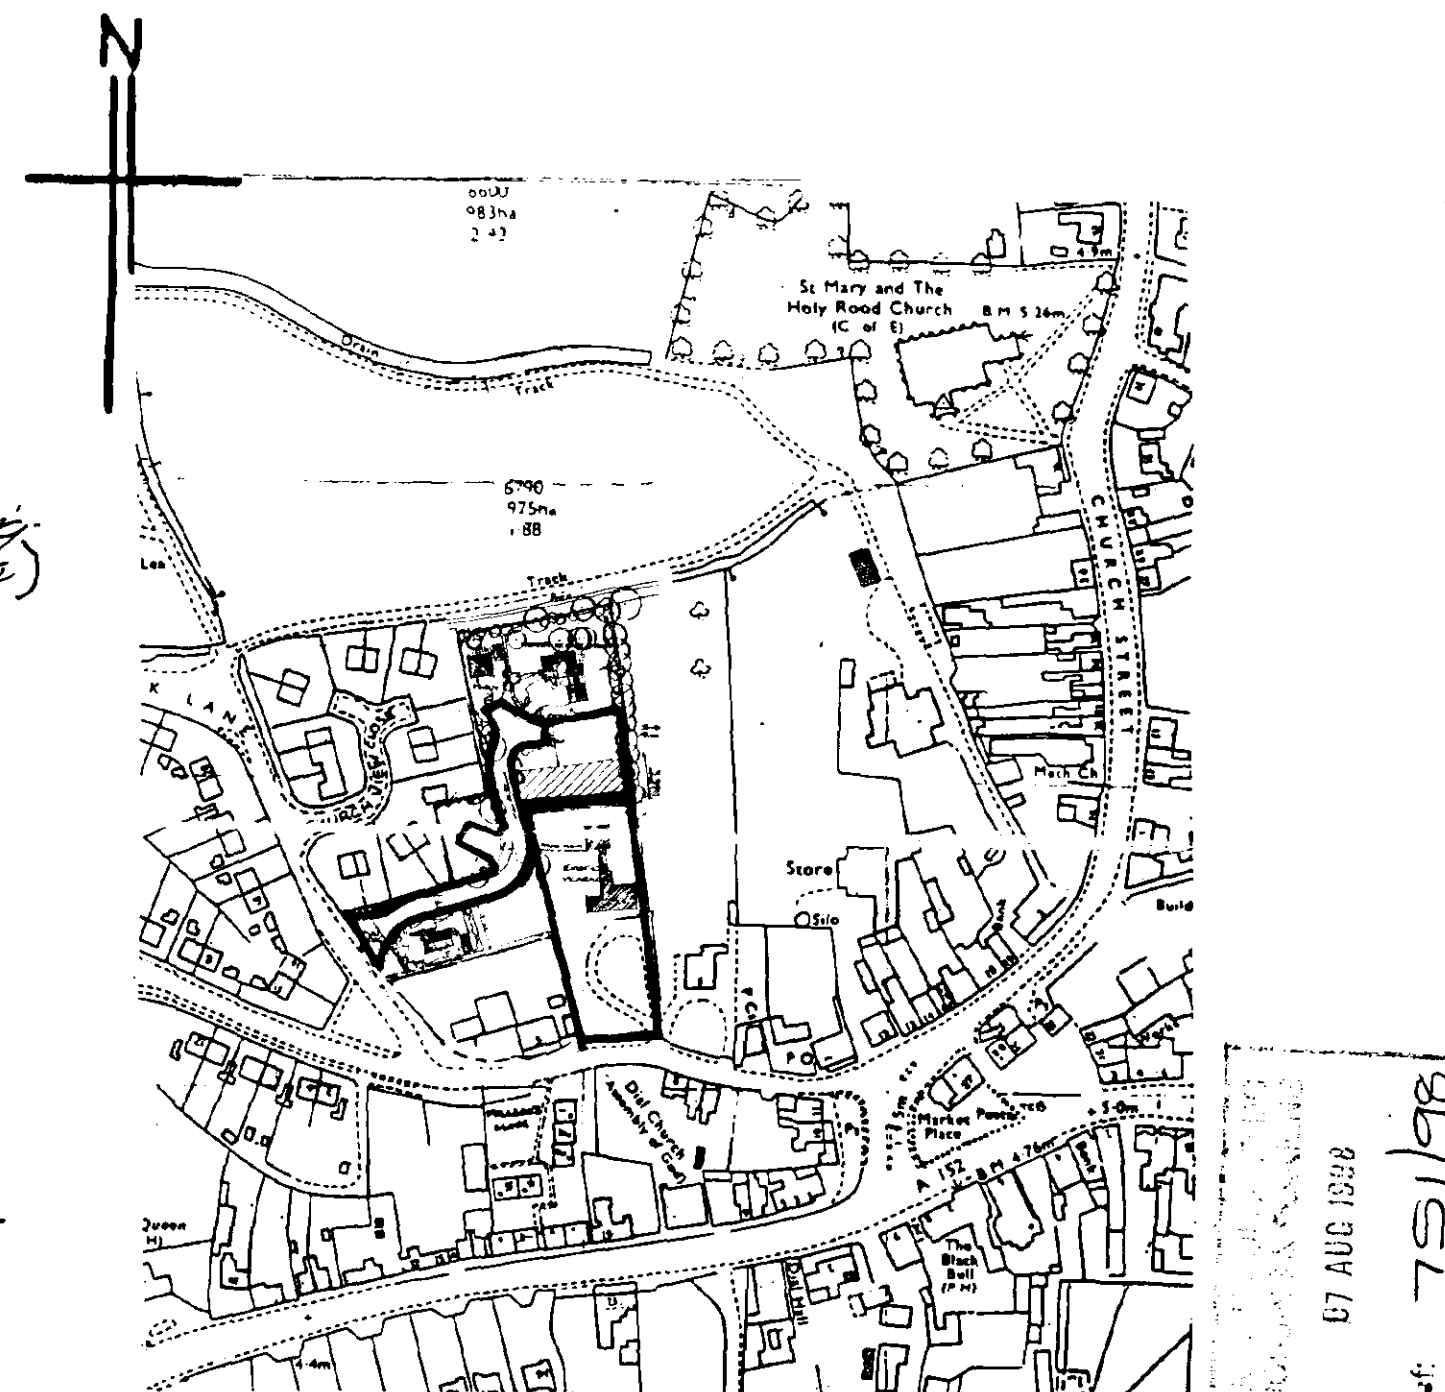

JOHN D LYNCH
partnership
CHARTERED
ARCHITECTS
•

**DETERMINED
PLAN**

project / drawing
PROPOSED NEW DWELLING AT PARK ROAD
FOR MR G RIDLEY.

<i>scale</i>	<i>date</i>	<i>drawn</i>
1 : 500, 1 : 2500	JULY 98	JDL
<i>project no.</i>		<i>drawing no</i>
1441		2
<i>revisions</i>		



SKETCH SITE PLAN 1:500


NOTES

Do not scale from this drawing

This drawing is copyright and may not be altered, traced, photographed or used for any purpose other than that for which it is issued without written permission from the John D Lynch Partnership

The General Contractor is to check all dimensions on site and report discrepancies to the architect

All details shown on this drawing including foundations are based upon typical site conditions related to the area. No responsibility can be accepted for abnormal conditions which may be discovered during construction unless reported to the Architects so that design amendments may be considered. Site soil surveys are recommended in respect of foundations to establish specific site conditions before foundation work is undertaken

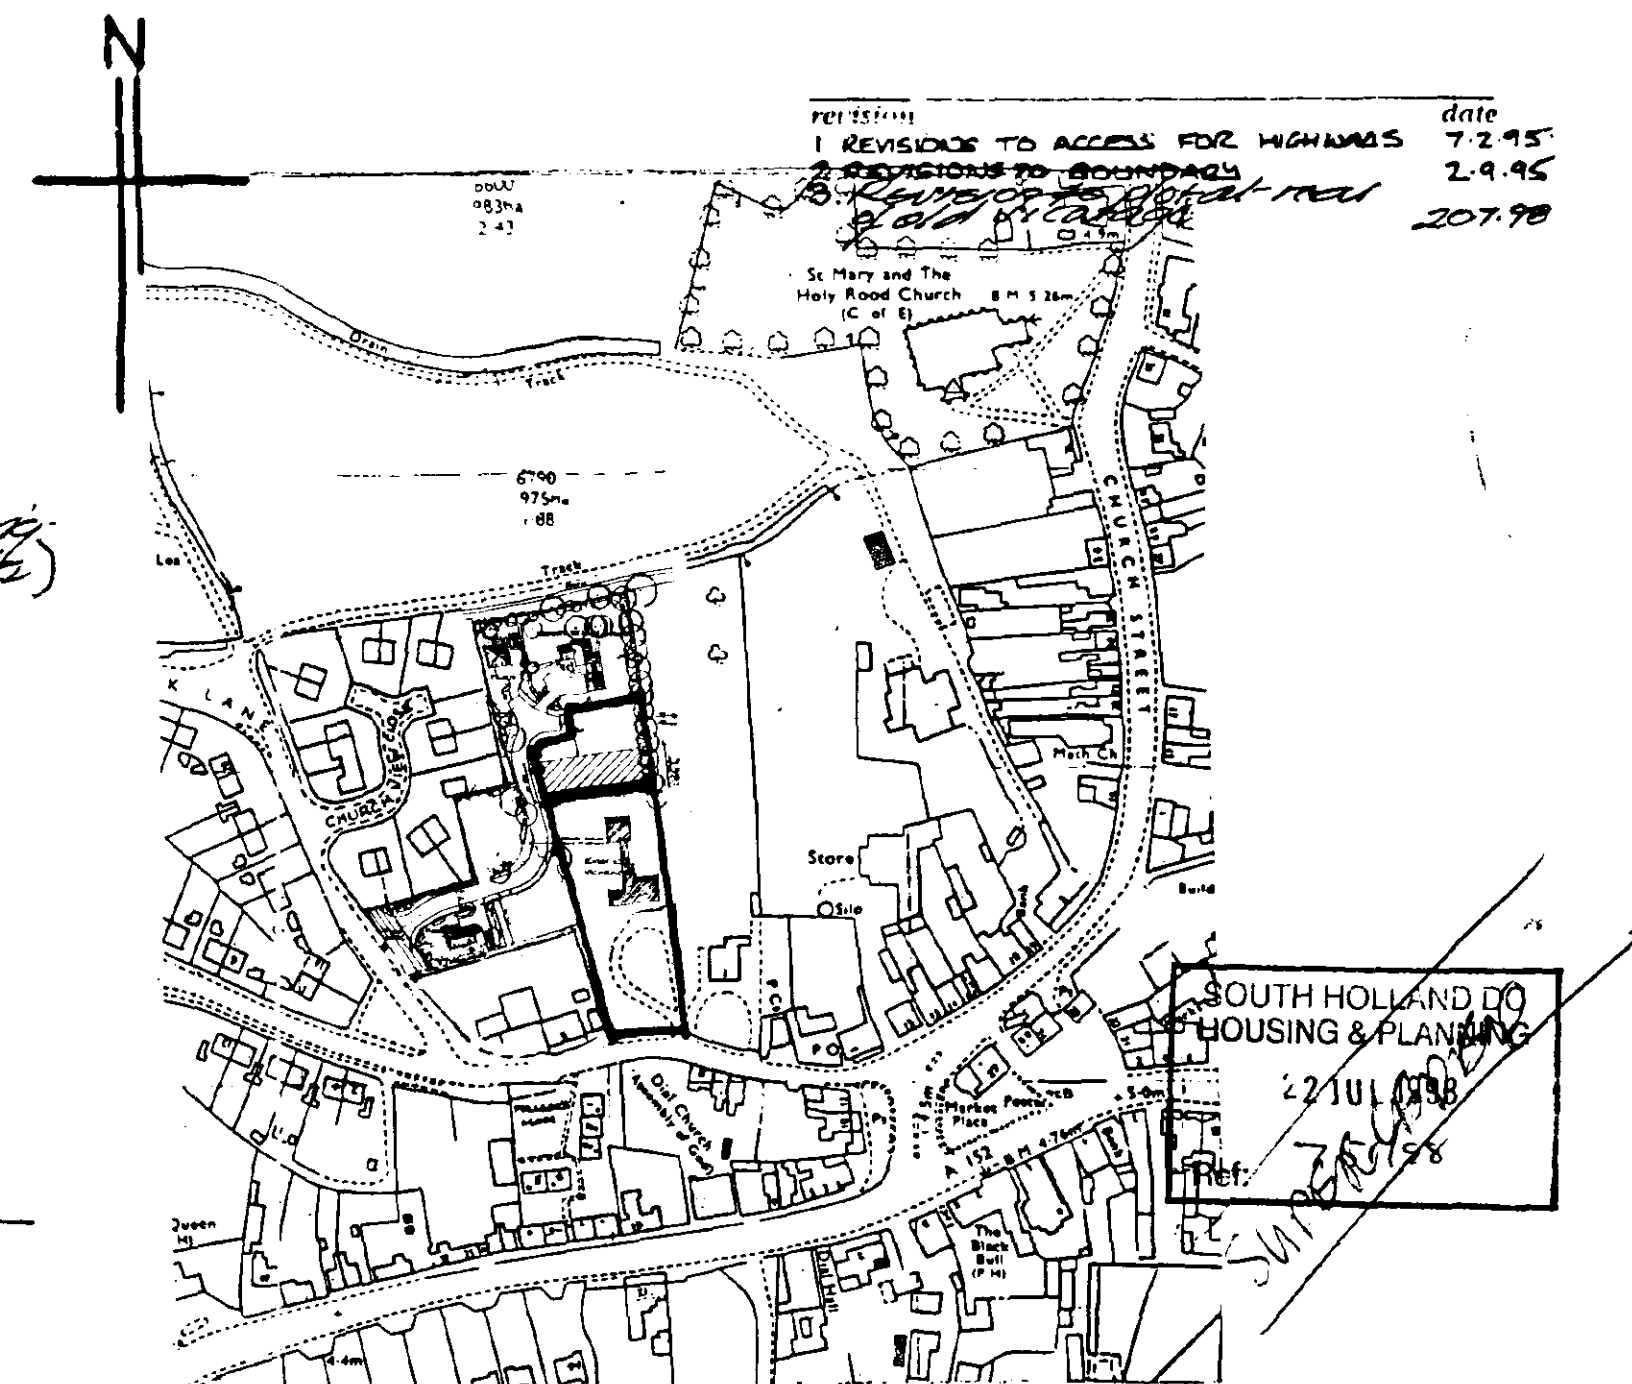

JOHN D LYNCH
partnership

CHARTERED
ARCHITECTS

DETERMINED
PLAN

project drawing

Proposed new dwelling
at Park Road Derrington
for Mr & Mrs Graham Ridgley

scale date drawn

1:500 July 1998

project no drawing no

1441 2

revisions

A.