



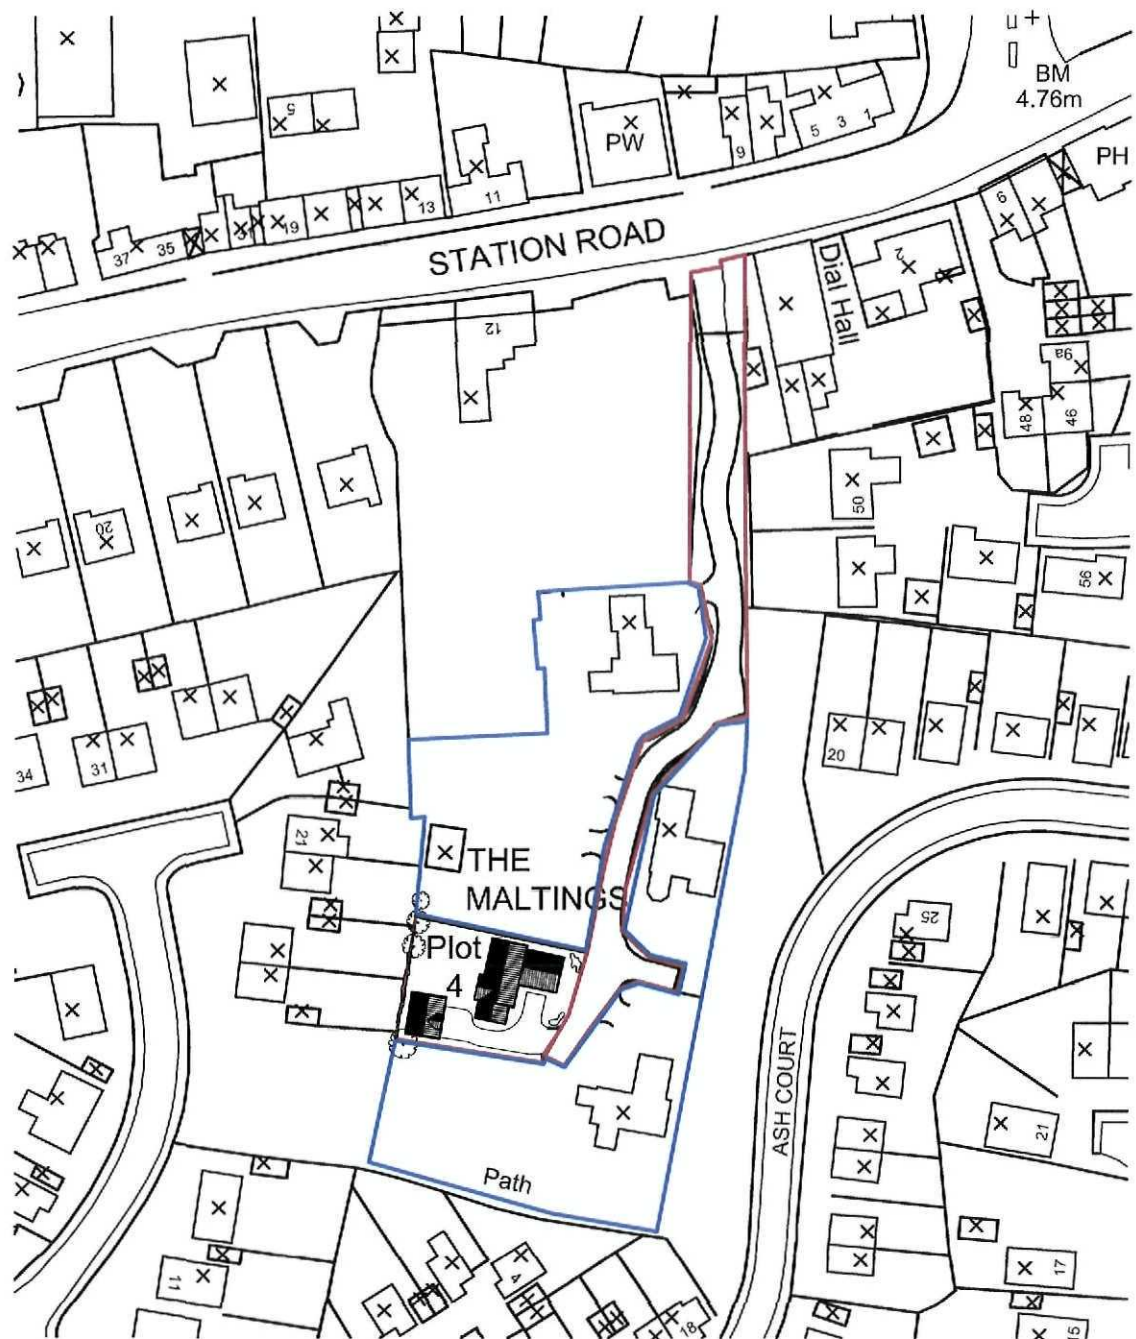

© Crown Copyright 2007. All rights reserved. Licence number 100020449

Location Plan 1: 1250

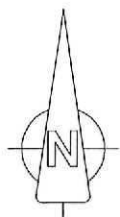

Planning Approval H04.0648.04
Land in PCJ ownership outlined in red
Land in others ownership outlined in blue

**ROBERT
LOWE**
CHARTERED
ARCHITECT

1-2 North End, Swineshead
Boston, Lincs., PE20 3LR
Phone 01205-821117
Fax 01205-821139
info@lowe-architects.com

Project:
Brewers Court
Donington, Lincs.

Client:
PCJ Developments

Drawing Title:

Date:
Sept'2010
Scale:
1: 1250 @ A4

Project No: 07047
Drawn: RL
Drawing No: Rev:

OS LOCATION PLAN

Contractors are to check all dimensions on site and to report any discrepancy to the Architect.
Do not scale from the drawing. © 2005

11 Q


SHDC
Planning & Development

13 SEP 2010


Ref: 0762-10

REVISIONS

SCALE 1:1000
0 1 2 3 4 5 10 15 20

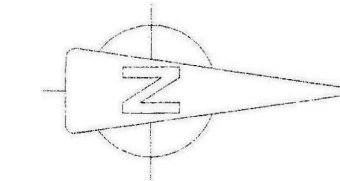


SPEED BUMPS
200x100x50mm red concrete block pavers, colour red, set 50mm above finished line of tarmac at centre line, sloping back down to level of new tarmac wearing course at sides and ends.
Ends of block paving to be as minimum of 400mm from the face of the existing road kerbs [to maintain free run of storm drainage on gutter line].

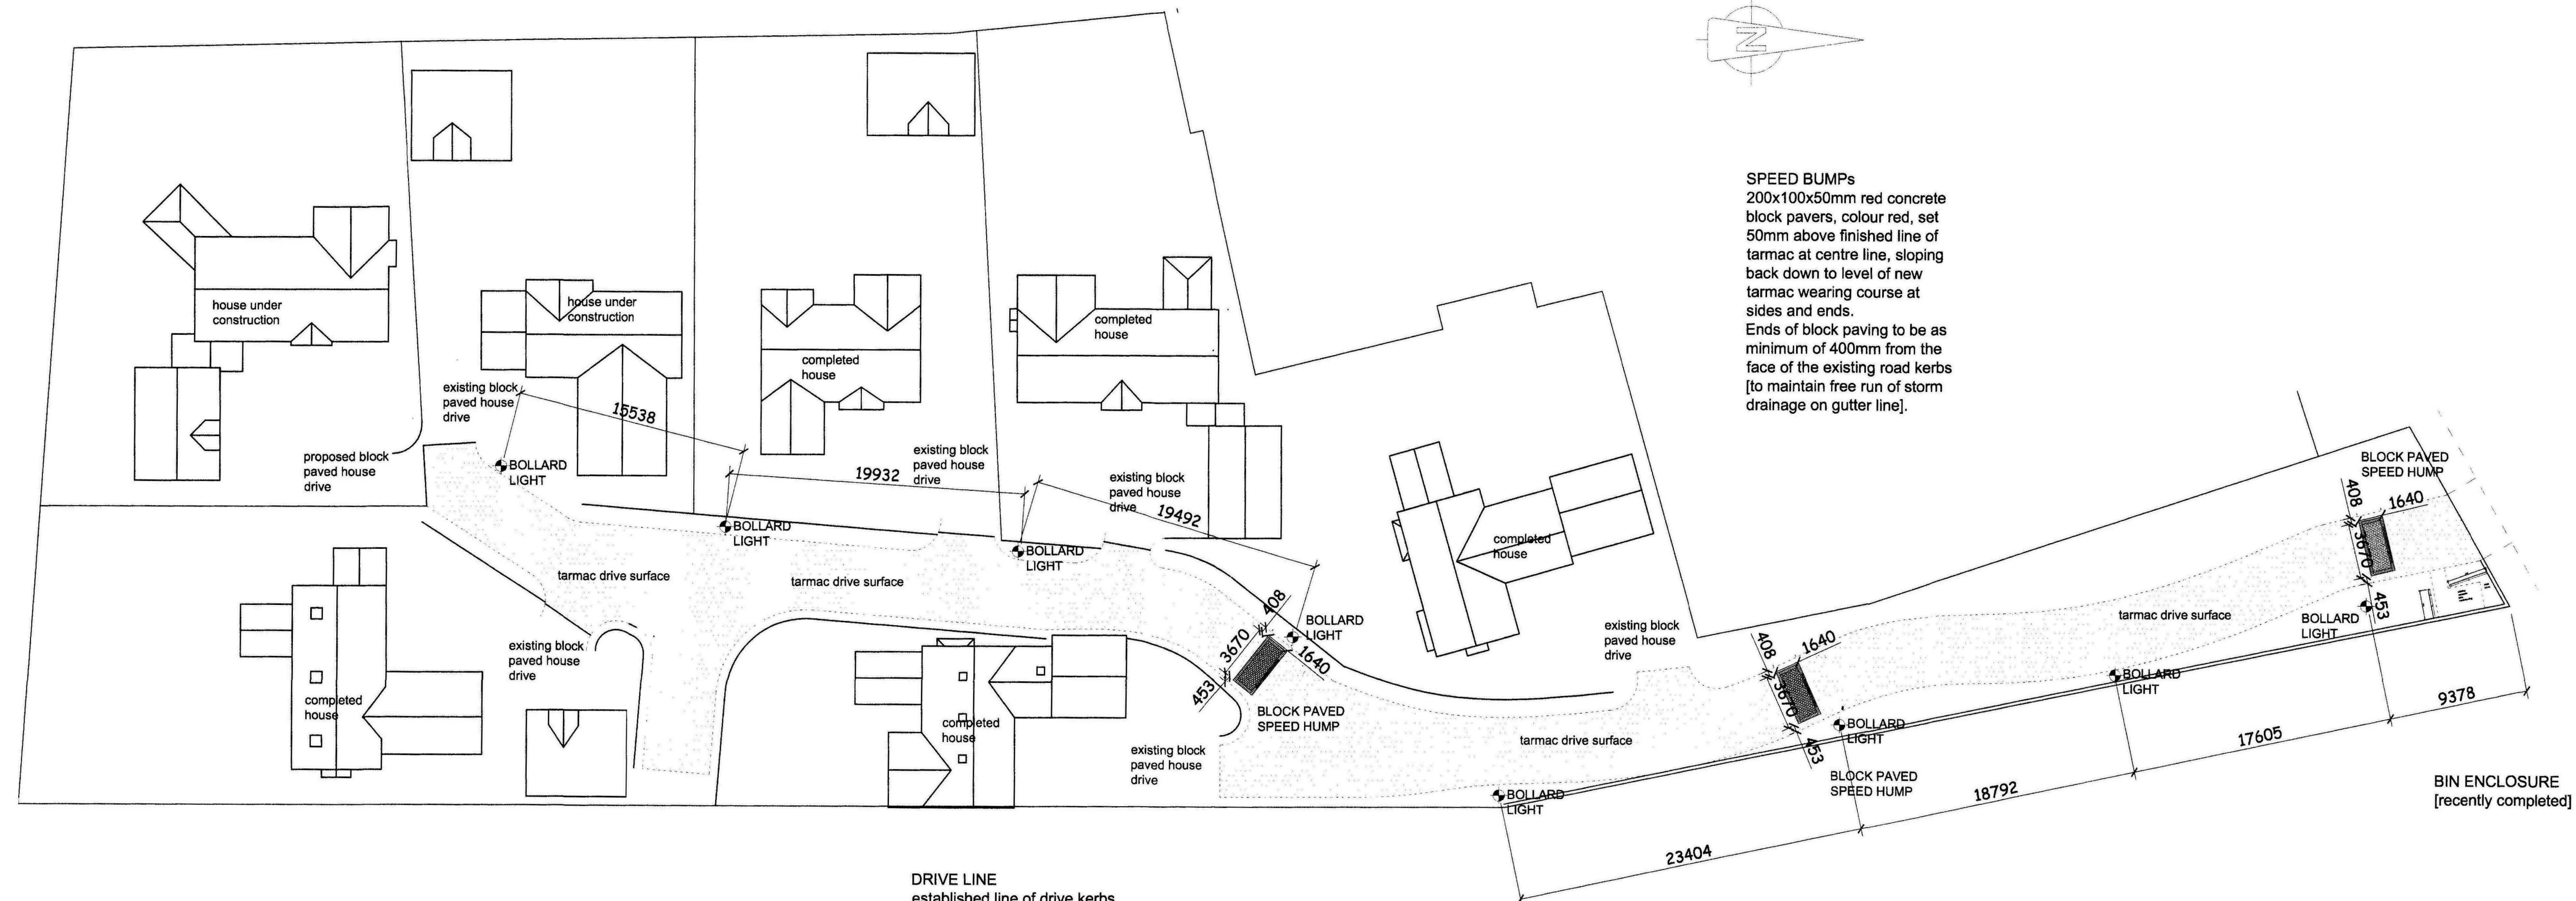

DRIVE LINE
established line of drive kerbs is retained.
Following construction of 3 no. block paved speed bumps, the sub base to be made good, where disturbed by service connections and the drive surfaced in 35mm wearing course, tarmac.

BOLLARD LIGHTS
1000mm/1200mm high bollard lights, operated by automatic light level detector. Bollard set at approx. 20m centres, to illuminate key points and hazards [e.g. humps]

BIN ENCLOSURE
[recently completed]

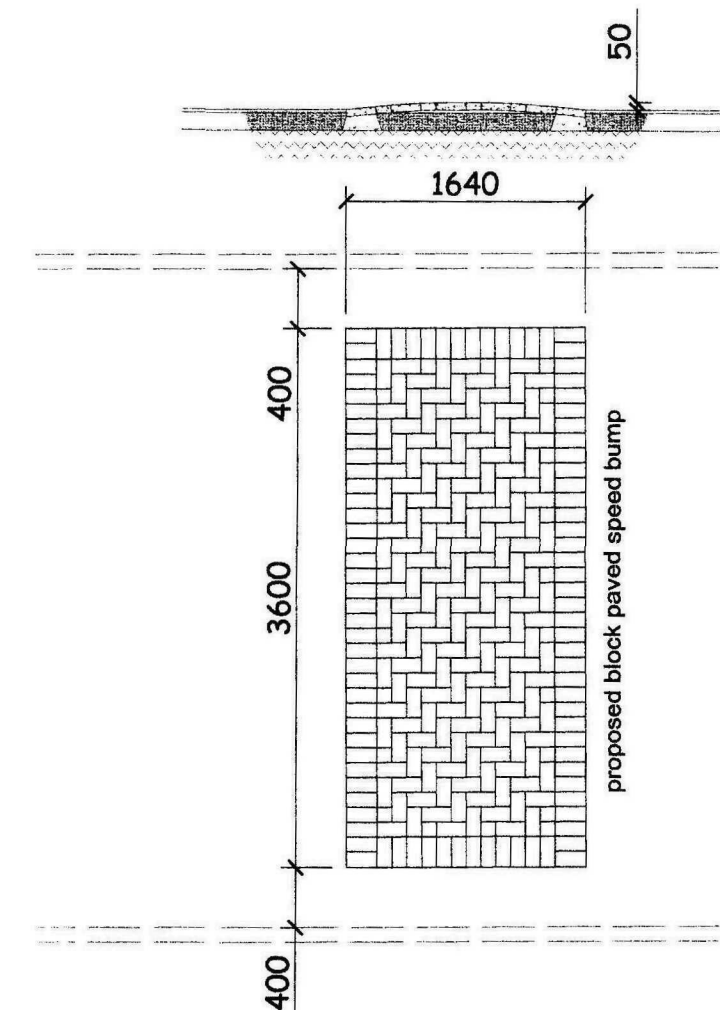

SEED BUMP
scale 1:100 [printed @ A3]

SHDC
Planning & Development
13 SEP 2010
Ref: 0762-10

ROBERT LOWE
CHARTERED ARCHITECT
1-2 North End, Swineshead
Boston, Lincs., PE20 3LR
Phone 01205-821117
Mobile 07904519189
info@lowe-architects.com

Project:
Brewers Court
Donington, Lincs.
Client:
PJC Developments
Drawing Title:
Road surfacing & lighting layout

Date:
July 2010
Scale:
1:250 @ A1
1:500 @ A3
Drawing No:
07047
Drawing No:
Rev:

S2

Contractors are to check all dimensions on site and to report any discrepancy to the Architect.
Do not scale from the drawing.
© 2010