


ROOF CLADDING- 32/1000 0.7mm POLYESTER COATED BOX PROFILE
WILL BE SUPPLIED COMPLETE WITH RIDGE TRIMS, BARGE PIECES, ROOFLIGHTS
ALONG WITH ALL FIXINGS AND FASTENERS REQUIRED TO COMPLETE THE PROJECT.

AREA 2 HA
SCALE 1:1250
CENTRE CO-ORDINATES: 519145.335274




BLOCK PLAN

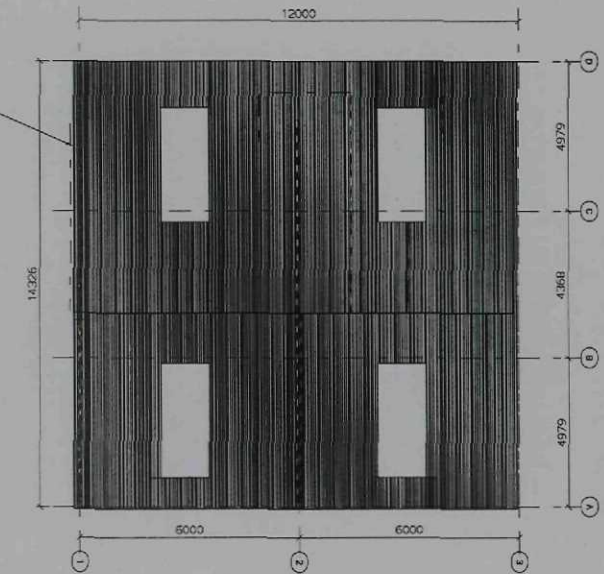


ROOF PLAN

SHDC
Planning & Development
15 SEP 2010
Ref: 0766-10

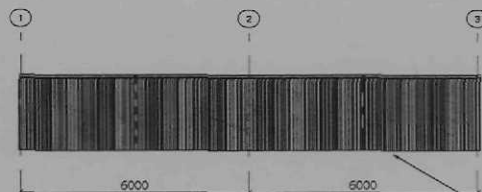

ELEVATION ON SIDE (TYPICAL)

WALL CLADDING-32/1000 POLYESTER COATED 0.5mm BOX PROFILE
DOWN TO FFL ON ALL FOUR SIDES MINUS DOORWAYS


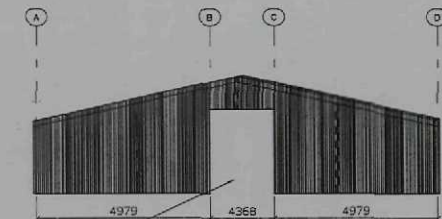


ELEVATION ON GABLES (TYPICAL)

4267 X 3658 CLEAR DOOR OPENING

								GENERAL NOTES:				CLIENT				DRAWN S.W. 23/08/10				MIDLAND STRUCTURAL SERVICES LTD			
												JAMES JAMIESON				CHECKED				BRADGATE HOUSE, DERBY ROAD, HEANOR, DERBY DE75 7QL			
												PROJECT								Tel : 01773 767660			
												CPL DISTRIBUTION								Fax : 01773 531334			
												TITLE								email : steel@msl.co.uk			
												SPALDING								SCALE			
REV	BY	DATE	DETAILS	REV	BY	DATE	DETAILS													JOB No			
																				DWG No.			
																				NTS			
																				C1505			
																				GA_2			

AREA 90m x 90m
SCALE: 1:500
CENTRE COORDINATES: 519148.25, 335287.65

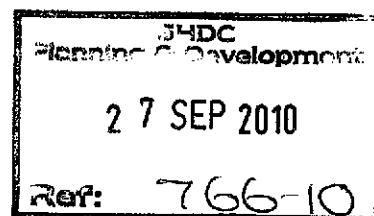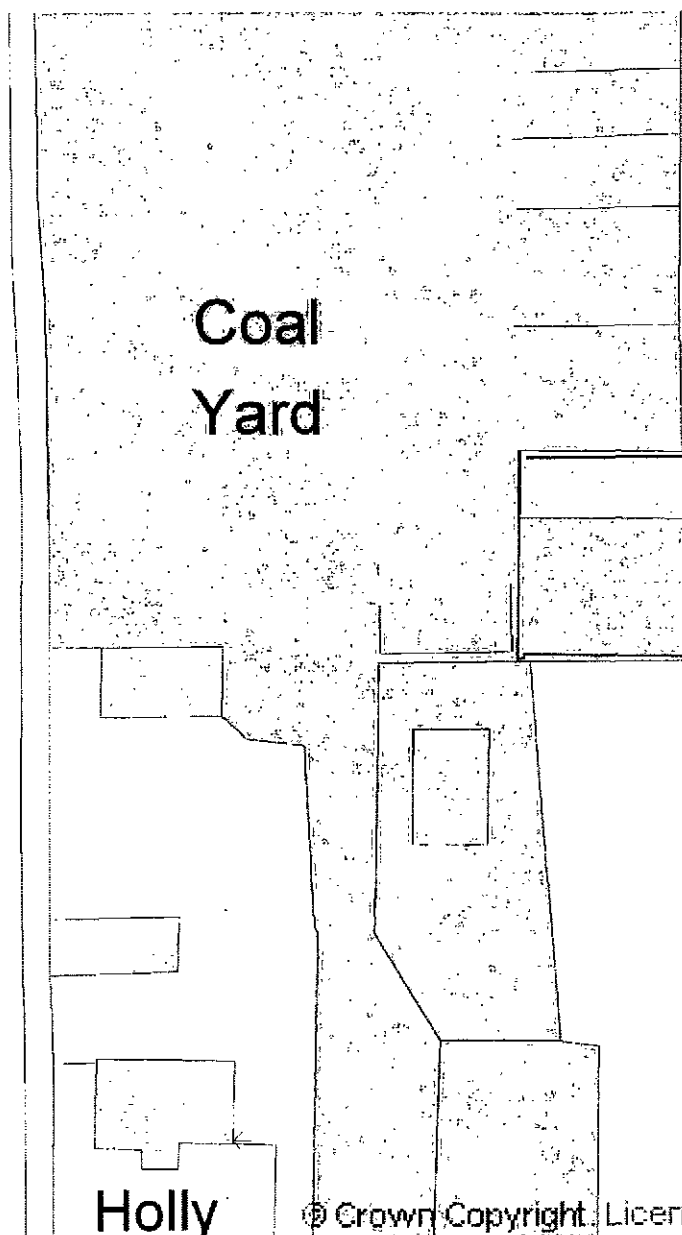

© Crown Copyright. Licence number 100047474



Supplied by Streetwise Maps Ltd
www.streetwise.net Licence No:
100047474

AREA 2 HA
SCALE 1:1250

CENTRE COORDINATES: 519145, 335274




Supplied by Streetwise Maps Ltd
www.streetwise-maps.com
Licence No: 100047474
14/09/2010 10:18

SHDC
Planning & Development
15 SEP 2010
Ref: 0766-10


ROOF CLADDING= 32/1000 0.7mm POLYESTER COATED BOX PROFILE
WILL BE SUPPLIED COMPLETE WITH RIDGE TRIMS, BARGE PIECES, ROOFLIGHTS
ALONG WITH ALL FIXINGS AND FASTENERS REQUIRED TO COMPLETE THE PROJECT.

AREA 2 HA
SCALE 1:1250
CENTRE CO-ORDINATES: 519145.335274

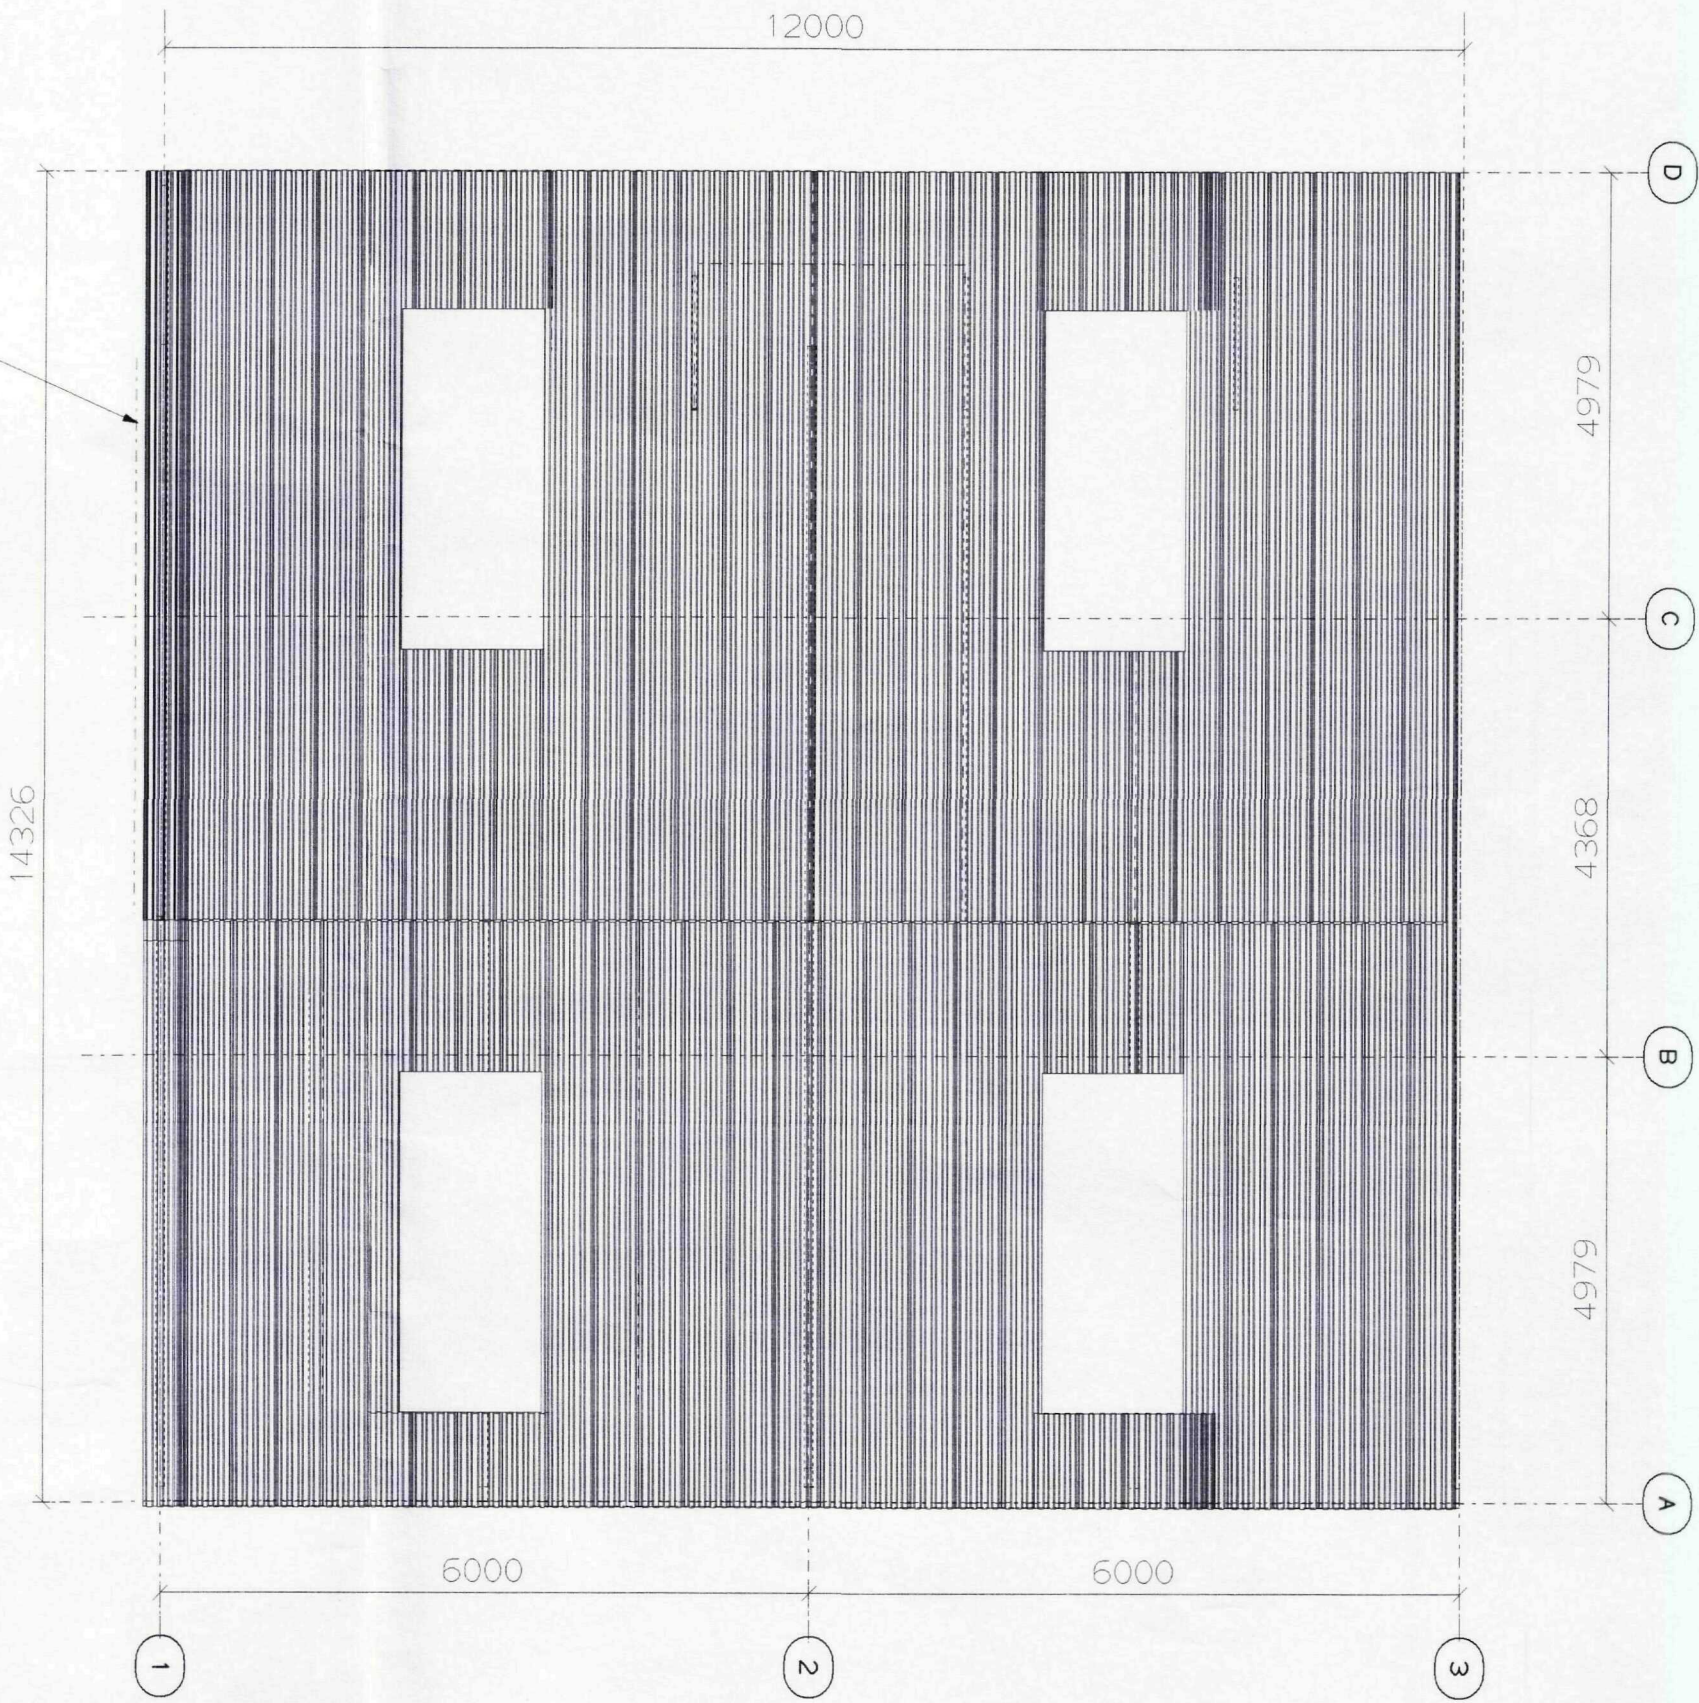


ROOF PLAN

BLOCK PLAN

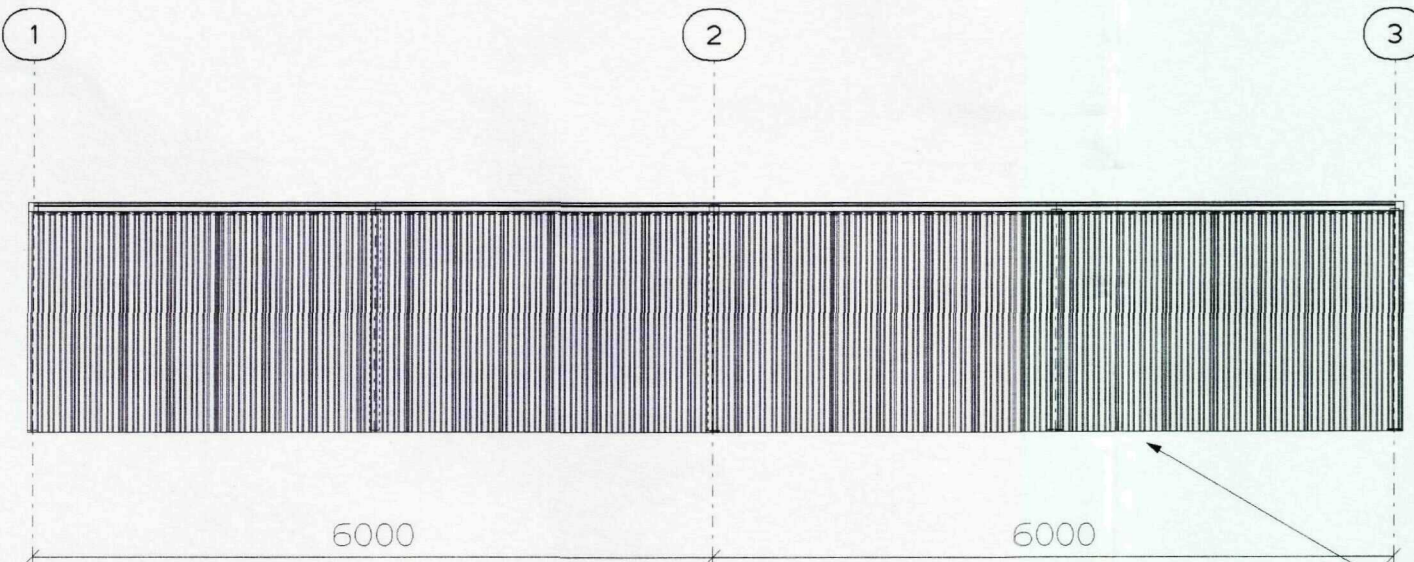

ELEVATION ON SIDE (TYPICAL)

WALL CLADDING=32/1000 POLYESTER COATED 0.5mm BOX PROFILE
DOWN TO FFL ON ALL FOUR SIDES MINUS DOORWAYS

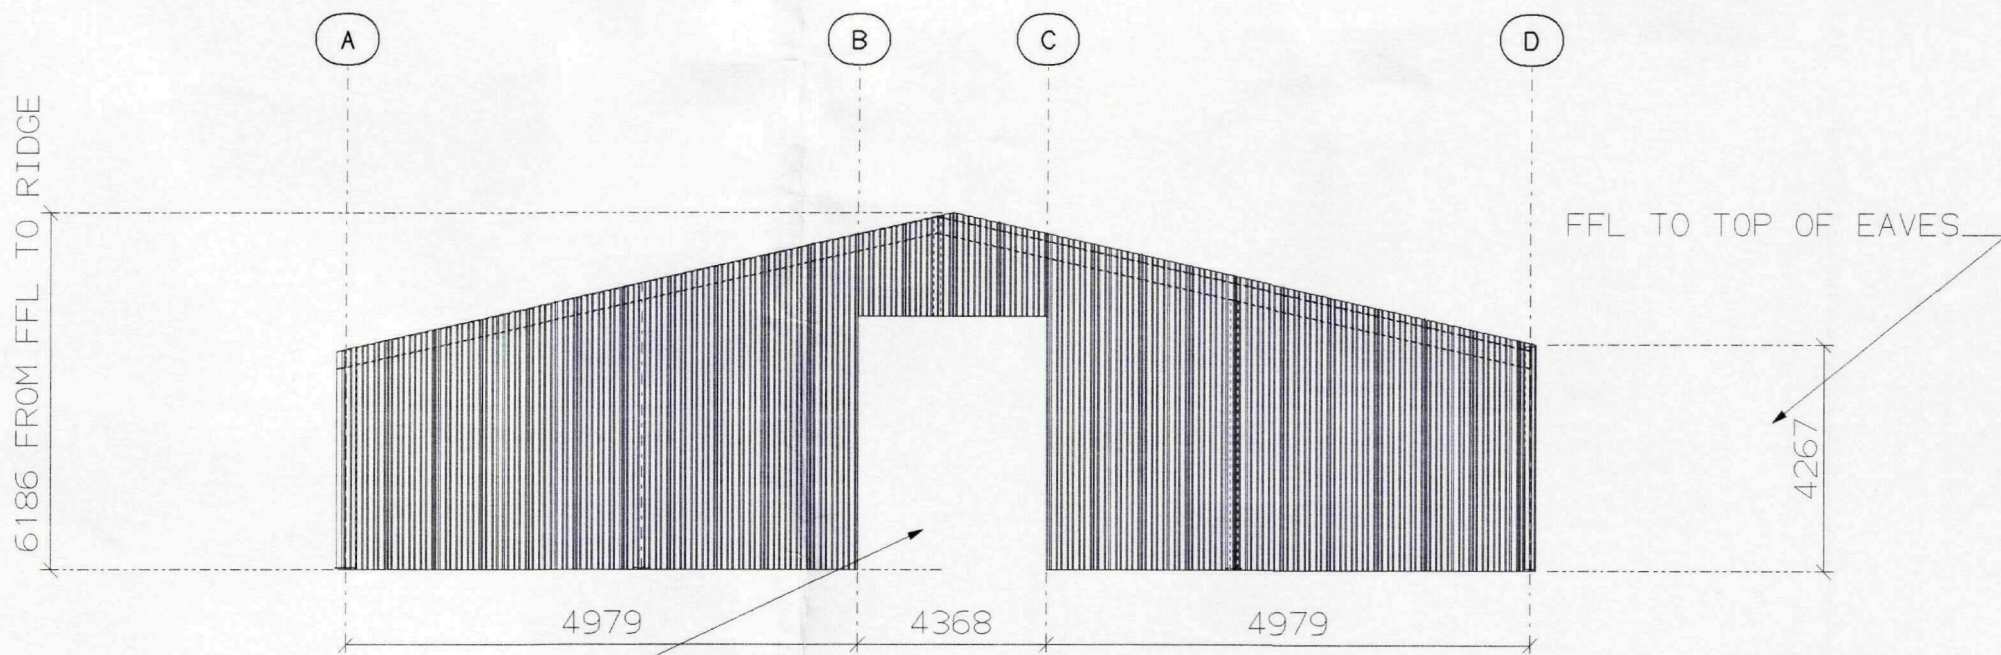

4267 X 3658 CLEAR DOOR OPENING

ELEVATION ON GABLES (TYPICAL)

SHDC
Planning & Development
27 SEP 2010
Ref:

REV	BY	DATE	DETAILS	REV	BY	DATE	DETAILS

GENERAL NOTES:

CLIENT
JAMES JAMIESON

PROJECT
CPL DISTRIBUTION

TITLE
SPALDING

DRAWN S.W. 23/08/10

CHECKED

MIDLAND STRUCTURAL SERVICES LTD
BRADGATE HOUSE, DERBY ROAD, HEANOR, DERBY DE75 7QL
Tel : 01773 767660
Fax : 01773 531334
email : steel@mss.uk.com

SCALE	JOB No	DWG No.	REV
NTS	C1505	GA_2	