



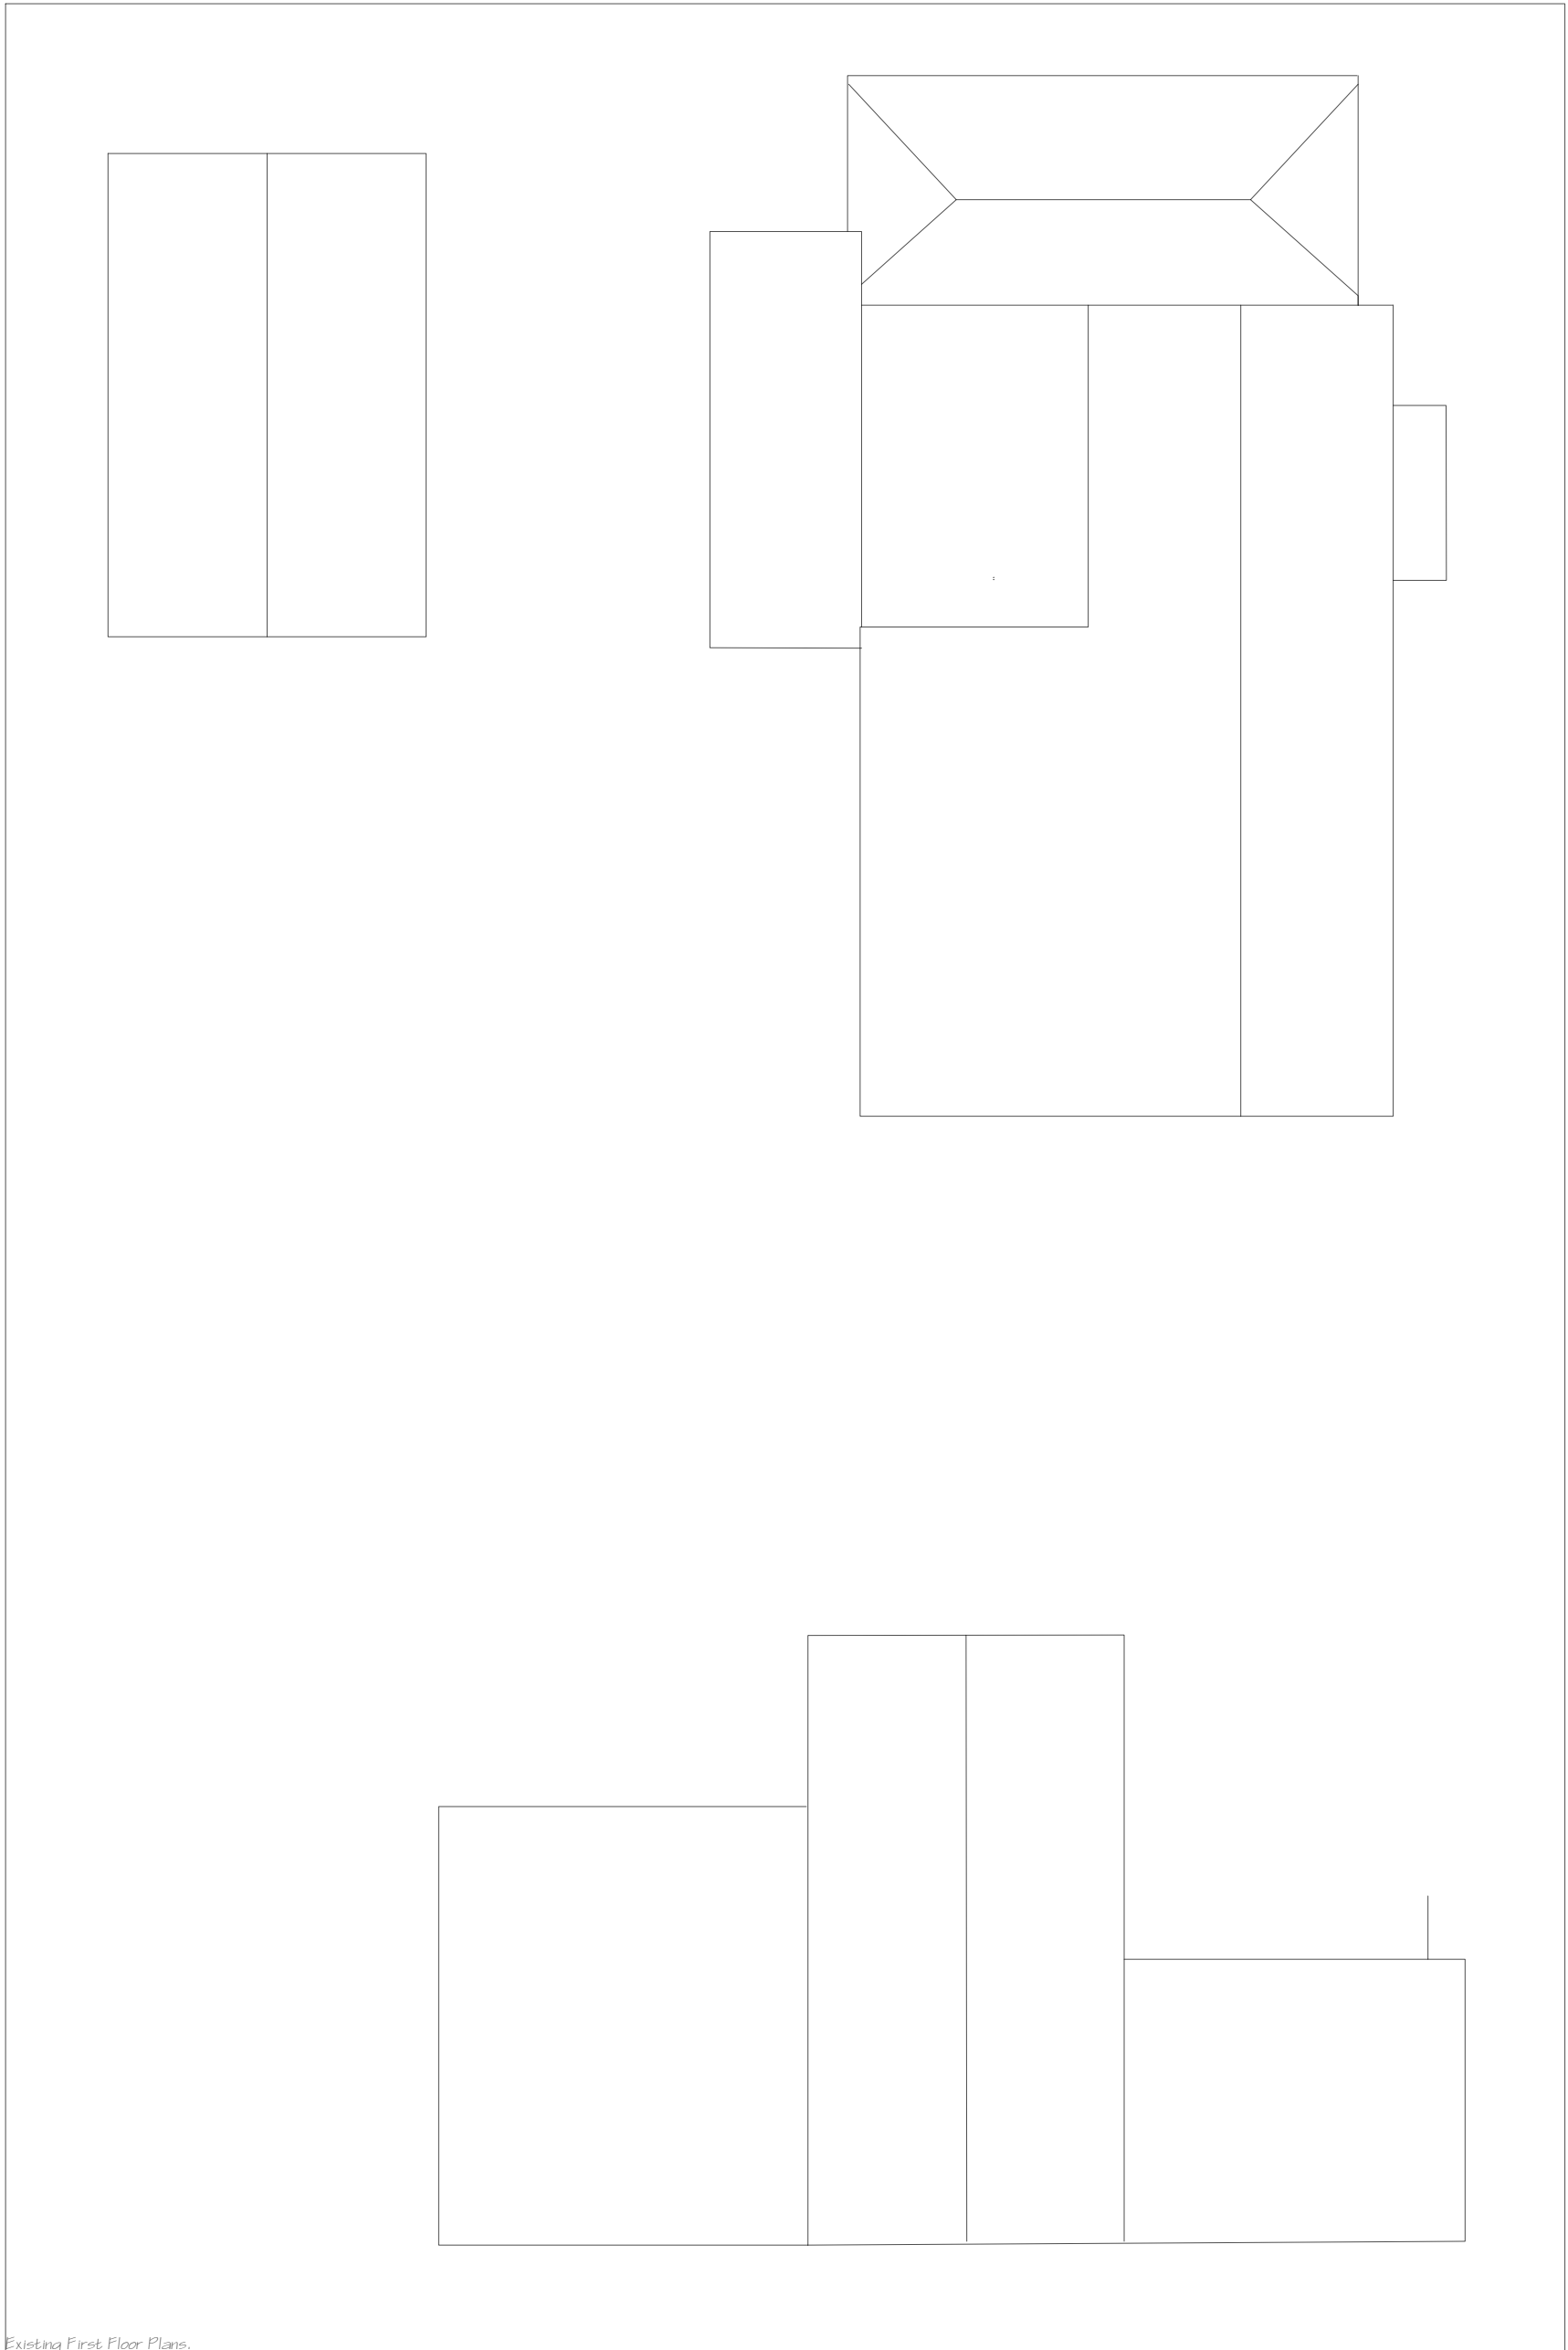

Existing First Floor Plans.

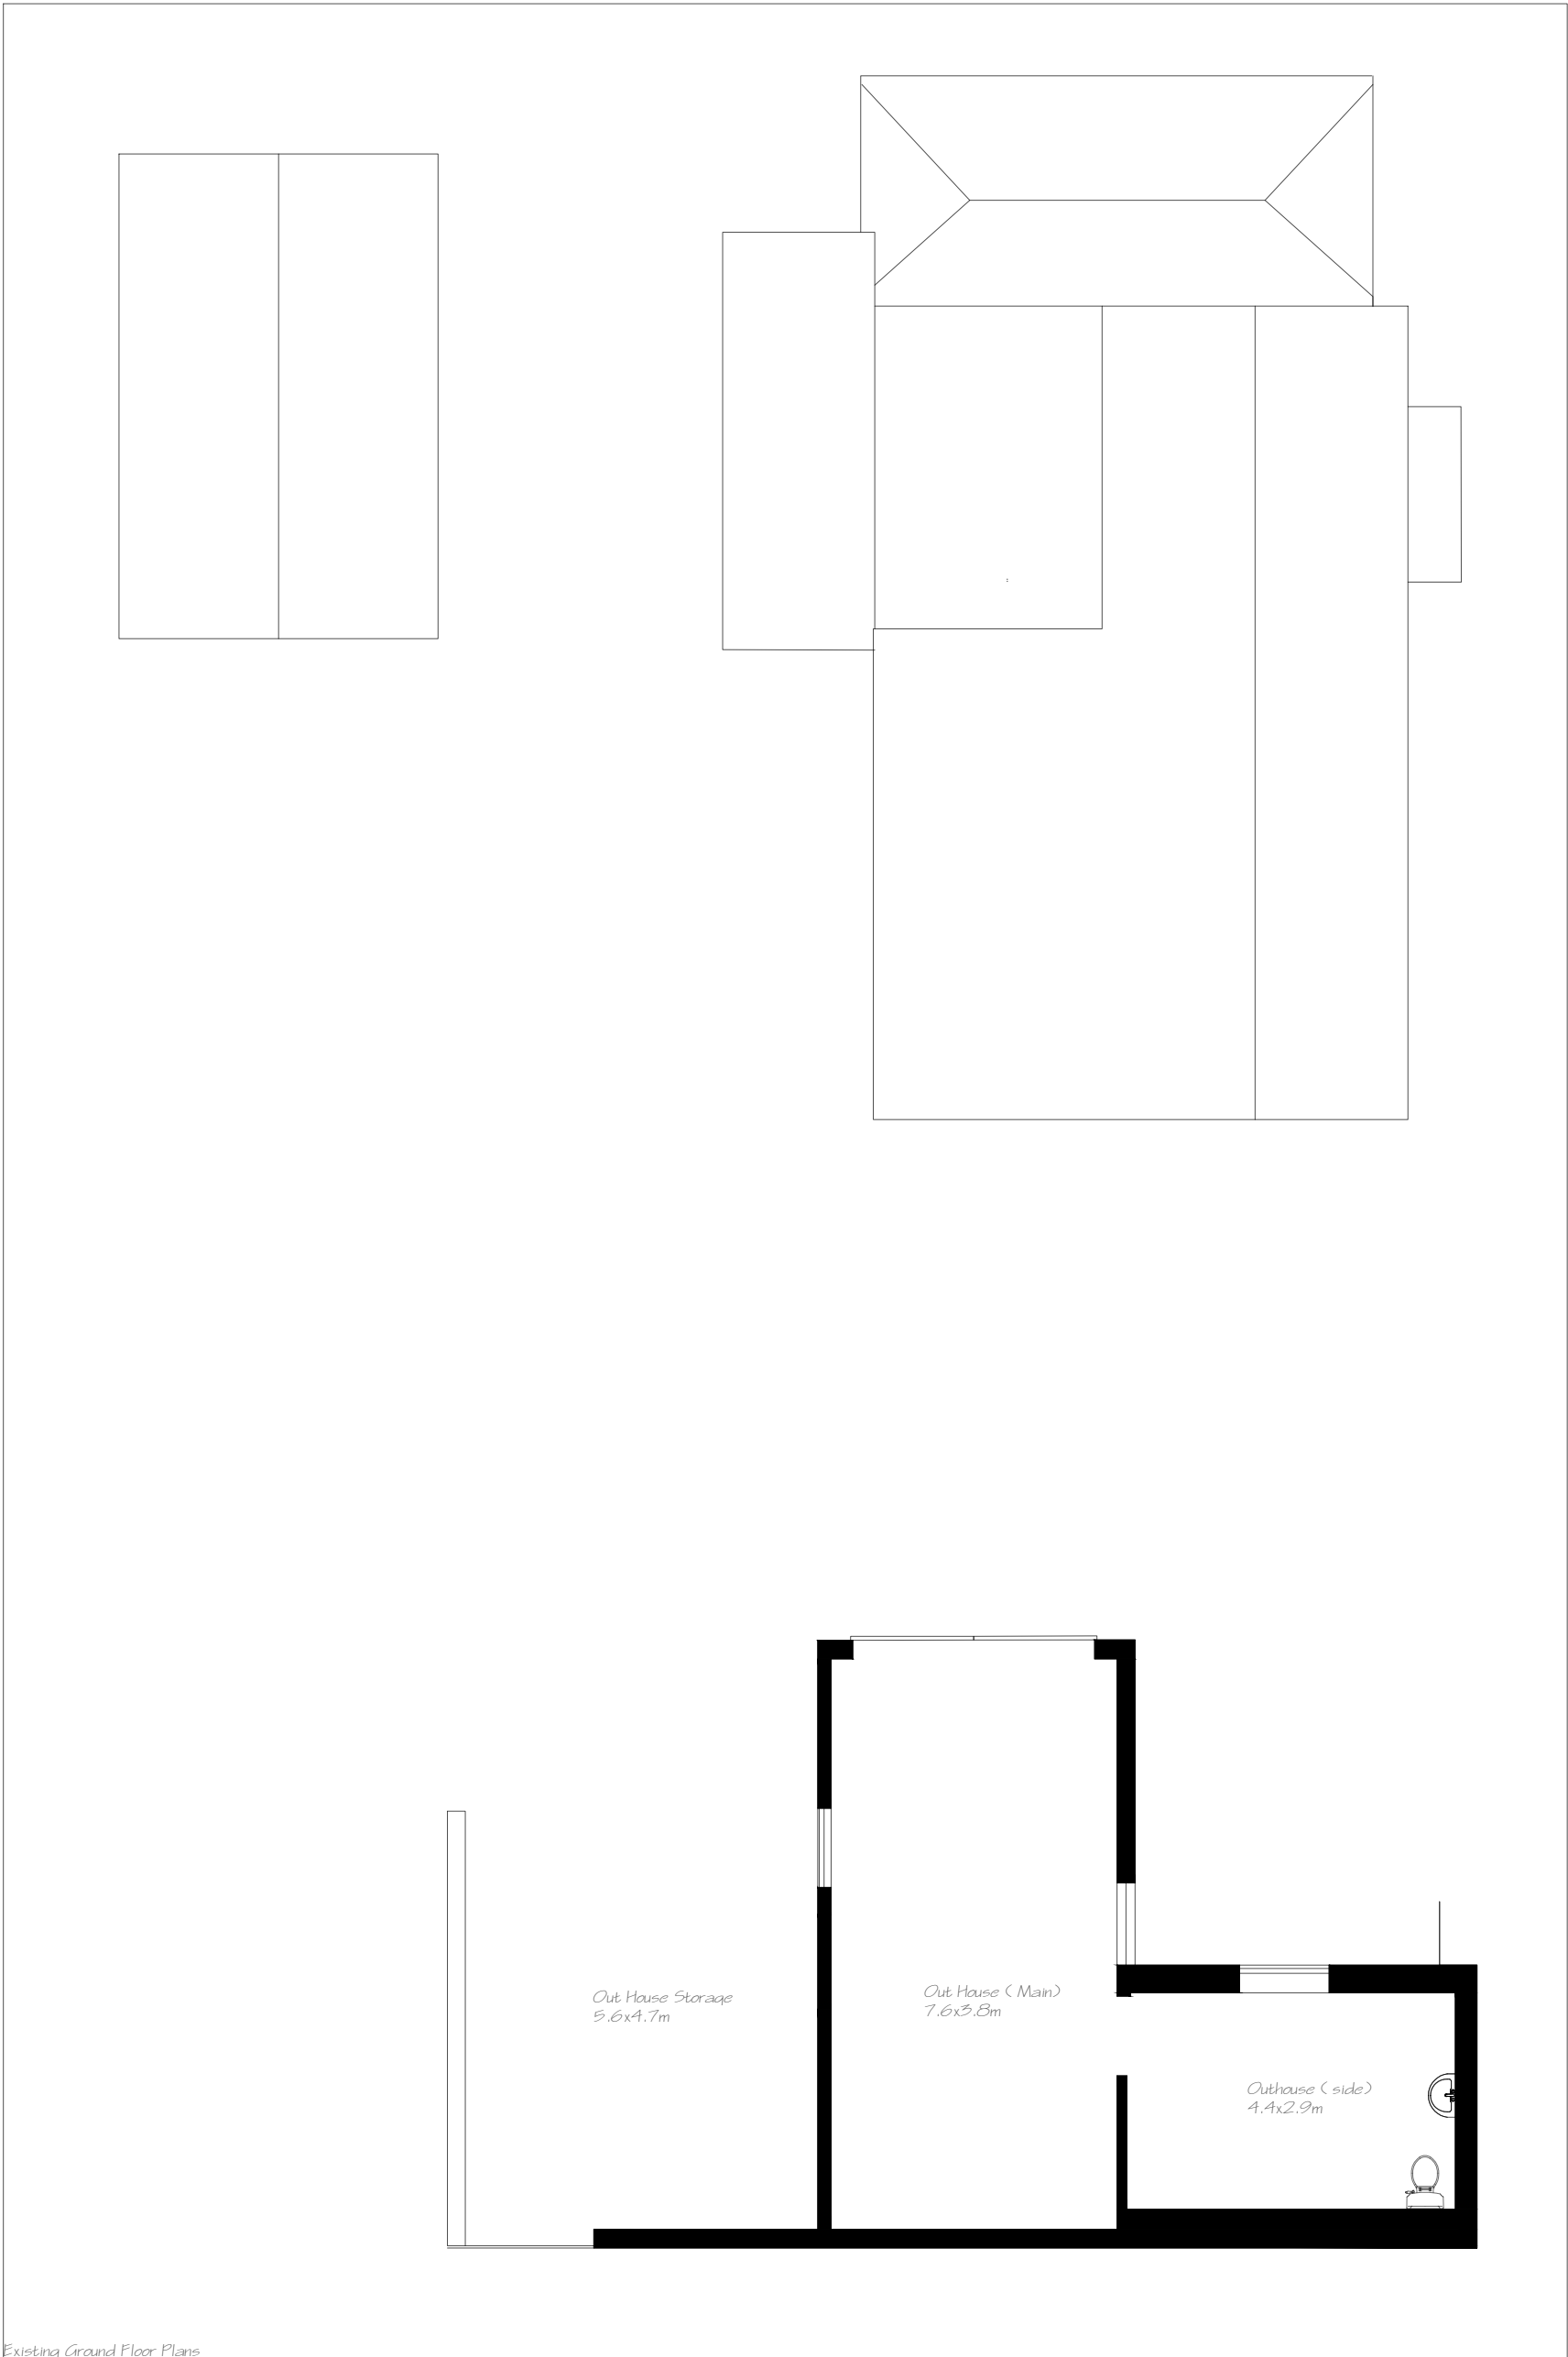

Existing Ground Floor Plans

help@ne-d.co.uk

neds

www.ne-d.co.uk

DISCLAIMER:
All Dimensions are given in good faith and believed to be correct. The Contractor is responsible for all dimensions, quantities and performance requirements. All information should be confirmed & verified at the job site in accordance to works being completed or arising conditions with contract documents and performing the work, in a safe and satisfactory manner. No responsibility can be taken from measuring off the drawings.

COPYRIGHT:
This drawing is the property of NEDS (Nathan Ewan Design & Services) and must not be reproduced or used in conjunction with any unauthorised use wholly or in part without written consent.

KEY:
N/A

CLIENT:
McGuinness

PROPERTY:
80 Station Road, PE11 4UJ

DRAWING REF:
ME101

DRAWING TITLE:
Existing Floor Plans

NORTH
↙

STATUS/USE
Planning

DRAWN BY:
NE

CHECKED BY:
AE

SCALE:
1:100 @ A2

DATE:
06.23