






Existing Front Elevation

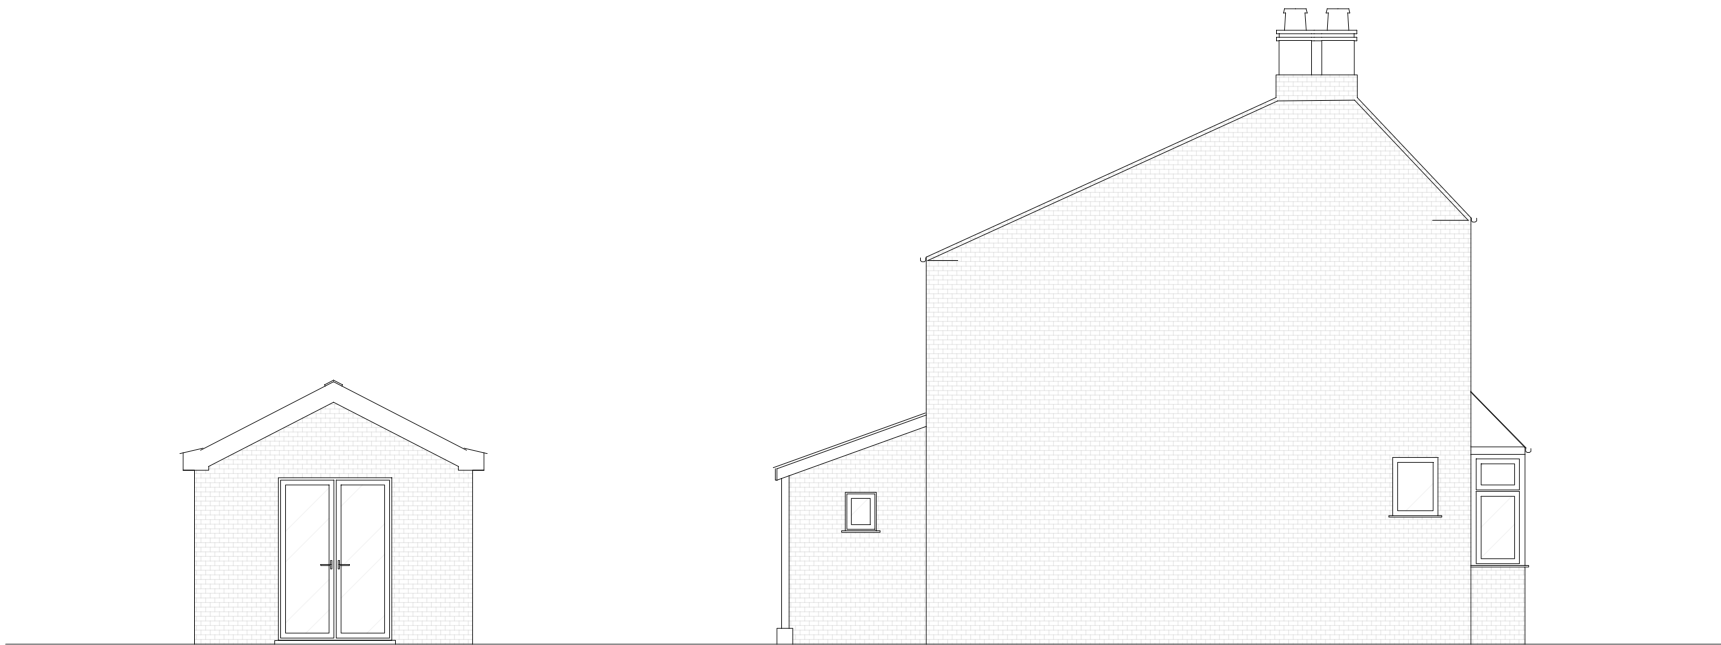


Existing East Elevation

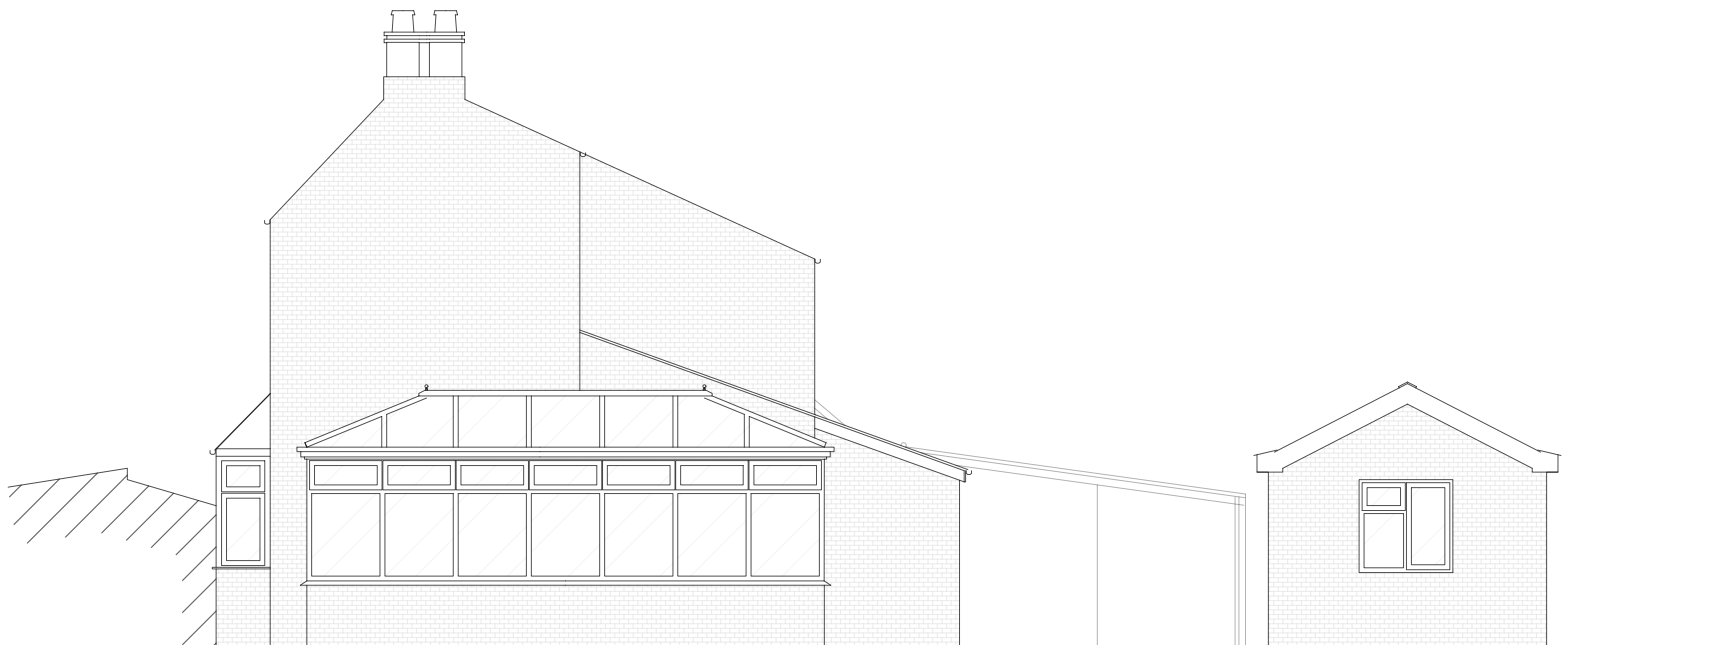

Existing West Elevation

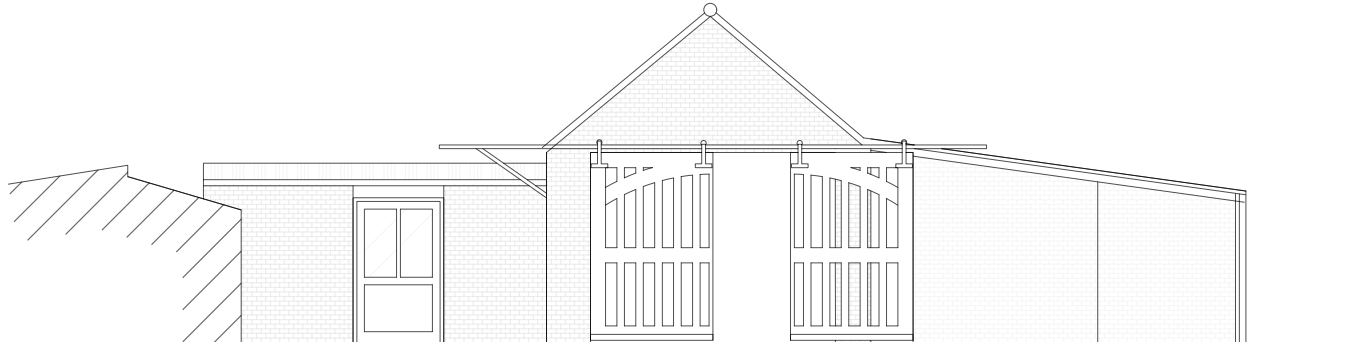

Existing Front Elevation Out House

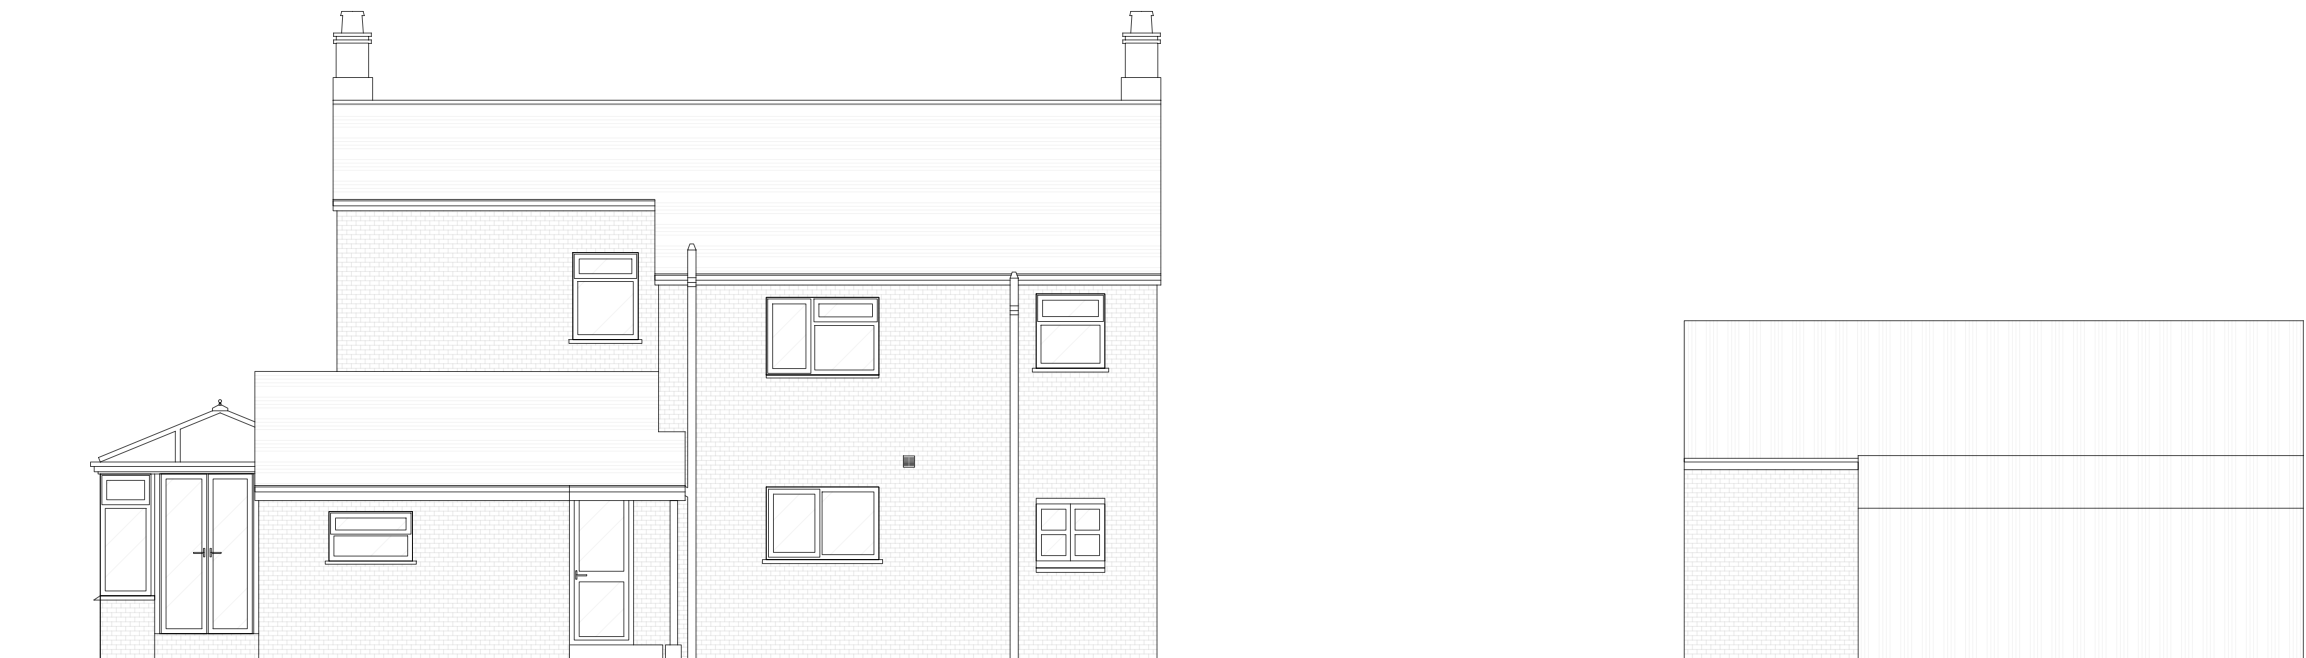

Existing Rear Elevation

help@ne-d.co.uk

neds

www.ne-d.co.uk

DISCLAIMER:

All Dimensions are given in good faith and believed to be correct. The Contractor is responsible for all dimensions, quantities and performance requirements. All information should be confirmed & verified at the job site in accordance to works being completed or arising conditions with contract documents and performing the work in a safe and satisfactory manner. No responsibility can be taken from measuring off the drawings.

COPYRIGHT:

This drawing is the property of NEDS (Nathan Ewan Design & Services) and must not be reproduced or used in conjunction with any unauthorised use wholly or in part without written consent.

KEY:

N/A

CLIENT:

McGuinness

PROPERTY:

80 Station Road, PE11 4WJ

DRAWING REF:

ME102

DRAWING TITLE:

Existing Elevations

NORTH

STATUS/USE

Planning

DRAWN BY:

NE

CHECKED BY:

AE

SCALE:

1:100 @ A2

DATE:

06.23