



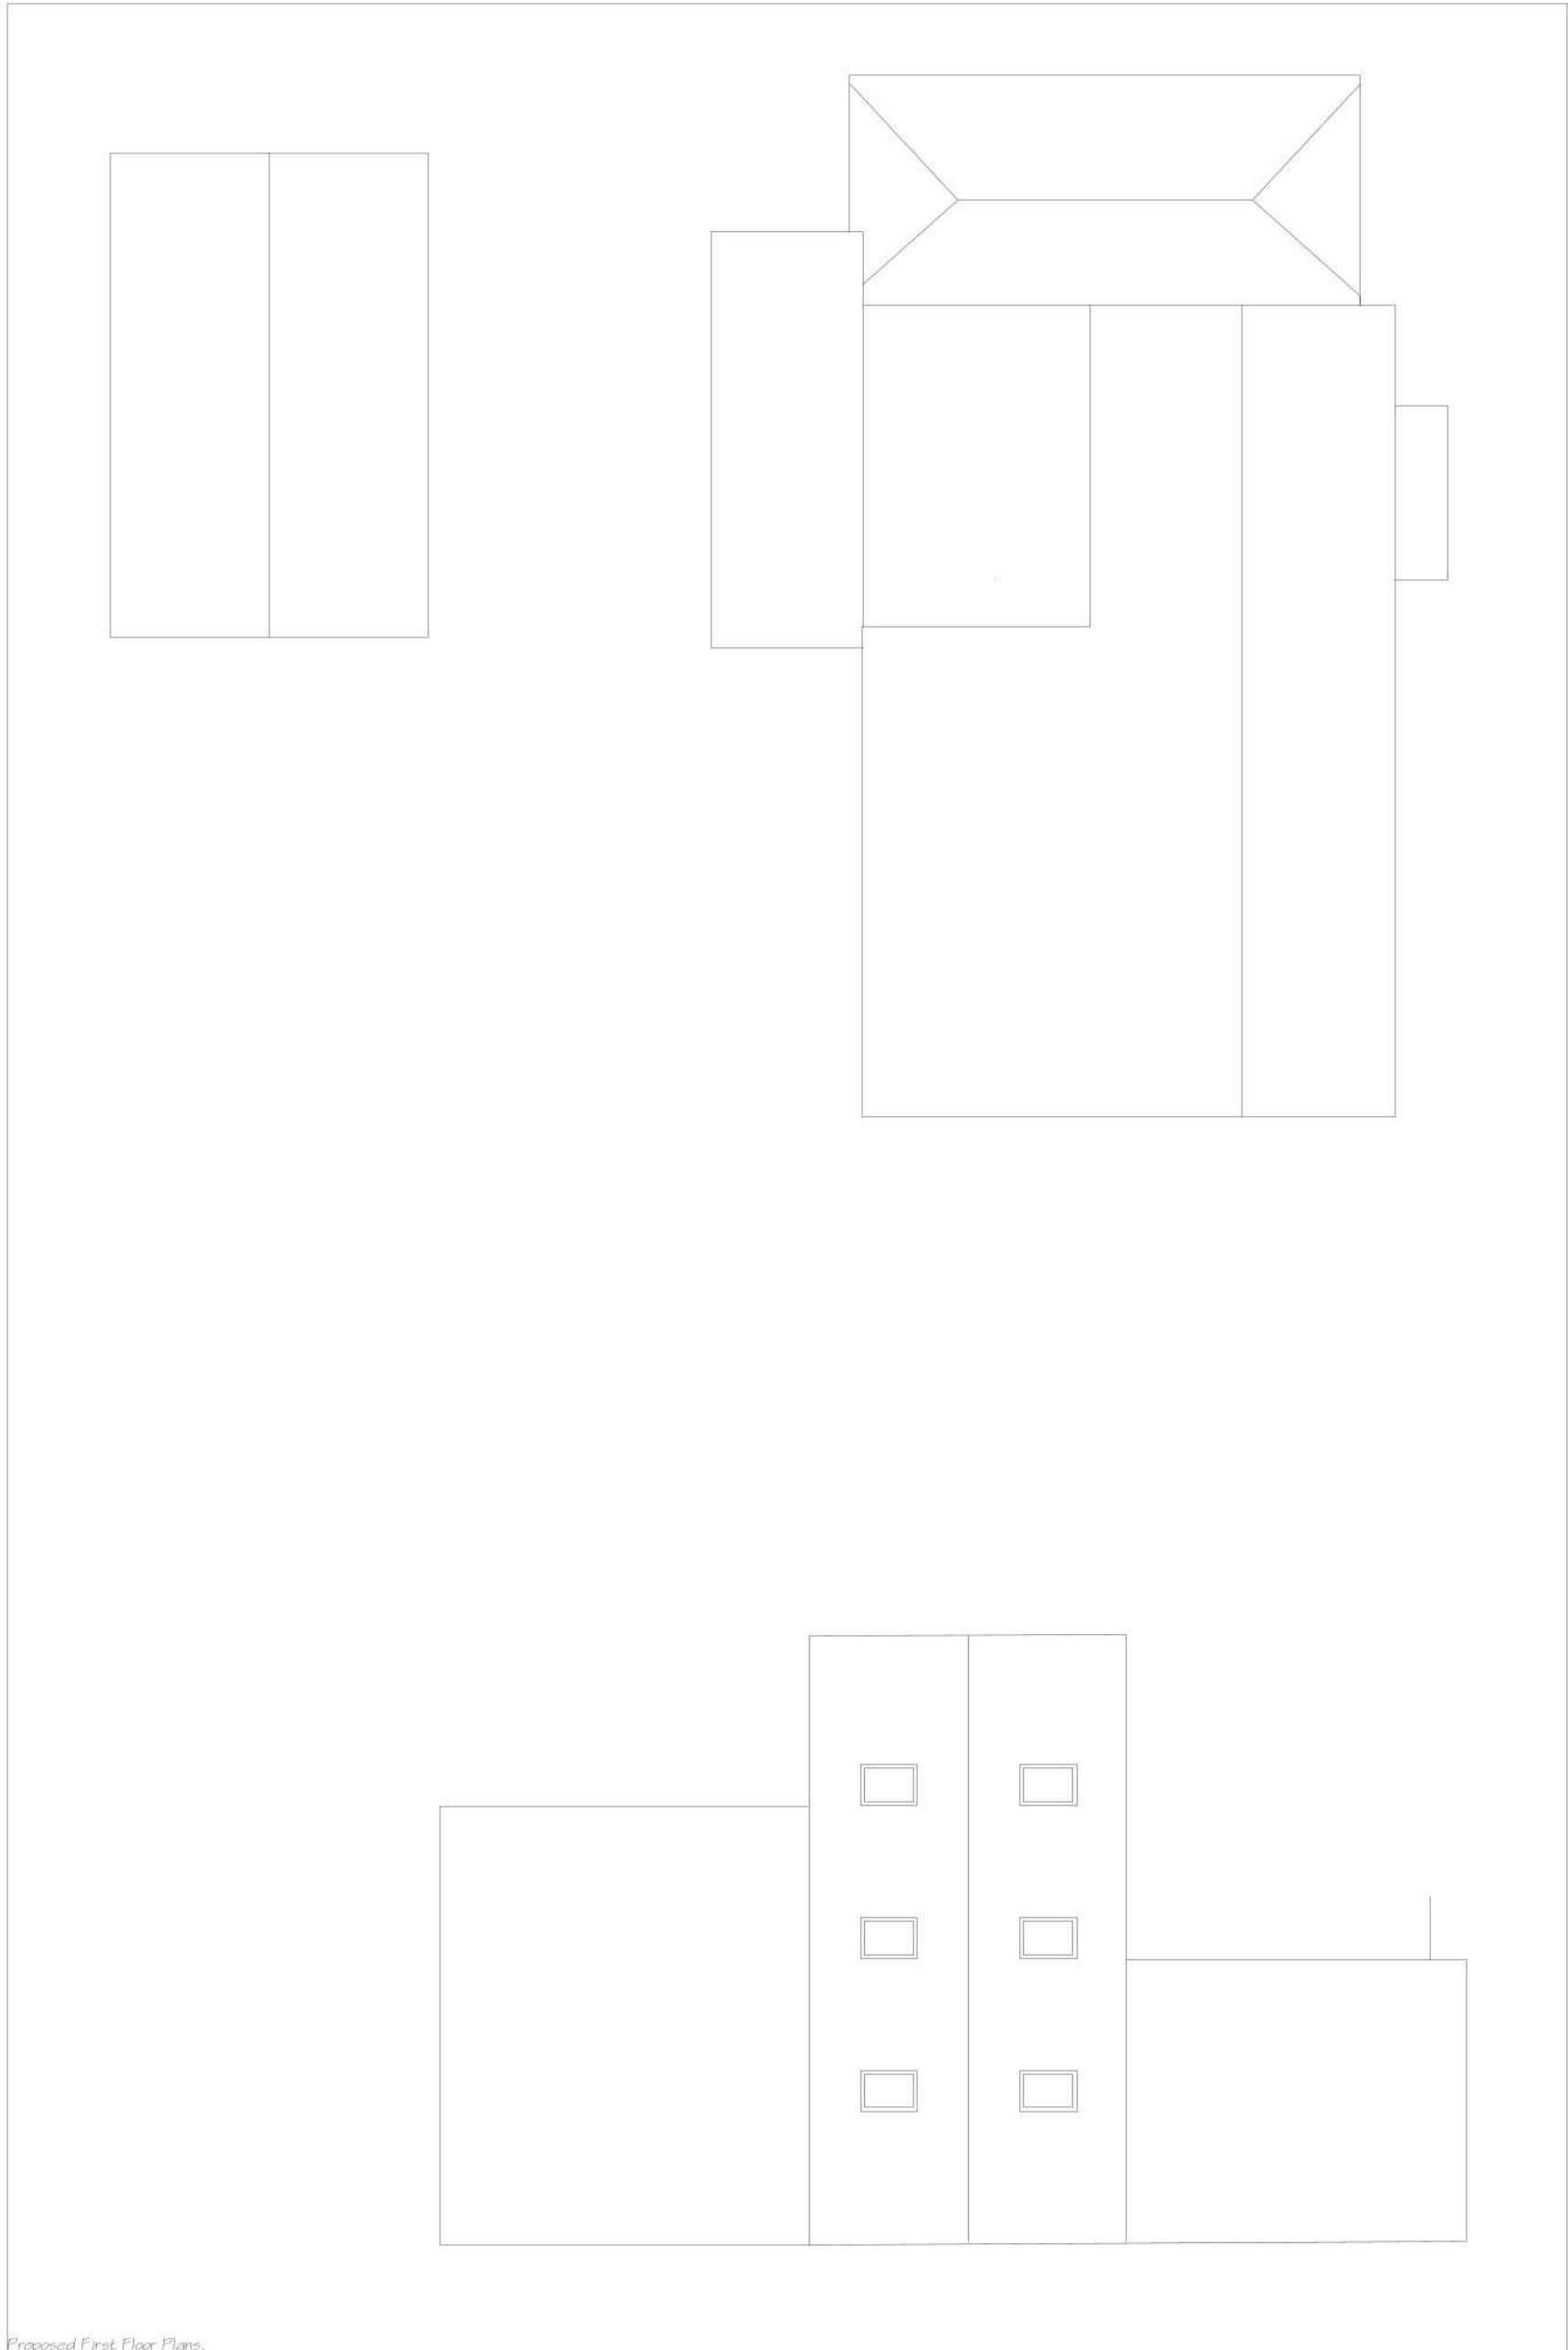

Proposed First Floor Plans

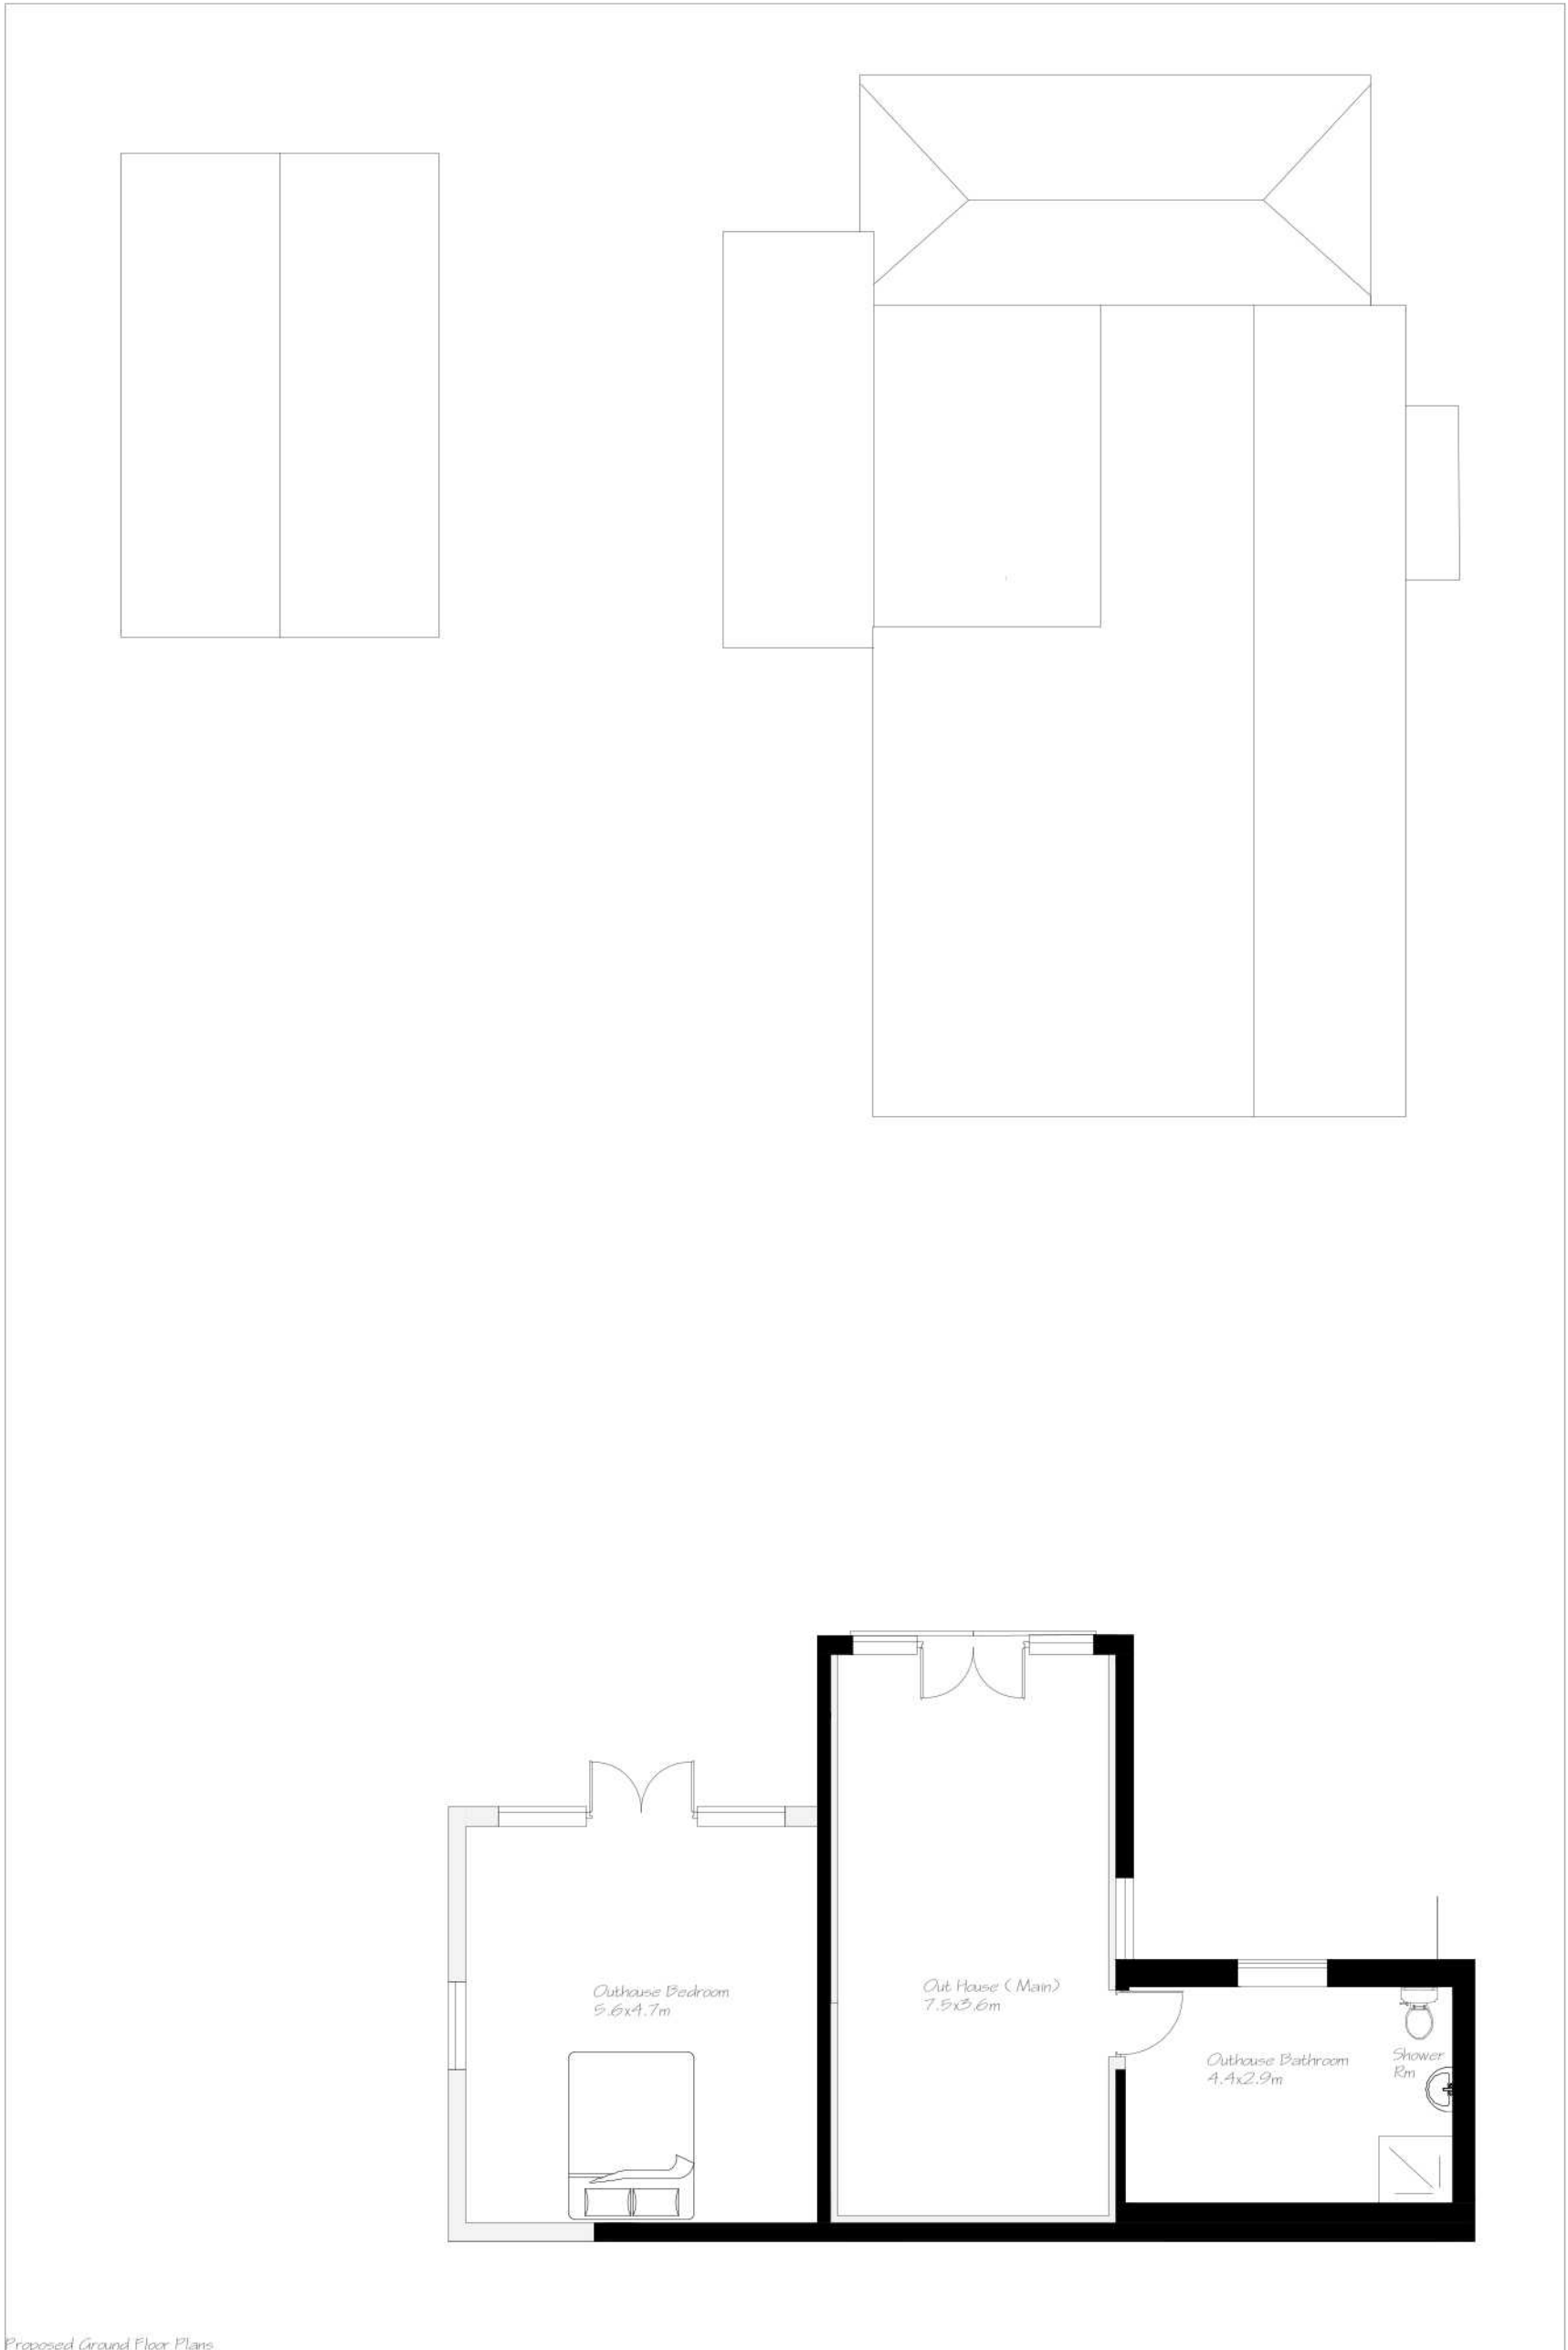

Proposed Ground Floor Plans

help@ne-d.co.uk	
<div>ned's</div>	
www.ne-d.co.uk	
DISCLAIMER:	
All Dimensions are given to assist Guide and believed to be correct. The Contractor is responsible for all dimensions, quantities and performance requirements. All information should be confirmed & certified at the job site in accordance to works being completed or existing conditions with contract documents and performing the work in a safe and satisfactory manner. No responsibility can be taken from measuring off the drawings.	
COPYRIGHT:	
This drawing is the property of NEDS (Nation Eaten Drives & Survival) and must not be reproduced or used in conjunction with any unauthorised and whole or in part without written consent.	
KEY:	
N/A	
CLIENT:	
McGuinness	
PROPERTY:	
80 Station Road, PE11 4WJ	
DRAWING REF:	
MP201A	
DRAWING TITLE:	
Proposed Floor Plans	
NORTH ↘	STAGE/ USE Planning
DRAWN BY: NE	CHECKED BY: AE
SCALE: 1:100 @ A2	DATE: 08.23