





Proposed Front Elevation

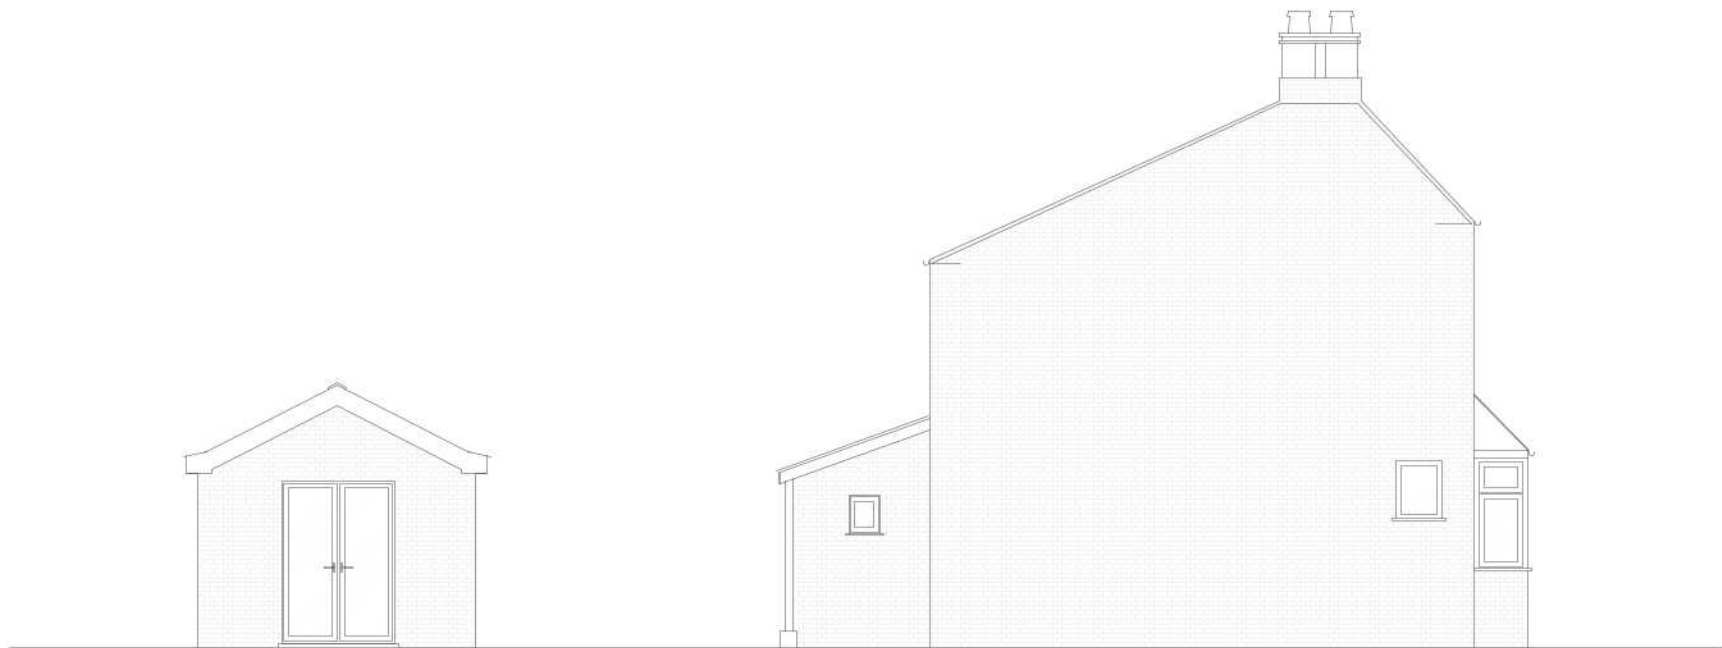


Proposed East Elevation

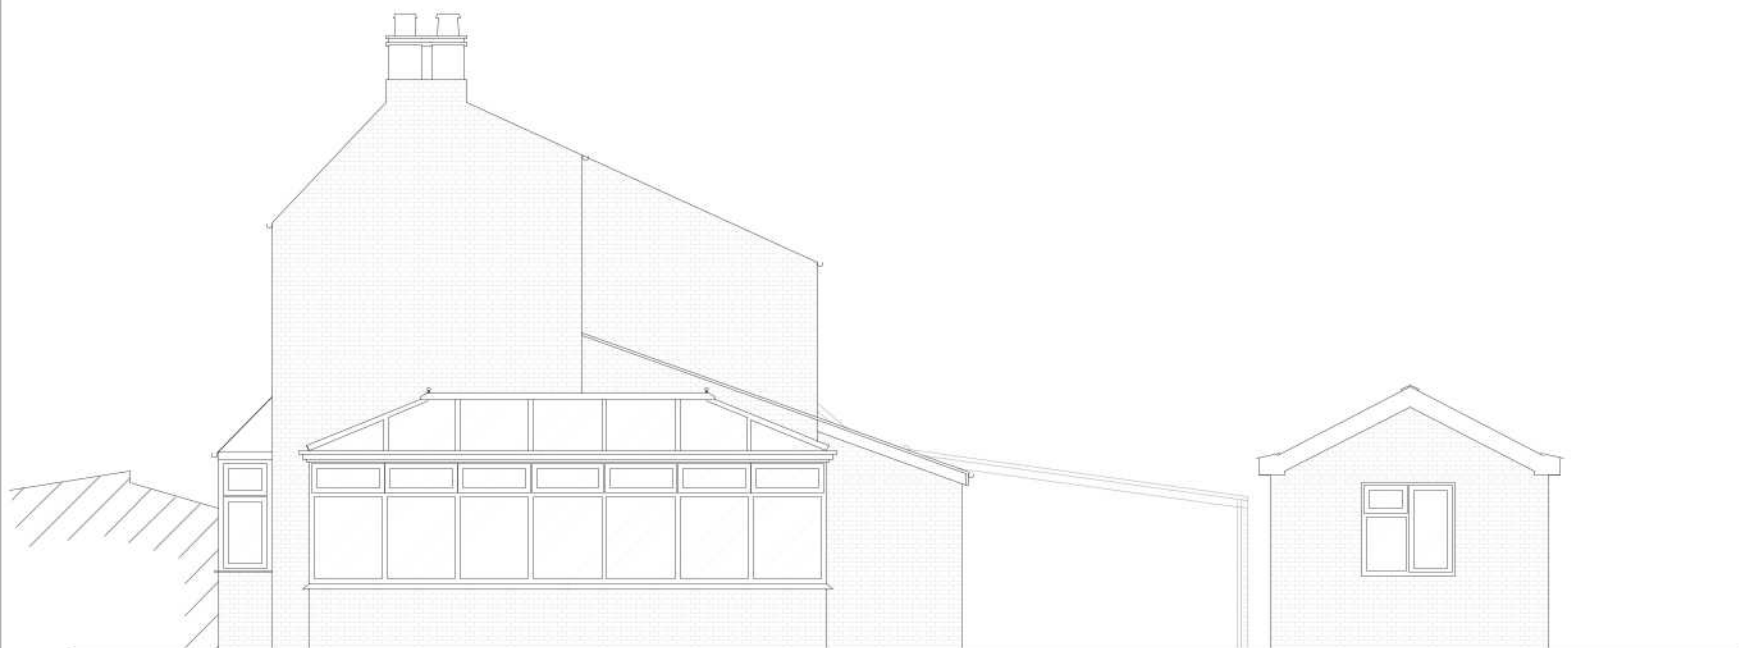

Proposed West Elevation



Proposed Front Elevation Out House

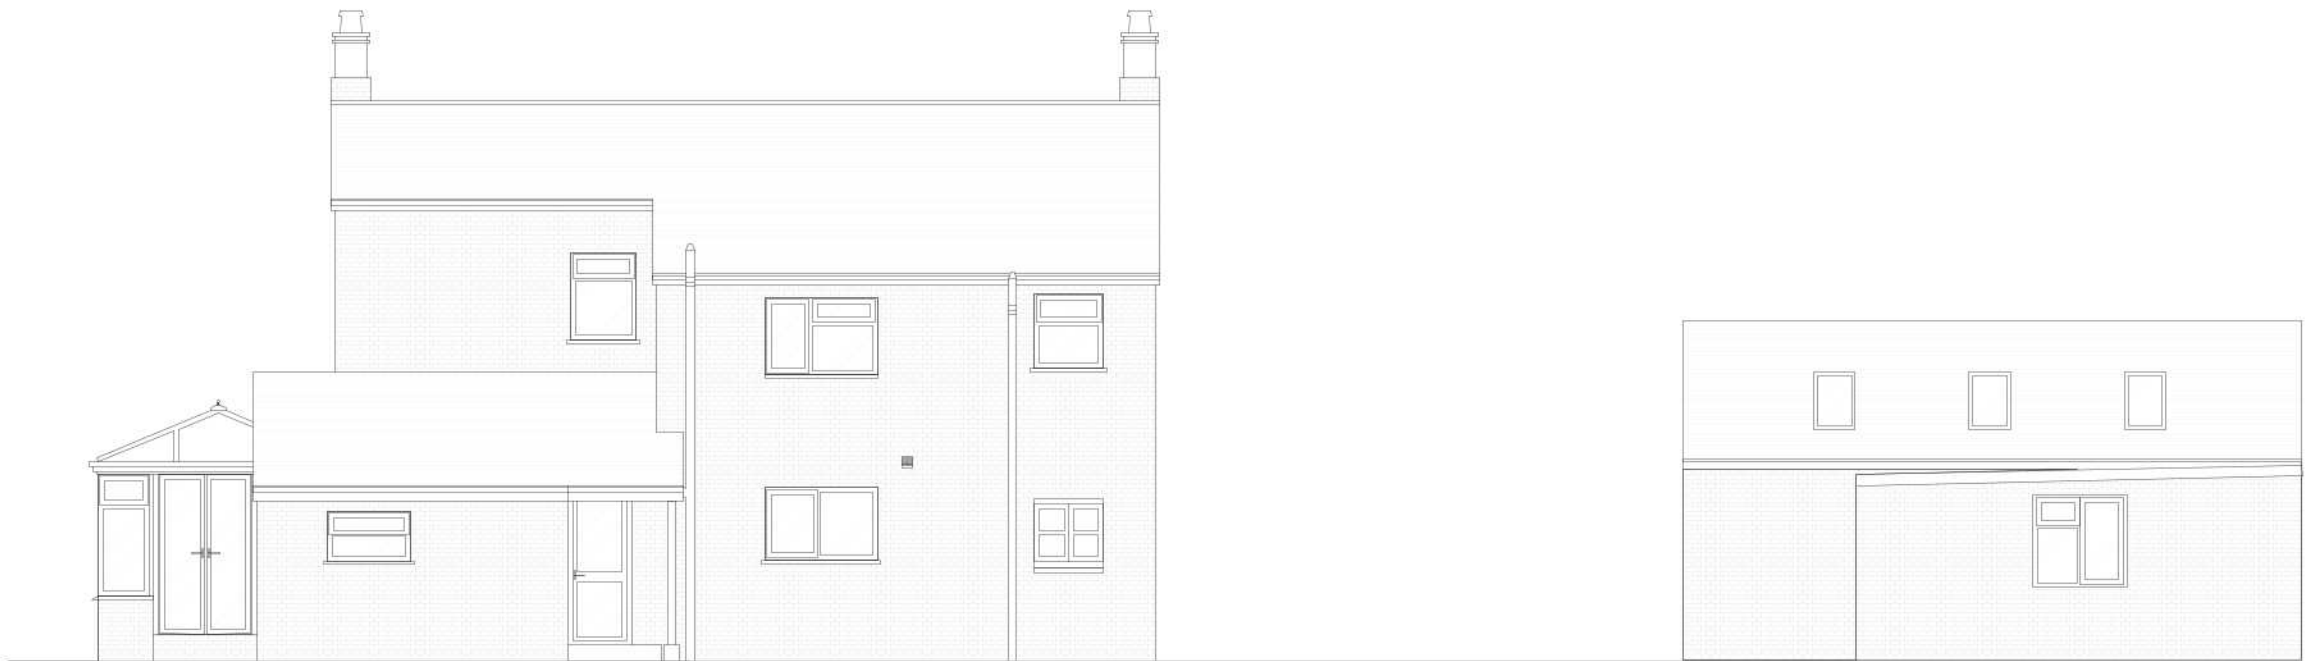

Proposed Rear Elevation

help@ne-d.co.uk



www.ne-d.co.uk

DISCLAIMER:

All Drawings are given in good faith and believed to be correct. The Contractor is responsible for all dimensions, quantities and performance requirements. All information should be confirmed & confirmed at the job site in accordance to works being completed or existing conditions with contract documents and performing the work in a safe and satisfactory manner. No responsibility can be taken from measuring off the drawings.

COPYRIGHT:

This drawing is the property of NEDS (Nation Drain Drains & Surveys) and must not be reproduced or used in conjunction with any unauthorised use whole or in part without written consent.

KEY:

N/A

CLIENT:

McGuinness

PROPERTY:

80 Station Road, PE11 4WJ

DRAWING REF:

NP202B

DRAWING TITLE:

Proposed Elevations

NORTH

STAGE/USE

Planning

DRAWN BY:

CHECKED BY:

NE

AE

SCALE:

DATE:

1:100 @ A2

08.23