



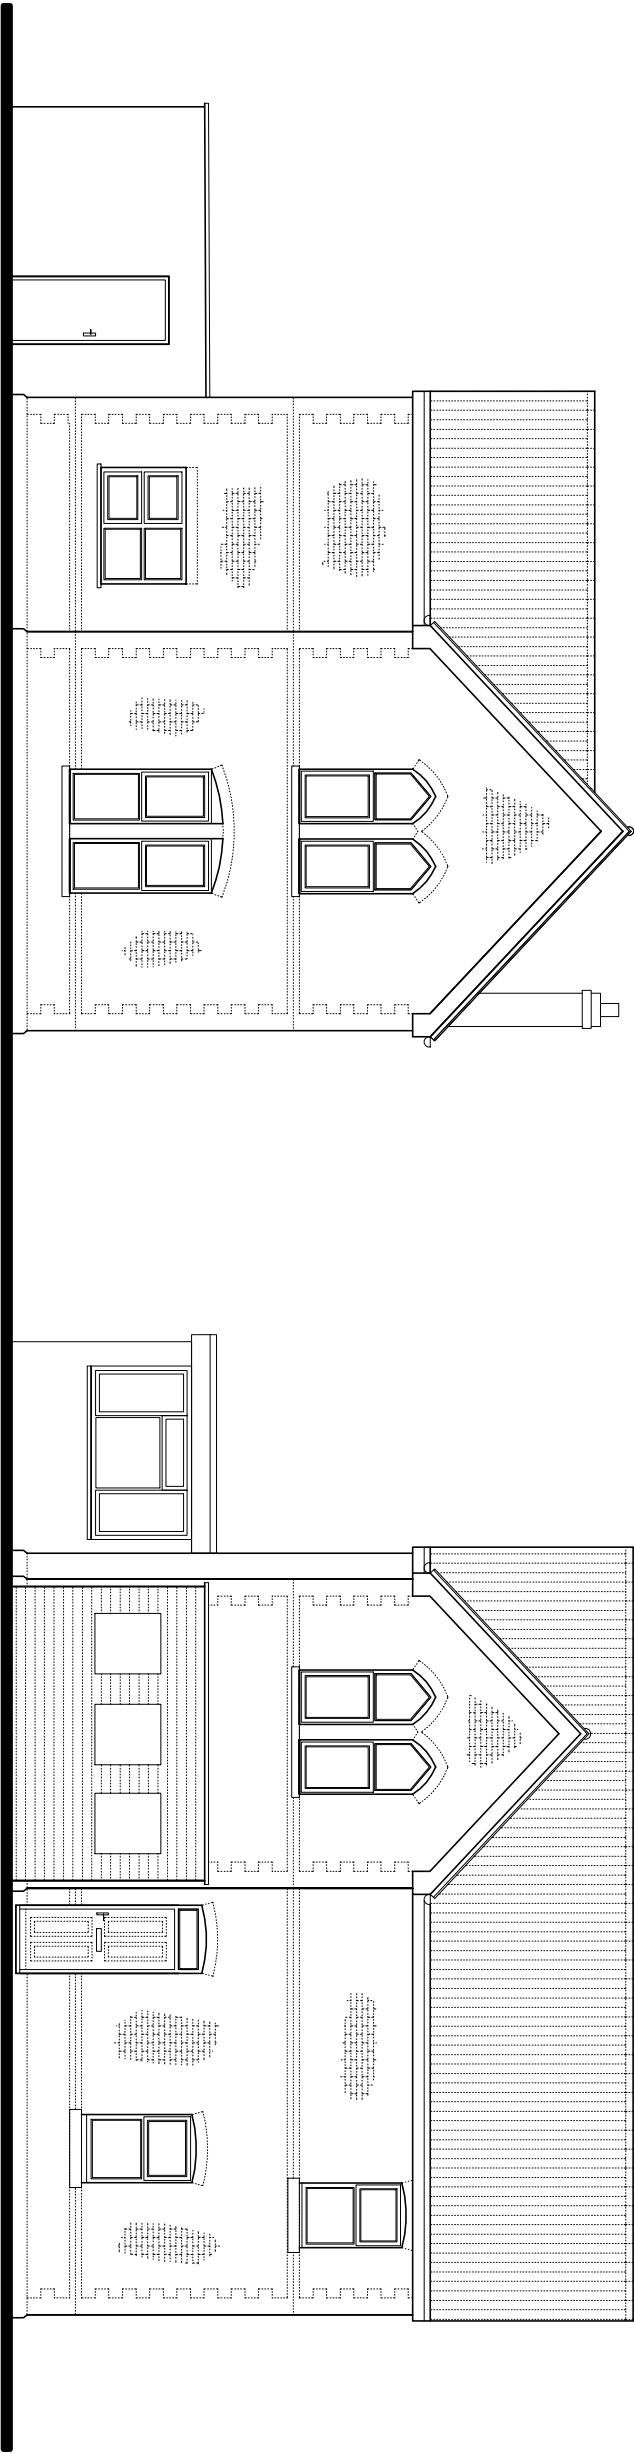


Front

Side

Existing Elevations
(SCALE 1:100)

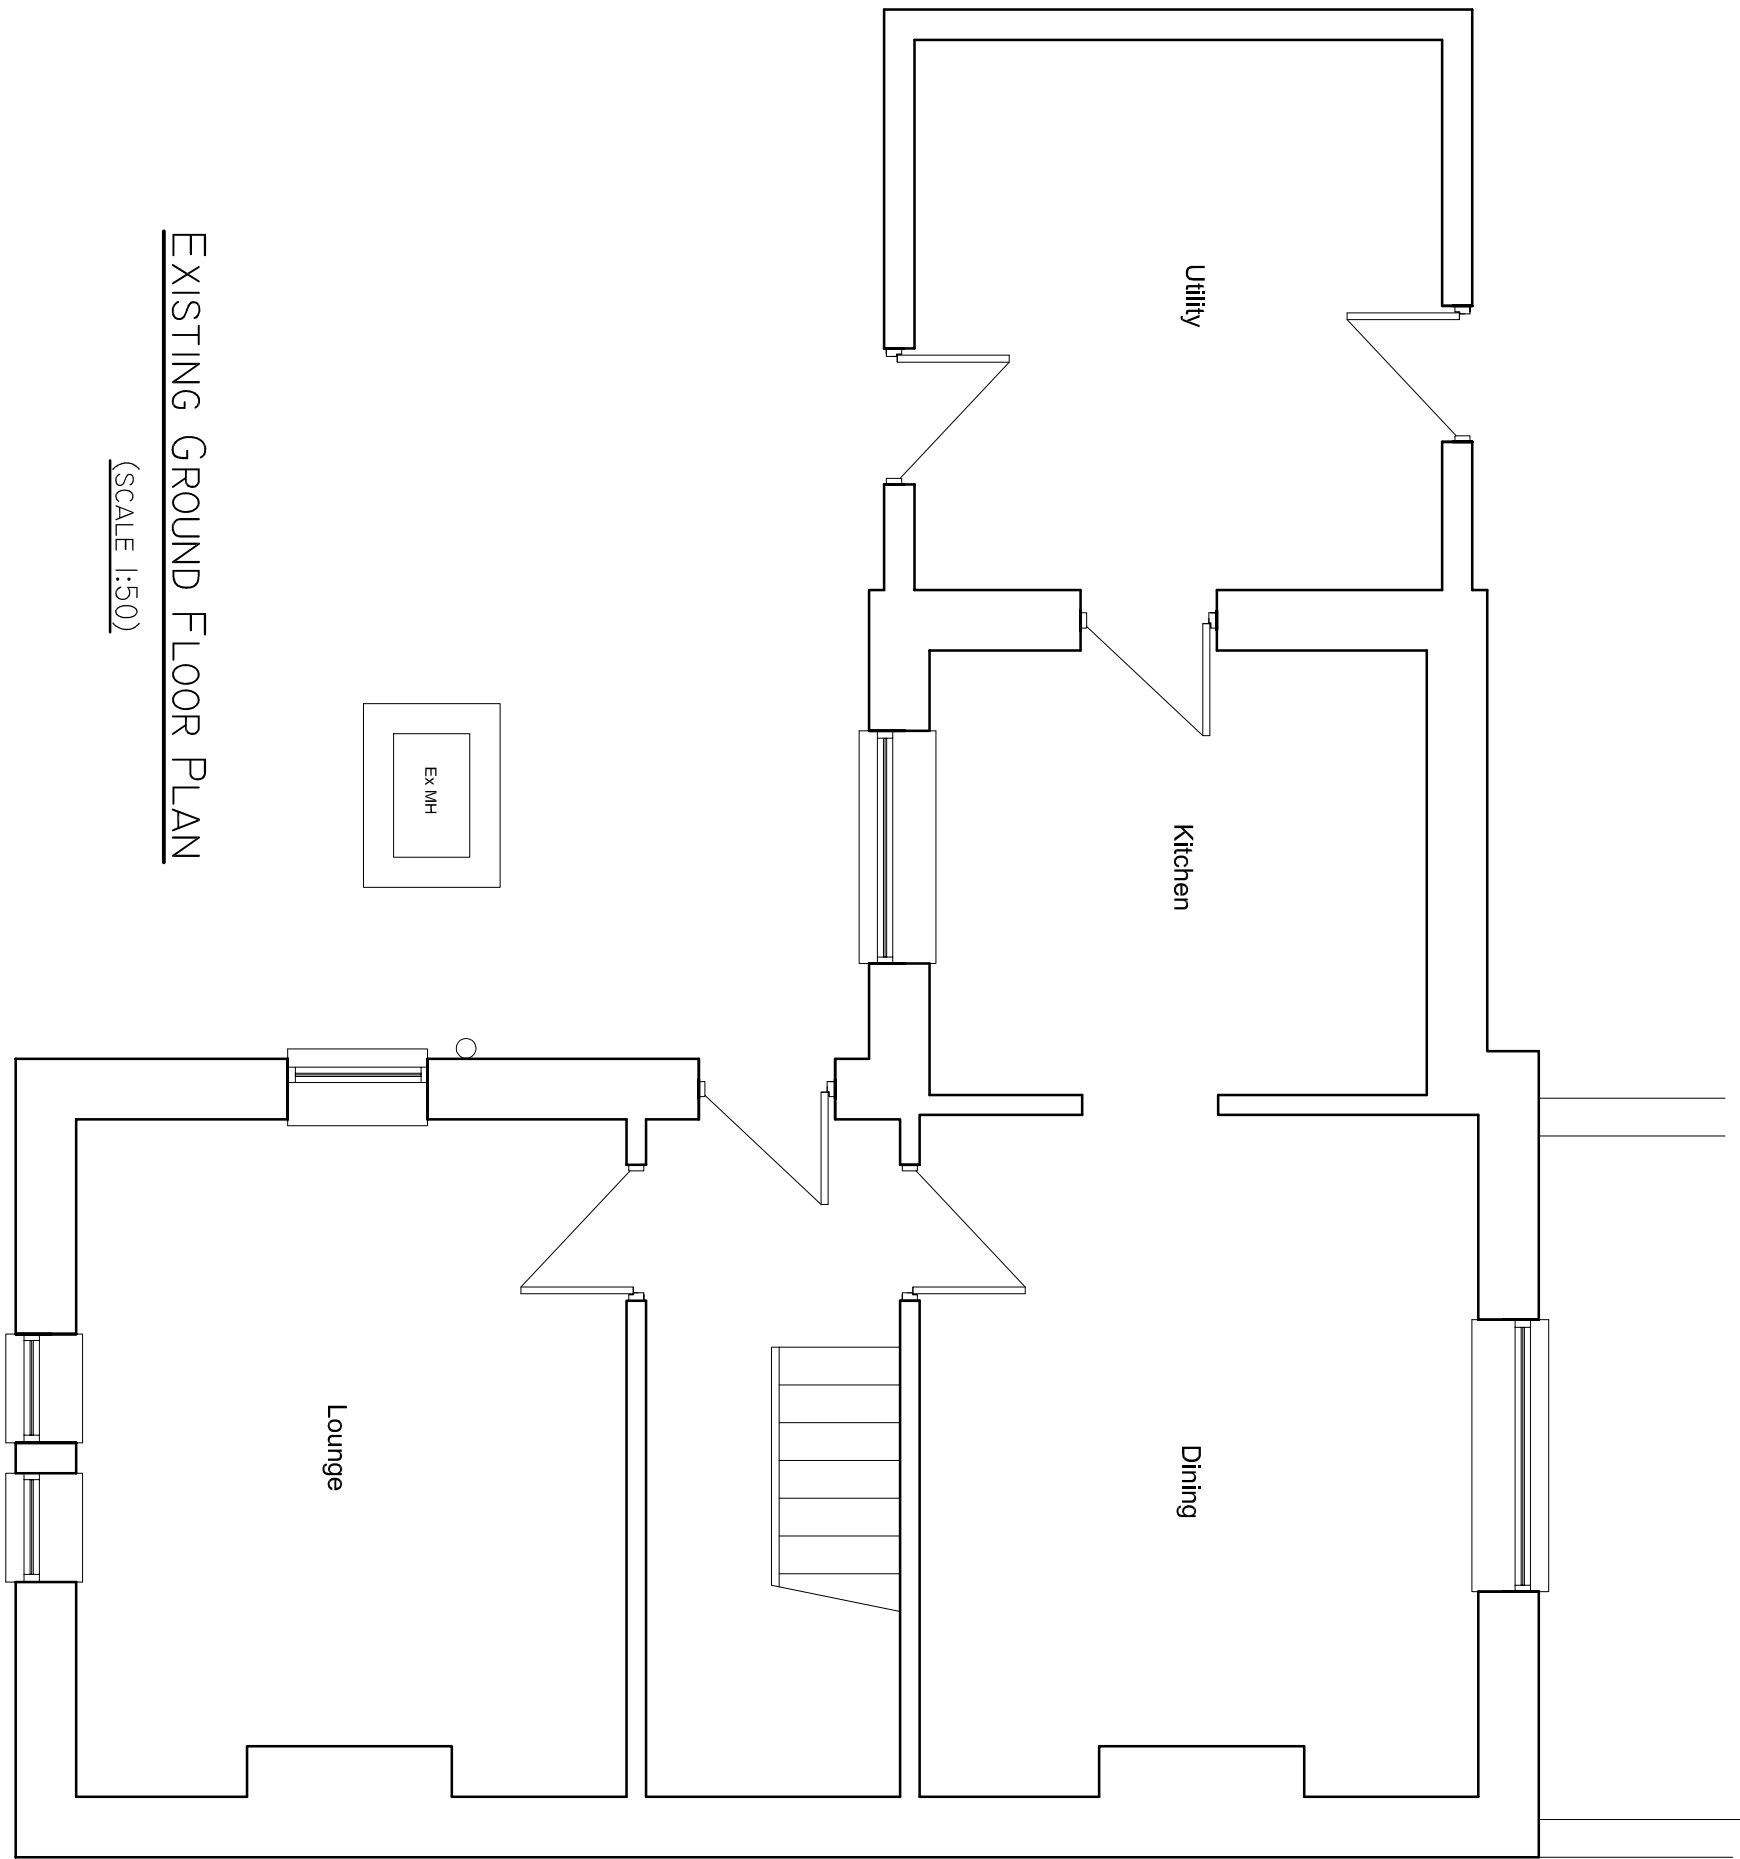

EXISTING GROUND FLOOR PLAN
(SCALE 1:50)

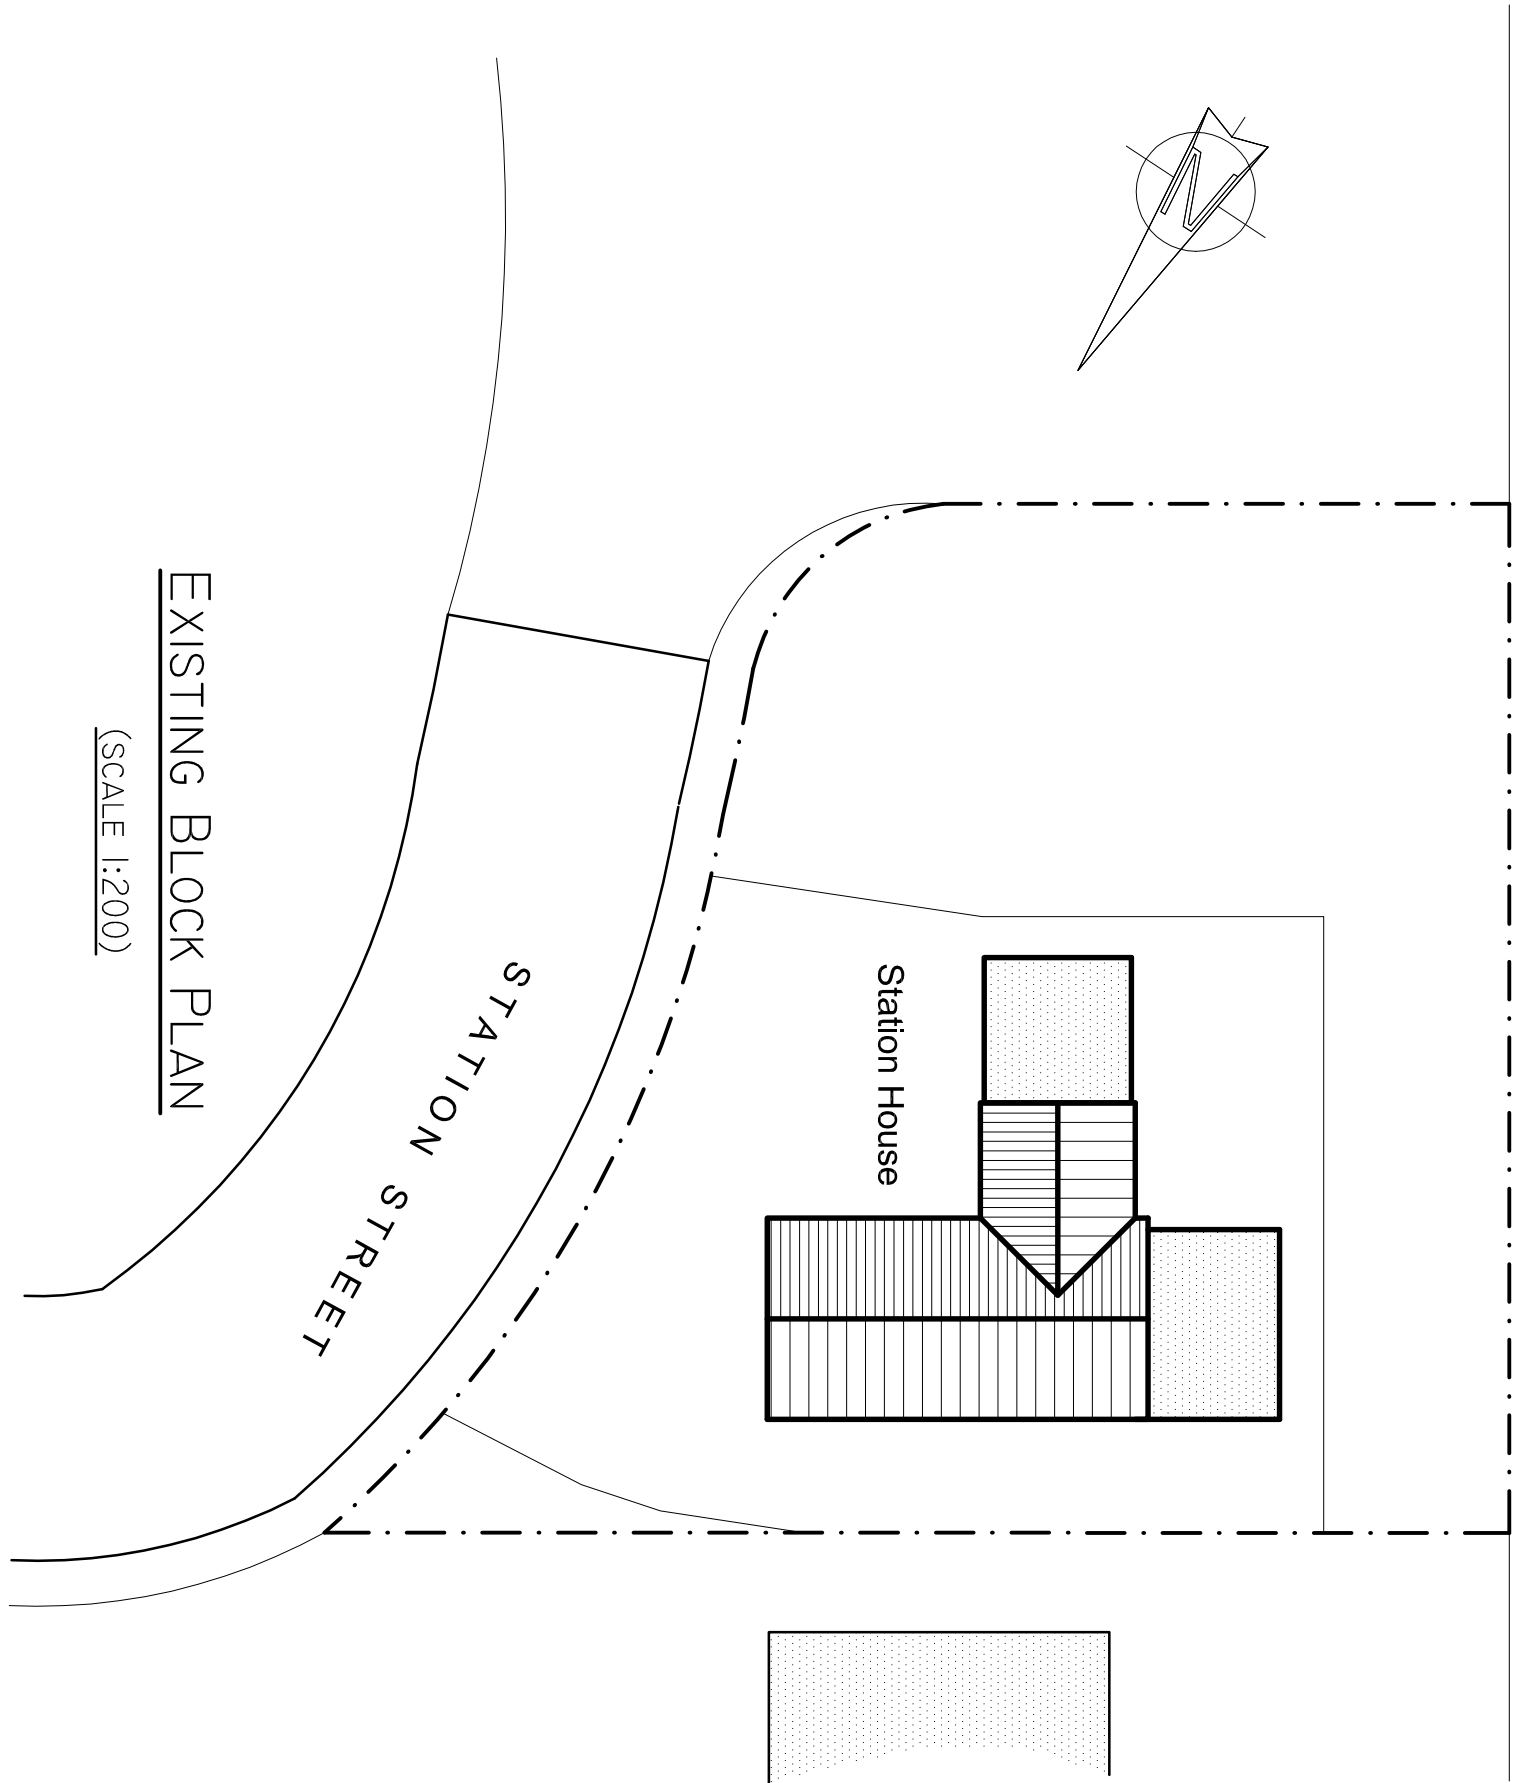

EXISTING BLOCK PLAN
(SCALE 1:200)

WAYNE SZAIT

ARCHITECTURAL DRAWING SERVICE

Tel: 07972 696872 email: architecturalwayne@gmail.com

CLIENT:

PAULA HART

PROJECT:
PROPOSED FRONT EXTENSION,
STATION HOUSE, STATION ST.,
DUNNINGTON, Lincs

DWG TITLE:

EXISTING
PLANS AND ELEVATIONS

DATE:

SEP 23

SCALE:

AS STATED AT AI

DWG No.:

23-0902-01

DRAWN BY:

WI