

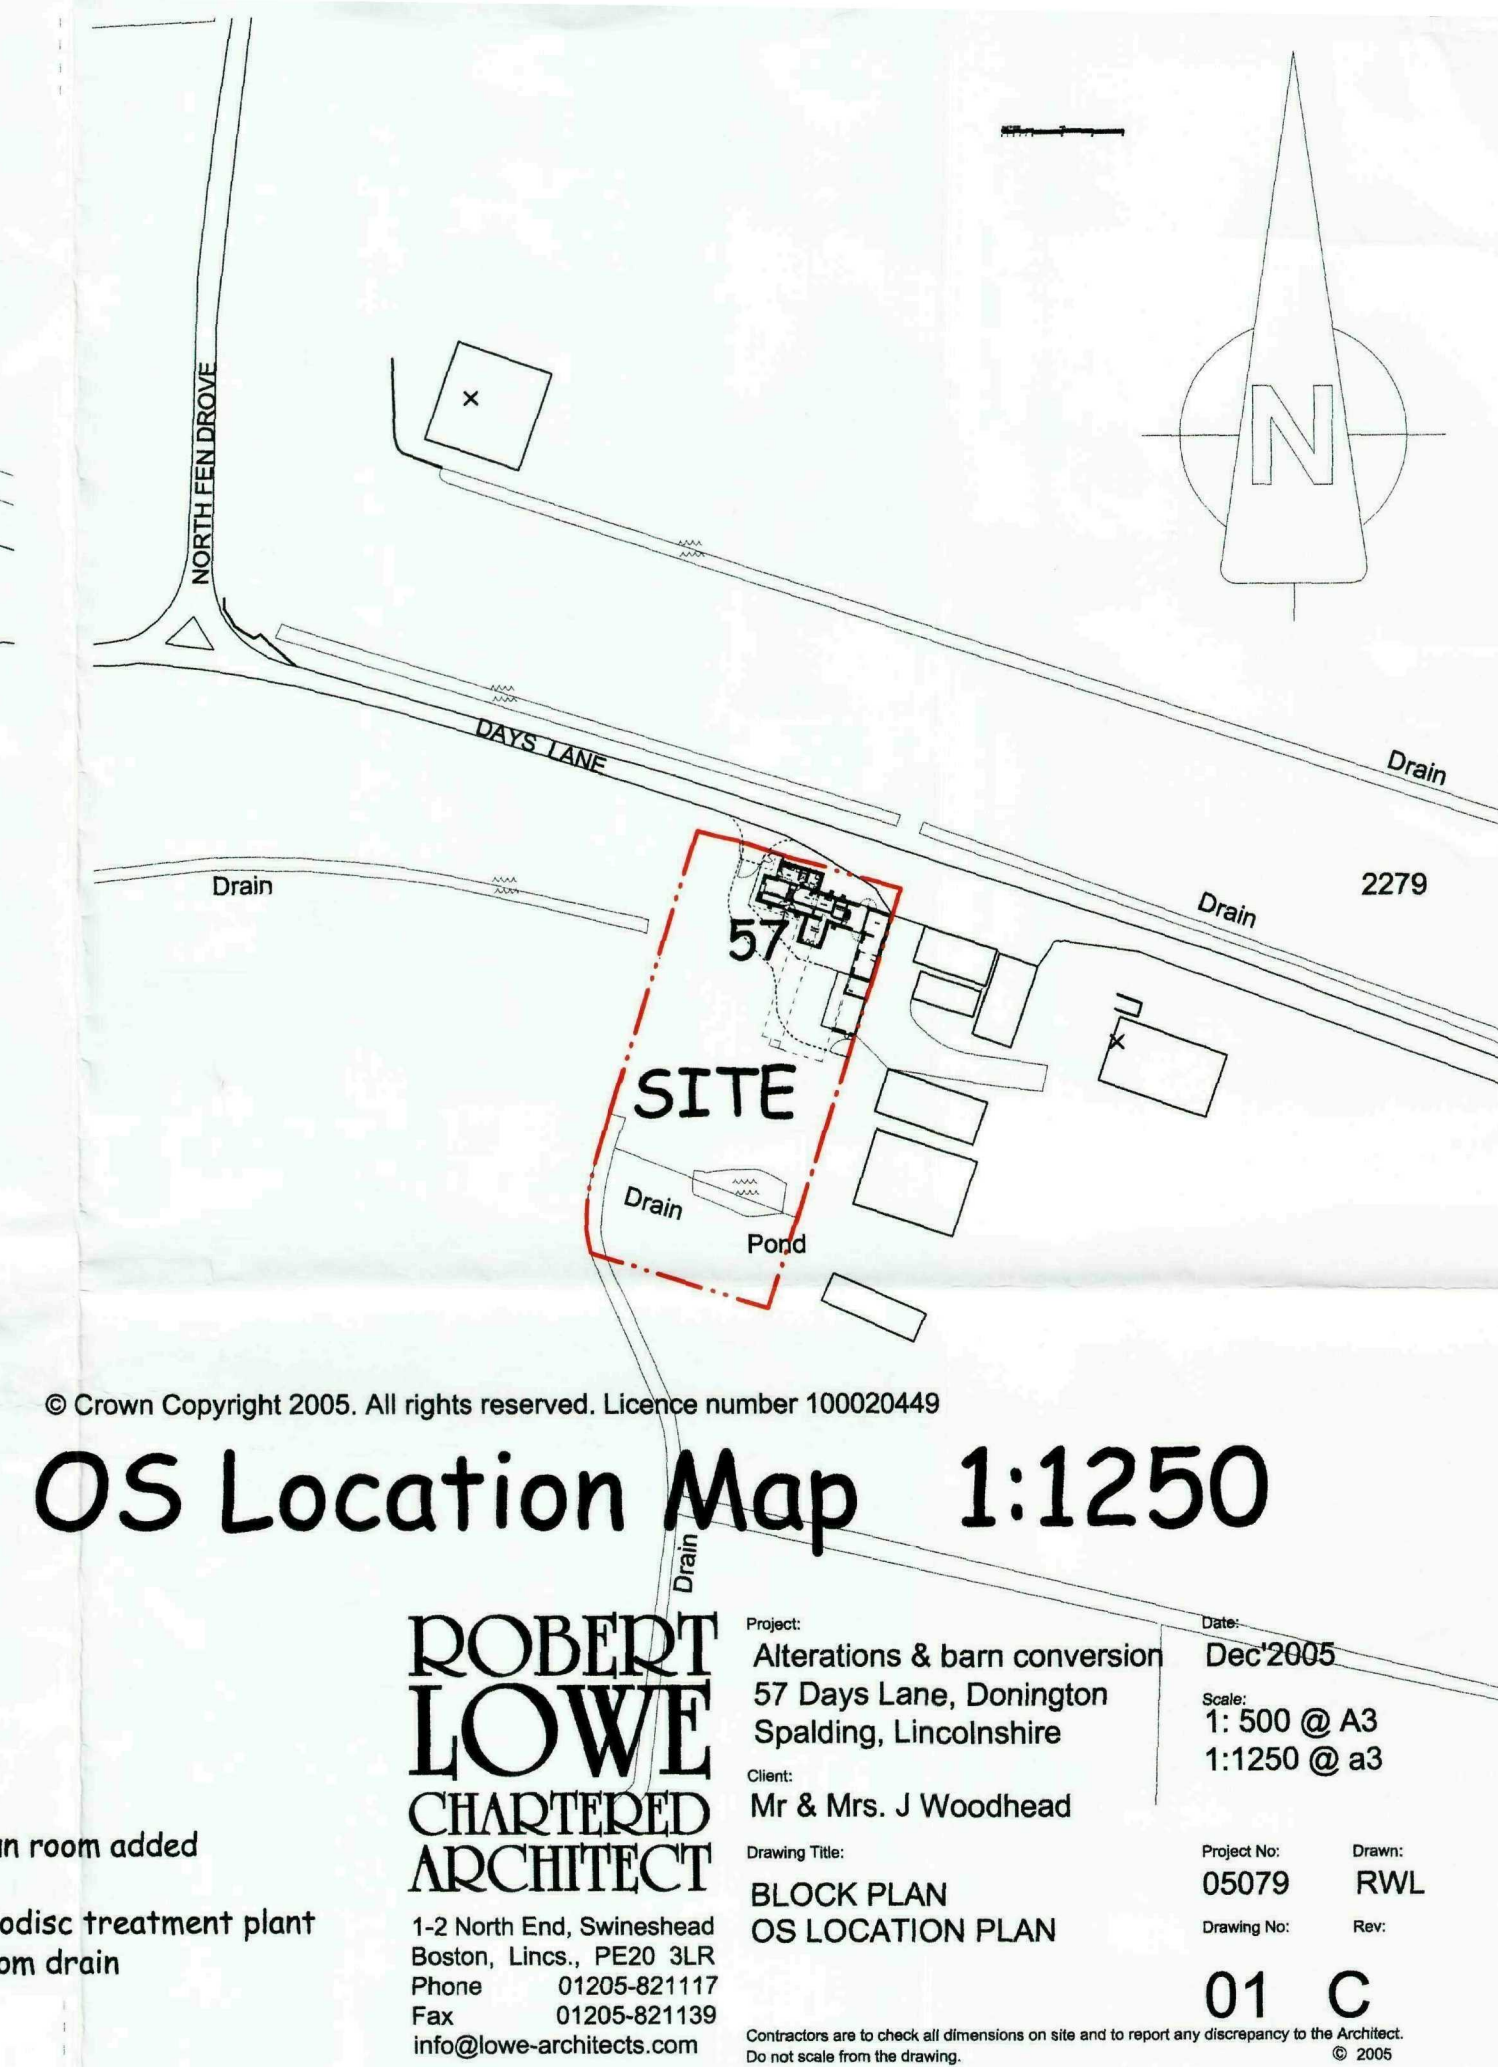


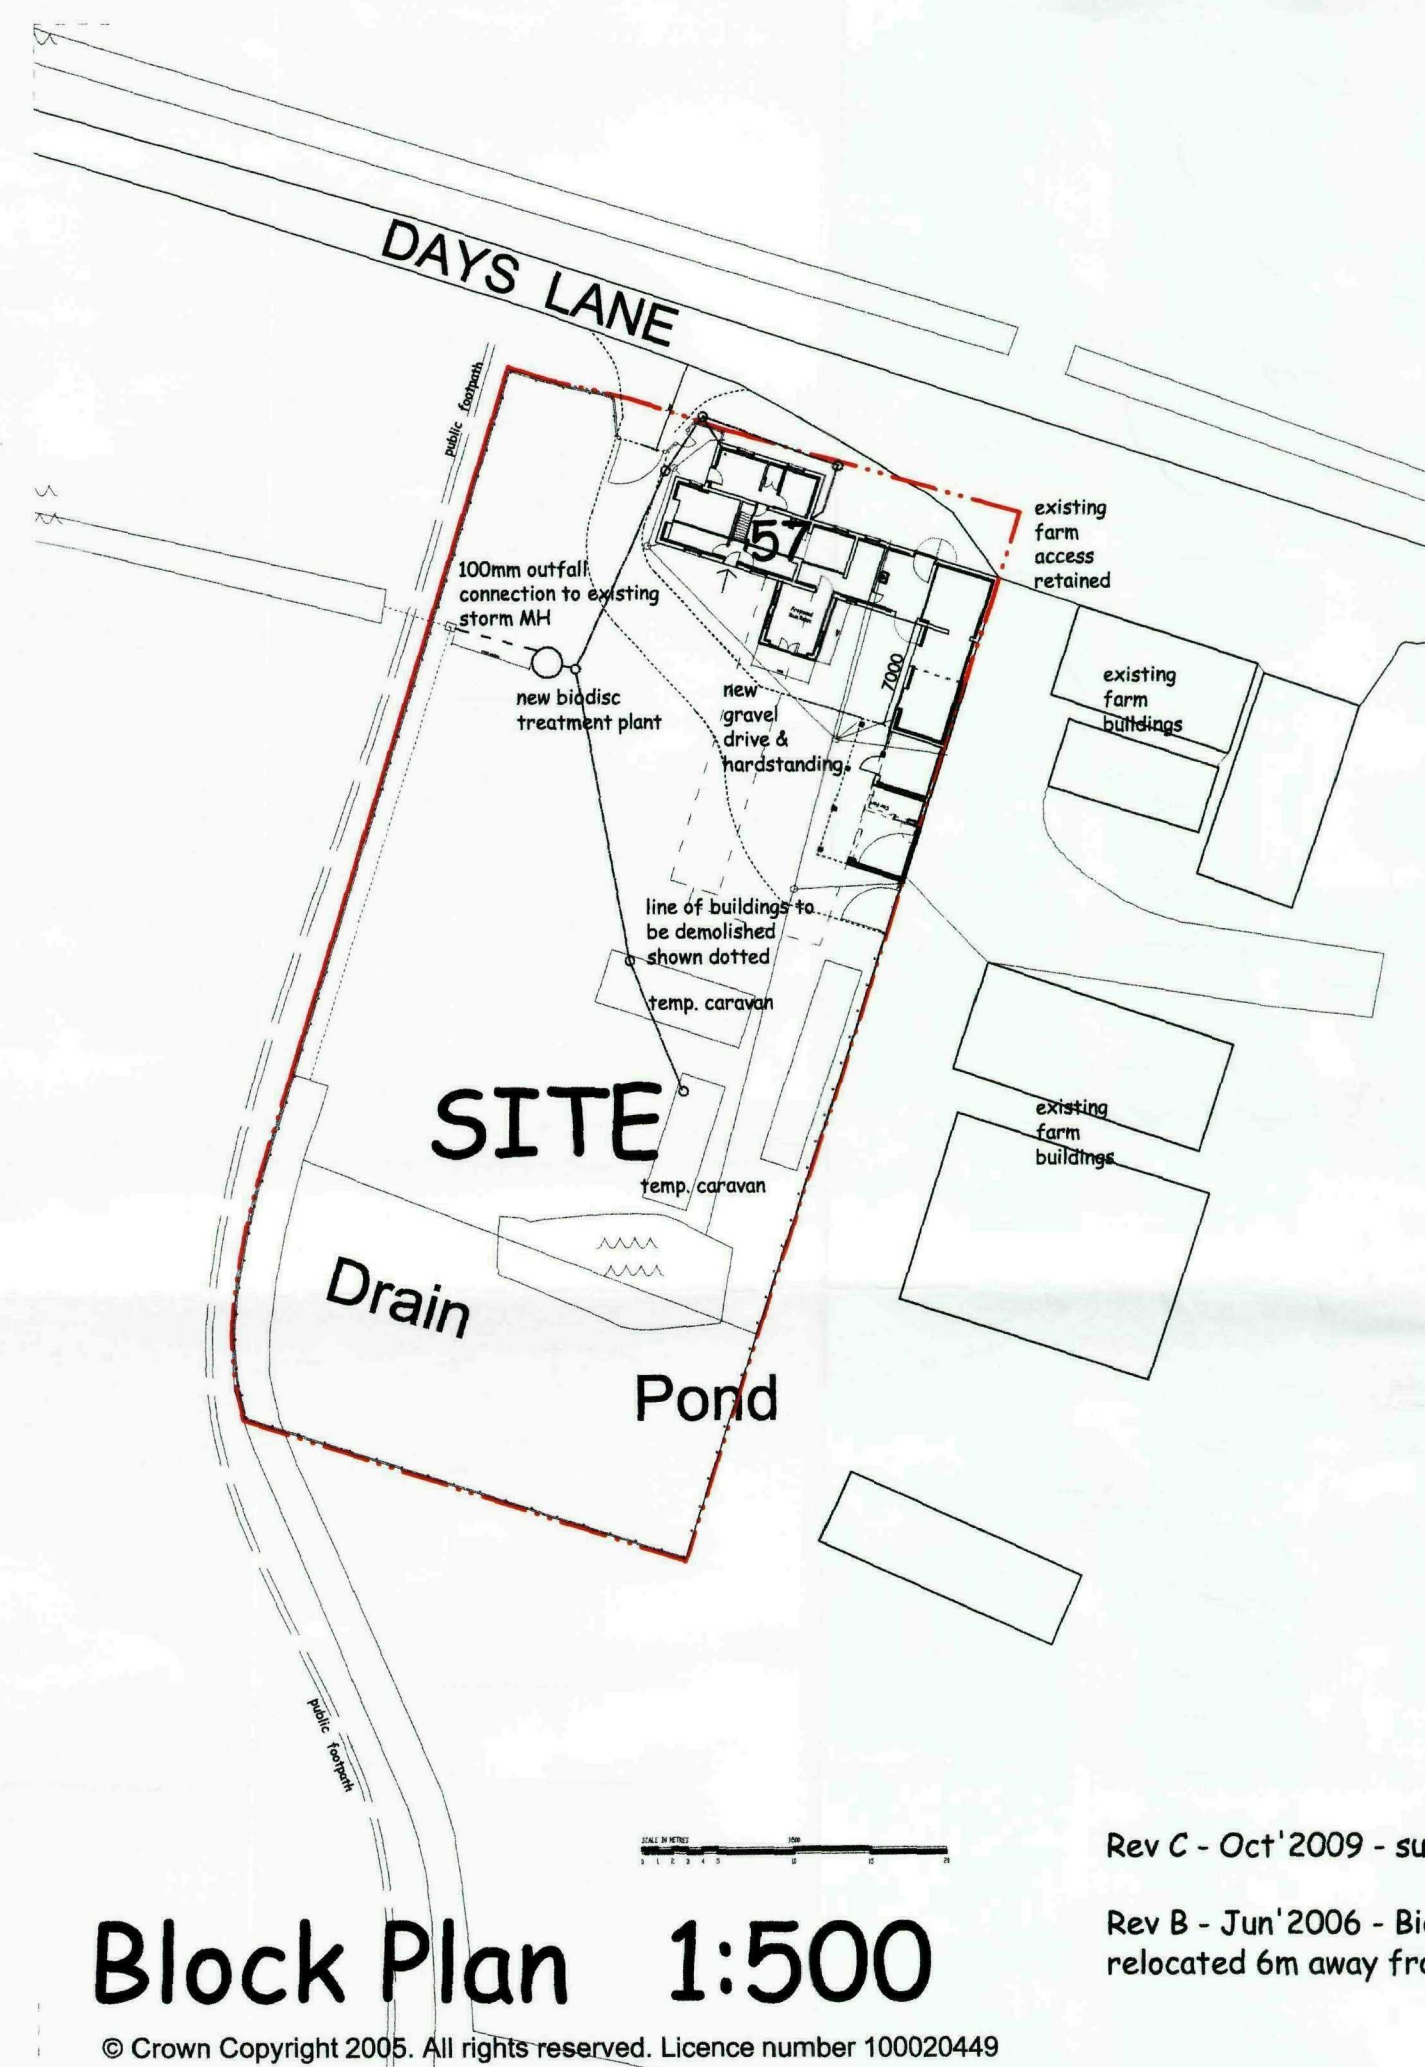

SHDC
 Planning & Development
 13 OCT 2009
 Ref: 0812-09

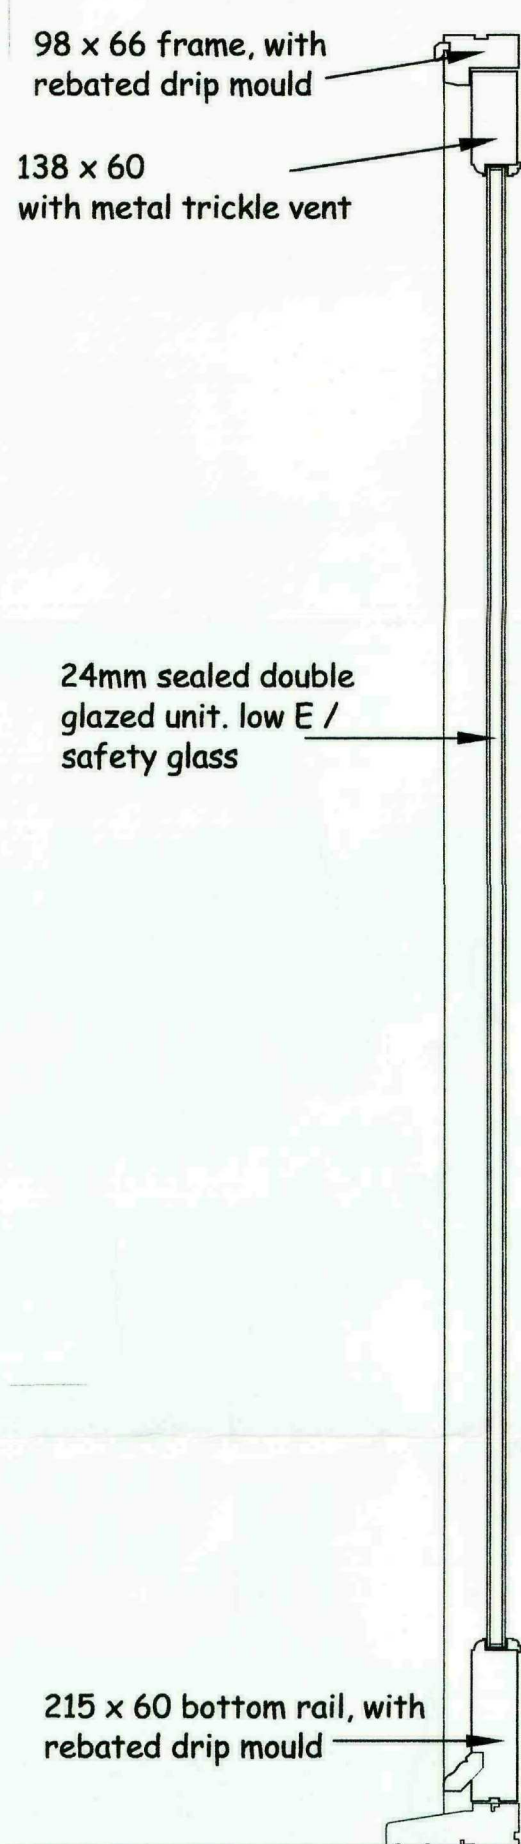


1:10 Scale Section

NOTE: These details indicate sizes and shapes of joinery for planning purposes and as measured on site. Joinery manufacturer to design in suitable weather strip details & ironmongery etc.

Rev C - Oct 2009 - revised to double doors



1:10 Elevation

 

1:10 Plan

**ROBERT
LOWE**
CHARTERED
ARCHITECT

1-2 North End, Swineshead
Boston, Lincs., PE20 3LR
Phone 01205-821117
Fax 01205-821139
info@lowe-architects.com

Project: Alterations and barn conversion July 2006
57 days Lane, Donington
Spalding, Lincs

Client: Mr and Mrs J Woodhead

Drawing Title: French Window Behind
Stable Door
D2, D3, D3a

Date: July 2006
Scale: 1: 10 @ A3


Project No: 05079
Drawing No: CL
Rev:

D3 C

Contractors are to check all dimensions on site and to report any discrepancy to the Architect.
Do not scale from the drawing. © 2005




DRAWINGS TO READ IN
CONJUNCTION
WITH THE CONSTRUCTION NOTES
AND STRUCTURAL ENGINEERS
CALCULATIONS.


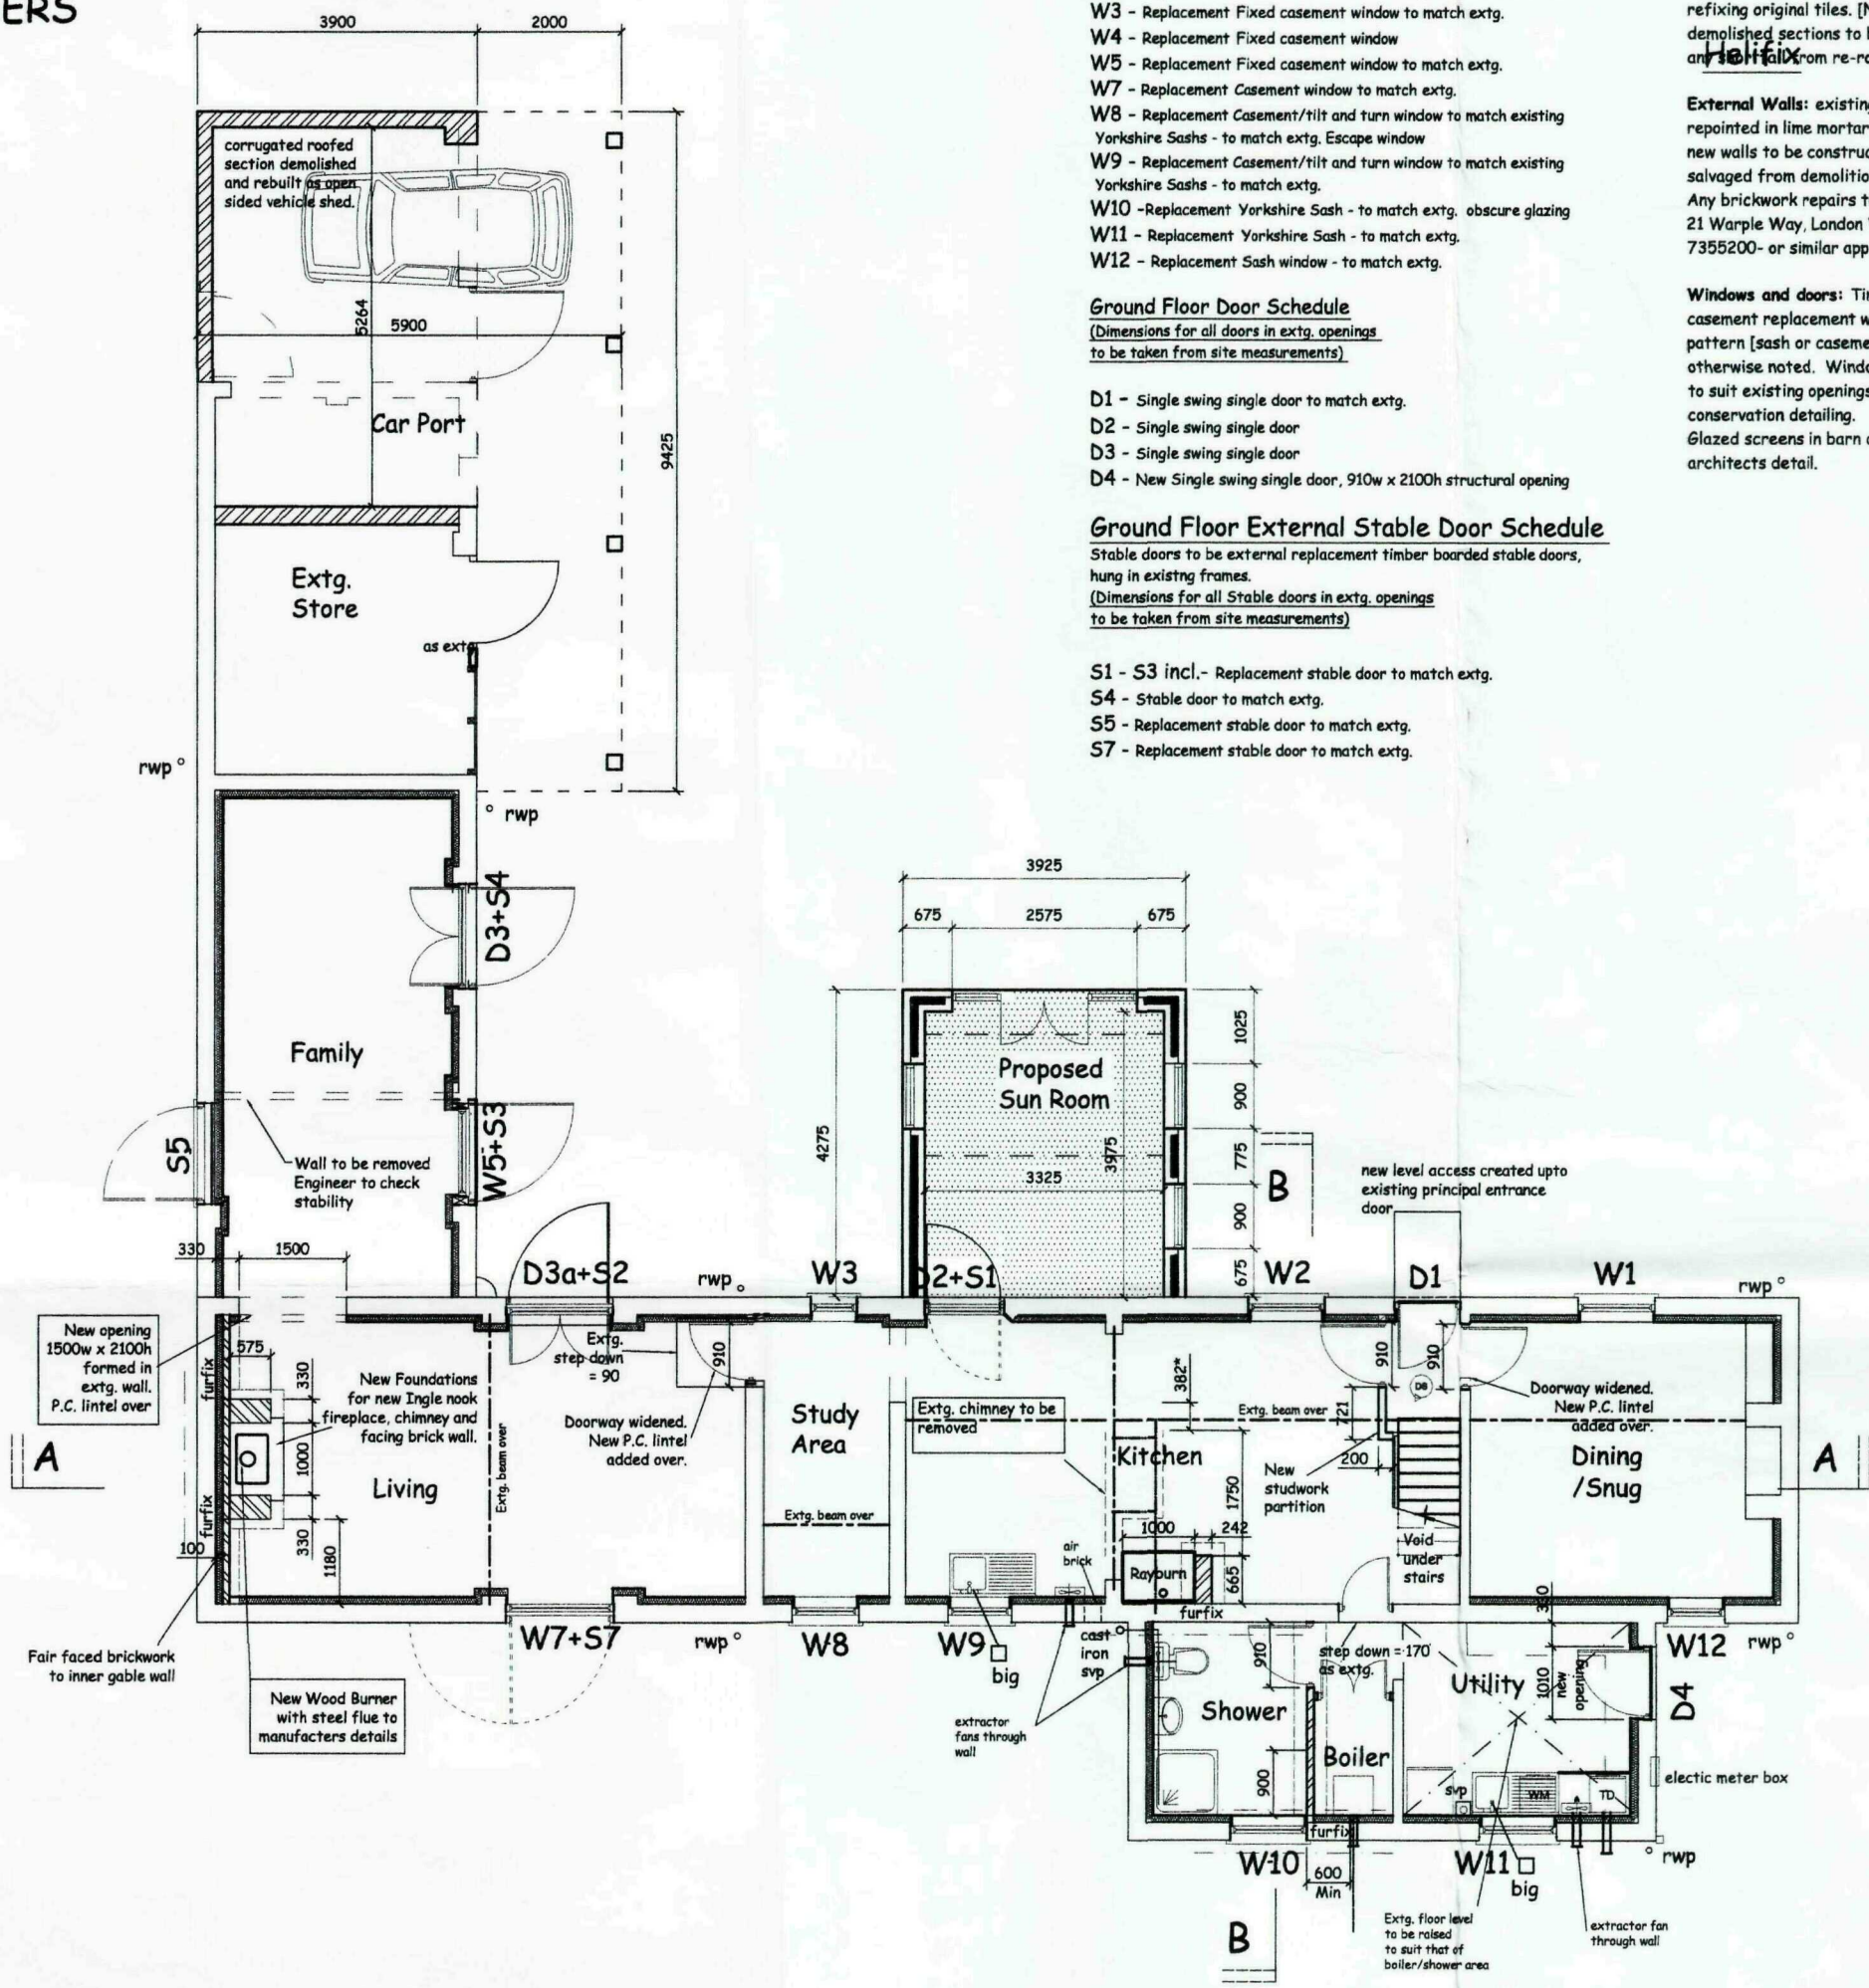


Proposed Ground Floor

Rev K - Oct 2009 - Proposed Sun Room revised & proposed doors D3 & D3a revised
Rev J - Aug 2009 - Proposed Sun Room added
Rev H - Sept 2007 - Structural Calcs drawings for beam in kitchen
Rev G - Aug 2006 - Carport added
Rev F - Aug 2006 - Info added for building regs

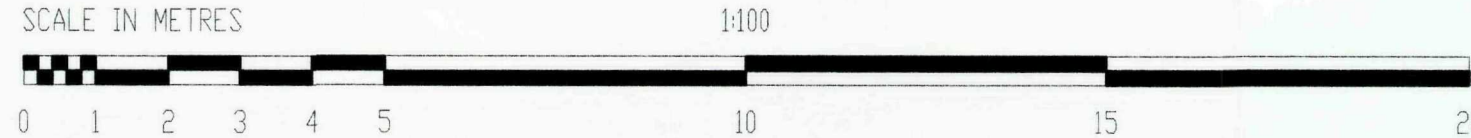

A2

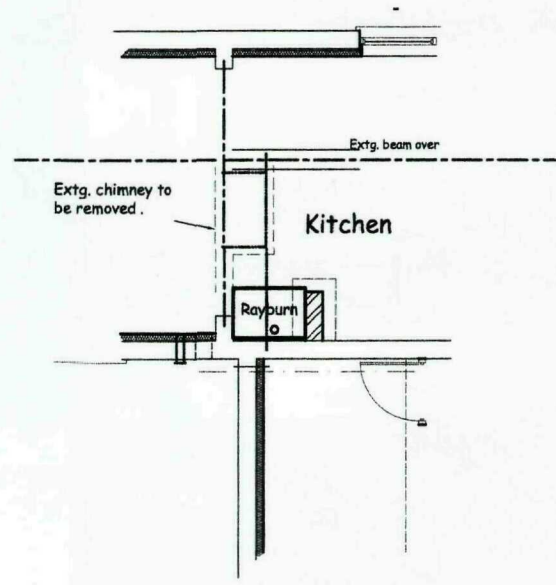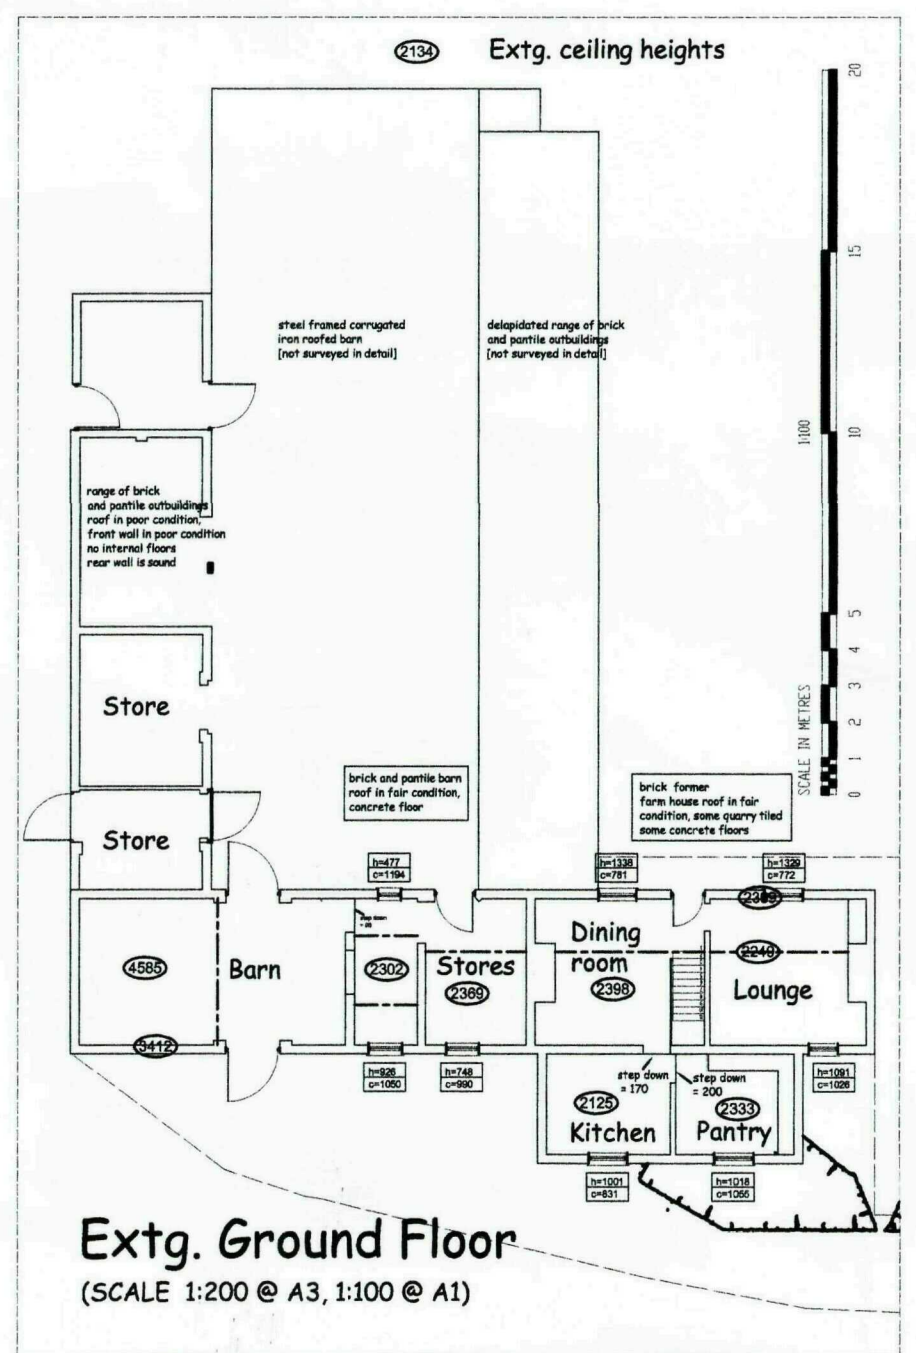

SHDC
Planning & Development
13 OCT 2009
Ref: 0812-09

**ROBERT
LOWE**
CHARTERED
ARCHITECT

1-2 North End, Swineshead
Boston, Lincs., PE20 3LR
Phone 01205-821117
Fax 01205-821139
info@lowe-architects.com

Project: Alterations and Barn Conversion Aug' 2006
57 Days Lane, Donington
Lincs
Client: Mr & Mrs Woodhead
Drawing Title: EXISTING AND PROPOSED
GROUND FLOOR PLANS
PROPOSED SUN ROOM
Project No: 05079
Drawing No: 03
Date: 13 OCT 2009
Scale: 1: 100 @ A2
Drawn: JM CL TW
Rev: K
Contractors are to check all dimensions on site and to report any discrepancy to the Architect.
Do not scale from the drawing.
© 2005

DRAWINGS TO READ IN CONJUNCTION WITH THE
CONSTRUCTION NOTES AND STRUCTURAL
ENGINEERS CALCULATIONS.


First Floor window and Stable Door Schedule

- W13 - Tilt and turn window to match extg. sash, escape window - measure on site
W14 - Tilt and turn window to match extg. sash, escape window - measure on site
W15 - Casement/tilt and turn to match extg. fire escape
W16 - Replacement fixed light
W17 - Replacement Yorkshire Sash to match extg. obscure glass.
W18 - Replacement Yorkshire Sash to match extg. obscure glass.

First Floor External Stable Door Schedule


Stable doors to be external replacement timber boarded stable doors,
hung in existing frames.
(Dimensions for all Stable doors in extg. openings
to be taken from site measurements)

- S6 - Replacement timber stable door to match extg.

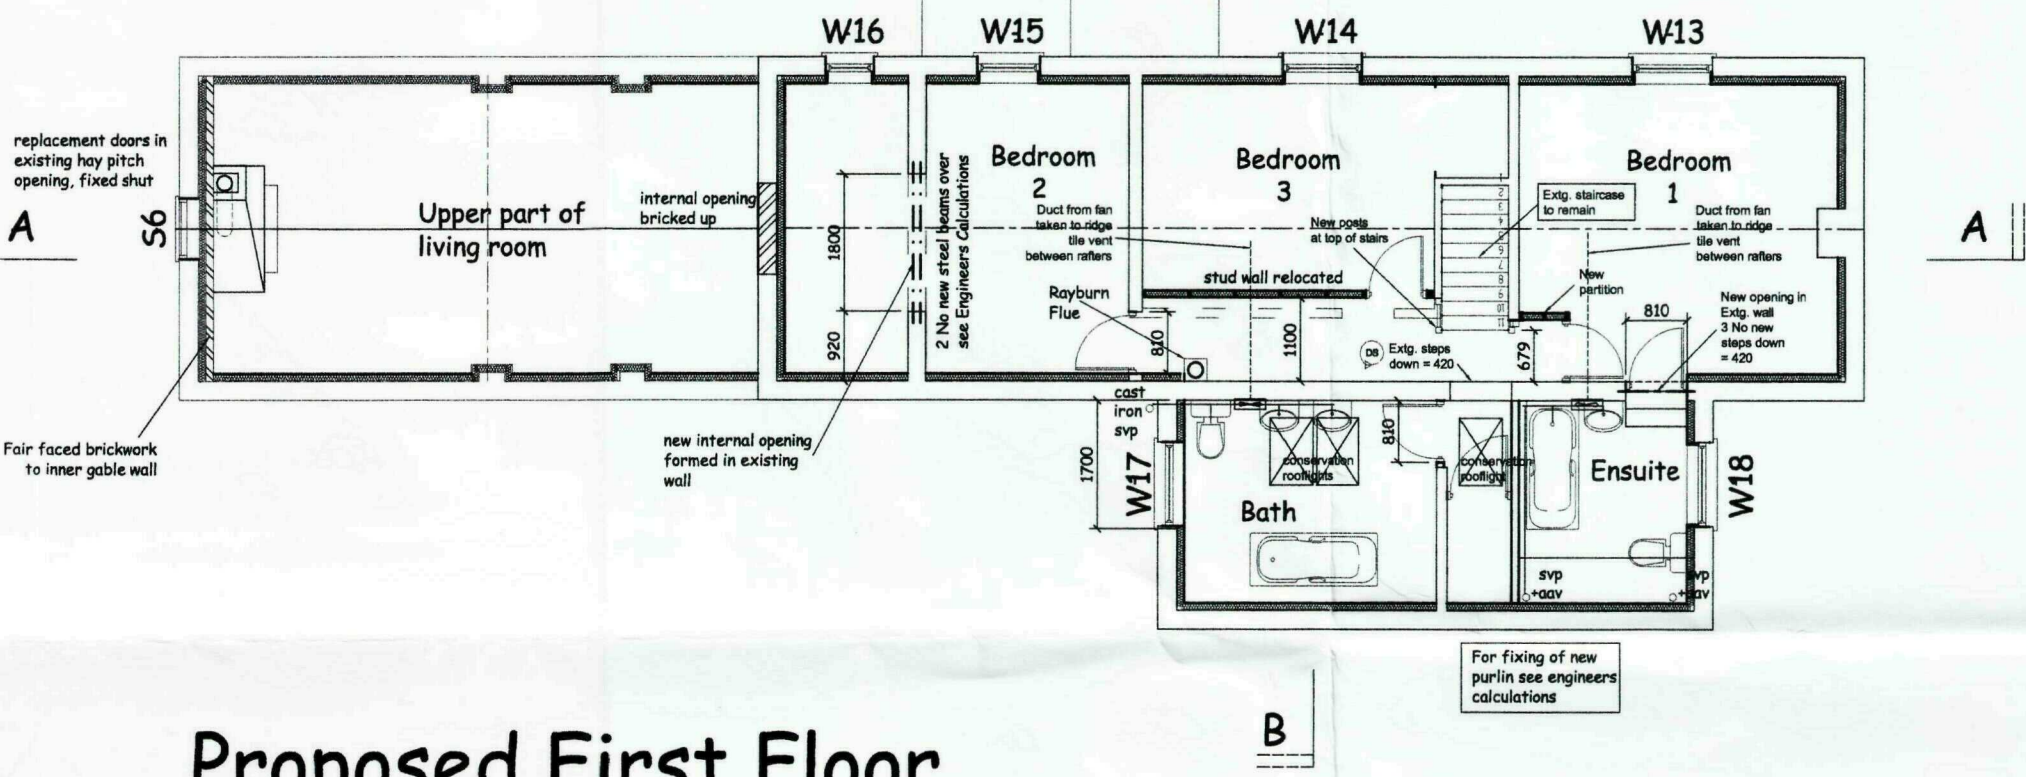

Proposed First Floor

Rev B - Oct'2009 - proposed sun room added
Rev A - Aug 2006 - Info added for building regs

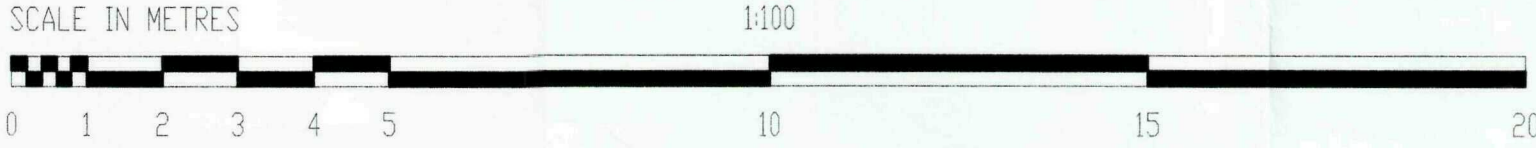

**ROBERT
LOWE**
CHARTERED
ARCHITECT

1-2 North End, Swineshead
Boston, Lincs., PE20 3LR
Phone 01205-821117
Fax 01205-821139
info @ rlc.a.freemove.co.uk

Project:
Alterations and barn conversion
57 Days Lane, Donington
Spalding, Lincolnshire
Client:
Mr & Mrs J. Woodhead
Drawing Title:
Proposed First Floor Plan

Date:
Sept 2007
Scale:
1: 100 @ A3
+ 1: 50 @ A1 (UNO)

Project No:
05079
Drawing No:
PSK

04B

Contractors are to check all dimensions on site and to report any discrepancy to the Architect.
Do not scale from the drawing. © 2004




Please read drawings in Conjunction with Engineers
Structural Report.
All cracks in Extg. masonry to be repaired using Helfix




South Elevation

Section

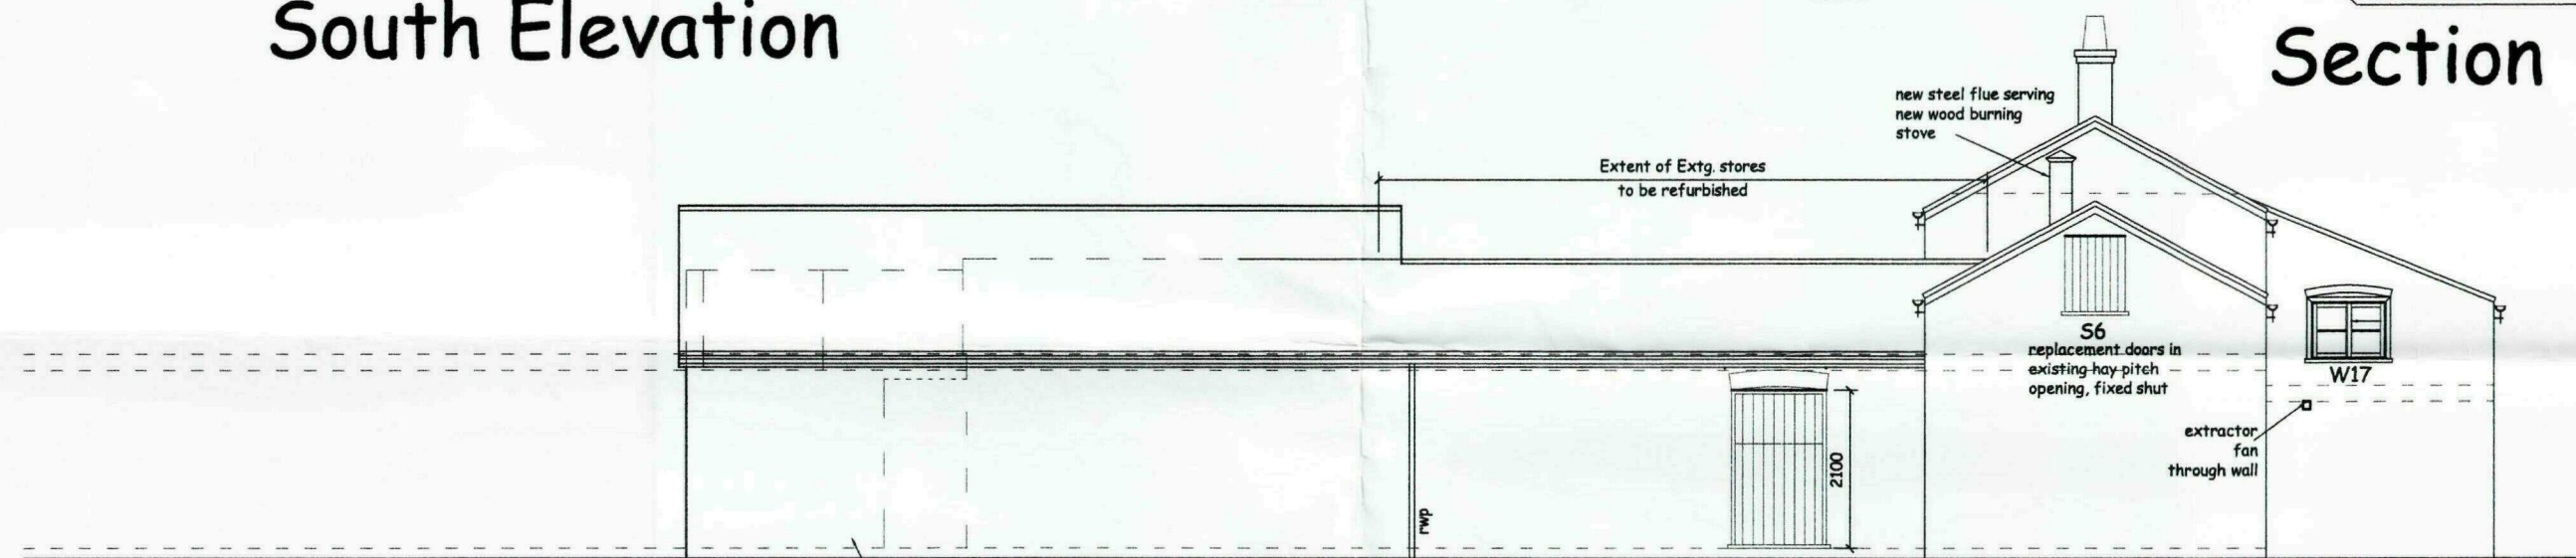

East Elevation

Rev D - Oct 2009 - Proposed Sun Room doors revised
Rev C - Aug 2009 - Proposed Sun Room added
Rev B - Aug 2006 - Carport added
Rev A - Aug 2006 - Info added for building regs

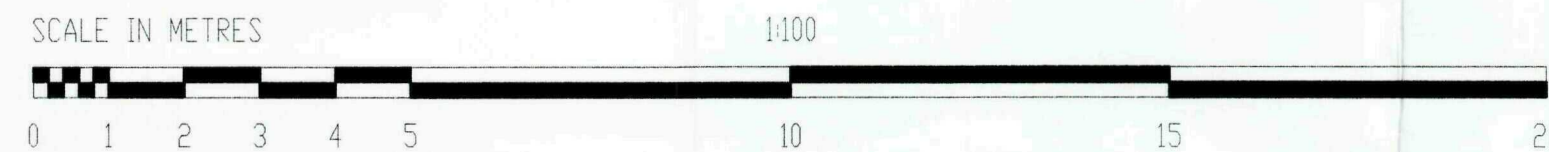

**ROBERT
LOWE**
CHARTERED
ARCHITECT
1-2 North End, Swineshead
Boston, Lincs., PE20 3LR
Phone 01205-821117
Fax 01205-821139
info @ rlc.a.freemove.co.uk

Project: Alterations and barn conversion
57 Days Lane, Donington
Spalding, Lincolnshire
Client: Mr & Mrs J. Woodhead
Drawing Title: PROPOSED ELEVATIONS
SHEET 1 of 2

Date: July 2006
Scale: 1: 100 @ A3
1: 50 @ A1


Project No: 05079
Drawing No: JM CL TW
Rev:

05 D

Contractors are to check all dimensions on site and to report any discrepancy to the Architect.
Do not scale from the drawing. © 2004



Please read drawings in Conjunction with Engineers
Structural Report.
All cracks in Extg. masonry to be repaired using Helfix

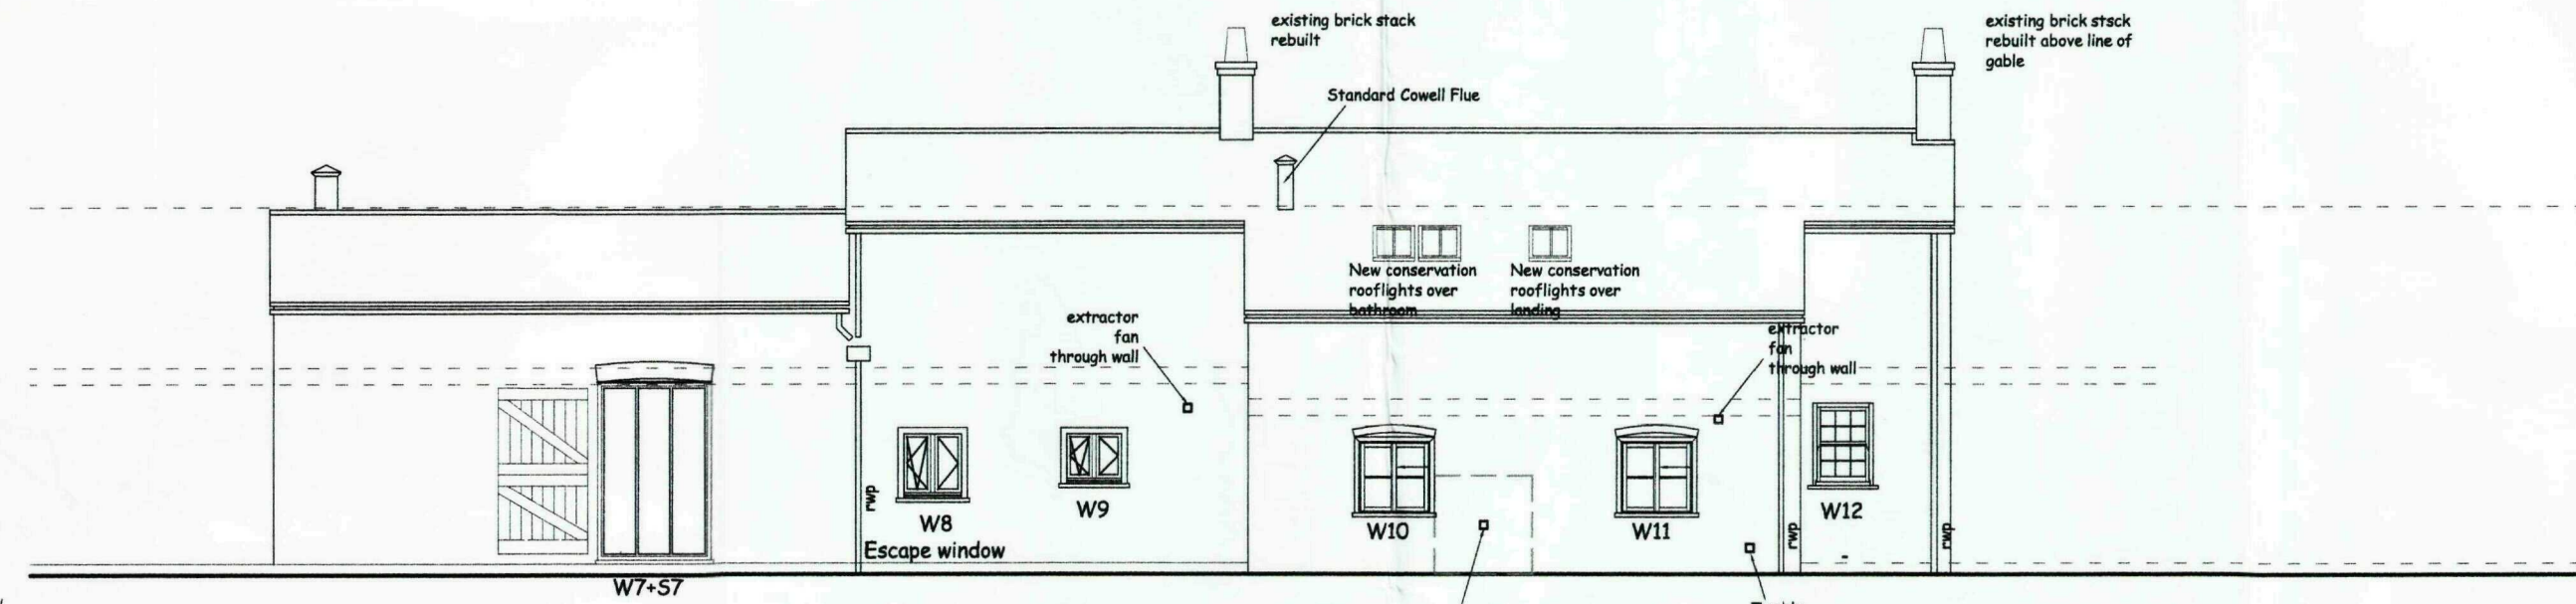


North Elevation



West Elevation

Rev D - Oct 2009 - Proposed Sun Room windows revised
Rev C - Aug 2009 - Proposed Sun Room added
Rev B - Aug 2006 - Carport added
Rev A - Aug 2006 - Info added for building regs

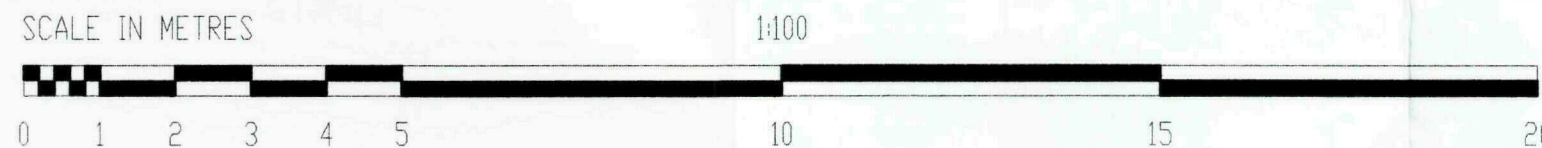

**ROBERT
LOWE**
CHARTERED
ARCHITECT

1-2 North End, Swineshead
Boston, Lincs., PE20 3LR
Phone 01205-821117
Fax 01205-821139
info @ rica.freemove.co.uk

Project:
Alterations and barn conversion July 2006
57 Days Lane, Donington
Spalding, Lincolnshire

Client:
Mr & Mrs J. Woodhead

Drawing Title:
PROPOSED ELEVATIONS
SHEET 2 of 2

Date:
July 2006

Scale:
1: 100 @ A3
1: 50 @ A1

Project No:
05079

Drawing No:


06 D

Drawn:
JM CL TW


Rev:

Contractors are to check all dimensions on site and to report any discrepancy to the Architect.
Do not scale from the drawing. © 2004



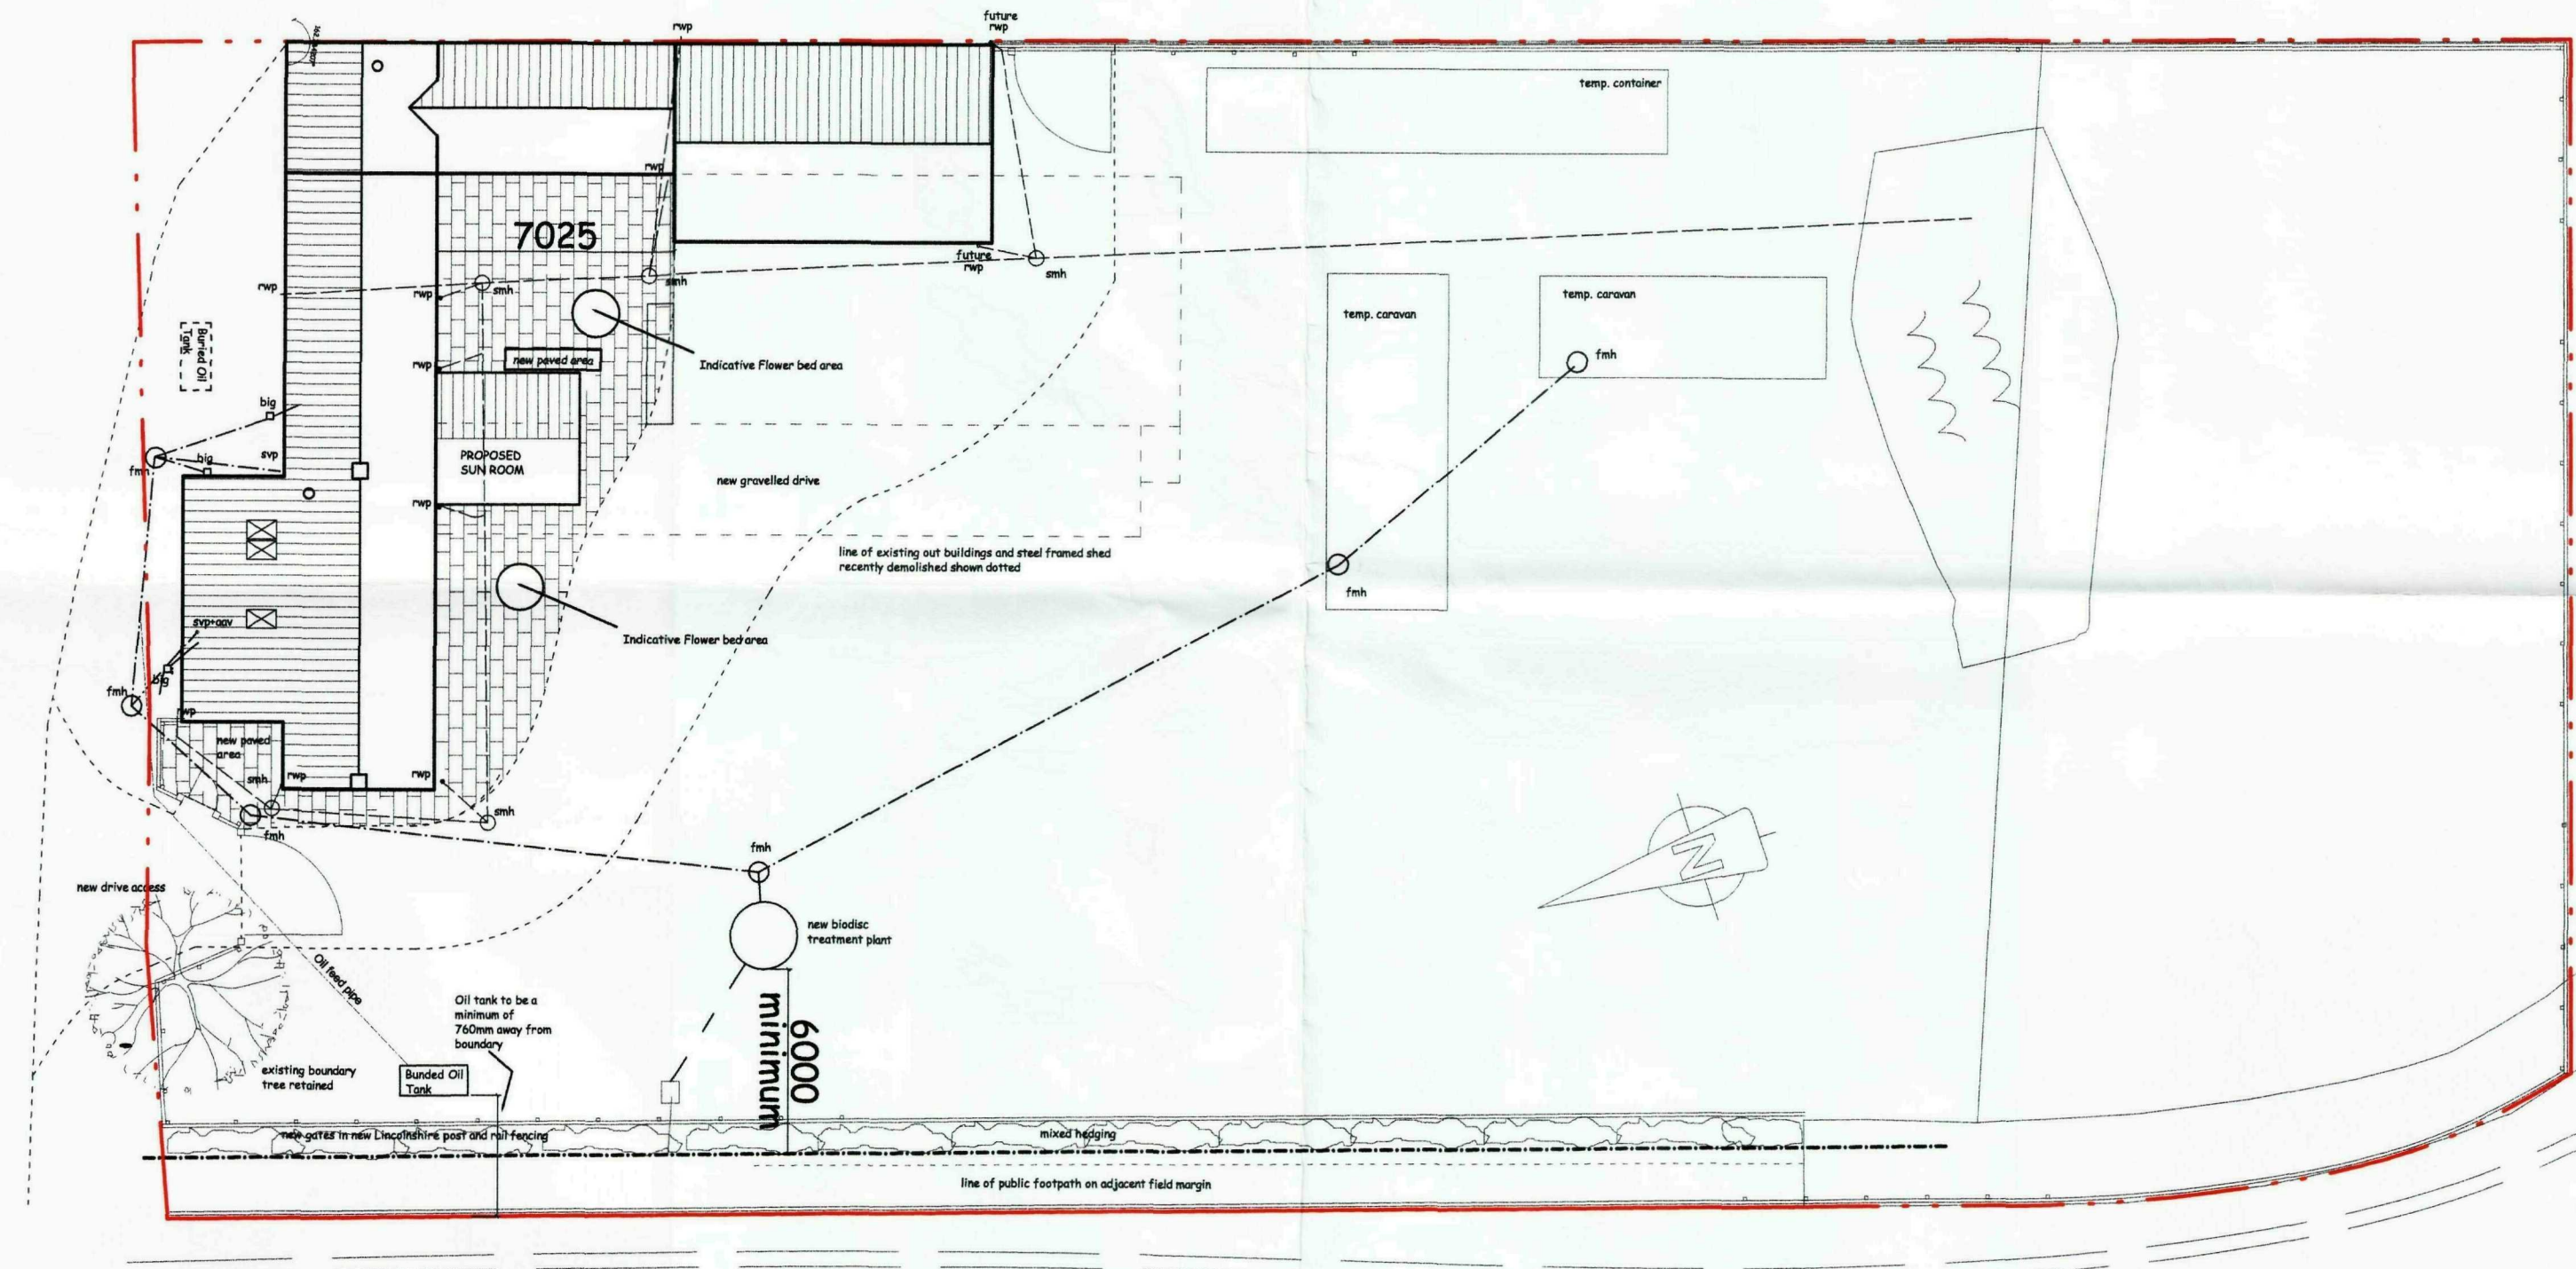

Rev D - Oct 2009 - Sun Room added
Rev C - Aug 2008 - Carport added

 

**ROBERT
LOWE**
CHARTERED
ARCHITECT

1-2 North End, Swineshead
Boston, Lincs., PE20 3LR
Phone 01205-821117
Fax 01205-821139
info @ rca.freemove.co.uk

Project: Alterations and barn conversion July 2006
57 Days Lane, Donington
Spalding, Lincolnshire
Client: Mr & Mrs J. Woodhead

Drawing Title: SITE & DRAINAGE LAYOUT

Date:
Scale:
1: 200 @ A3
1: 100 @ A1

Project No: 05079
Drawing No: JM CL TW
Rev:

08 D

Contractors are to check all dimensions on site and to report any discrepancy to the Architect.
Do not scale from the drawing.

SHDC
Planning & Development
13 OCT 2009
Ref: 0812-09