

R. L BOYS  
THE YEWS  
QUADRING ROAD  
DONINGTON

Click here to add a title

My Home

SHDC  
Planning & Development

12 JUN 7006

Ref: 087106

Scale: 1:1250



**SOUTH HOLLAND**  
DISTRICT COUNCIL : LINCOLNSHIRE



© Crown copyright. All rights reserved. South Holland District Council 100018215



Date: 12/08/2005 16:17:39


**DETERMINED  
PLAN**

# DETERMINED PLAN

SHDC  
Planning & Development  
12 JUN 2005  
0817106

BLOCK PLAN 1:500

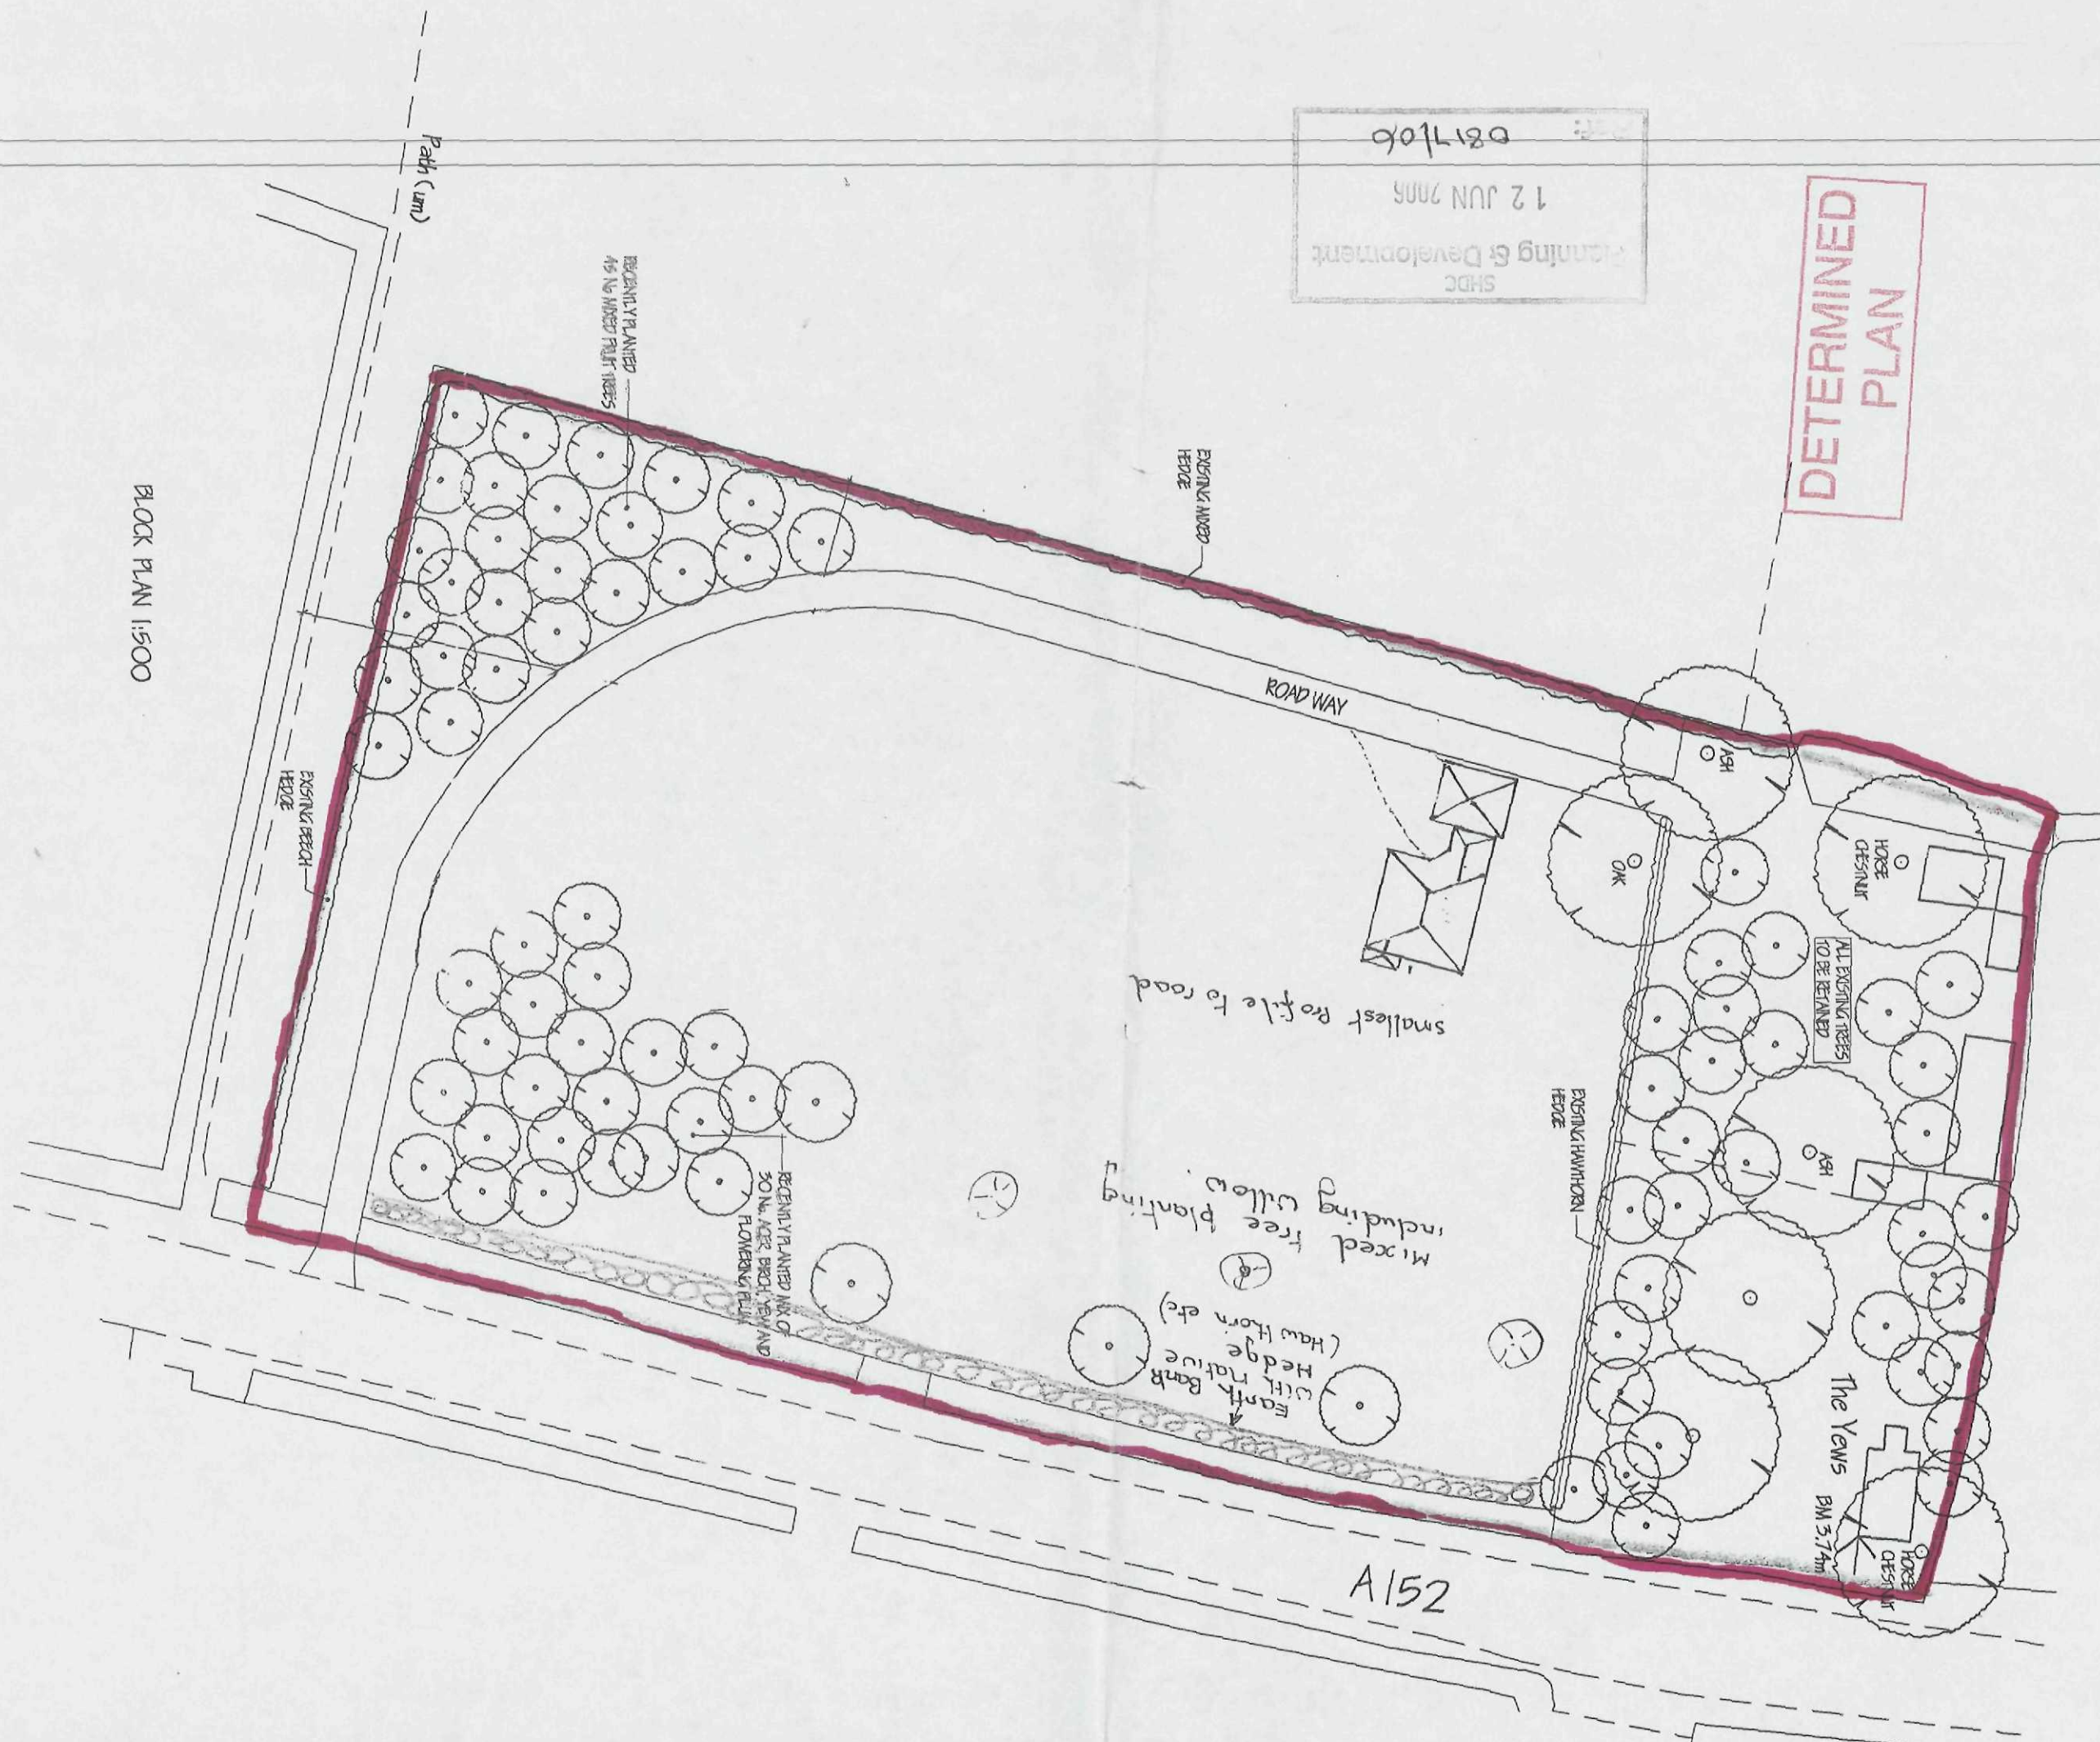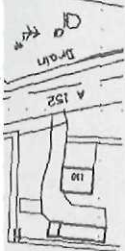

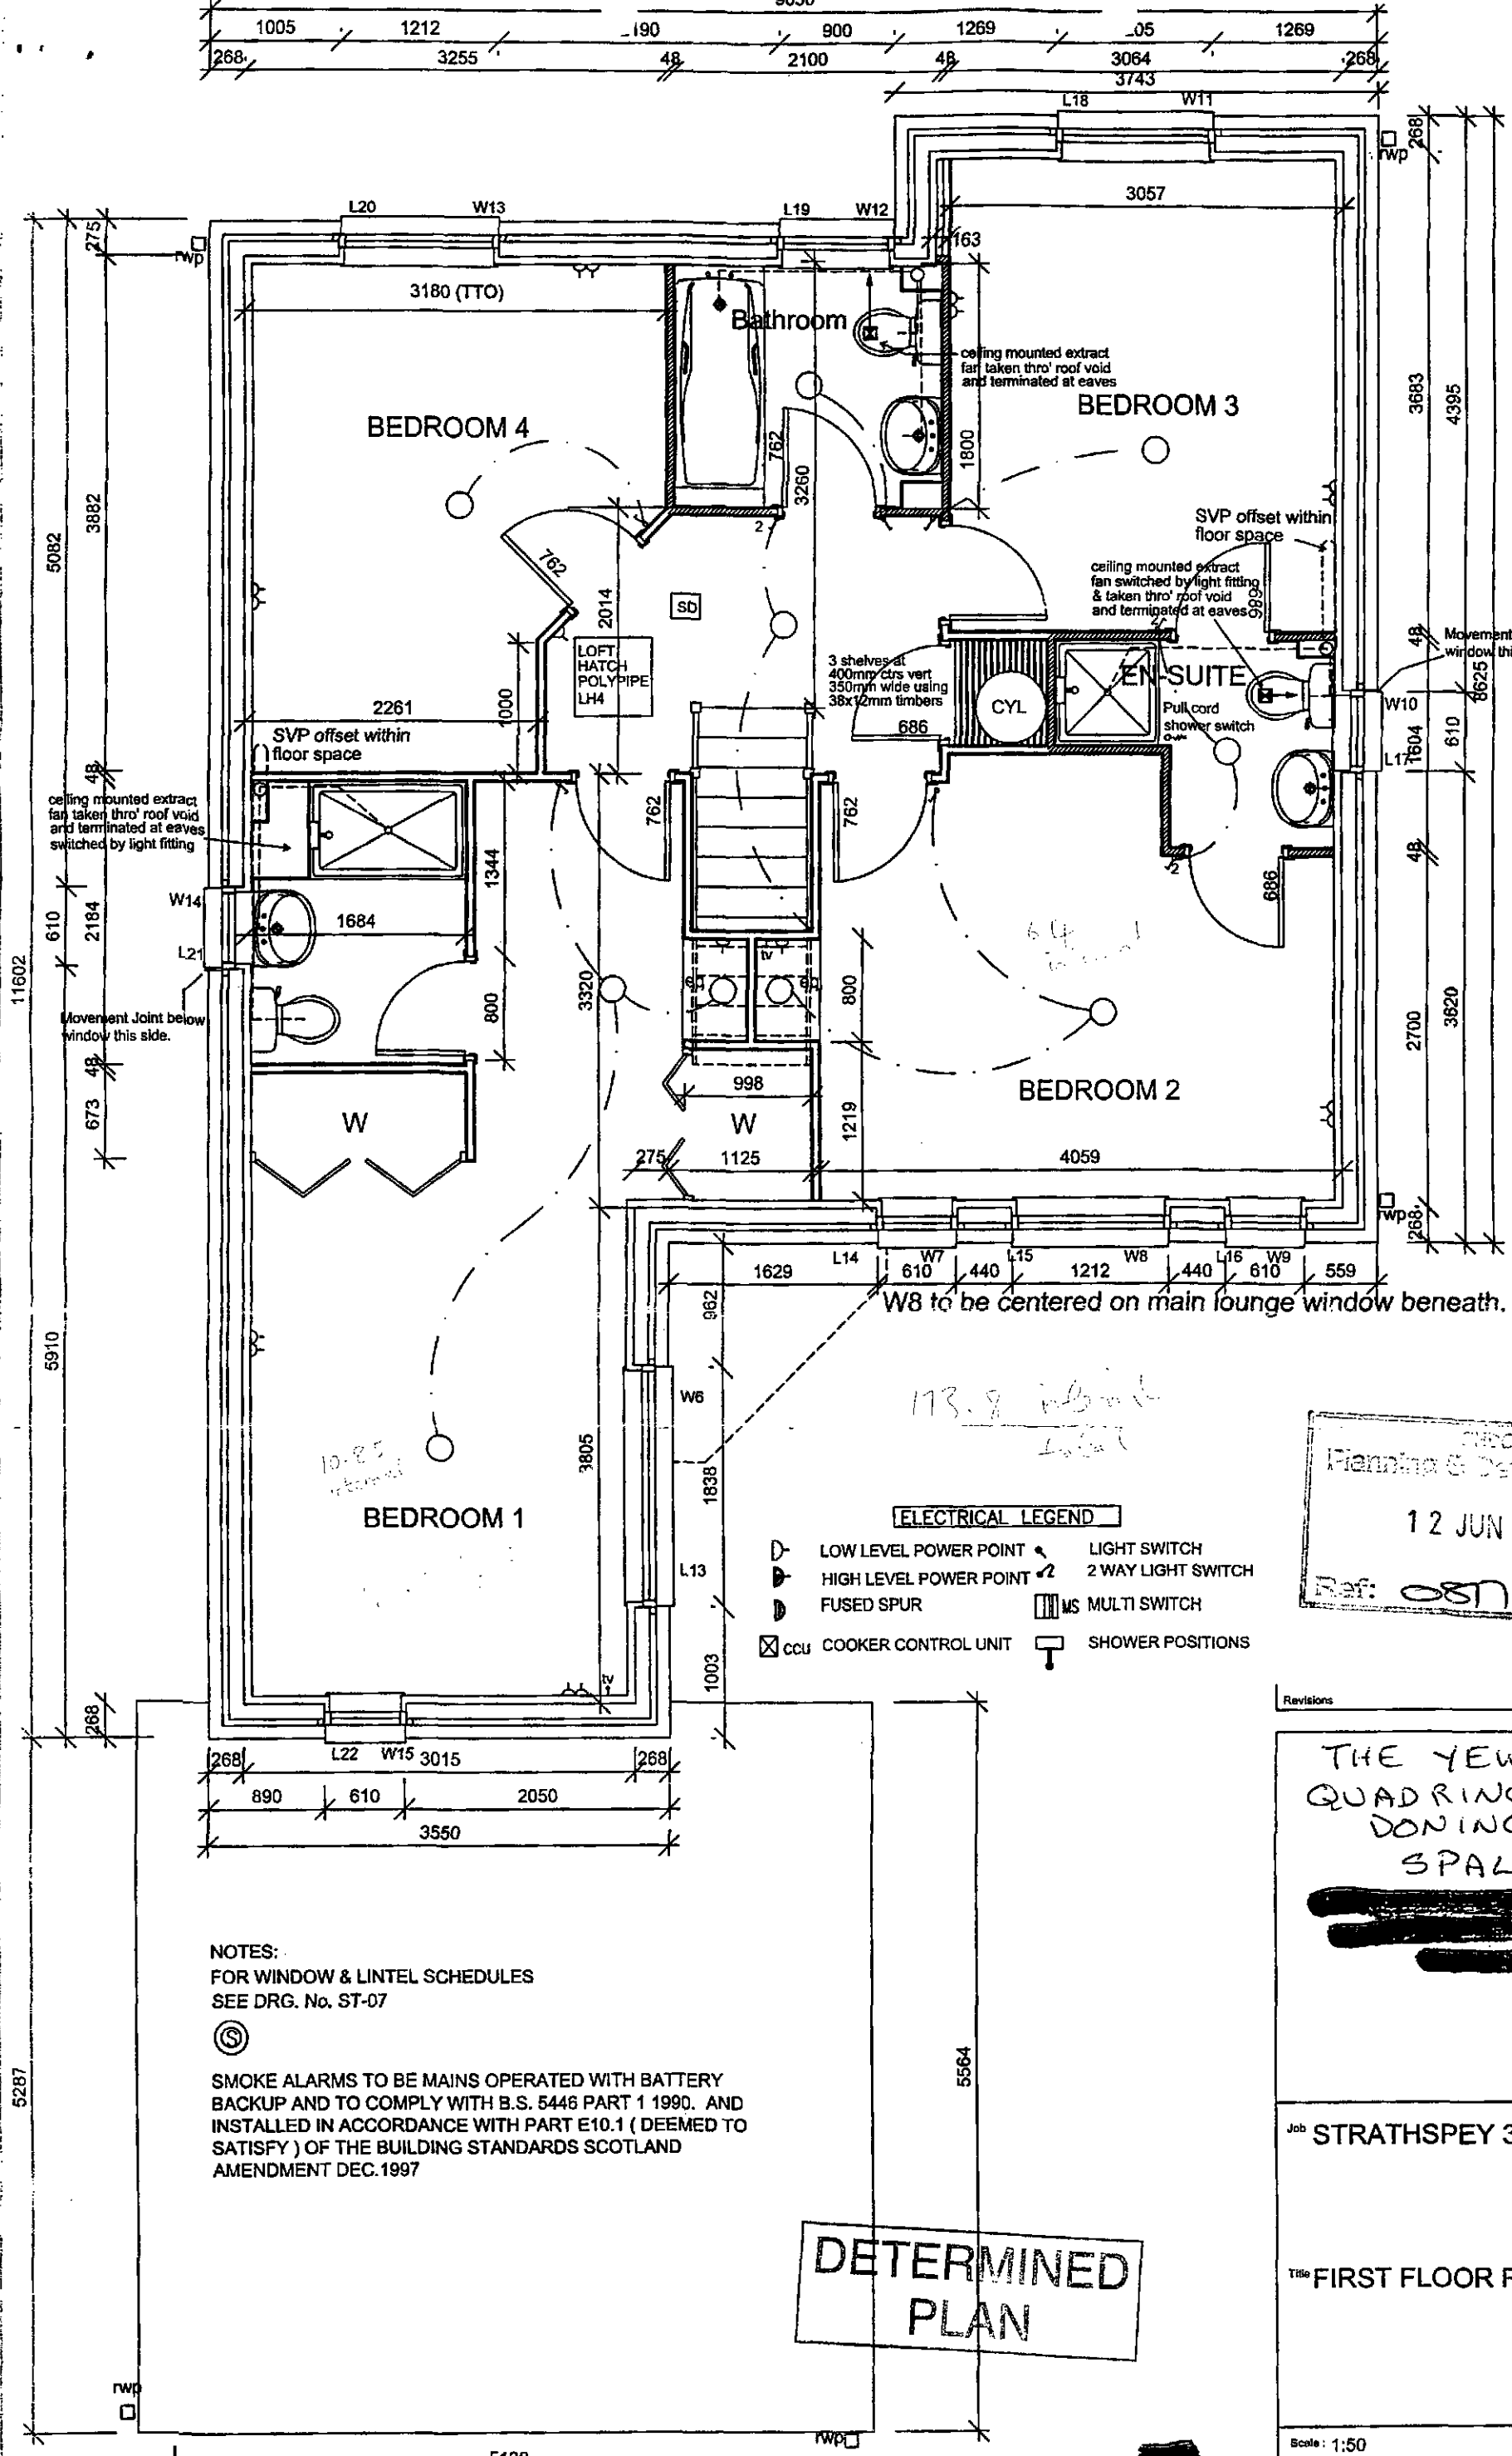

NOTES:  
FOR WINDOW & LINTEL SCHEDULES  
SEE DRG. No. ST-07



SMOKE ALARMS TO BE MAINS OPERATED WITH BATTERY  
BACKUP AND TO COMPLY WITH B.S. 5446 PART 1 1990. AND  
INSTALLED IN ACCORDANCE WITH PART E10.1 (DEEMED TO  
SATISFY) OF THE BUILDING STANDARDS SCOTLAND  
AMENDMENT DEC.1997

**DETERMINED  
PLAN**

**ELECTRICAL LEGEND**

- |  |                         |  |                    |
|--|-------------------------|--|--------------------|
|  | LOW LEVEL POWER POINT   |  | LIGHT SWITCH       |
|  | HIGH LEVEL POWER POINT  |  | 2 WAY LIGHT SWITCH |
|  | FUSED SPUR              |  | MS MULTI SWITCH    |
|  | CCL COOKER CONTROL UNIT |  | SHOWER POSITIONS   |

Planning & Development  
12 JUN 2006  
Ref: 087/06

Revisions


|                                                    |         |           |       |
|----------------------------------------------------|---------|-----------|-------|
| THE YEWS<br>QUADRING ROAD<br>DONINGTON<br>SPALDING |         |           |       |
| Job STRATHSPEY 3 HOUSE TYPE                        |         |           |       |
| Title FIRST FLOOR PLAN                             |         |           |       |
| Scale: 1:50                                        |         |           |       |
| Date: OCT 2001                                     | Job No: | Org. No.: | Rev.: |
| Drawn: ER                                          |         | ST3-03    | B     |

UPPER FLOOR PLAN

DO NOT SCALE DRAWINGS

HATCHING DENOTES CONTRAST  
BRICKWORK.  
SEE MATERIAL DISTRIBUTION FOR  
DRAWING FOR COLOURS.

Planning & Development  
12 JUN 2005  
Ref: 0817/06

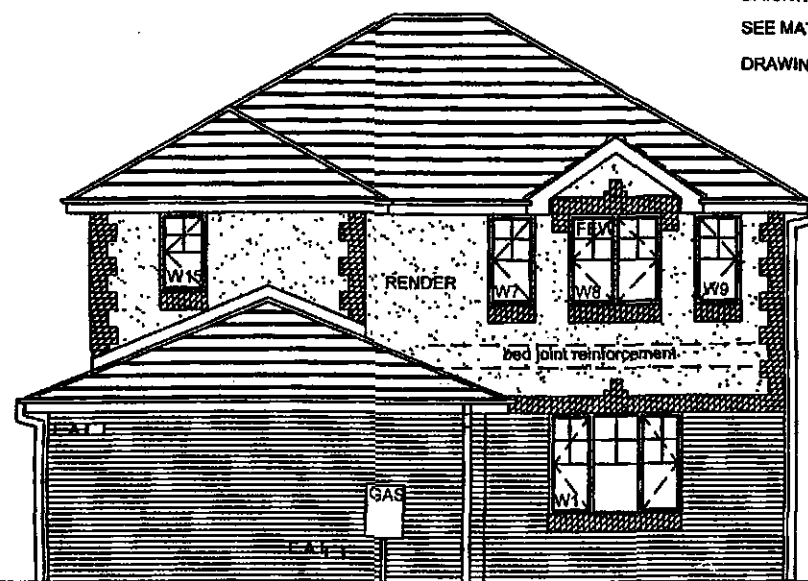

FRONT ELEVATION




SIDE ELEVATION

FACING WOODED AREA.



SIDE ELEVATION

NB: PLAIN TILES PROPOSED  
TO FRONT ENTRANCE CANOPY ROOF.

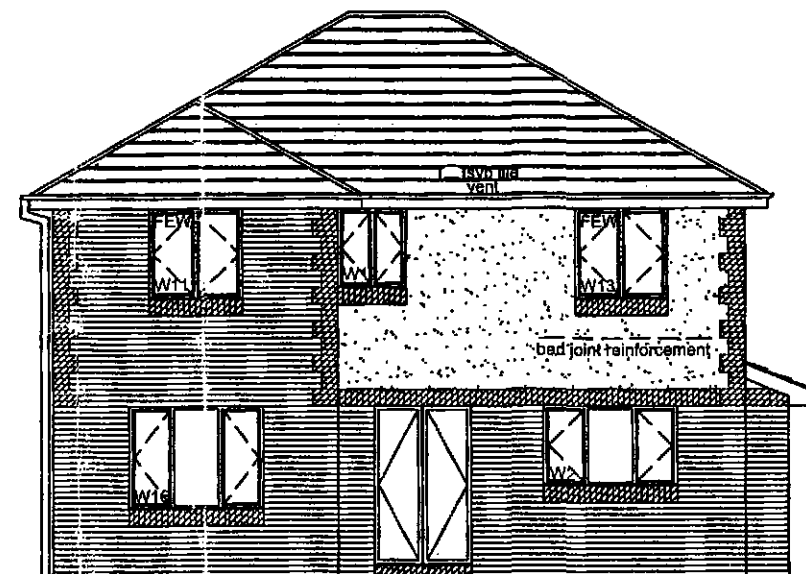

REAR ELEVATION FACING ROAD.

## ELEVATIONS

DETERMINED  
PLAN

THIS IS THE DRAWING REFERRED TO IN OUR

APPLICATION DATED .....

..... SIGNED ON BEHALF OF

MCLEAN HOMES WEST SCOTLAND LTD.

Note

DO NOT SCALE DRAWINGS

Facing brick from  
old house & render  
finish as per old  
house.

Roof finish red  
norfolk pantile

Revisions

**McLean**  
H·O·M·E·S

Job STRATHSPEY 3 HOUSE TYPE  
THE YEWS  
QUADRING ROAD  
DONINGTON  
Title ELEVATIONS SPALDING

Scale: 1:100

Date: Sep 2002

Job No:


Dwg No:

Rev:

Drawn:

ST3-06

Location of conservatory if required. Refer to foundation plan for setting out dimensions and dwgs. HE-AA(2)01 & 02.

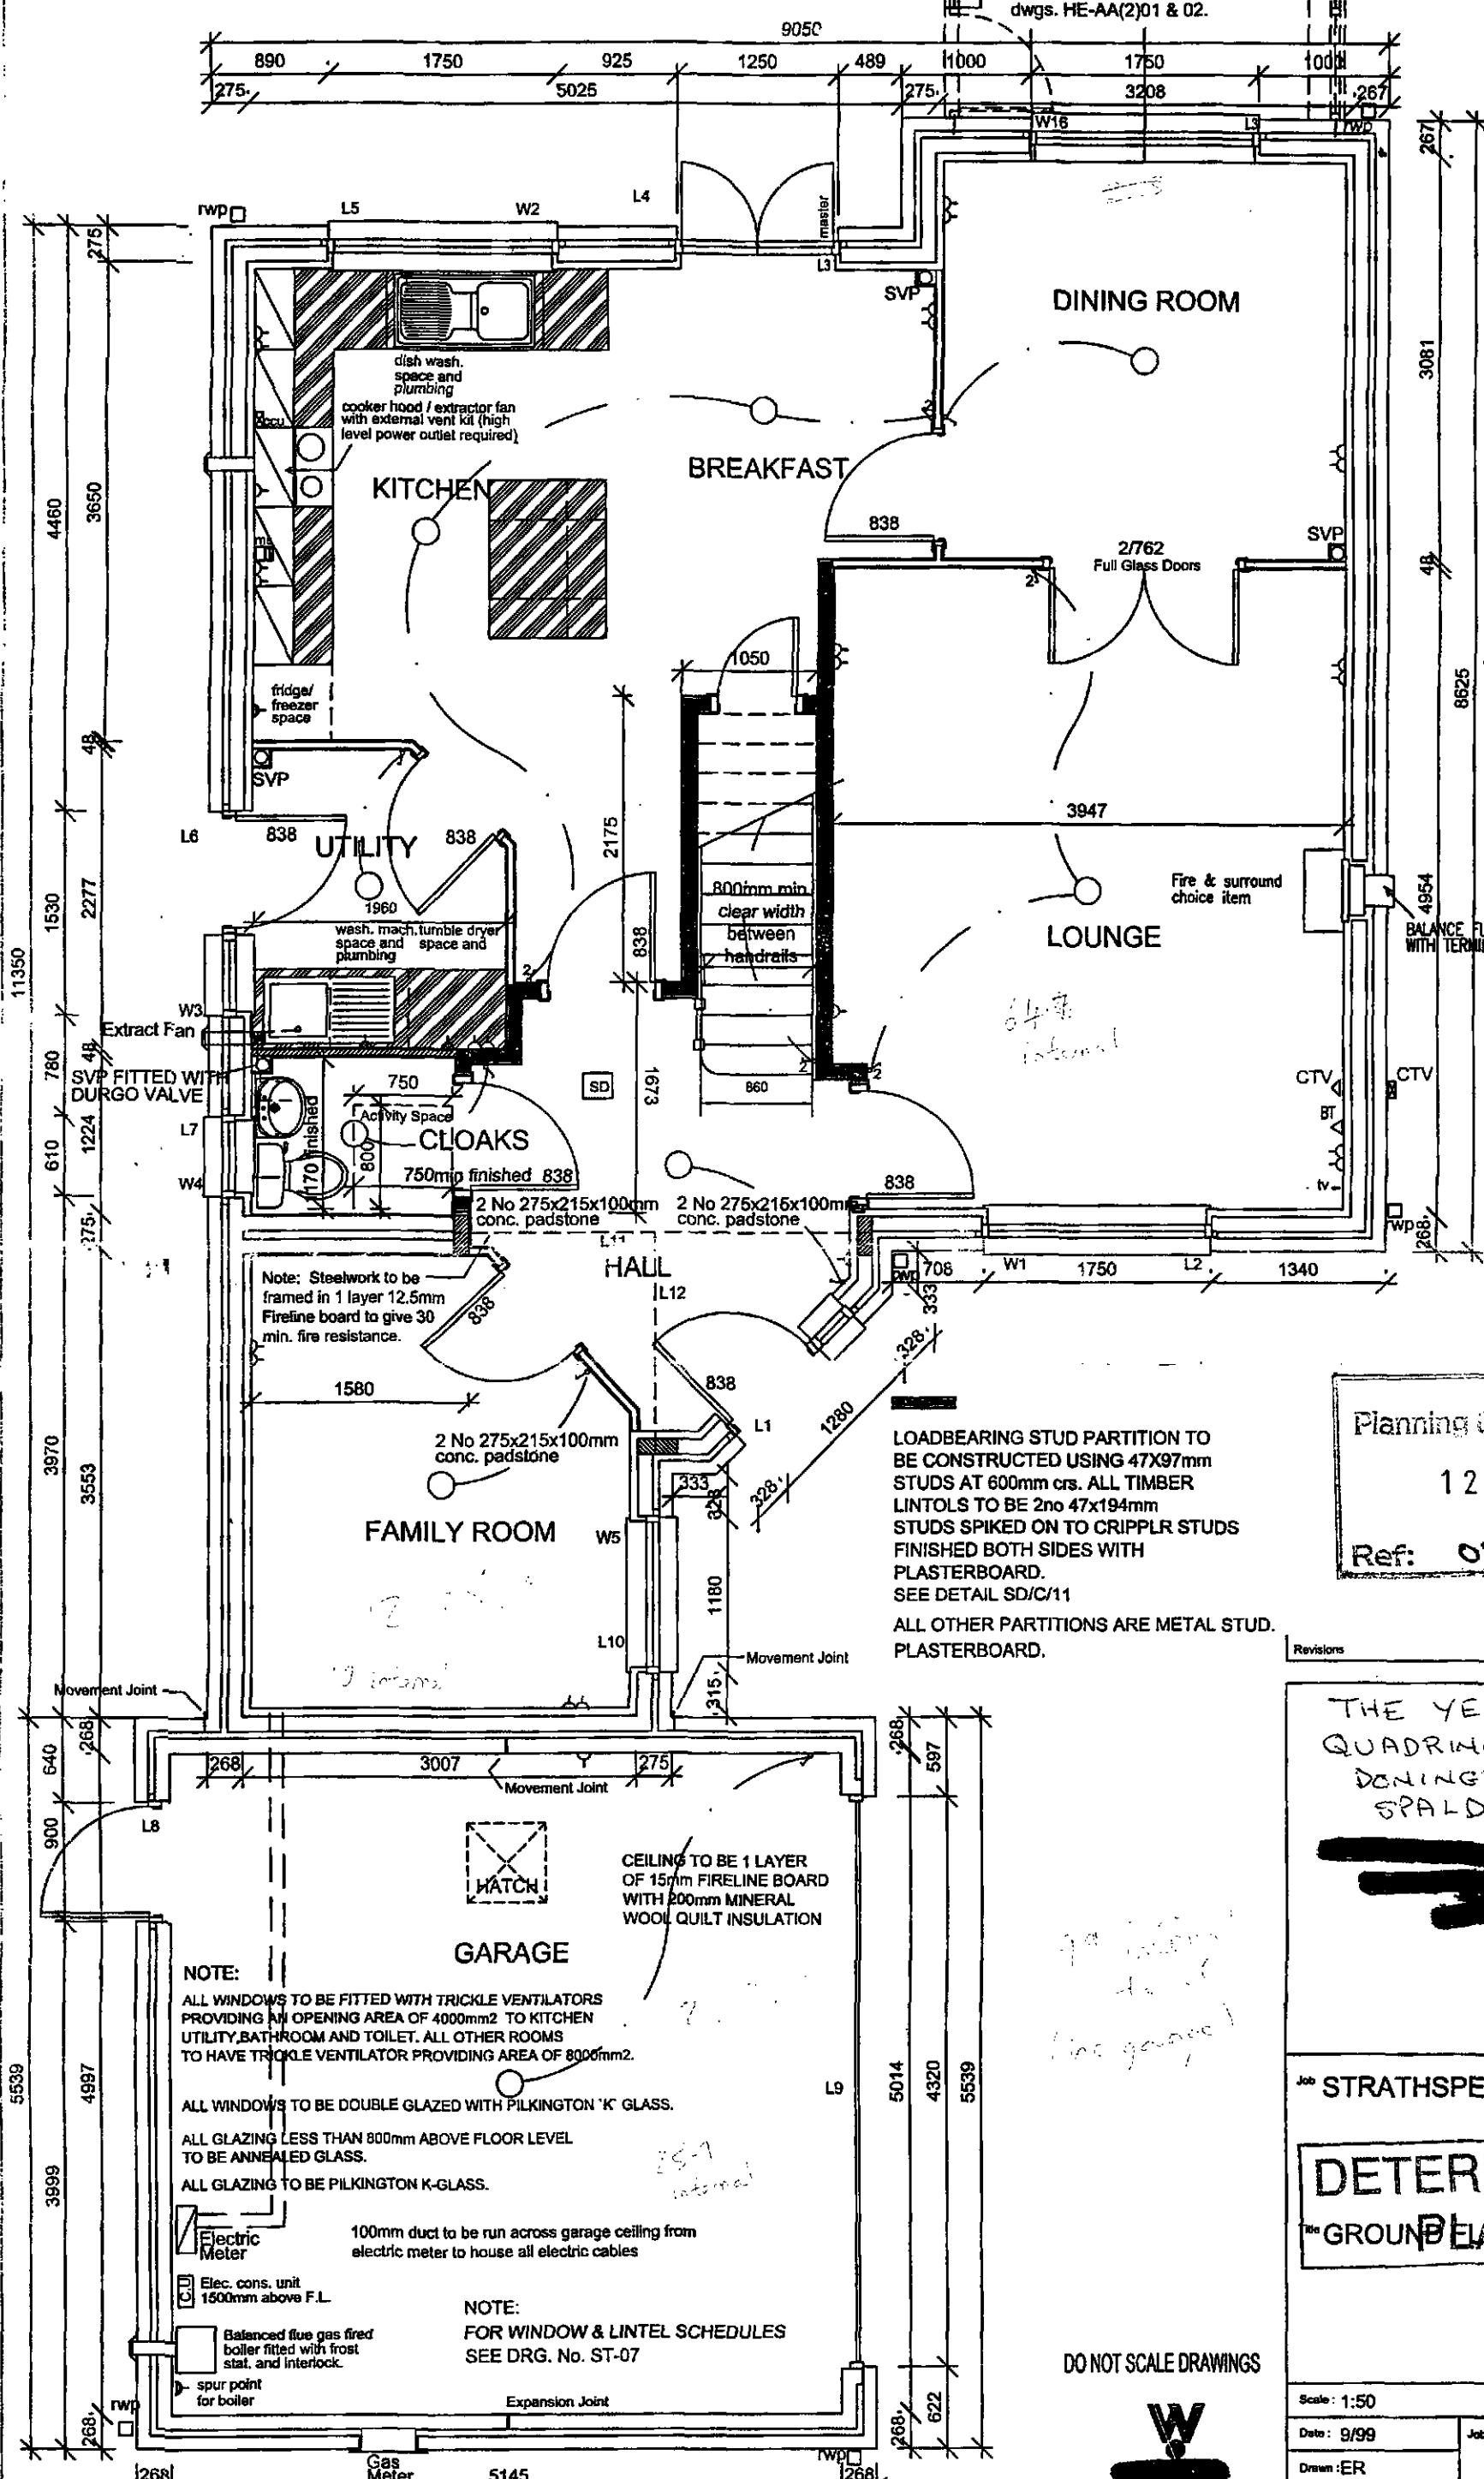

# ELECTRICAL LEGEND

- ▷ LOW LEVEL POWER POINT
- ▷ HIGH LEVEL POWER POINT
- FUSED SPUR
- ☒ COOKER CONTROL UNIT
- TV TV AERIAL SOCKET
- ⚡ LIGHT SWITCH
- 2 2 WAY LIGHT SWITCH
- ⏏ MS MULTI SWITCH
- CTV CABLE TV EXTL. CONN. BOX
- CTV CABLE TV INTL. SOCKET
- ▷ BT TELEPHONE MASTER SOKT.

Planning & Development

12 JUN 2005

Ref: 0817/06

LOADBEARING STUD PARTITION TO BE CONSTRUCTED USING 47X97mm STUDS AT 600mm CRS. ALL TIMBER LINTOLS TO BE 2no 47x194mm STUDS SPIKED ON TO CRIPPLR STUDS FINISHED BOTH SIDES WITH PLASTERBOARD. SEE DETAIL SD/C/11 ALL OTHER PARTITIONS ARE METAL STUD. PLASTERBOARD.

Revisions

THE YEWS  
QUADRING ROAD  
DONINGTON  
SPALDING.

Job STRATHSPEY 3 HOUSE TYPE

**DETERMINED**  
GROUND PLAN

Scale: 1:50

Date: 9/99

Job No:

Drp.No.:

Rev.:

Drawn: ER

ST3-02

DO NOT SCALE DRAWINGS

