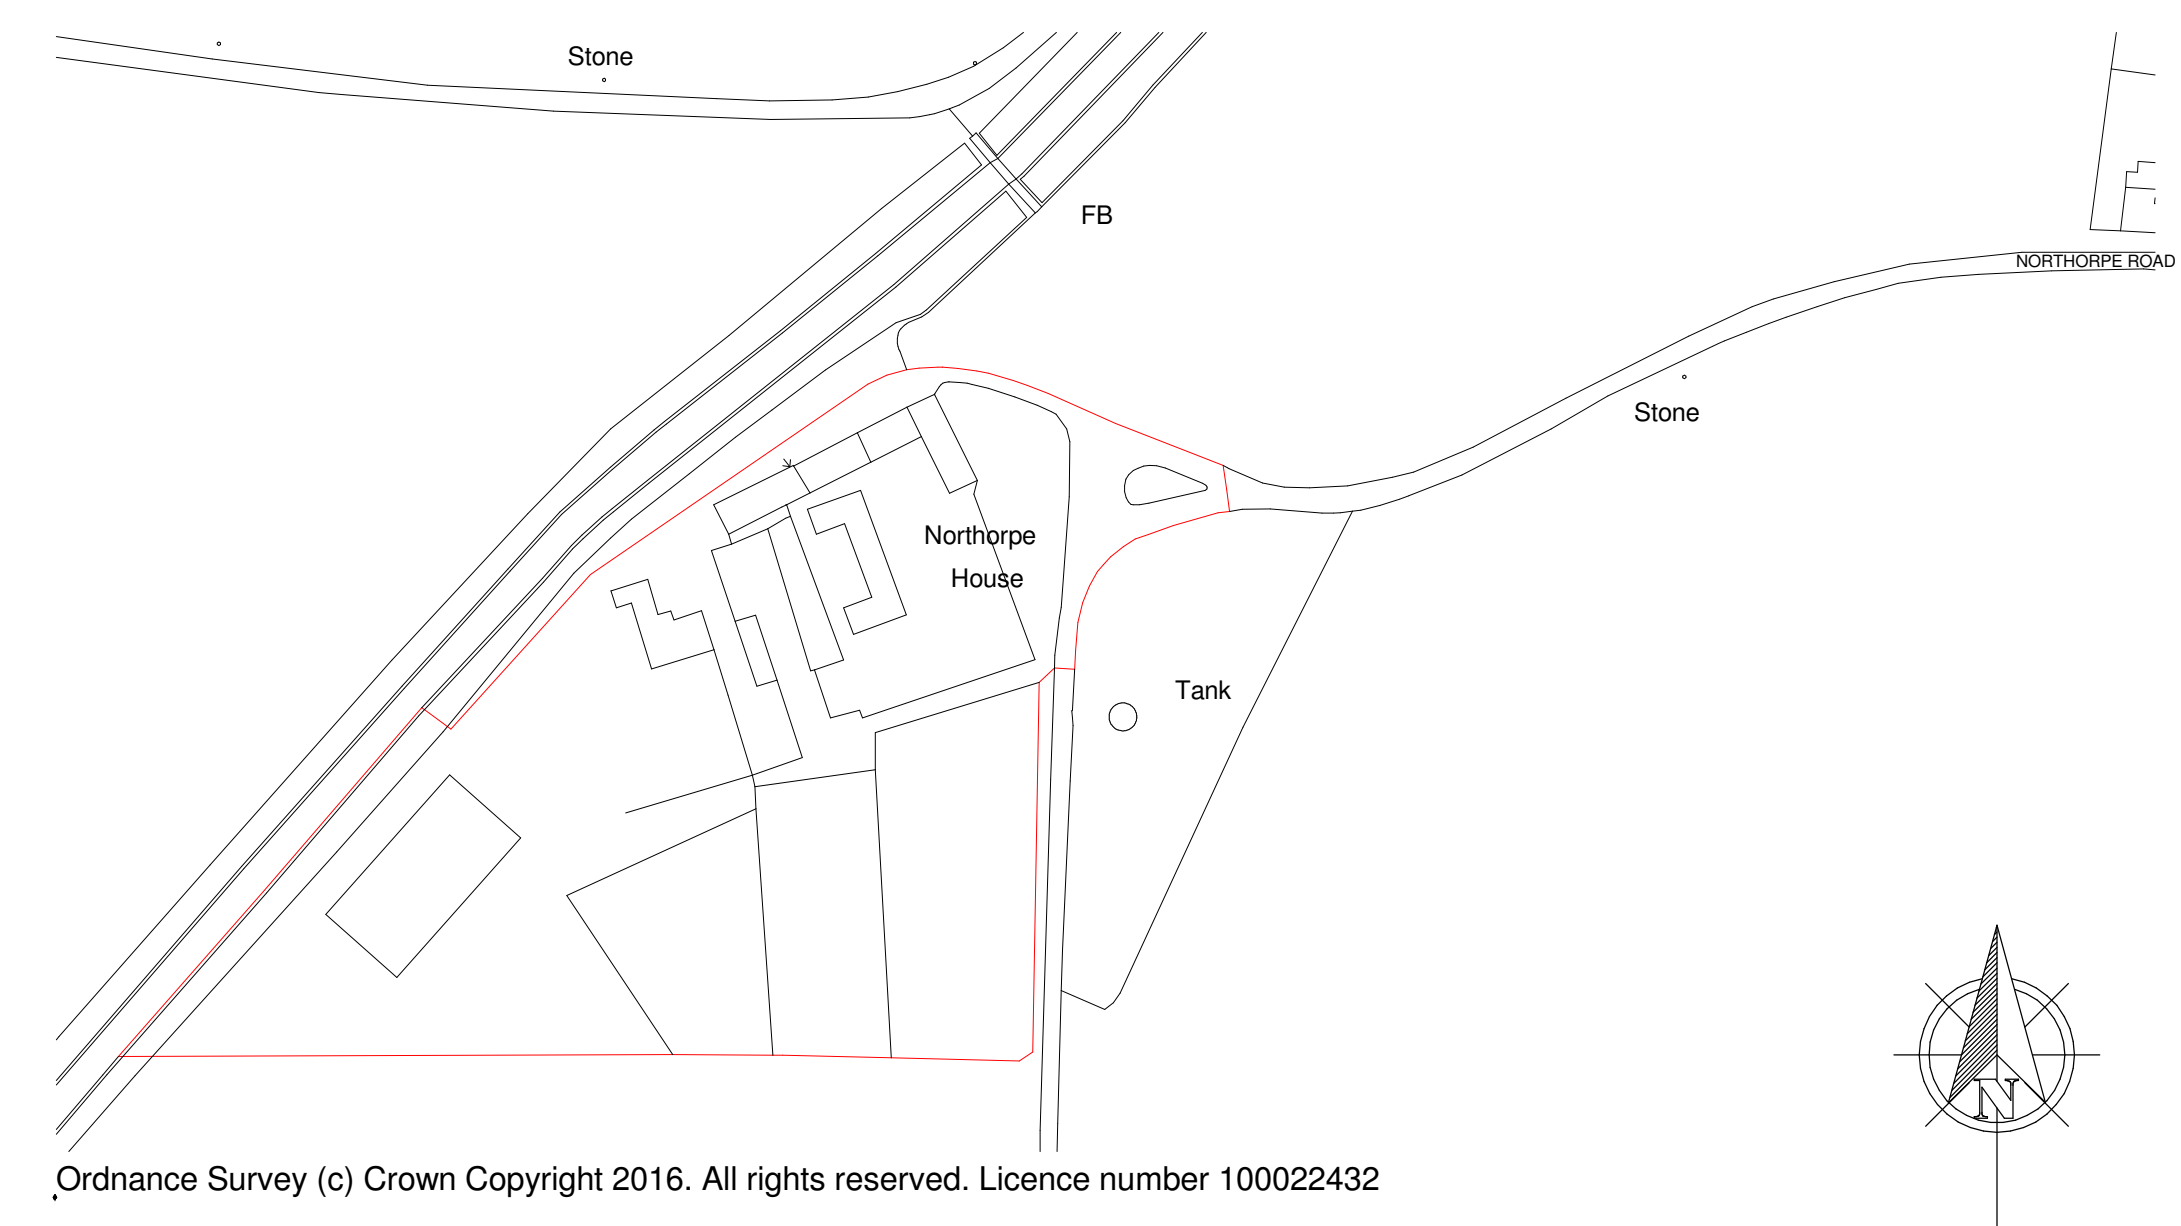
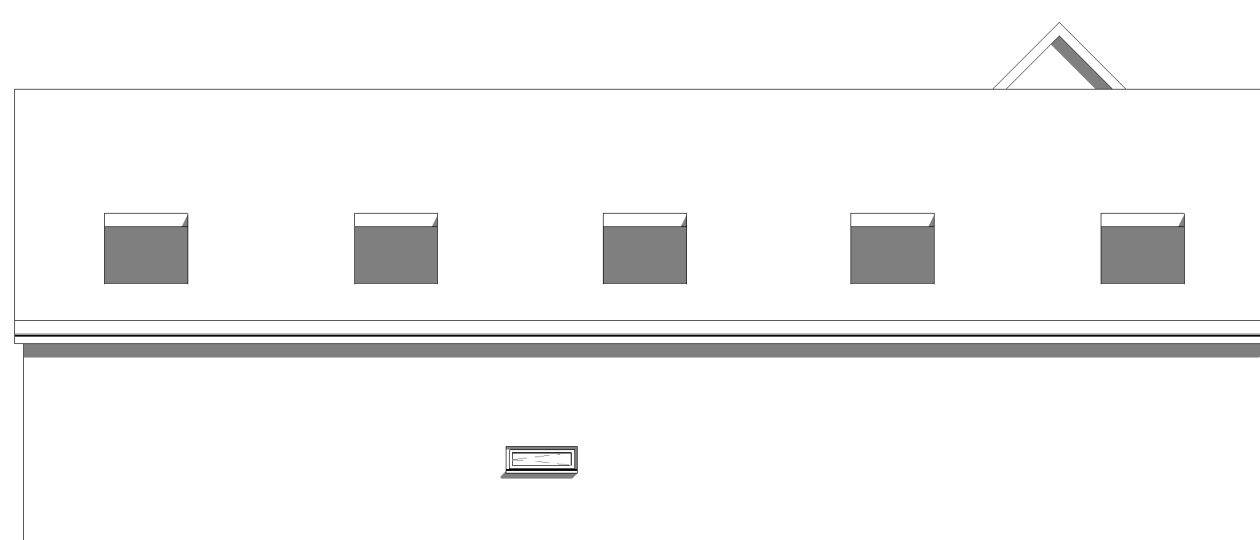
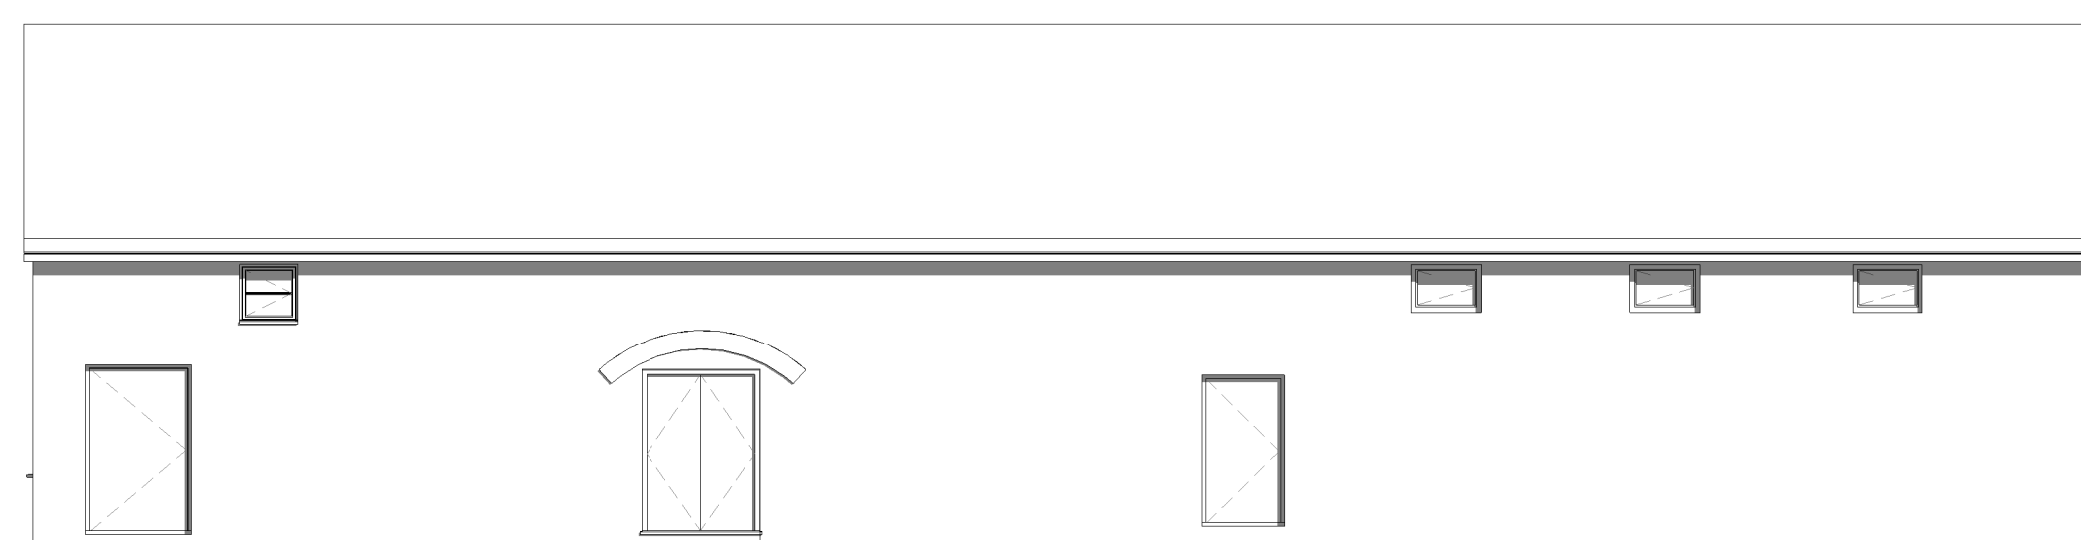
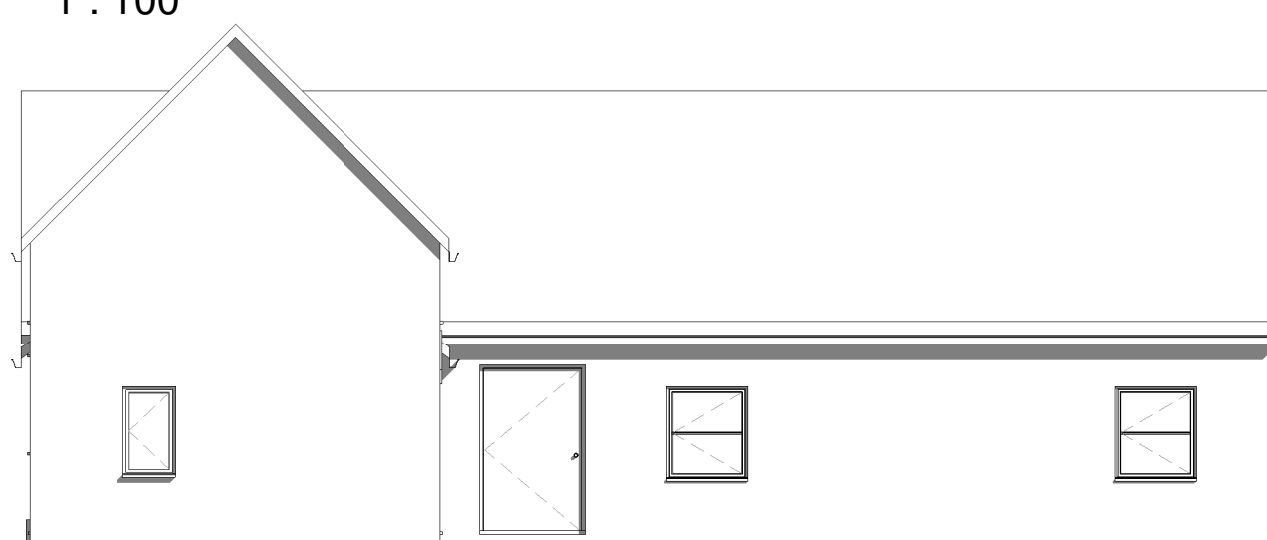
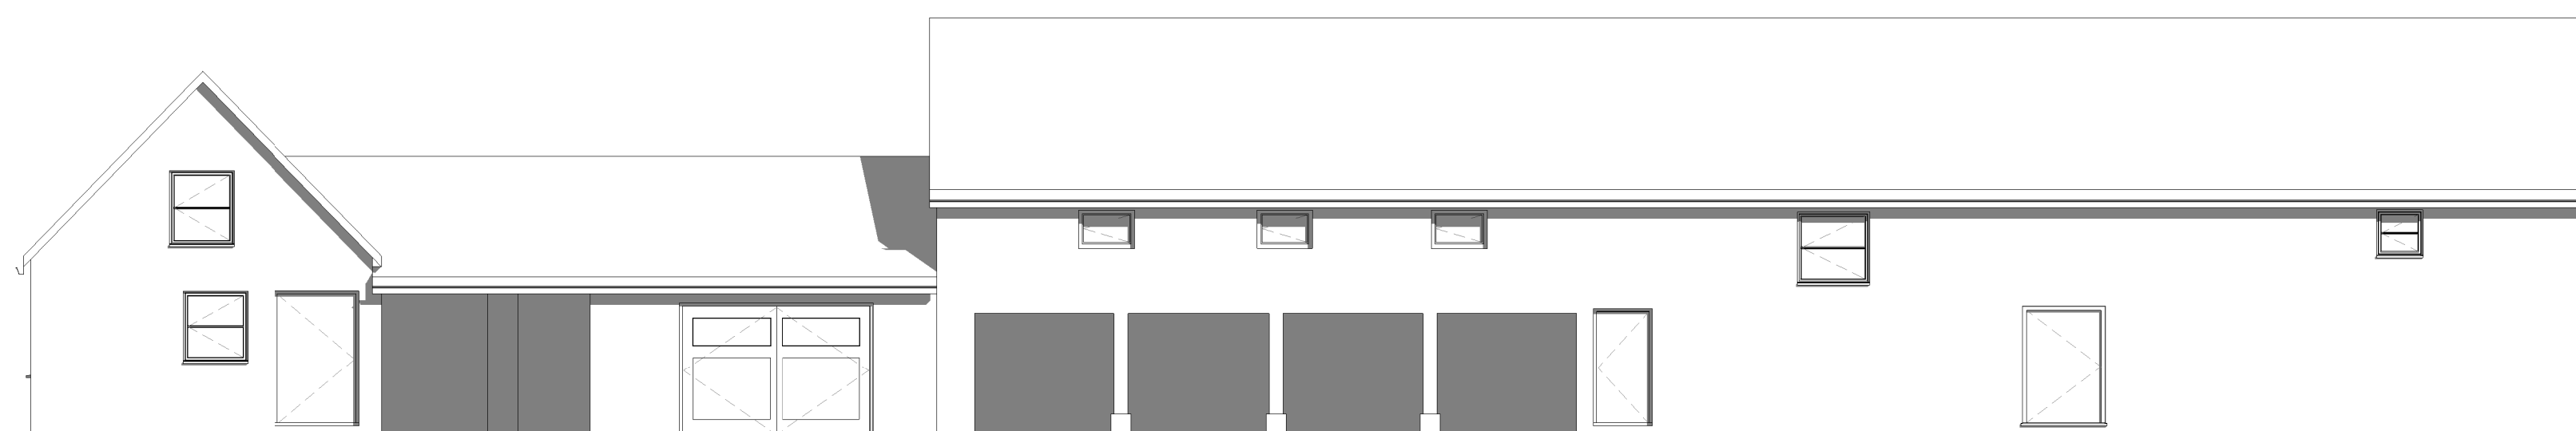
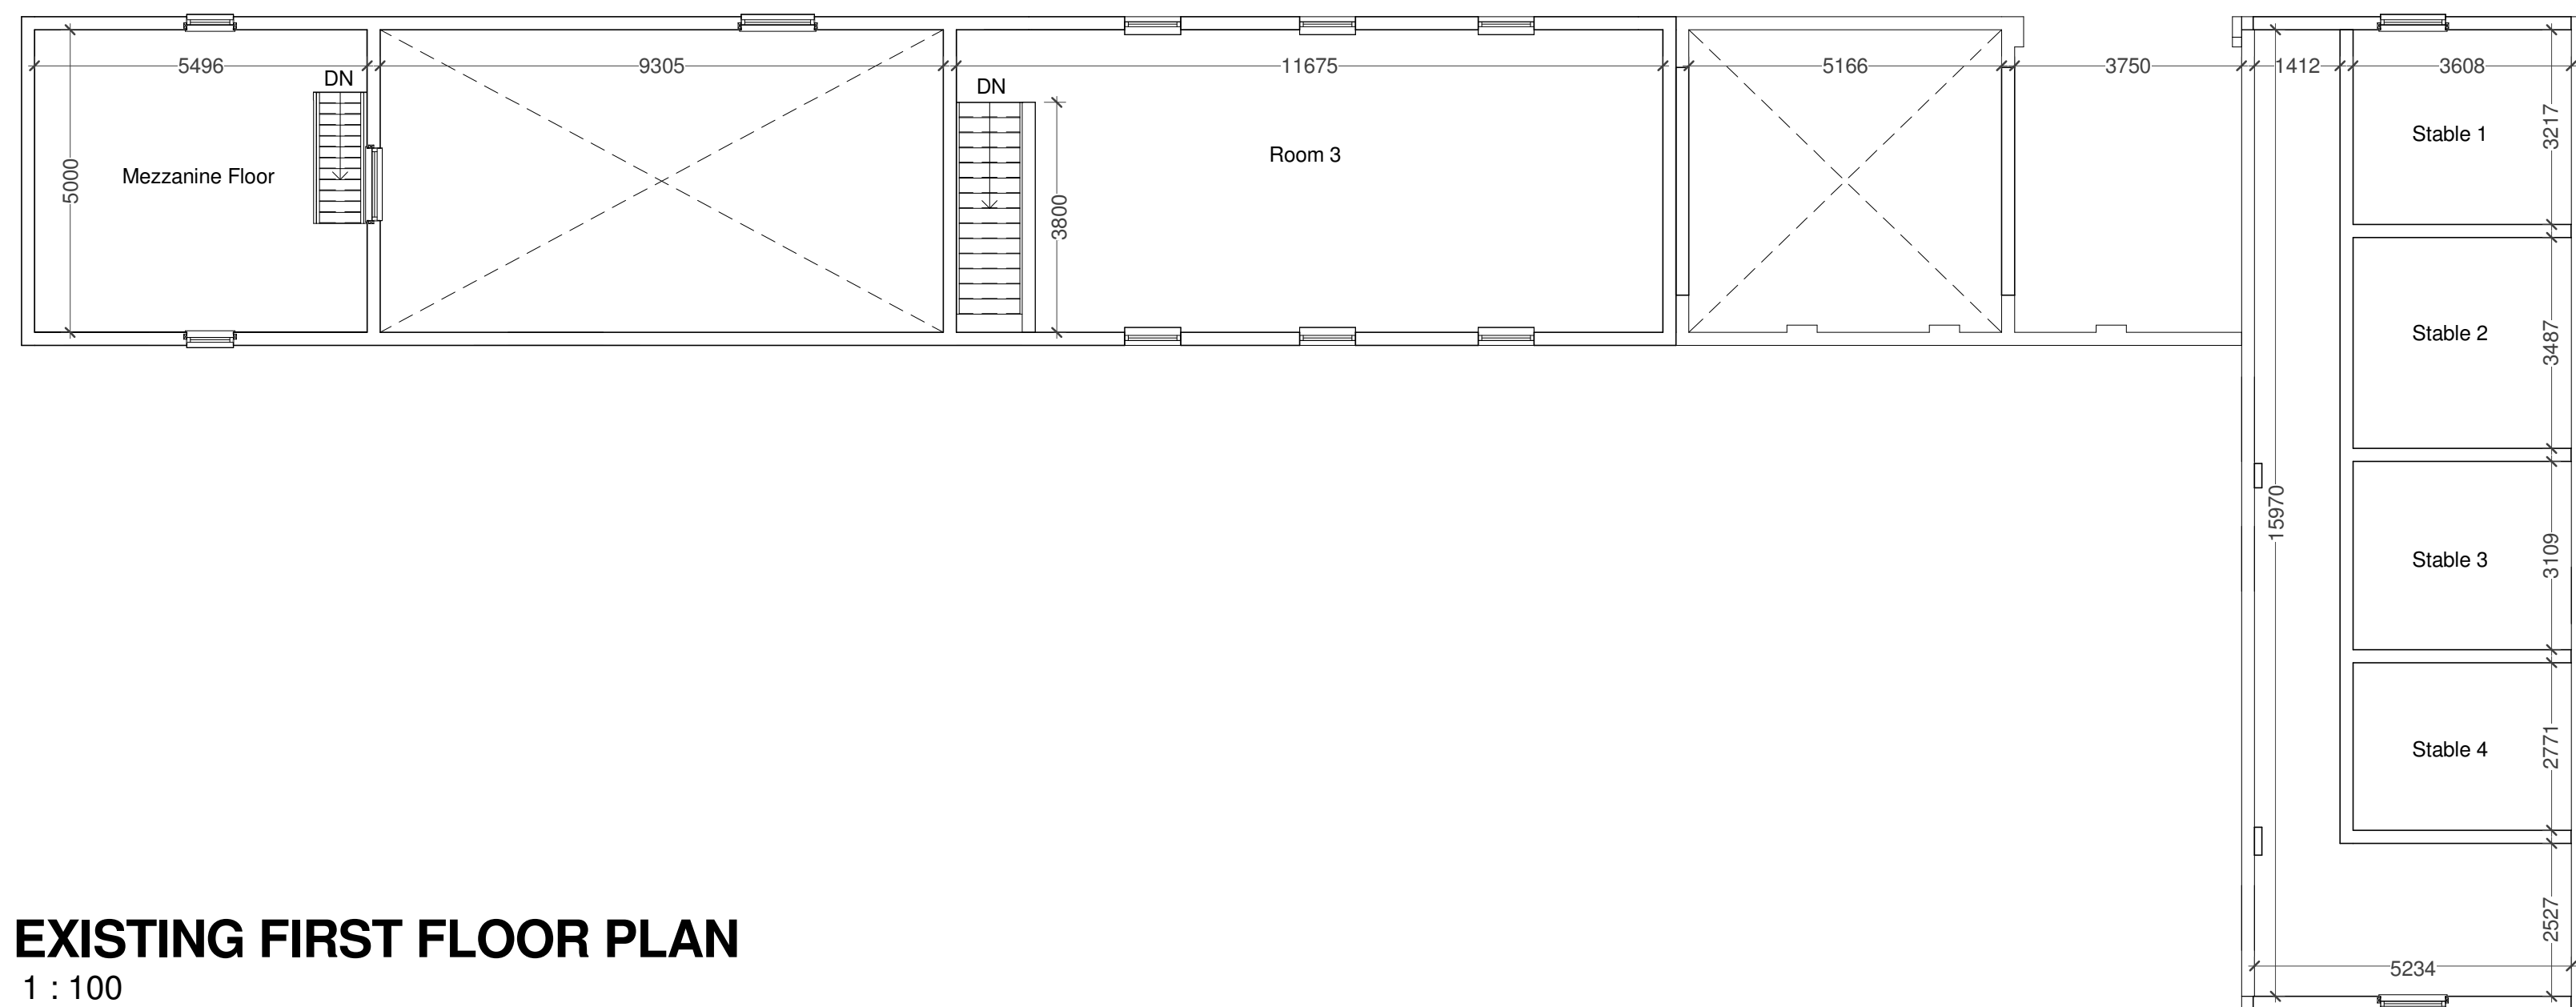
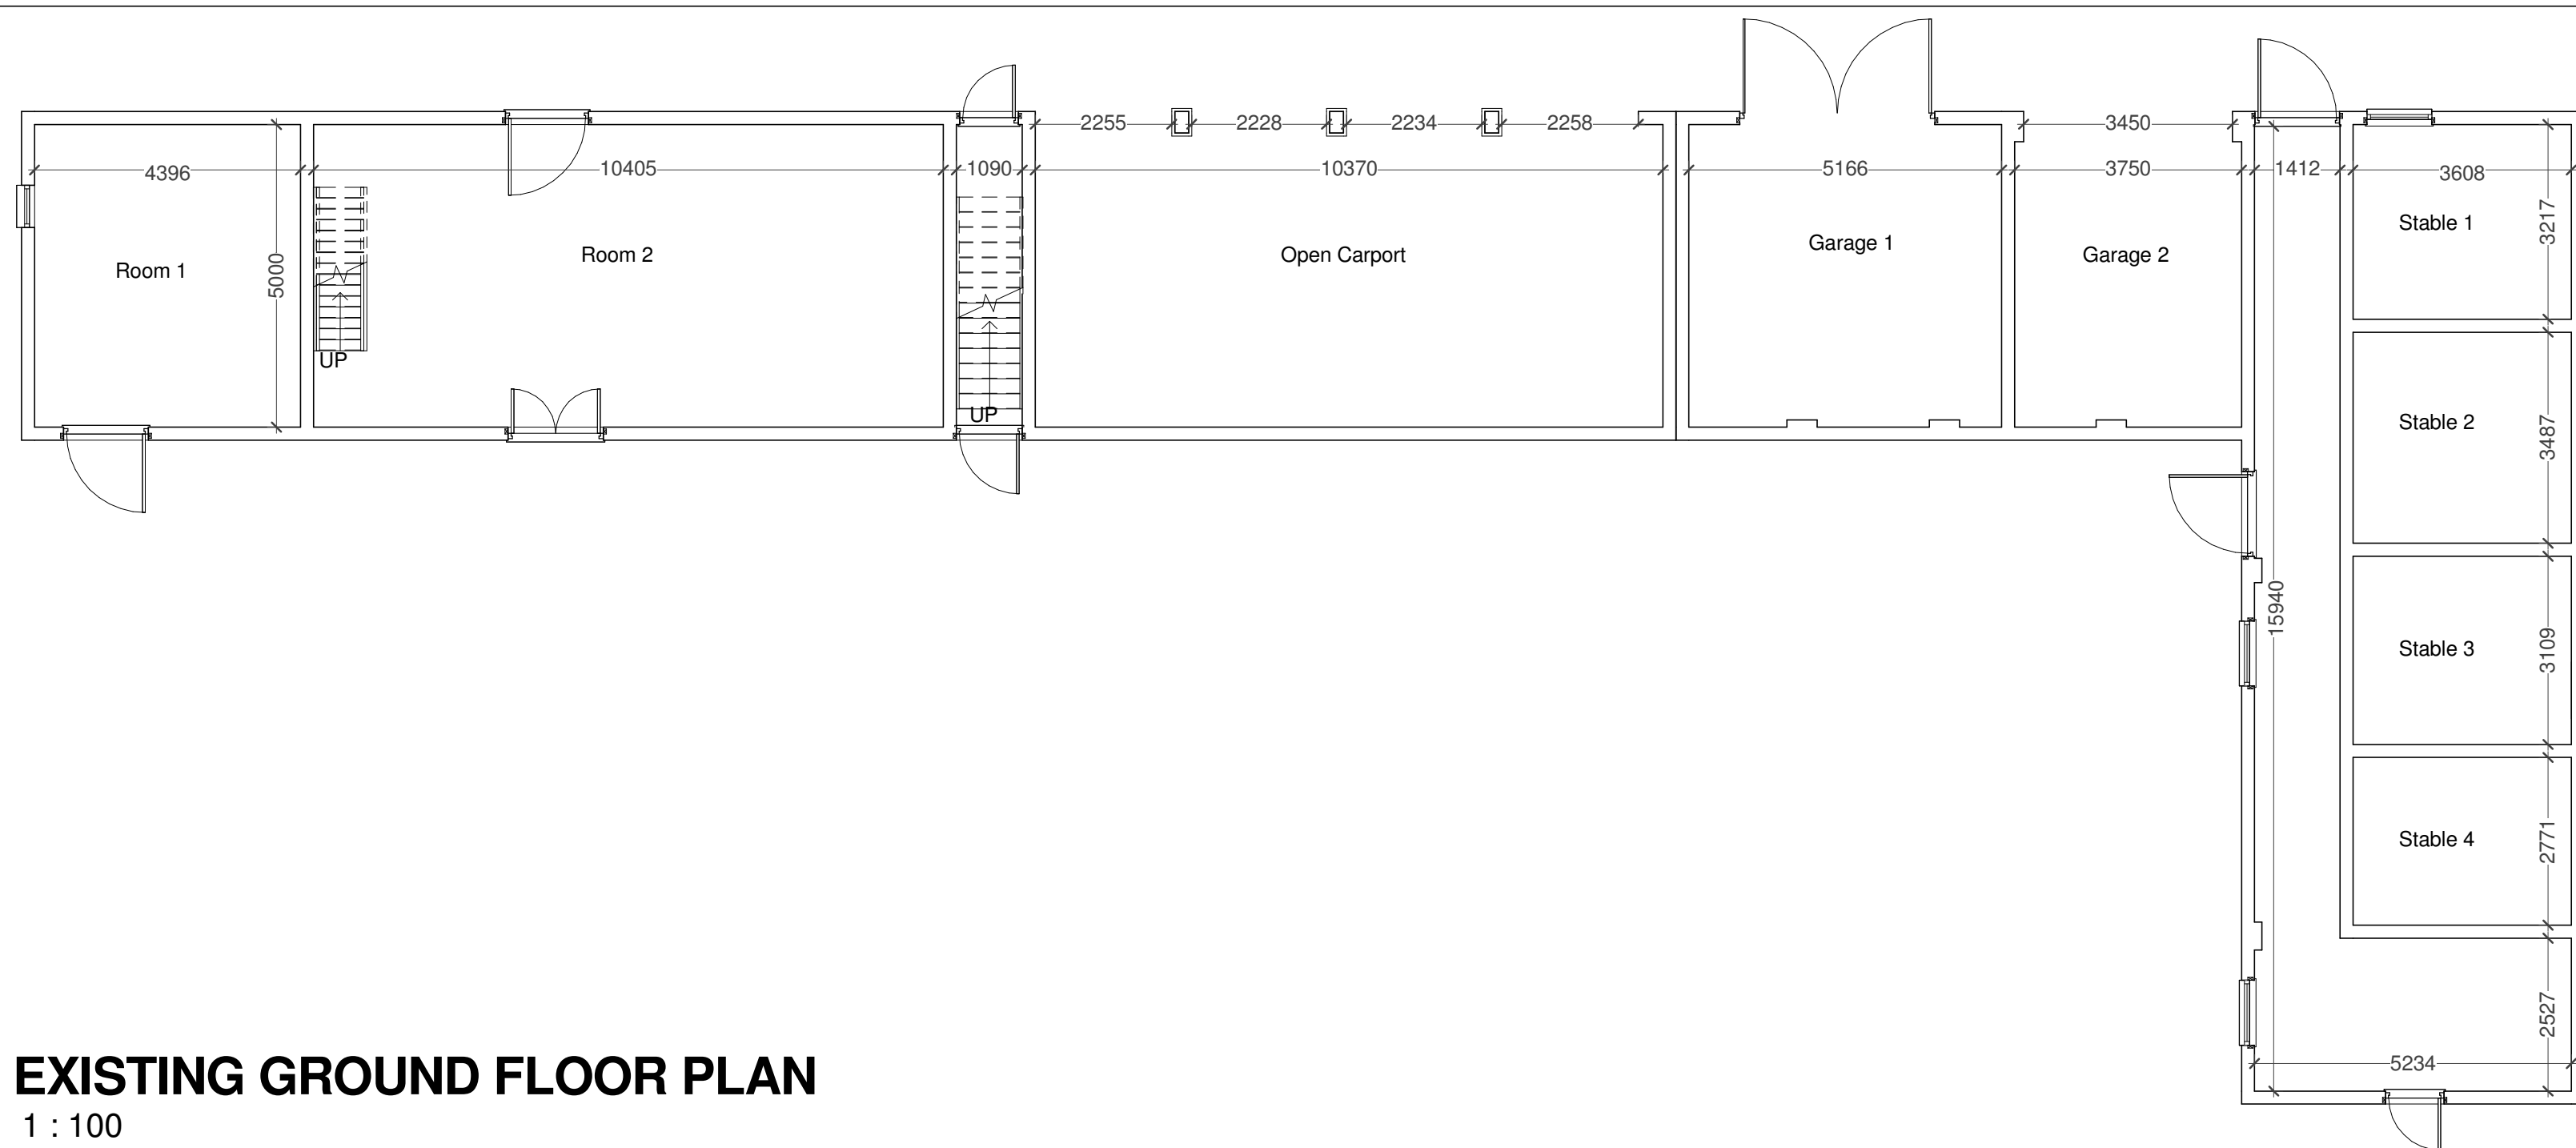


[illegible]

w2 ARCHITECTURAL
LIMITED

UNIT 7, The Flaxmill, Flaxmill Lane, Pinchbeck,
Lincolnshire PE11 3YP
w2architectural@gmail.com

PROJECT	
OUTLINE APPLICATION FOR BARN CONVERSION INTO TWO DWELLINGS	
CLIENT	MR AND MRS BUTLER NORTHORPE HOUSE NORTHORPE DONINGTON SPALDING PE11 4XY
DRAWING	
EXISTING GROUND FLOOR PLAN EXISTING FIRST FLOOR PLAN SITE PLAN BLOCK PLAN EXISTING ELEVATIONS	
DRAWING NUMBER: W2/012/16/00	DATE: 27/07/16
DRAWN BY: MC	SCALE (@ A1): As indicated

[illegible]