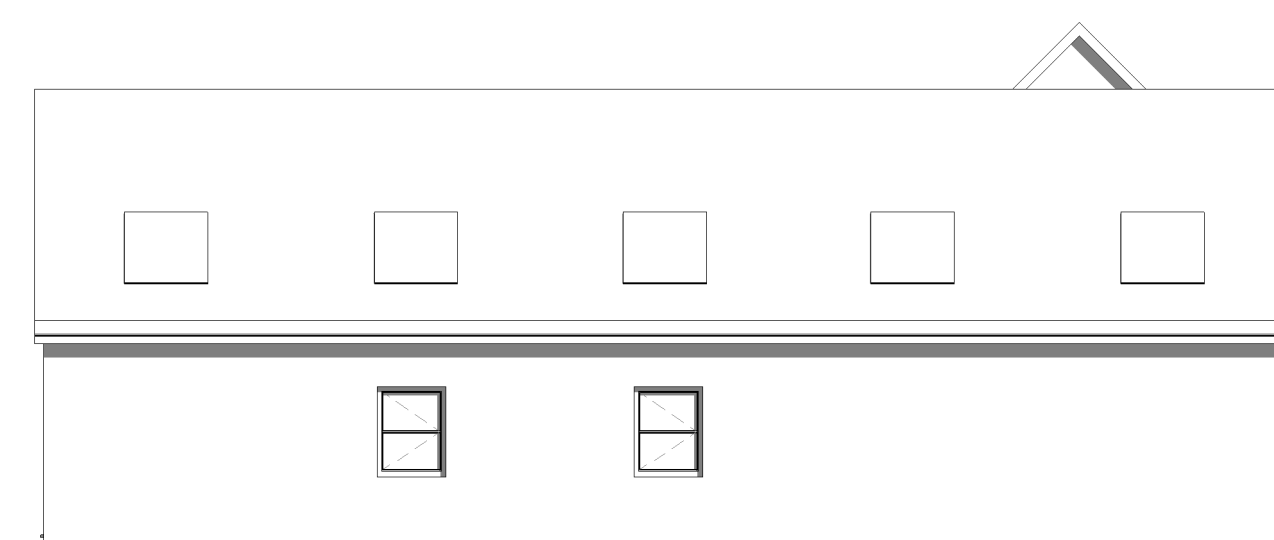
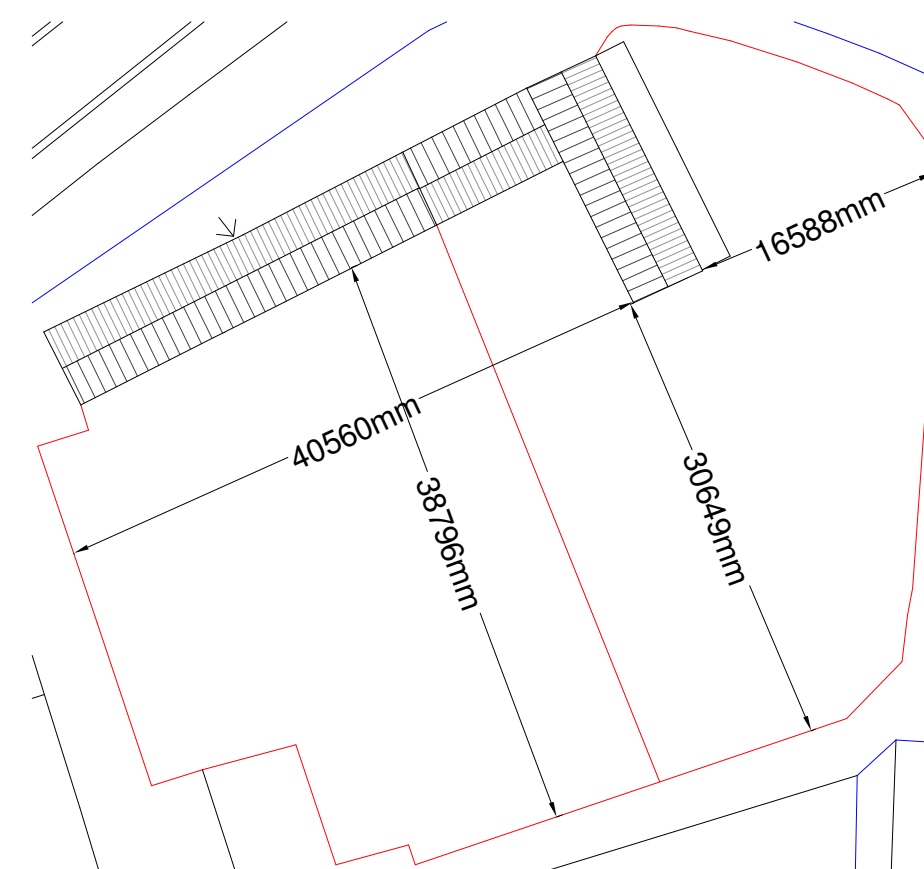
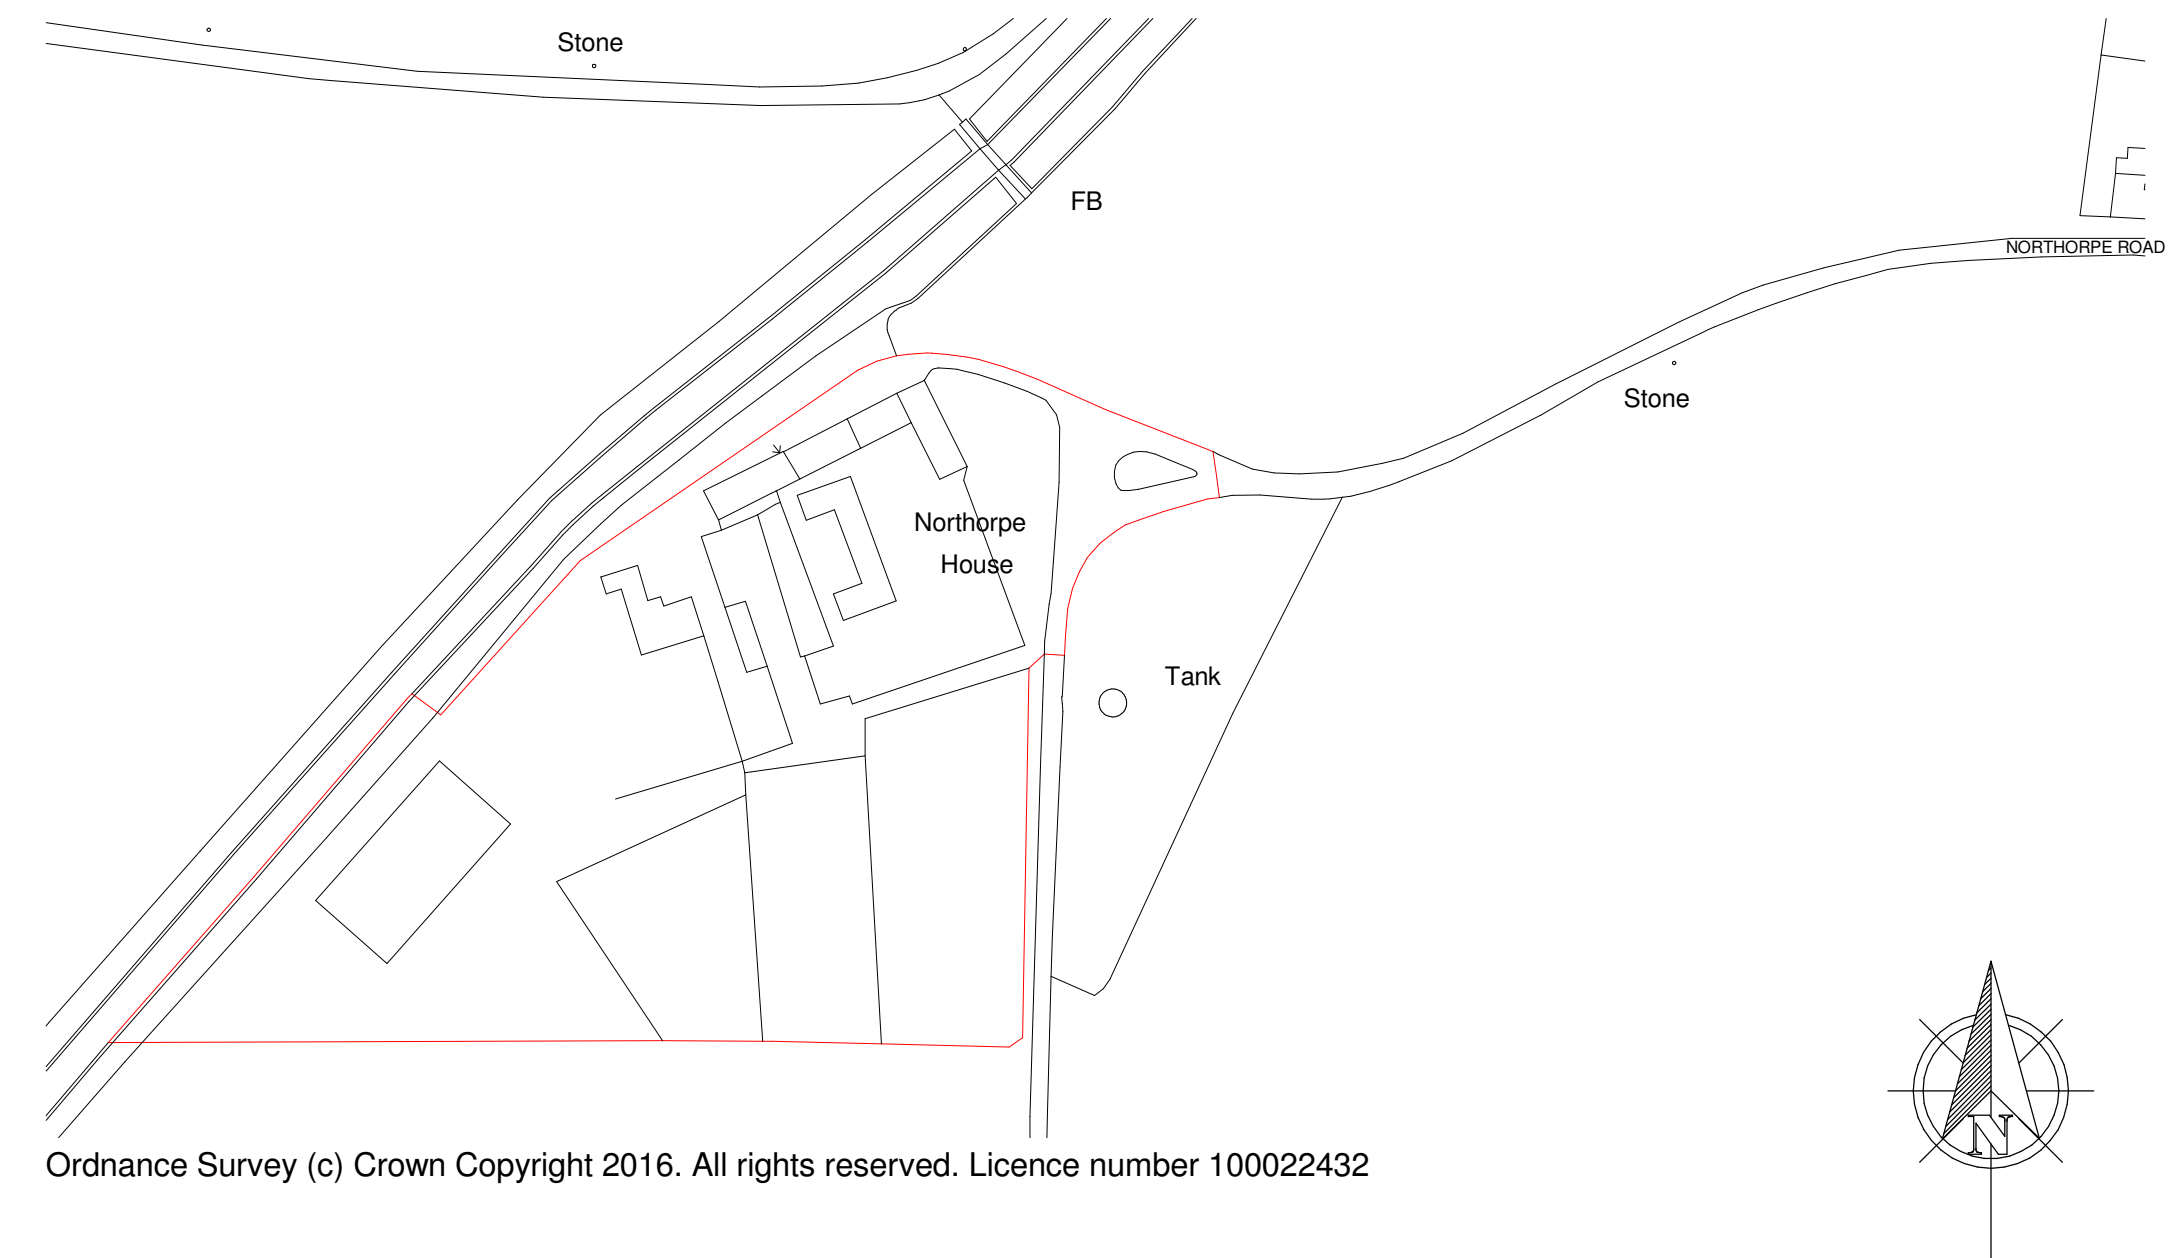
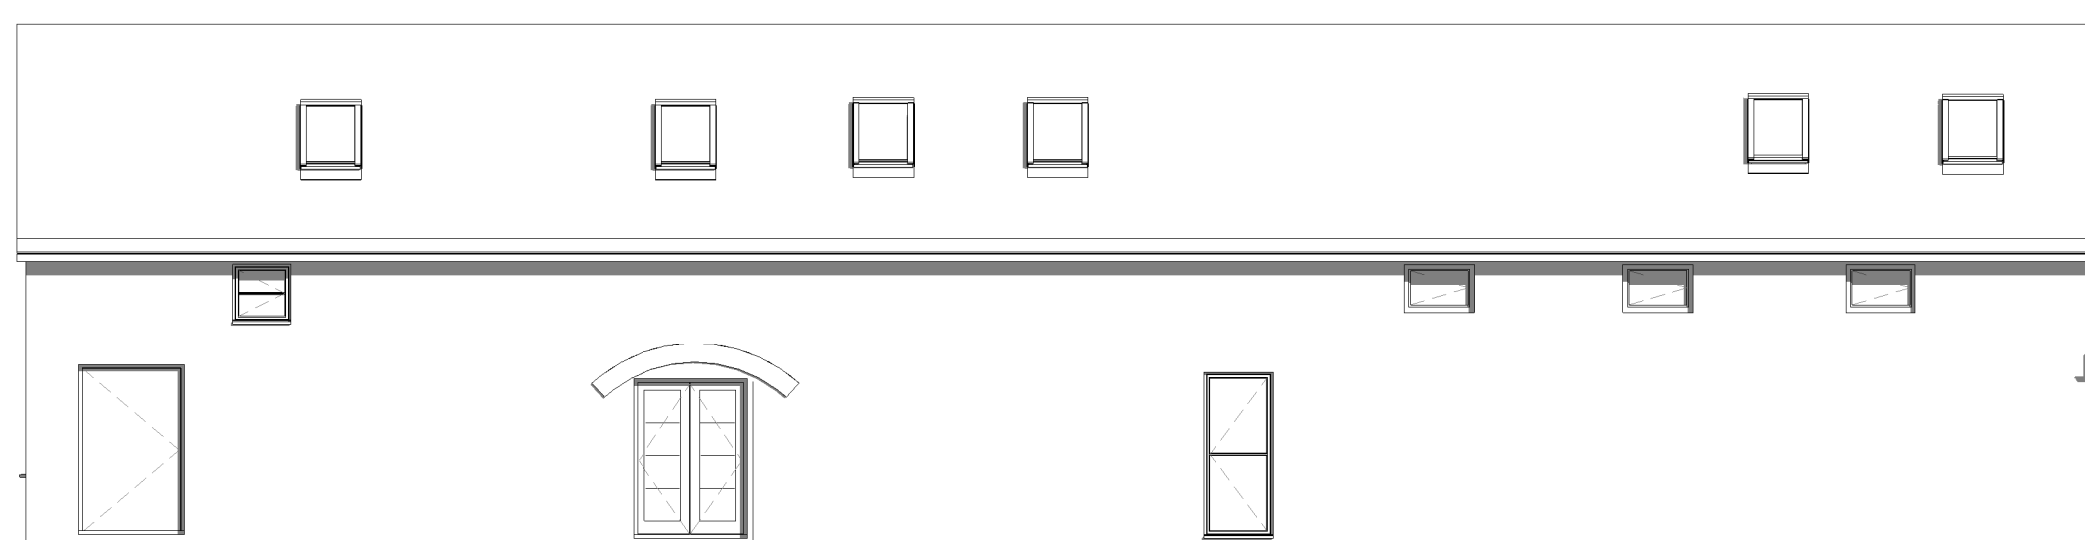
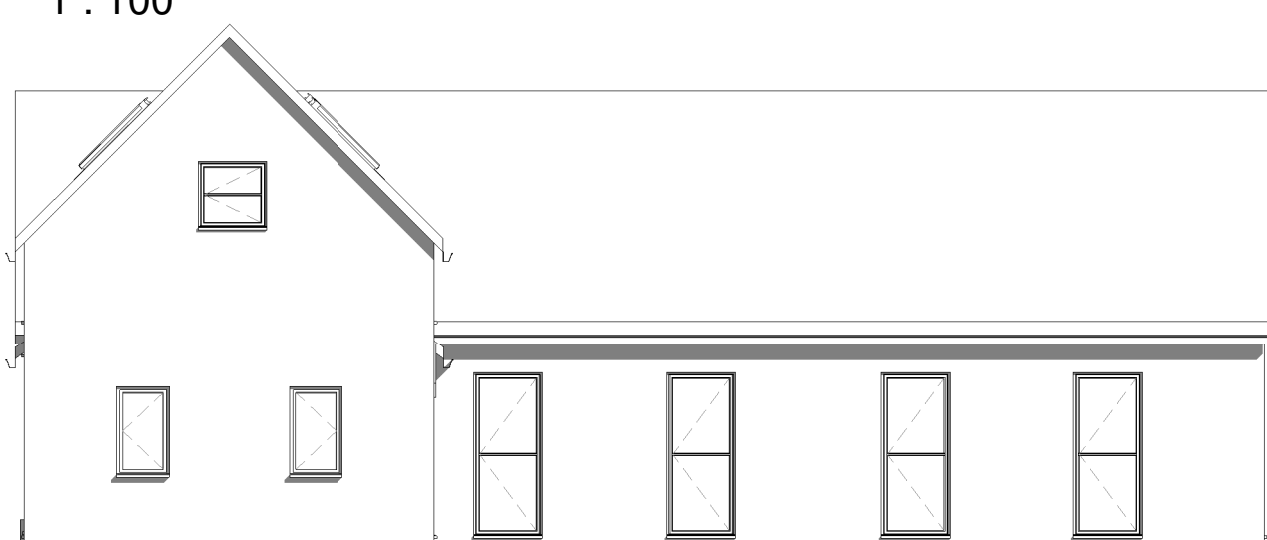
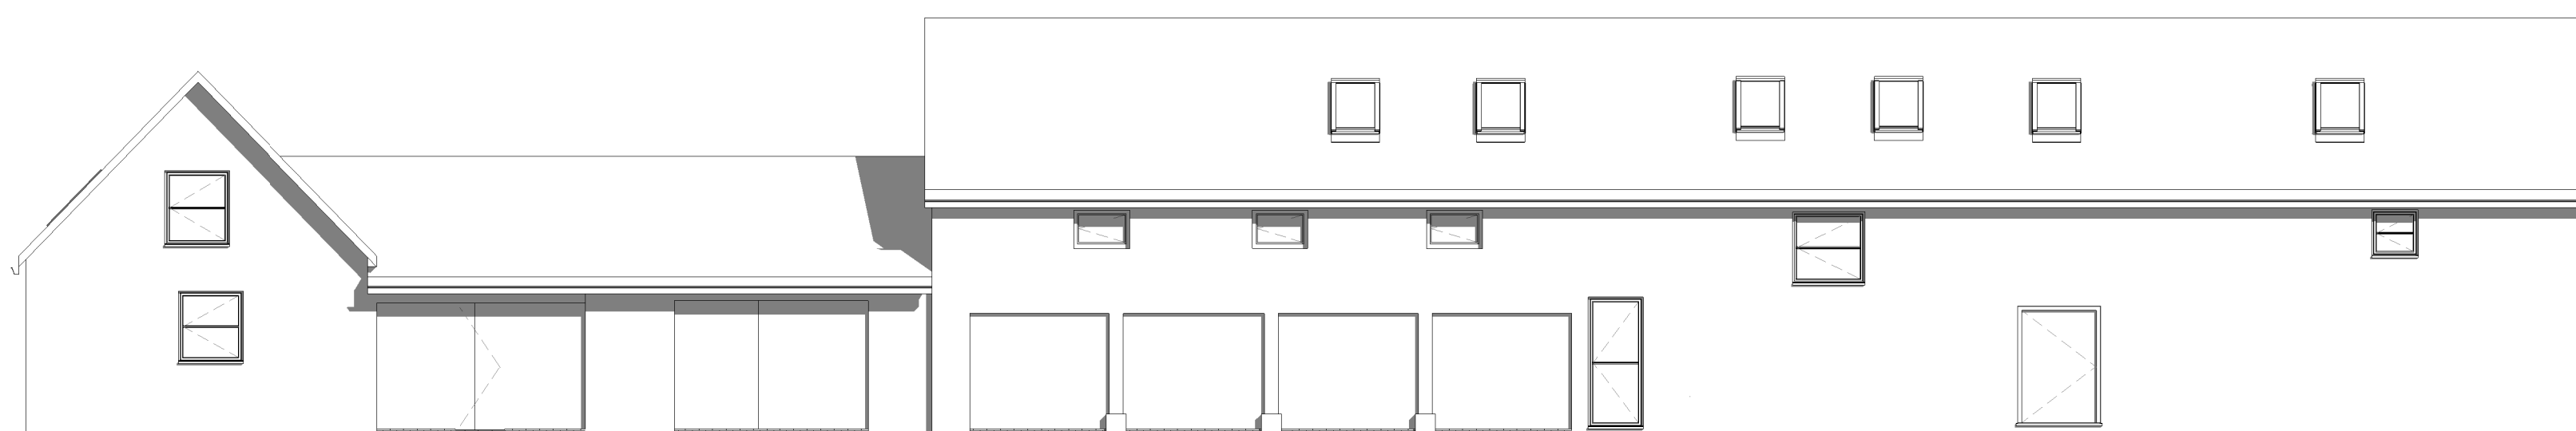
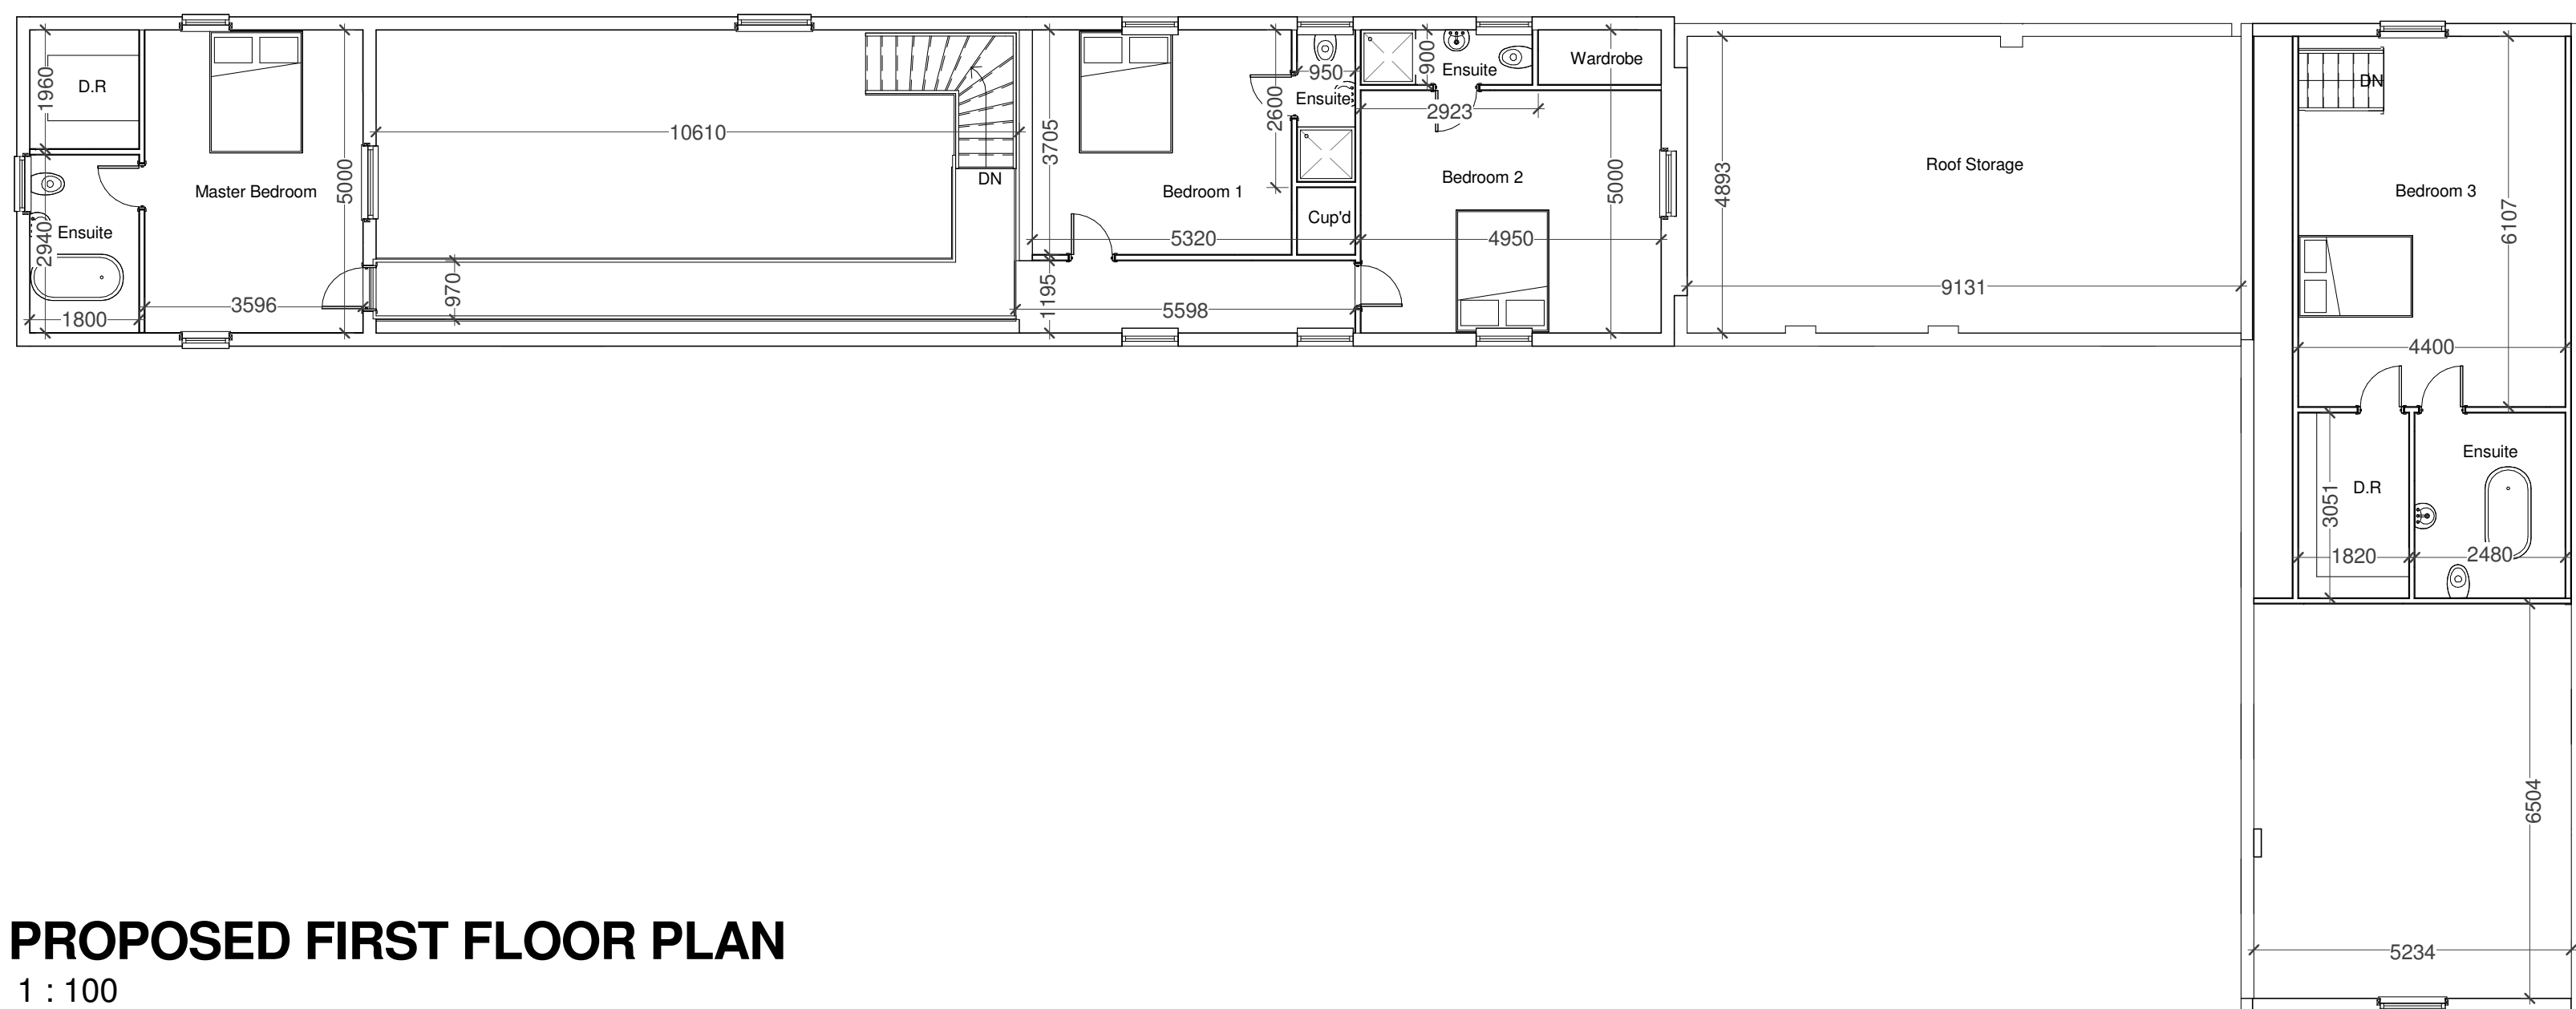
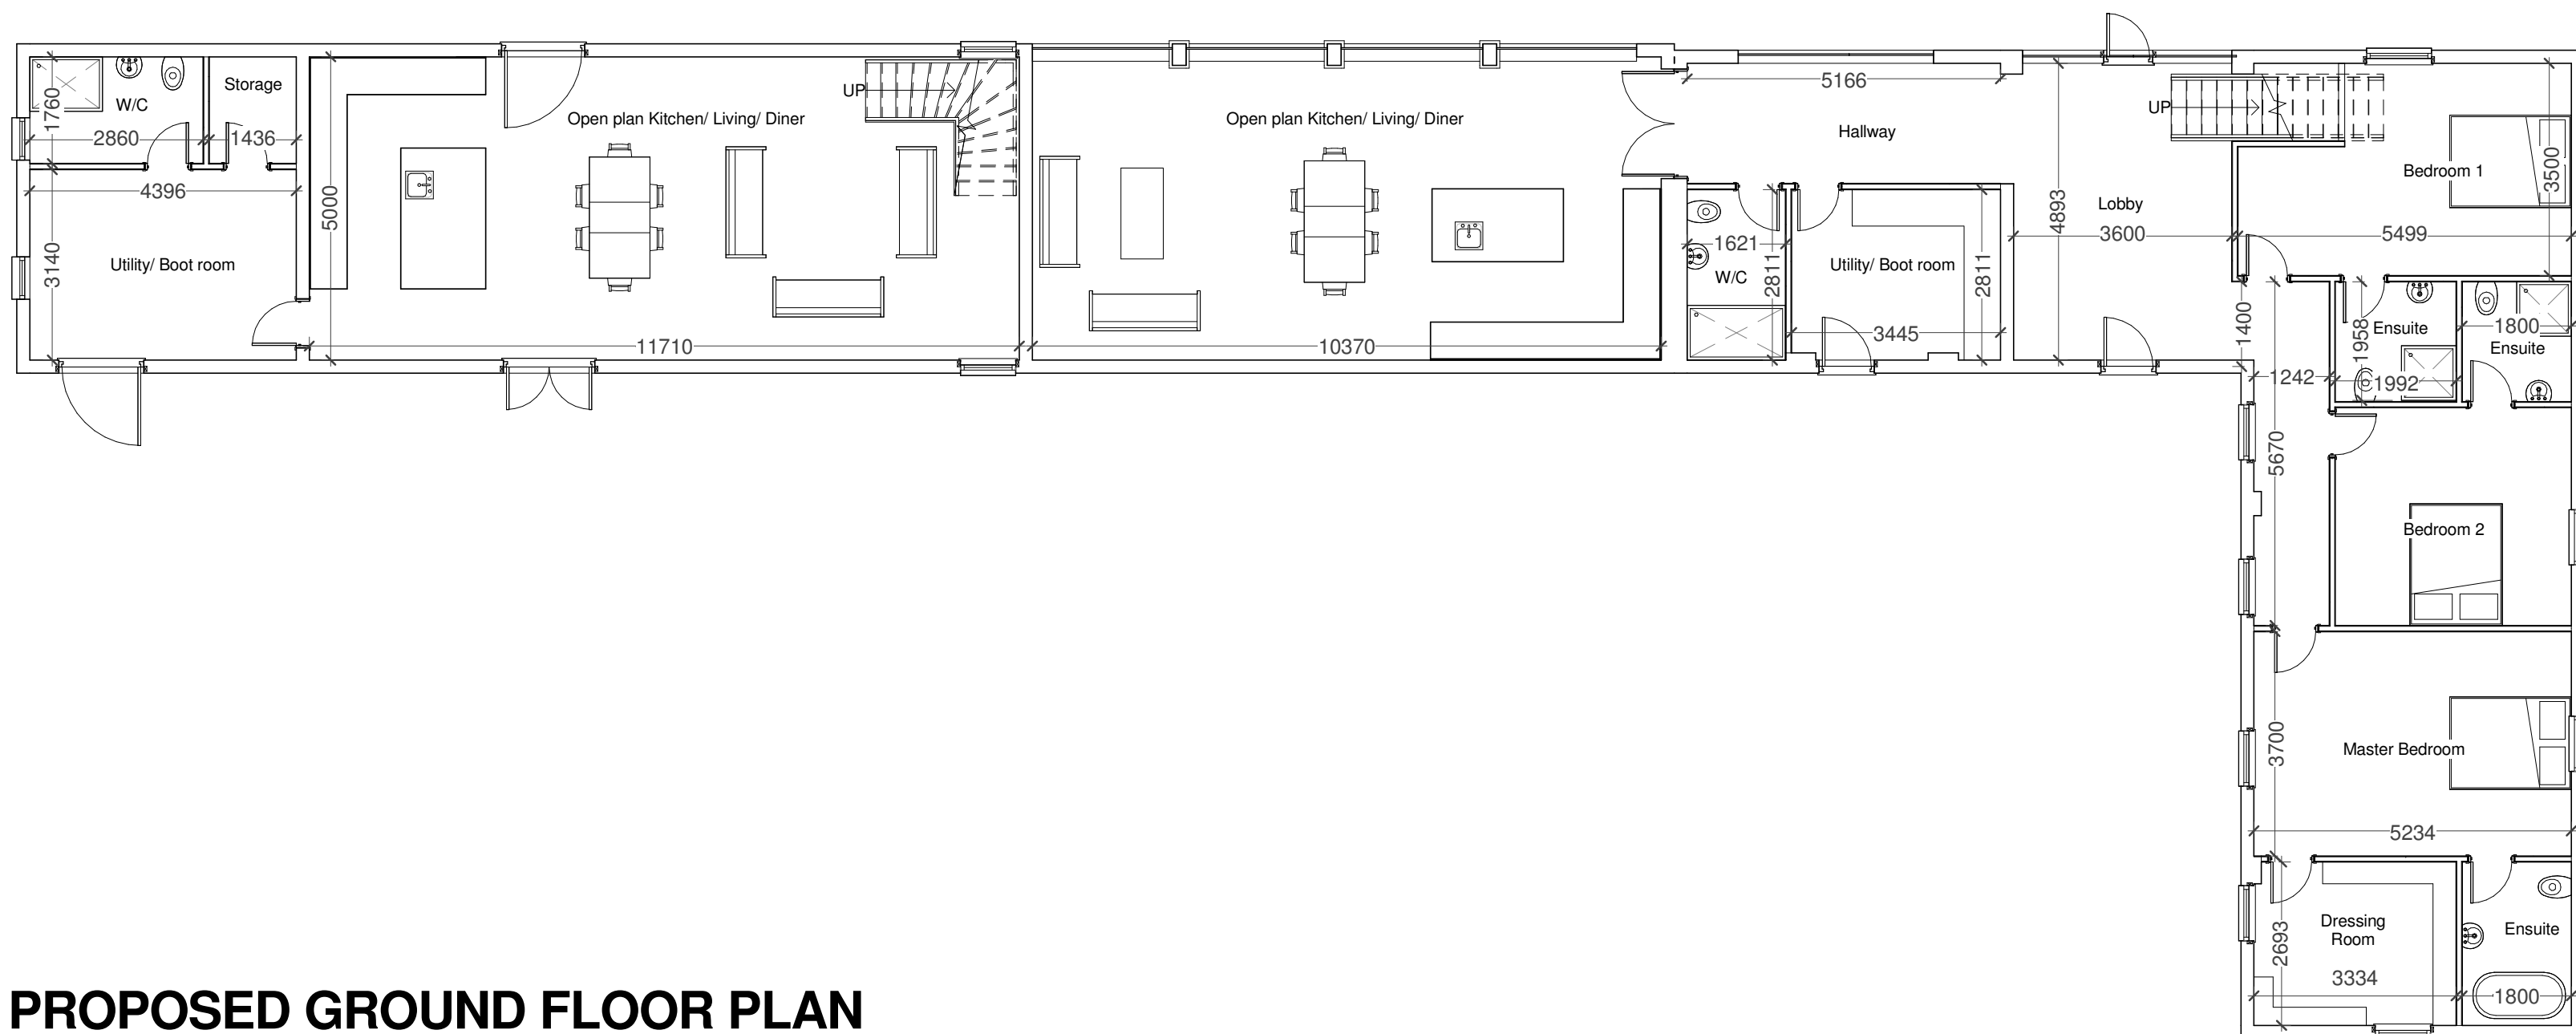


[illegible]

**w2 ARCHITECTURAL
LIMITED**

UNIT 7, The Flaxmill, Flaxmill Lane, Pinchbeck,
Lincolnshire PE11 3YP
w2architectural@gmail.com

PROJECT

OUTLINE APPLICATION FOR BARN CONVERSION INTO TWO DWELLINGS

CLIENT	MR AND MRS BUTLER NORTHORPE HOUSE NORTHORPE DONINGTON SPALDING PE11 4XY
--------	---

DRAWING

PROPOSED GROUND FLOOR PLAN
PROPOSED FIRST FLOOR PLAN
SITE PLAN
BLOCK PLAN
PROPOSED ELEVATIONS

DRAWING NUMBER: W2/012/16/02	DATE: 27/07/16
DRAWN BY: MC	SCALE (@ A1): As indicated

[illegible]