
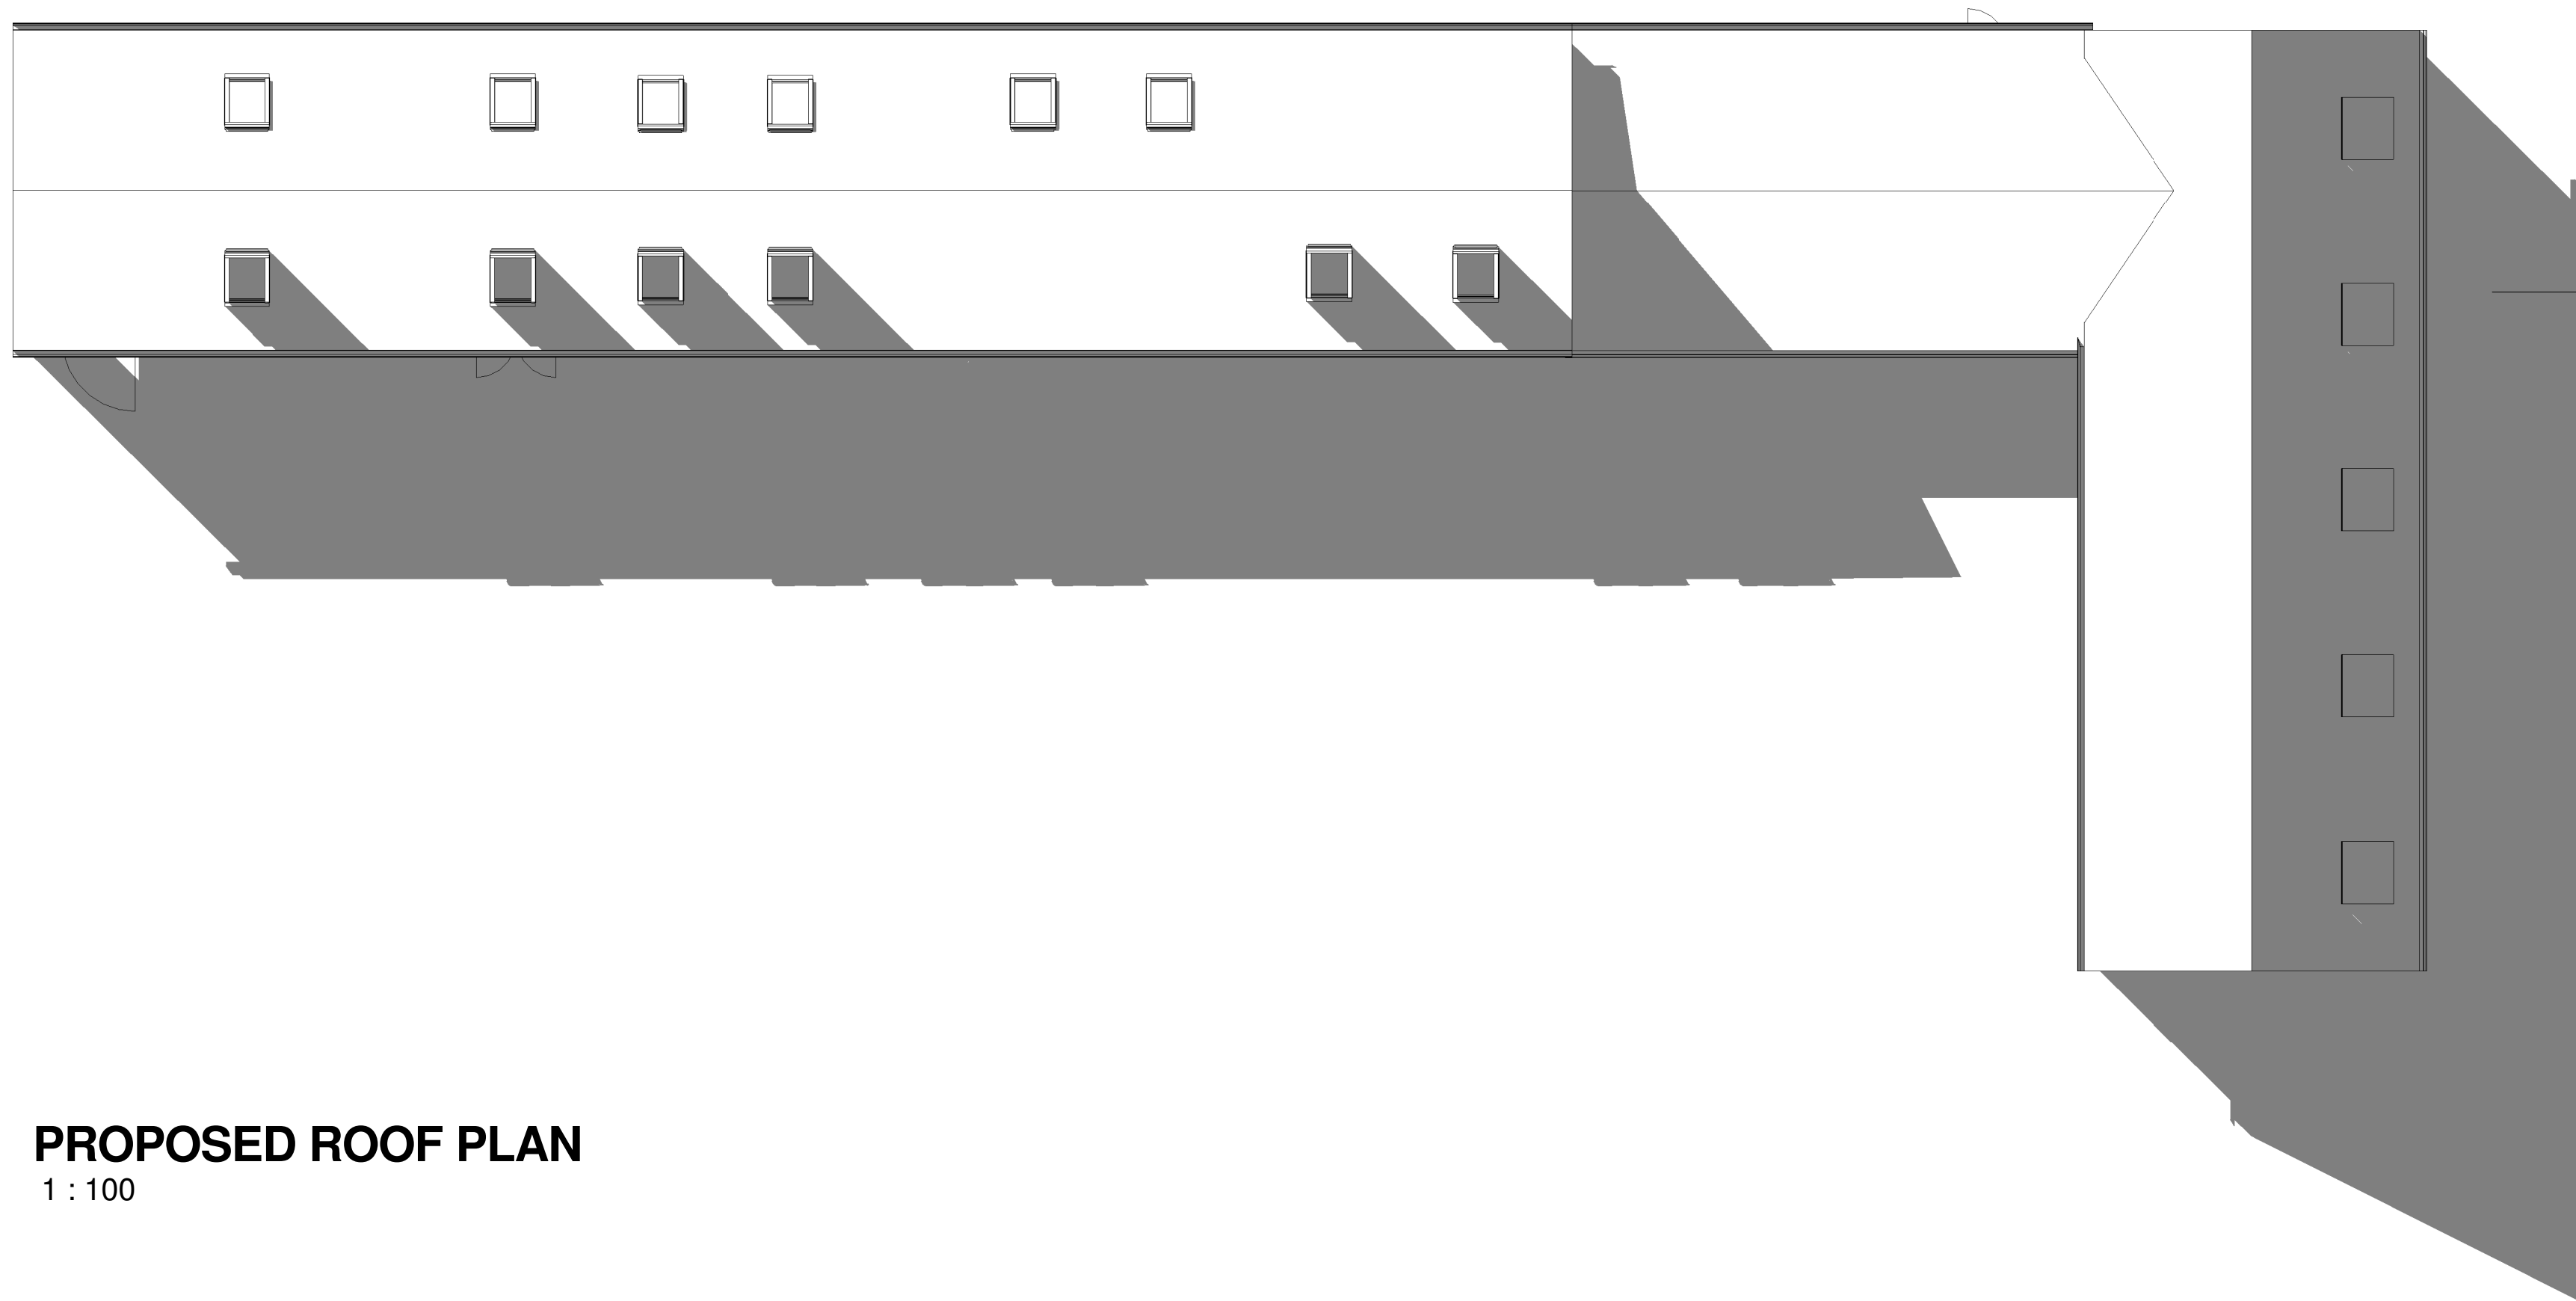
 
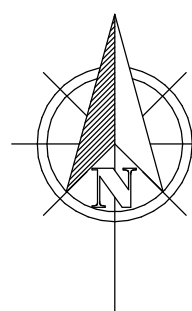
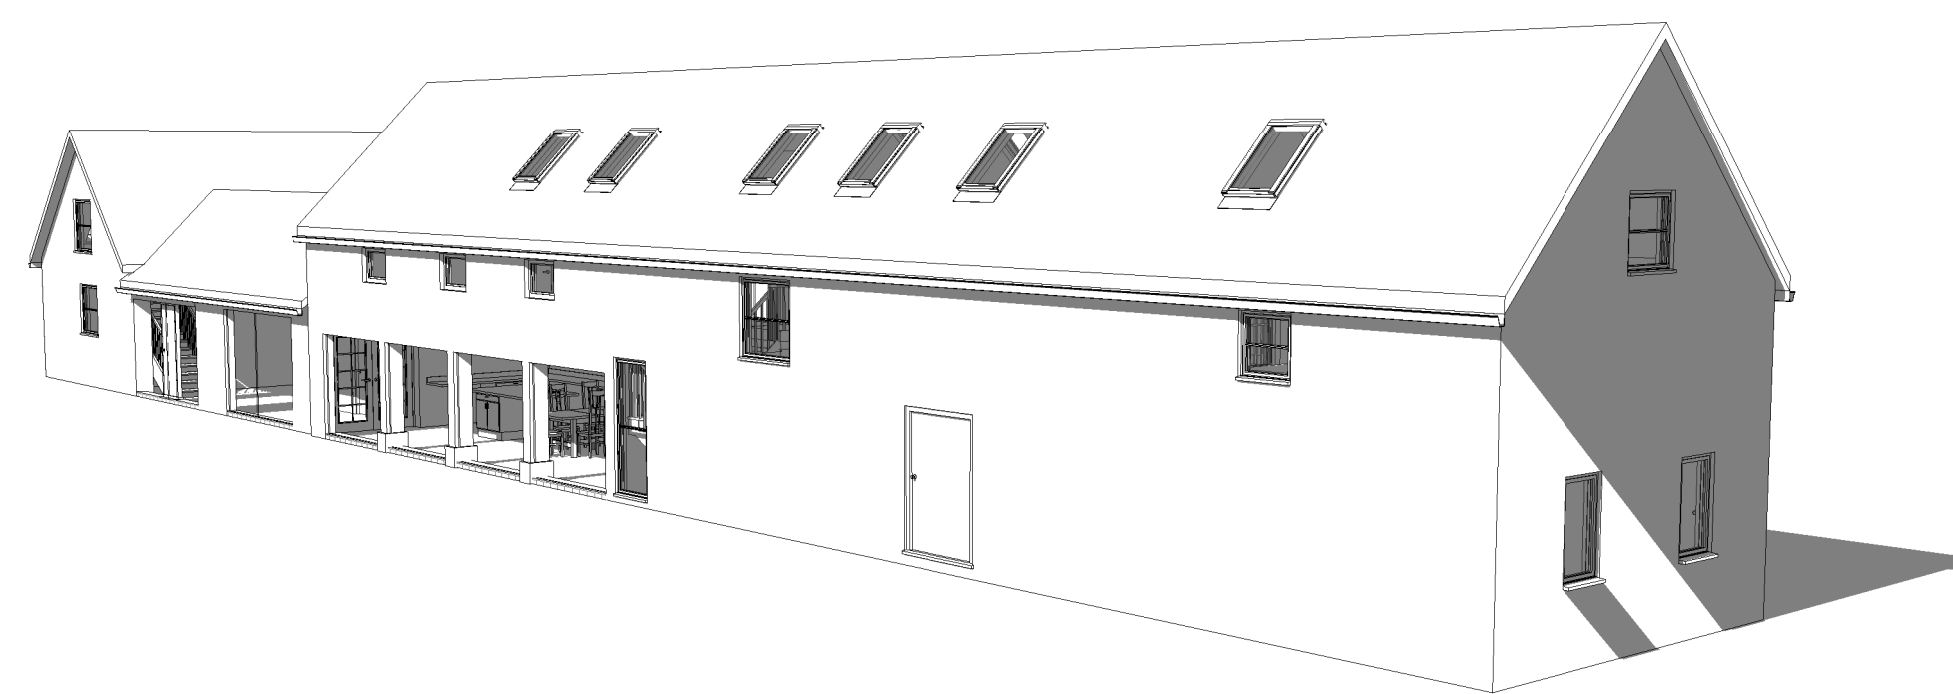


1 : 100

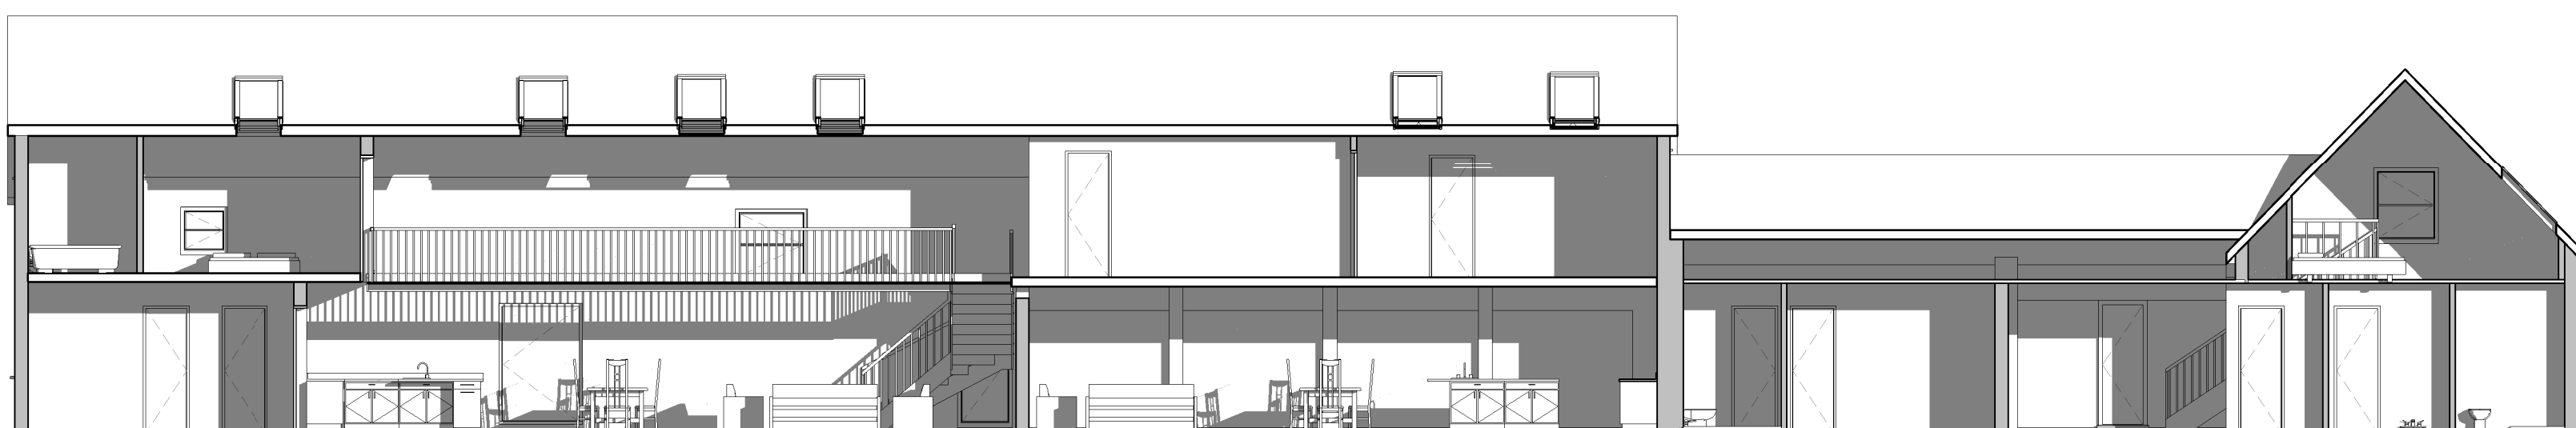

1 : 100

[illegible]

UNIT 7, The Flaxmill, Flaxmill Lane, Pinchbeck,
Lincolnshire PE11 3YP
w2architectural@gmail.com

PROJECT

OUTLINE APPLICATION FOR BARN CONVERSION INTO TWO DWELLINGS

CLIENT	MR AND MRS BUTLER NORTHORPE HOUSE NORTHORPE DONINGTON SPALDING PE11 4XY
--------	--

DRAWING

PROPOSED ROOF PLAN
3D VIEWS
PROPOSED SECTION AA

DRAWING NUMBER:
W2/012/16/03

DATE:	27/07/16
-------	----------

DRAWN BY:
MC

SCALE (@ A1):	As indicated
---------------	--------------

[illegible]

HEALTH & SAFETY
the client is to ensure that the appointed contractor is familiar with and complies with Health & Safety for Building Sites and Work Places