

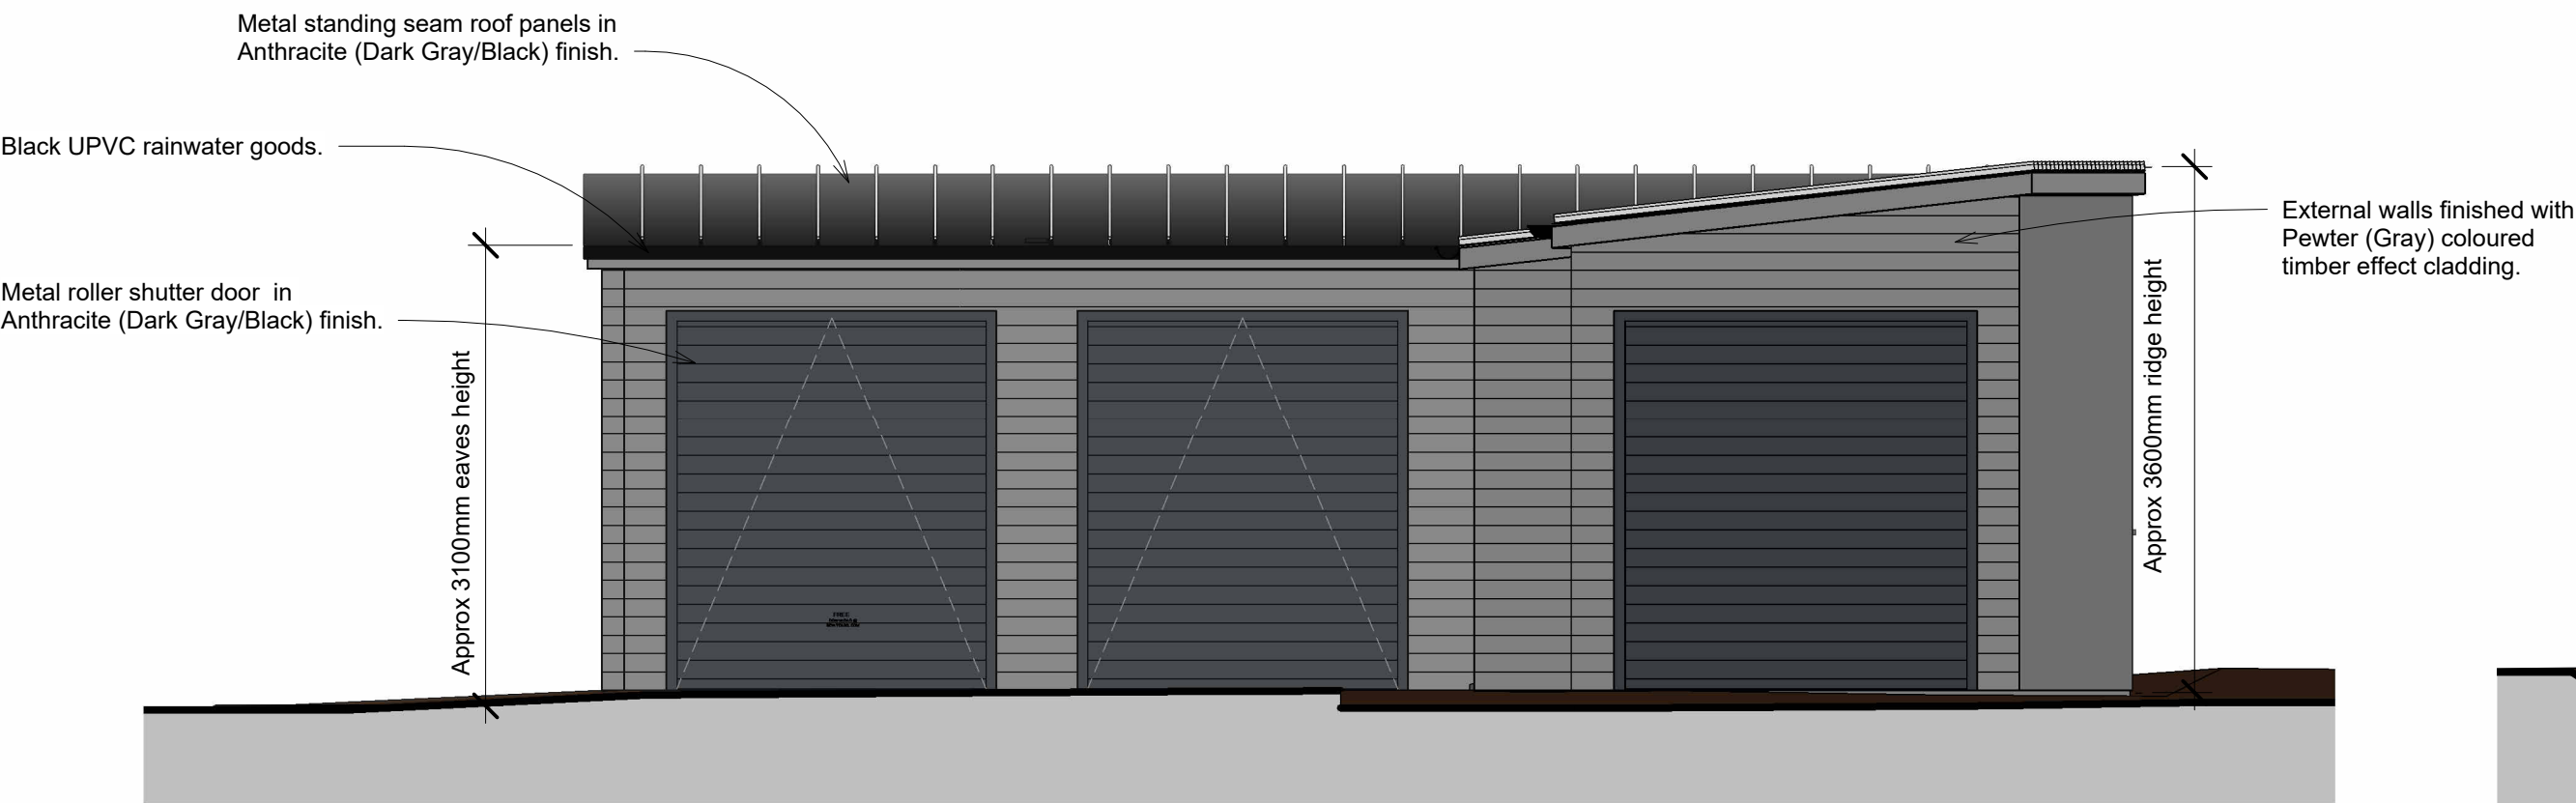



DO NOT SCALE THIS DRAWING. THE CONTRACTOR IS DEEMED TO HAVE CHECKED ALL DIMENSIONS ON SITE AND REPORT ANY DISCREPANCIES TO OGLESBY & LIMB LTD. THE CONTENTS OF THIS DRAWING ARE COVERED BY COPYRIGHT AND REMAIN THE PROPERTY OF OGLESBY & LIMB LTD. WRITTEN APPROVAL MUST BE OBTAINED FROM OGLESBY & LIMB LTD PRIOR TO DUPLICATION OR REPRODUCTION OF THIS DRAWING OR ITS CONTENTS. ANY DIMENSIONS NOT SHOWN ARE TO BE CHECKED AND AGREED WITH OGLESBY & LIMB LTD.

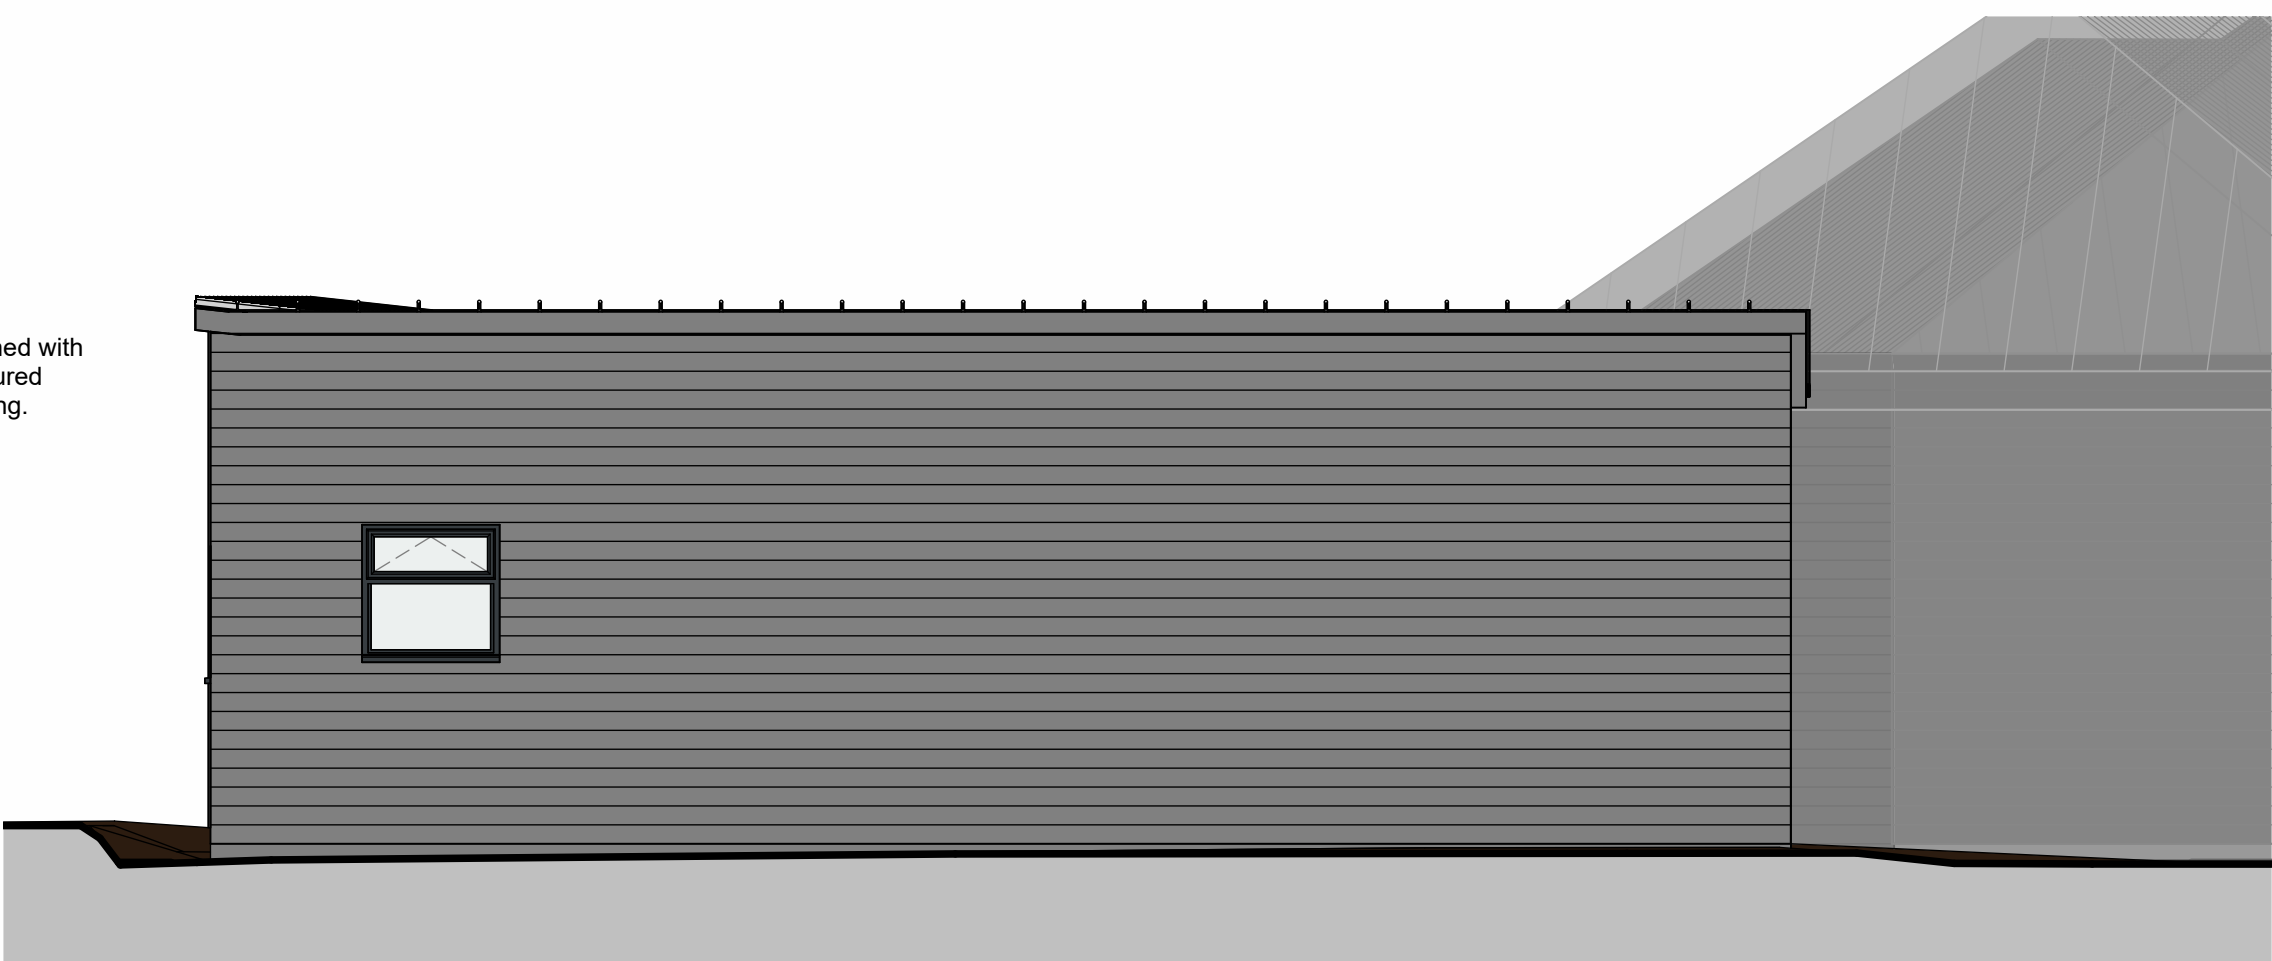


North Elevation as proposed
Scale 1 : 50

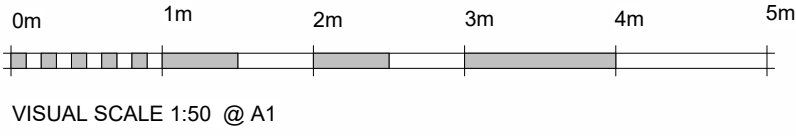

South Elevation as proposed
Scale 1 : 50

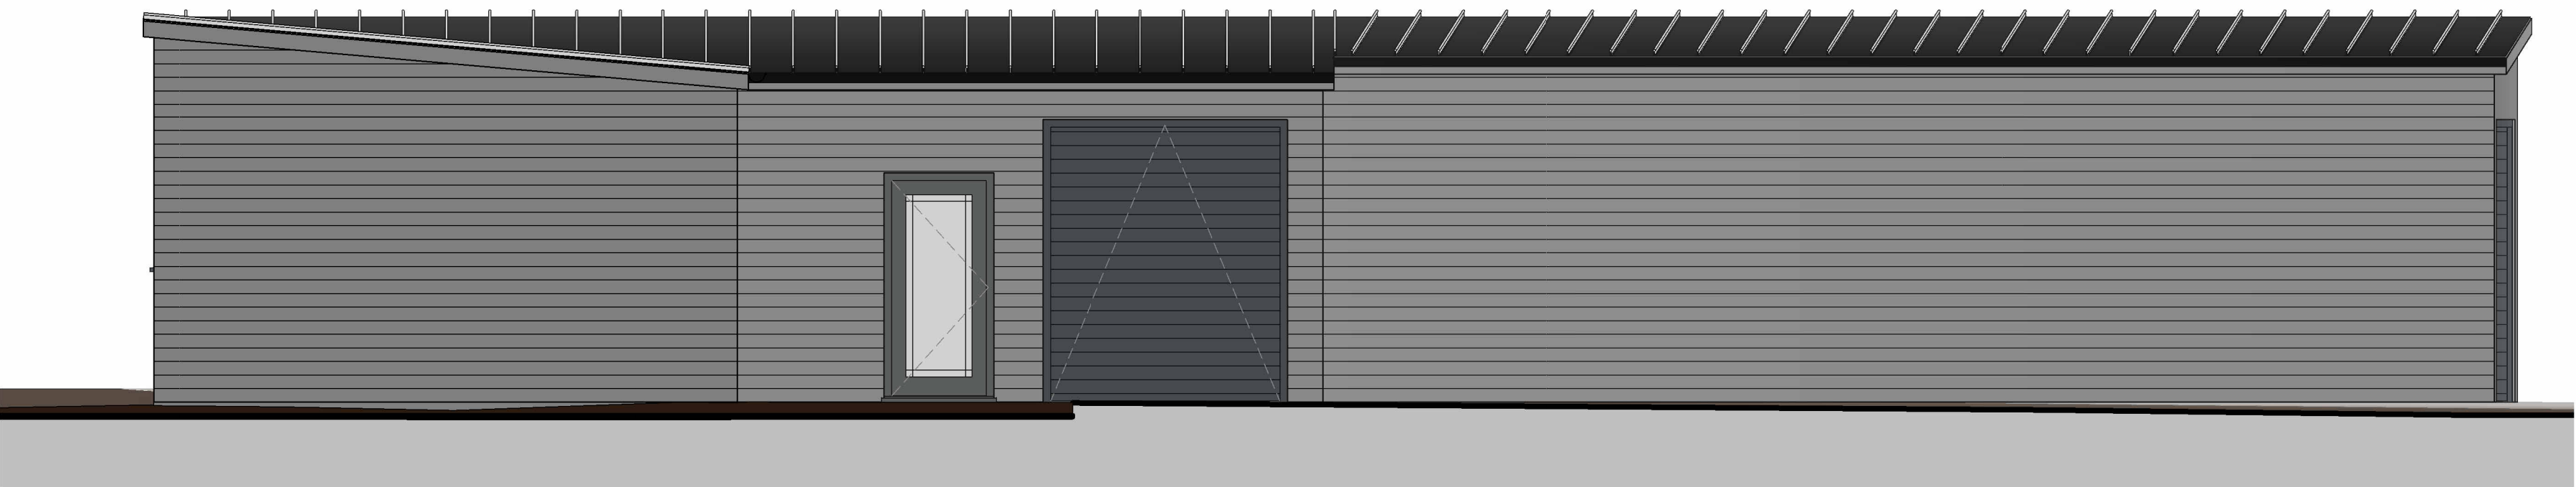

East Elevation as proposed
Scale 1 : 50

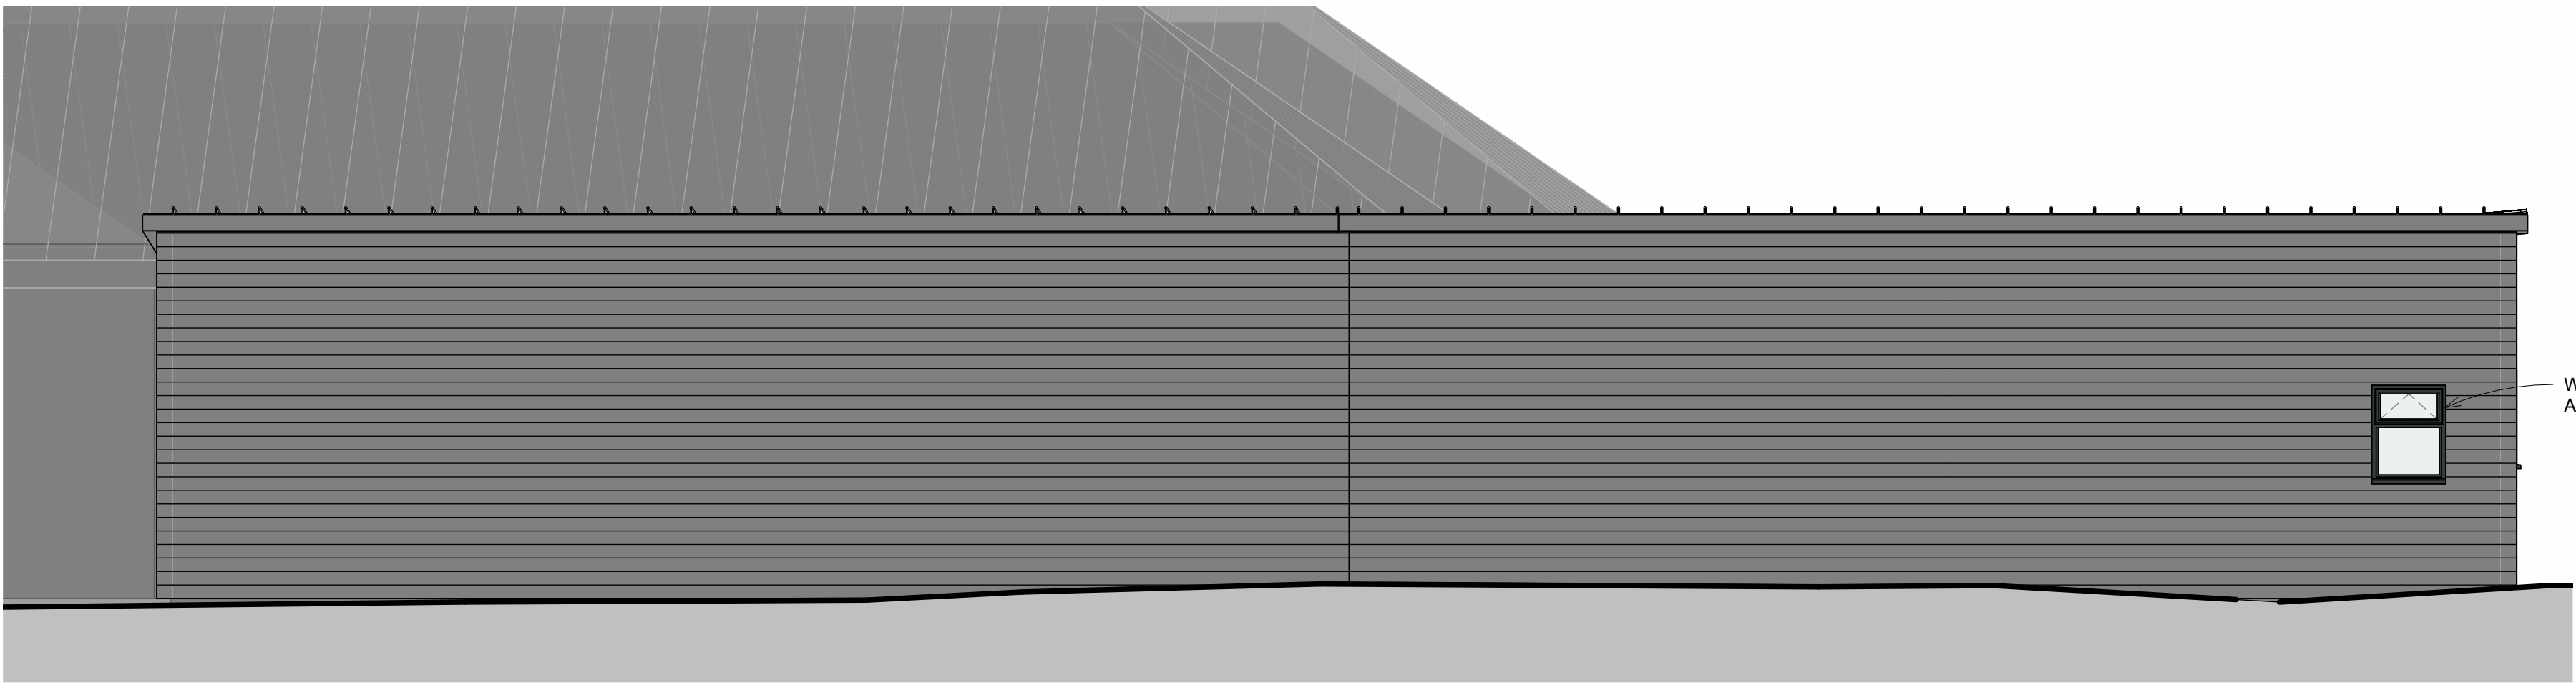

West Elevation as proposed
Scale 1 : 50

Windows & door framing in
Anthracite (Dark Gray/Black) finish.

P1	19.08.2022	Drawing updated for planning application issue.	RDL
Ref.	Date	Description	Initial

Oglesby & Limb Ltd

Chartered Architect

Suite 1, Market Chambers
12 Market Place, Spalding, Lincs
PE11 1SL

Tel: 01775 761196

e-mail: design@o-l-ltd.co.uk

Client:

Mr M Burrell

Project:

Proposed Outbuilding Town Dam
Lane Donington Spalding PE11
4TP

Drawing Title:

Elevations as proposed

PLANNING APPLICATION ISSUE

Date:	Aug 2022	Scale:	as shown @ A1
Drawn by:	RDL	Checked by:	AJO

Drawing Number:	Rev:
A1493-13	P1