




EAST ELEVATION AS PROPOSED
SCALE 1:100

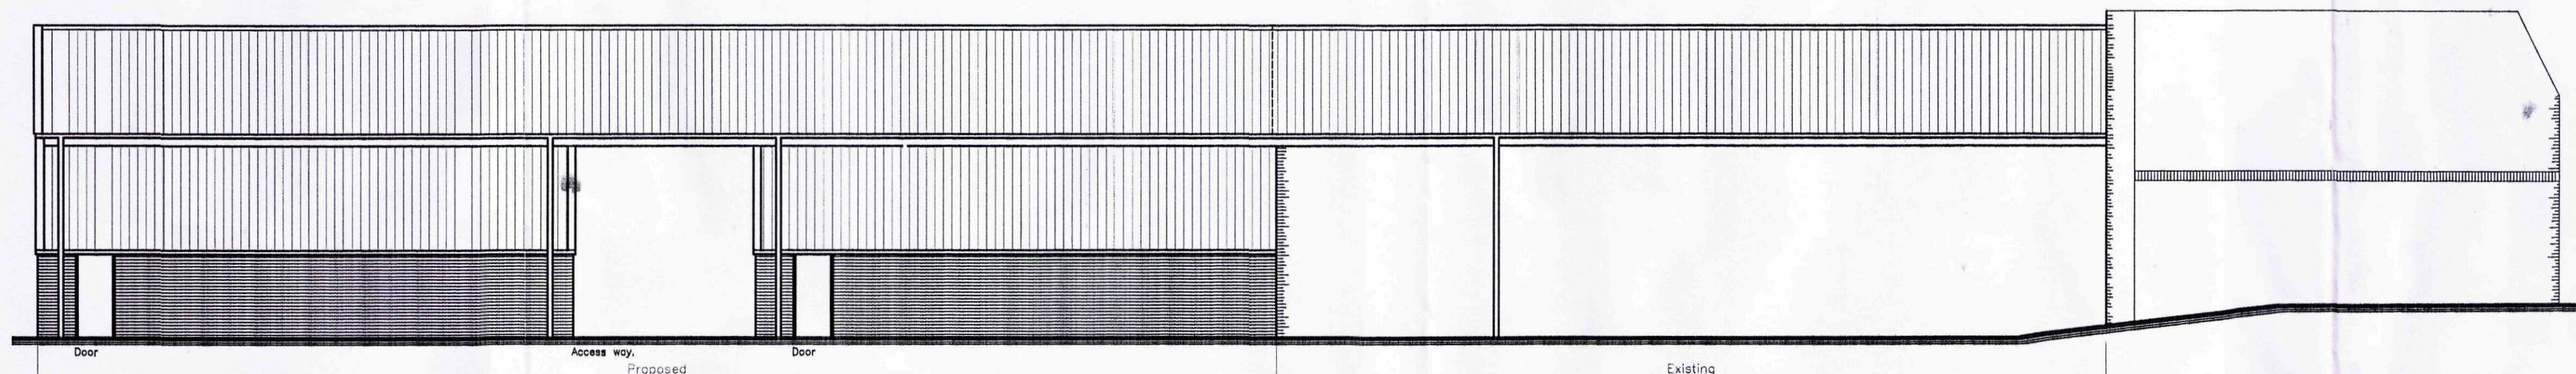

WEST ELEVATION AS PROPOSED
SCALE 1:100

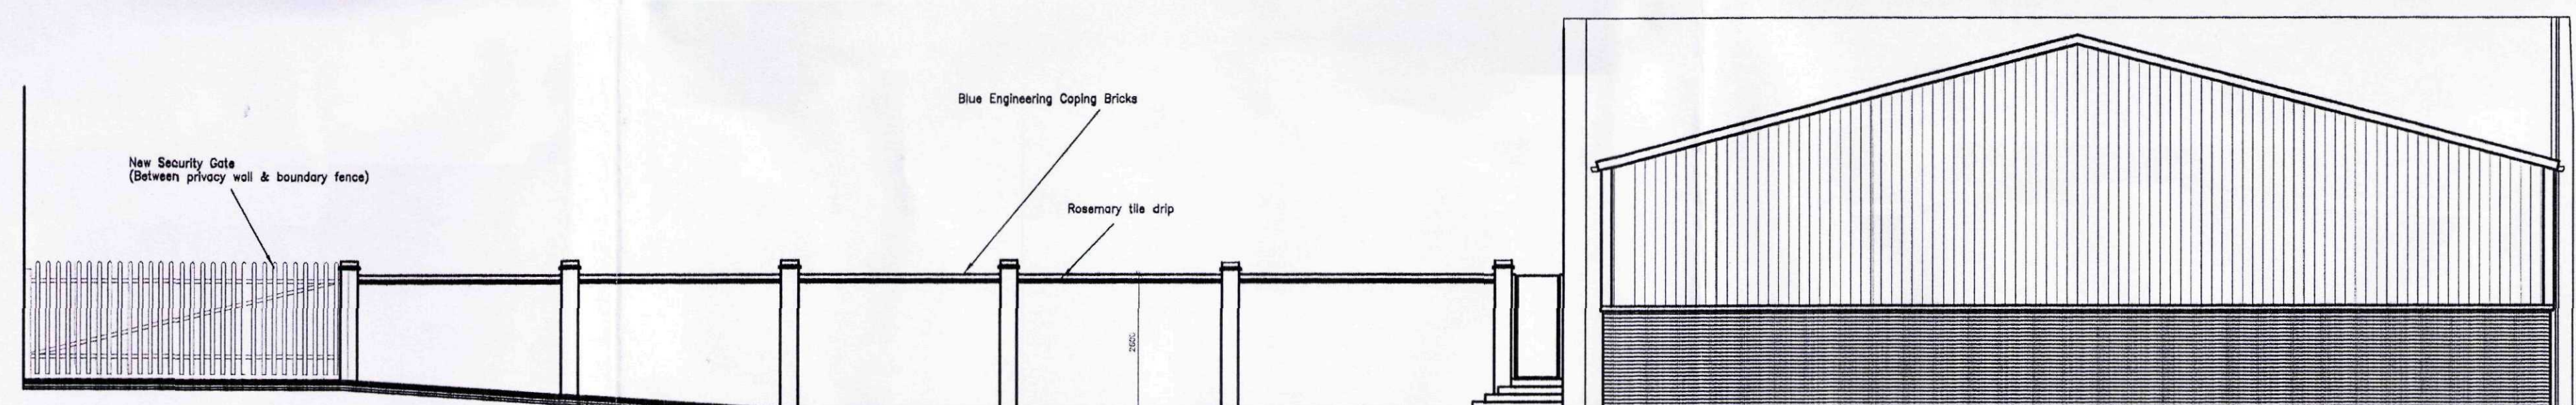

NORTH ELEVATION AS PROPOSED
SCALE 1:100

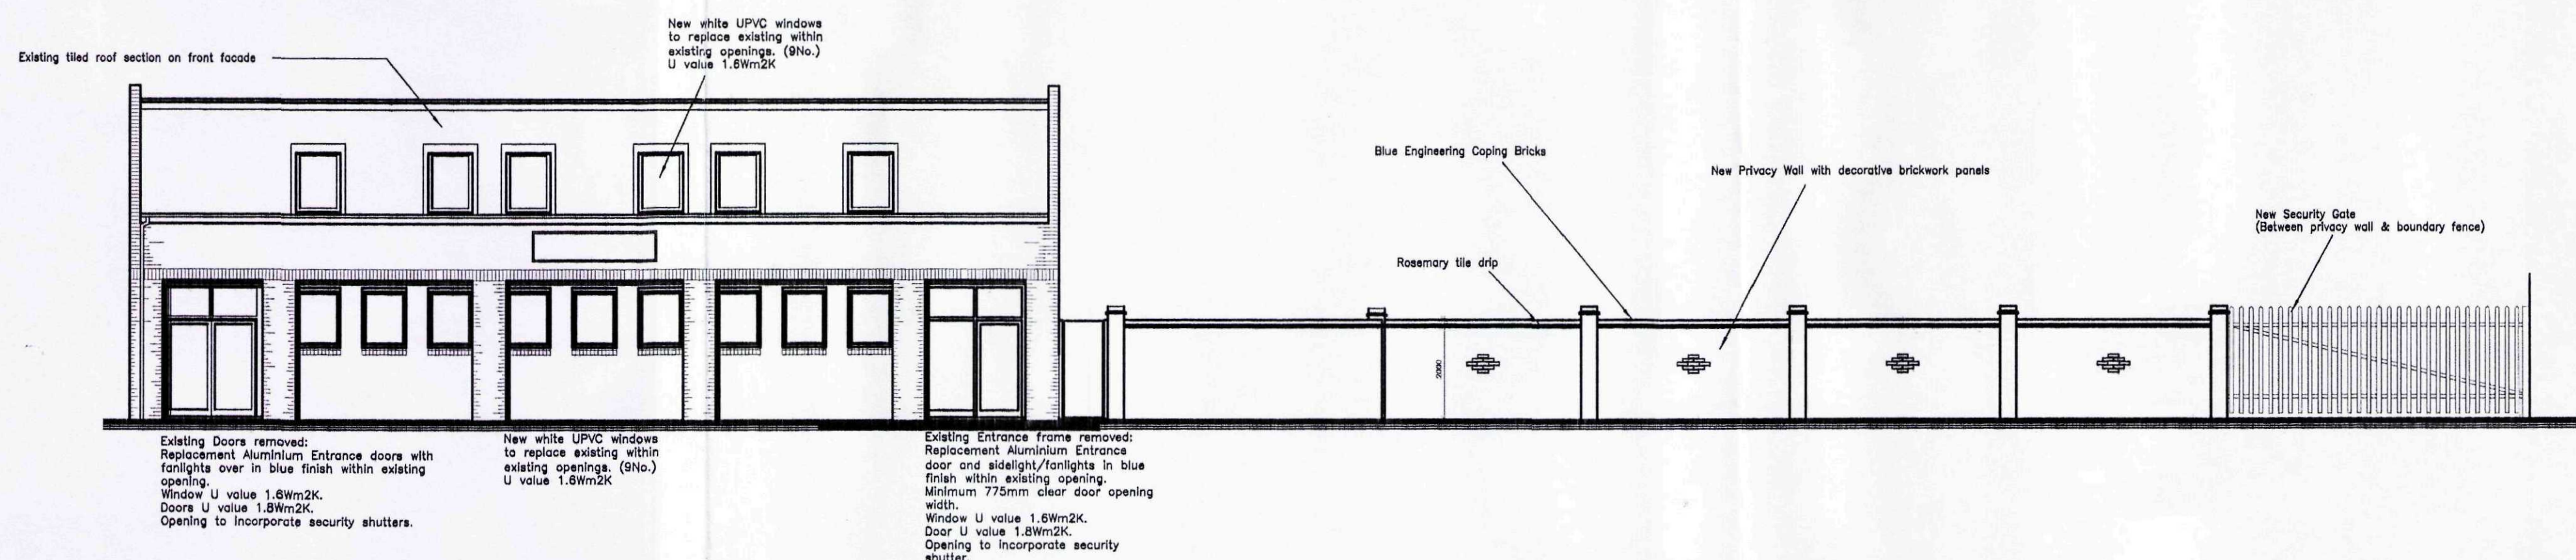

SOUTH ELEVATION AS PROPOSED
SCALE 1:50

1:100 0 1 2 3 4 5 m

chartered architects | chartered architectural technologists
building engineers | designers | project managers
domestic energy assessors | party wall surveyors | access consultants

NEIL DOWLMAN ARCHITECTURE LTD
14 MAIN RIDGE WEST, BOSTON, Lincs PE22 6QQ
T 01205 357272 F 01205 351115
E boston@neildowman-architecture.co.uk

OFFICES ALSO AT:
LOUTH T 01507 601155 ALFORD T 01507 463863
GRANTHAM T 01476 574242 HORNCASTLE T 01507 522899
SATELLITE OFFICES AT:
BKEGNESS T 01754 880080 LINCOLN T 01522 370025
GRIMSBY T 01472 660014

CLIENT MAGNUM FABRICATIONS LTD

PROJECT PROPOSED EXTENSION
18 HIGH STREET
DONINGTON
NR. SPALDING
LINCOLNSHIRE
PE11 4TA

TITLE ELEVATIONS AS PROPOSED

SCALE 1:100

DATE MAY 2011

DRAWN BY NH

CHECKED BY ND

DRAWING NO B/2564/05

DRAWING REVISION A

