
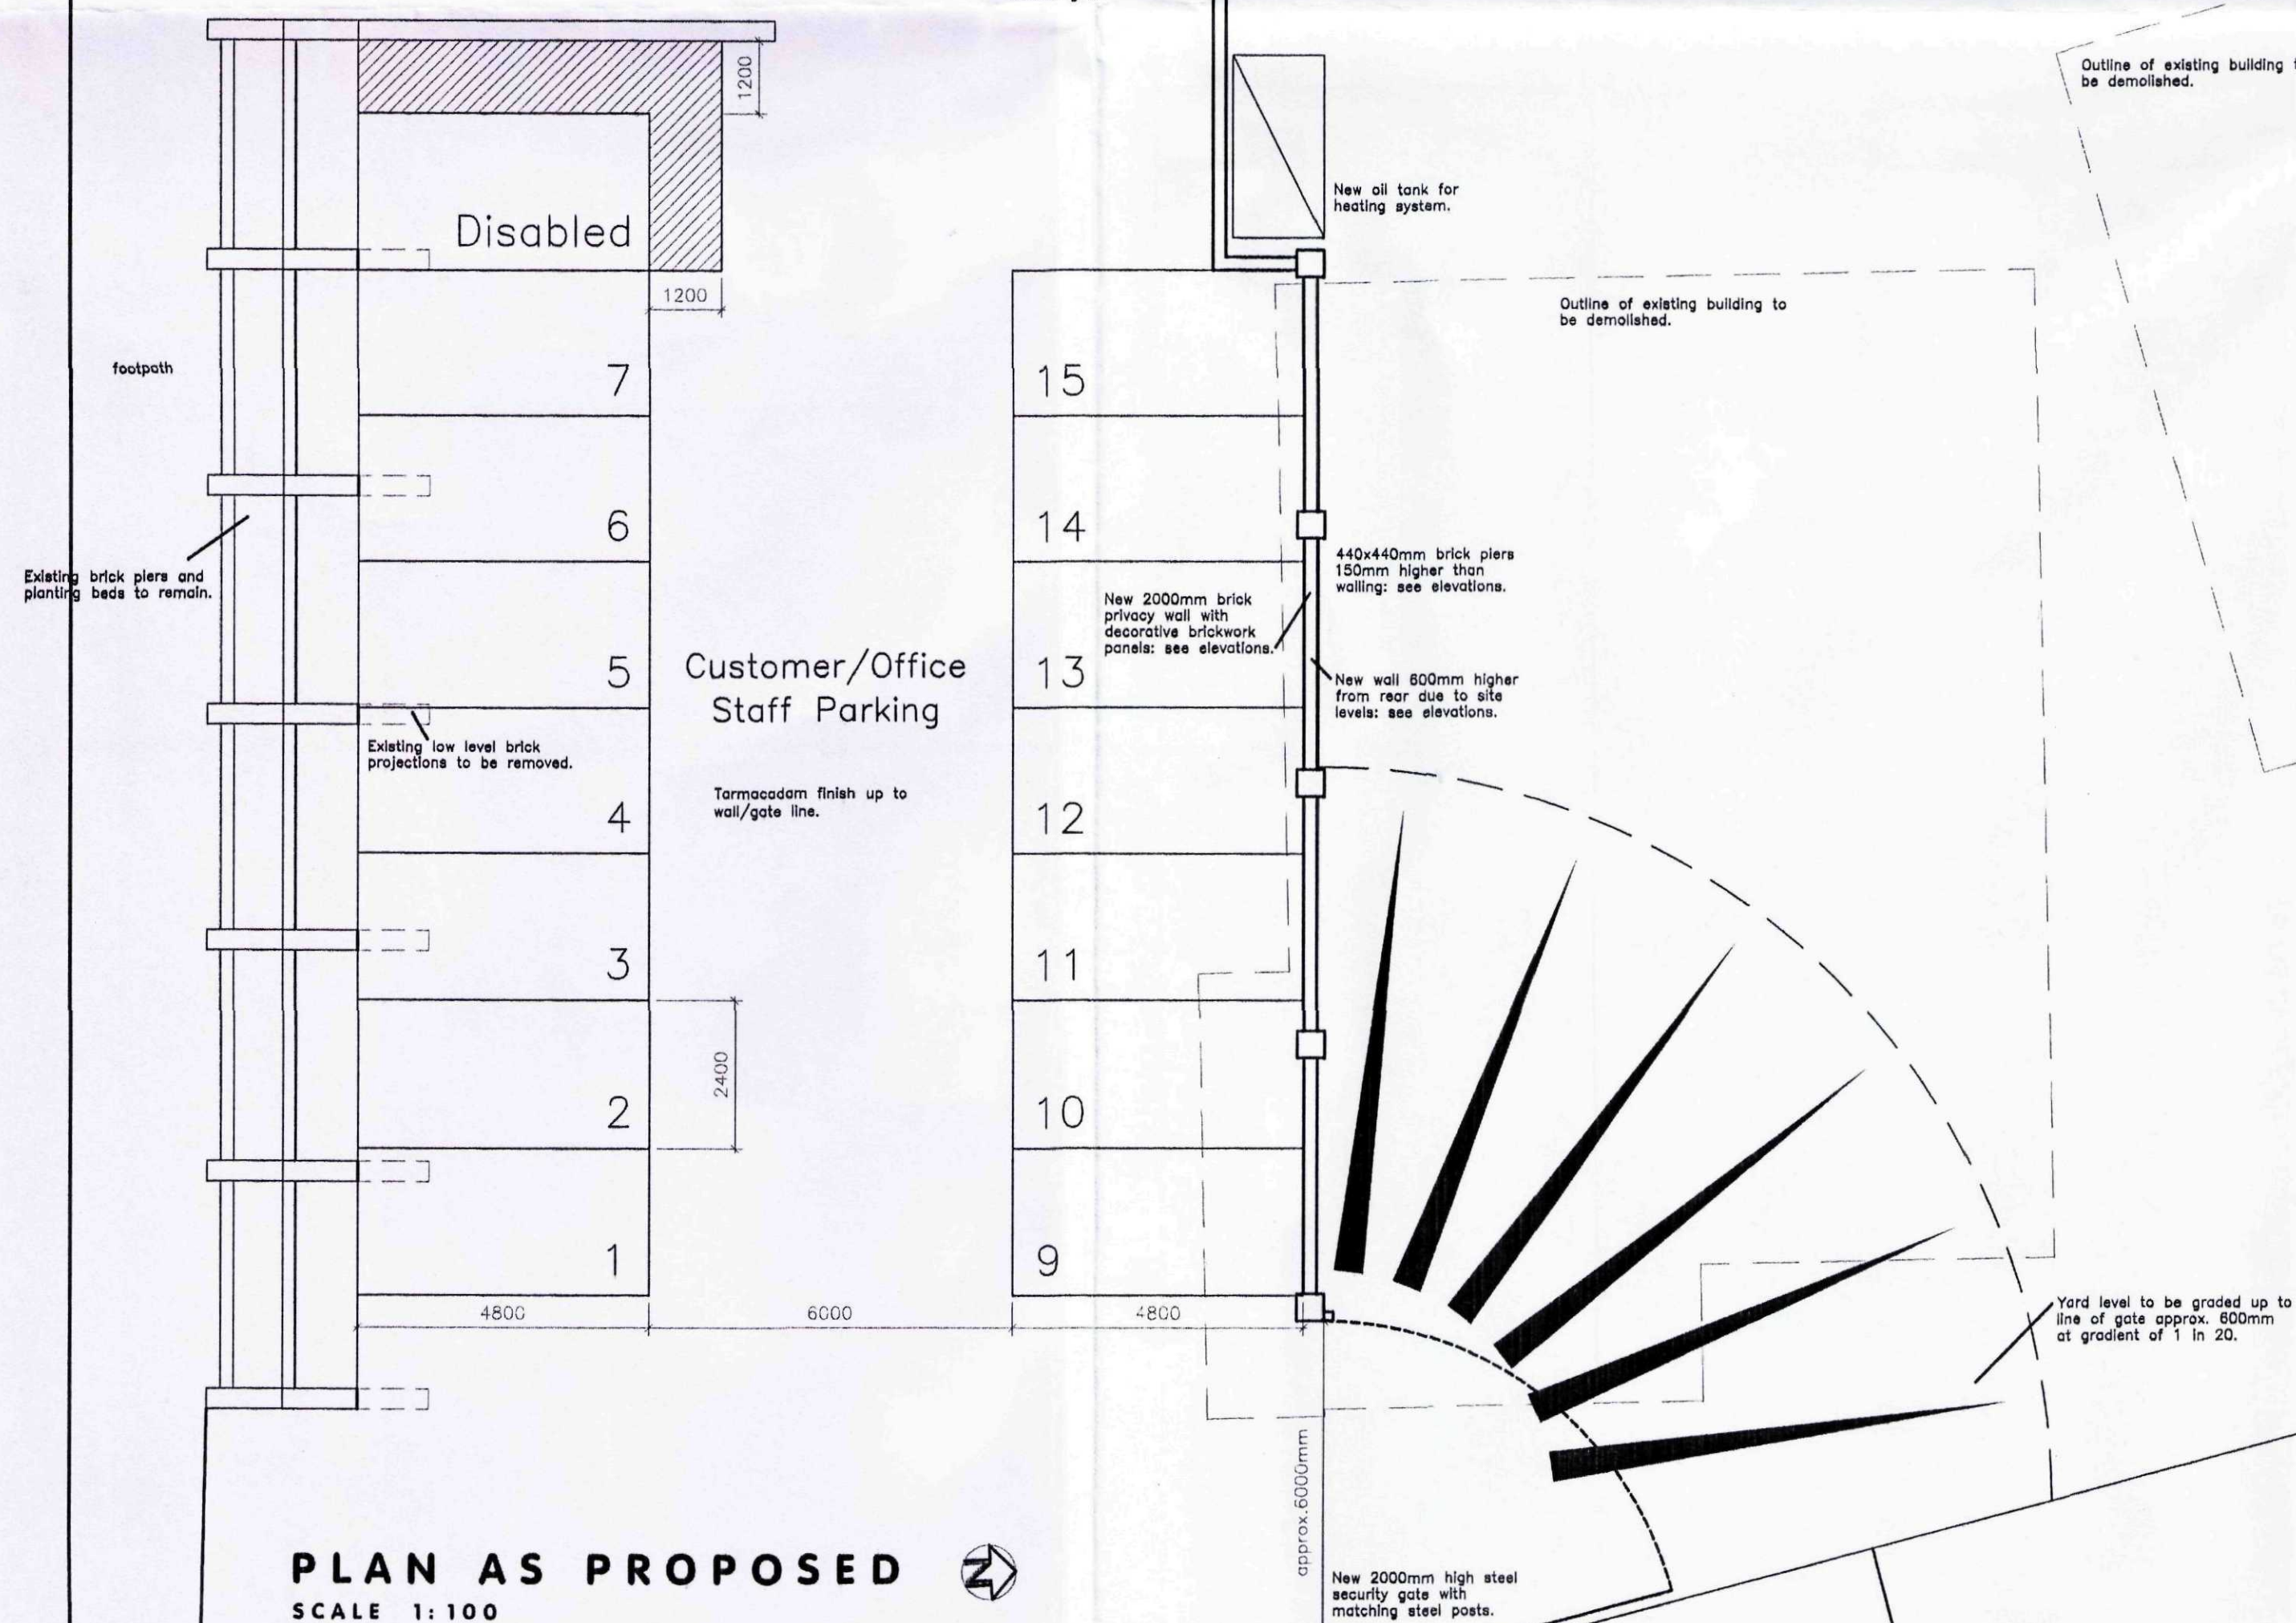


Refer to Dwg.No.2564-01
for internal alterations to
existing building.
Shop

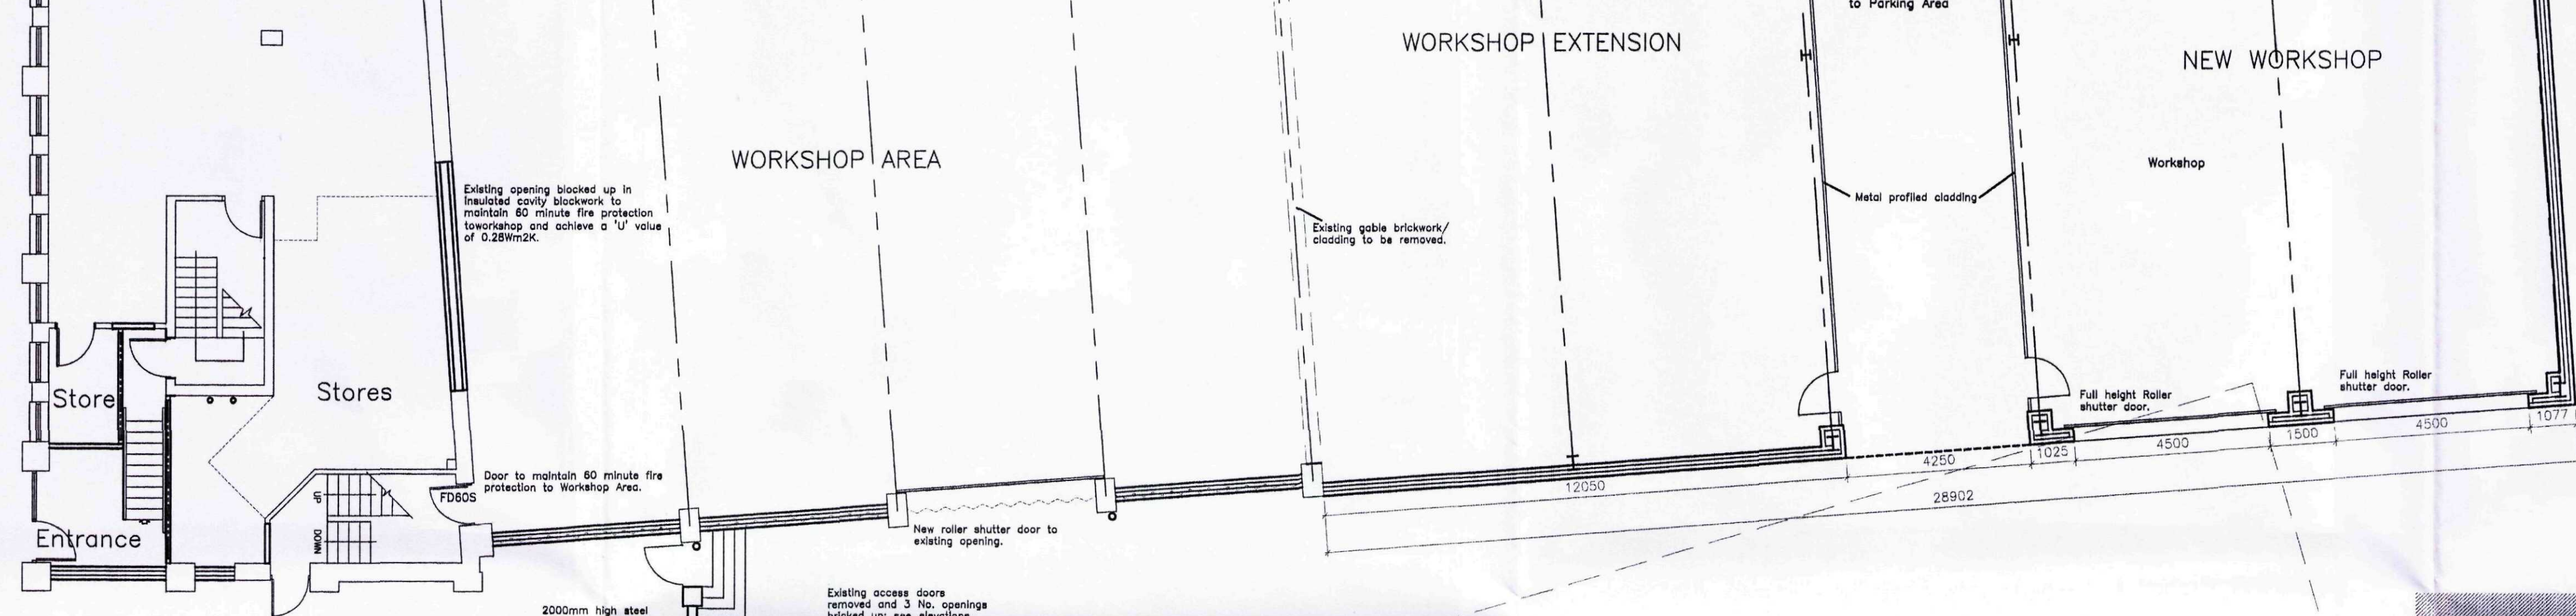

PLAN AS PROPOSED
SCALE 1:100

chartered architects | chartered architectural technologists
building engineers | designers | project managers
domestic energy assessors | party wall surveyors | access consultants

NEIL DOWLMAN ARCHITECTURE LTD
14 MAIN RIDGE WEST, BOSTON, LINCS PE22 6QQ
T 01205 354272 F 01205 351115
E boston@neildowman-architecture.co.uk

OFFICES ALSO AT:
LOUTH T 01507 601155 ALFORD T 01507 463863
GRANTHAM T 01476 575242 HORNCASTLE T 01507 522899
SATELLITE OFFICES AT:
BEGNESS T 01754 880880 LINGOLN T 01522 370028
GRIMSBY T 01472 660314

CLIENT MAGNUM FABRICATIONS LTD

PROJECT PROPOSED EXTENSION
18 HIGH STREET
DONINGTON
NR SPALDING
LINCOLNSHIRE
PE11 4TA

TITLE FLOOR PLAN AS PROPOSED

SCALE 1:100

DATE MAY 2011


DRAWN BY NH

CHECKED BY ND

DRAWING NO B/2564/04

DRAWING REVISION A

SHDC
Planning & Development
31 OCT 2011
Ref: 0536-11

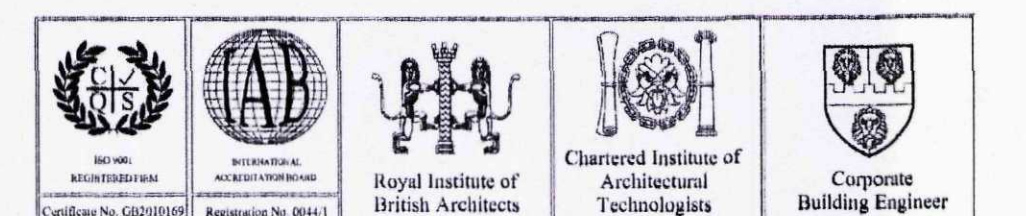

NEIL DOWLMAN | Architecture
www.neildowman-architecture.co.uk

1:100 0 1 2 3 4 5 m