




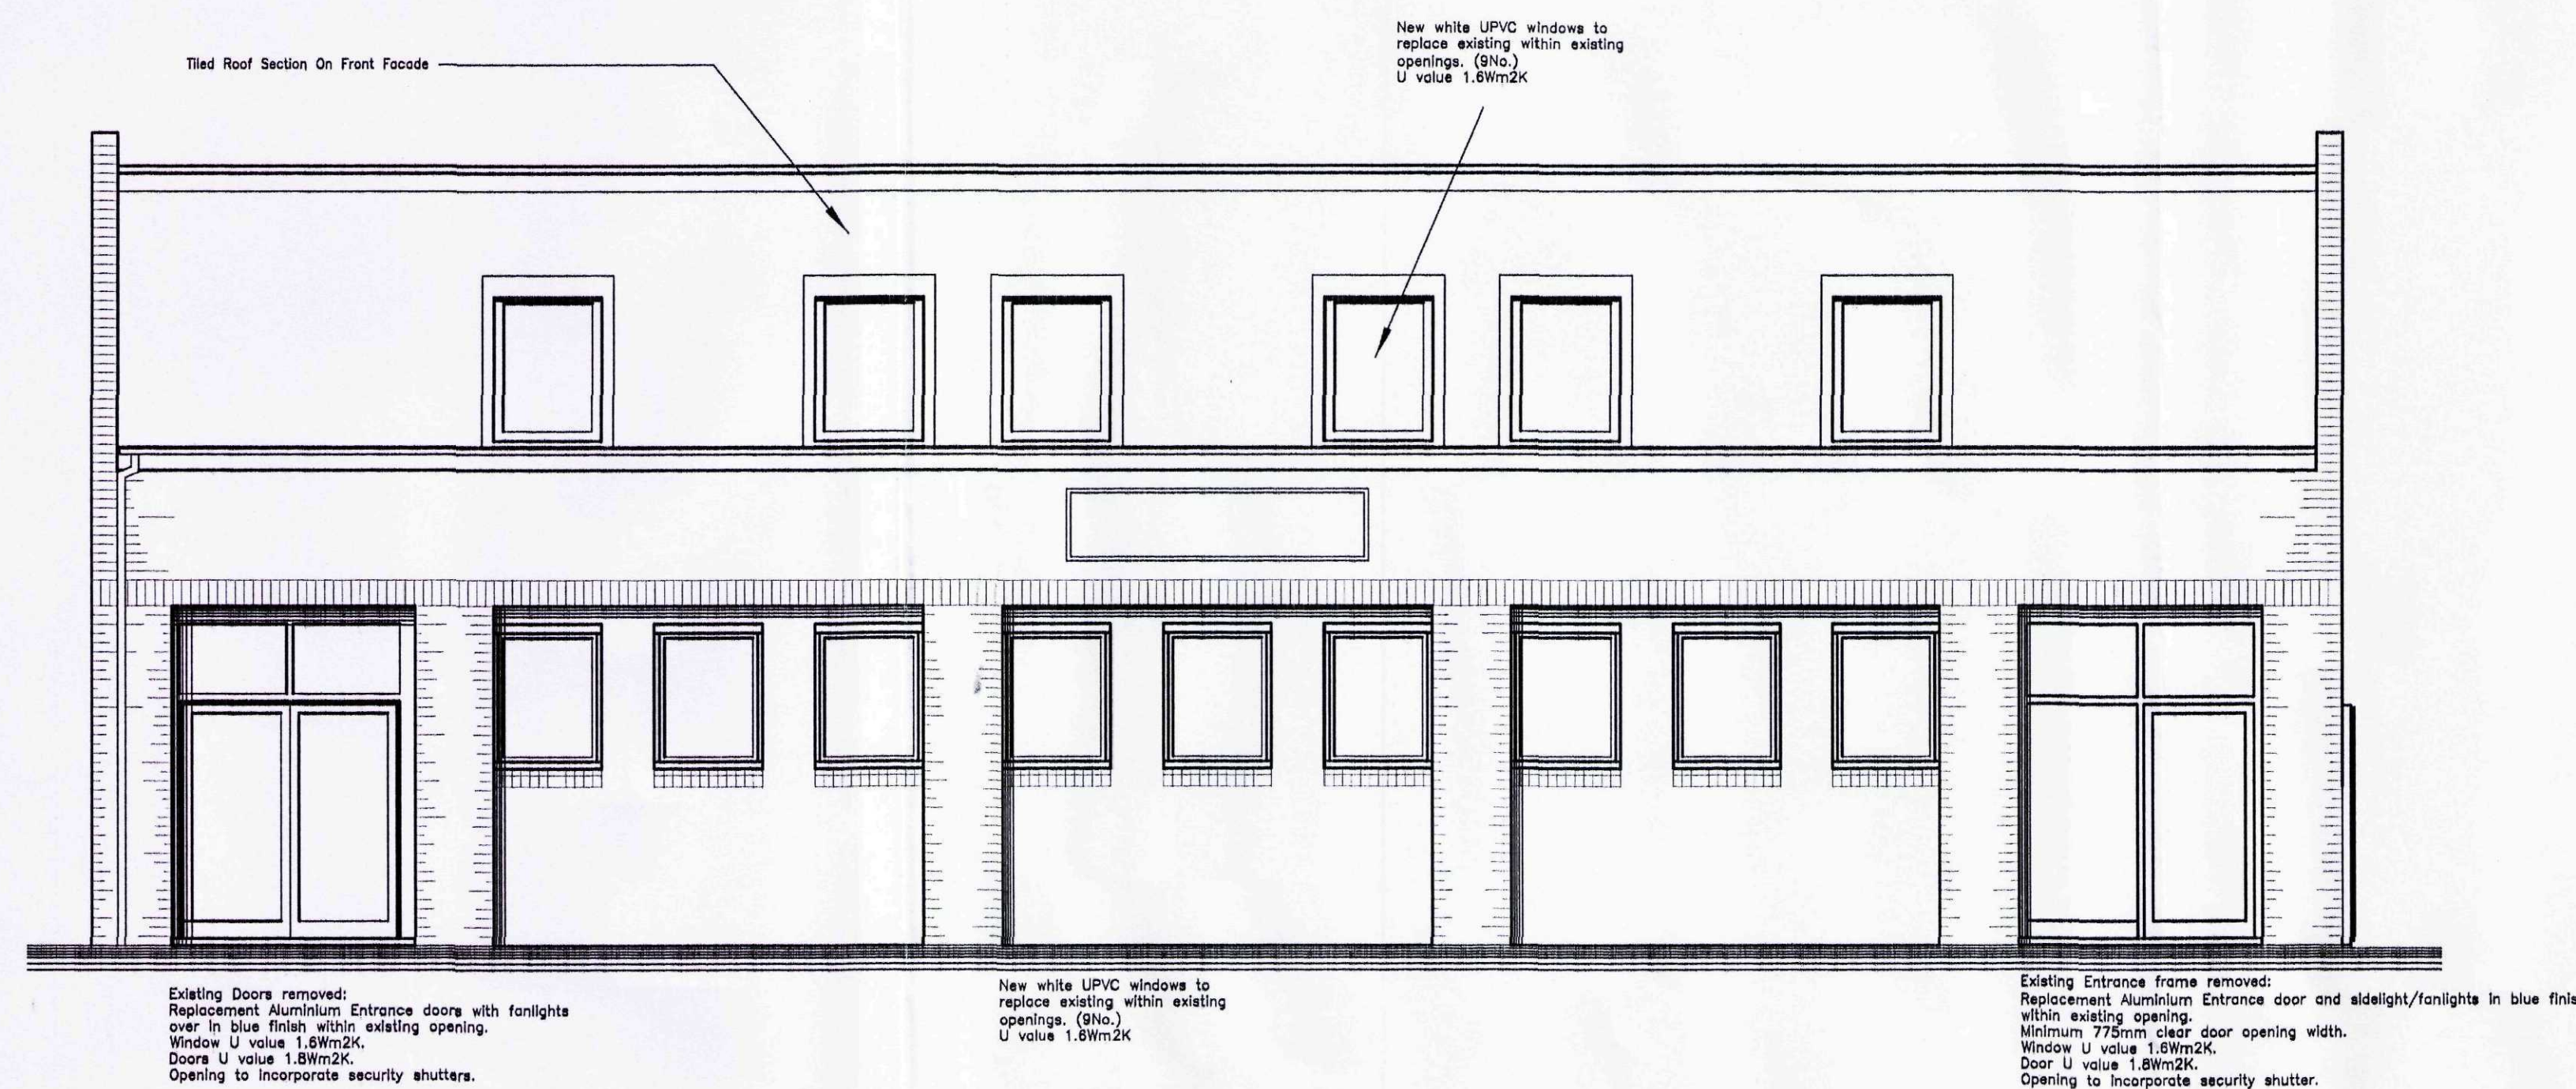


SOUTH ELEVATION AS PROPOSED
SCALE 1:50

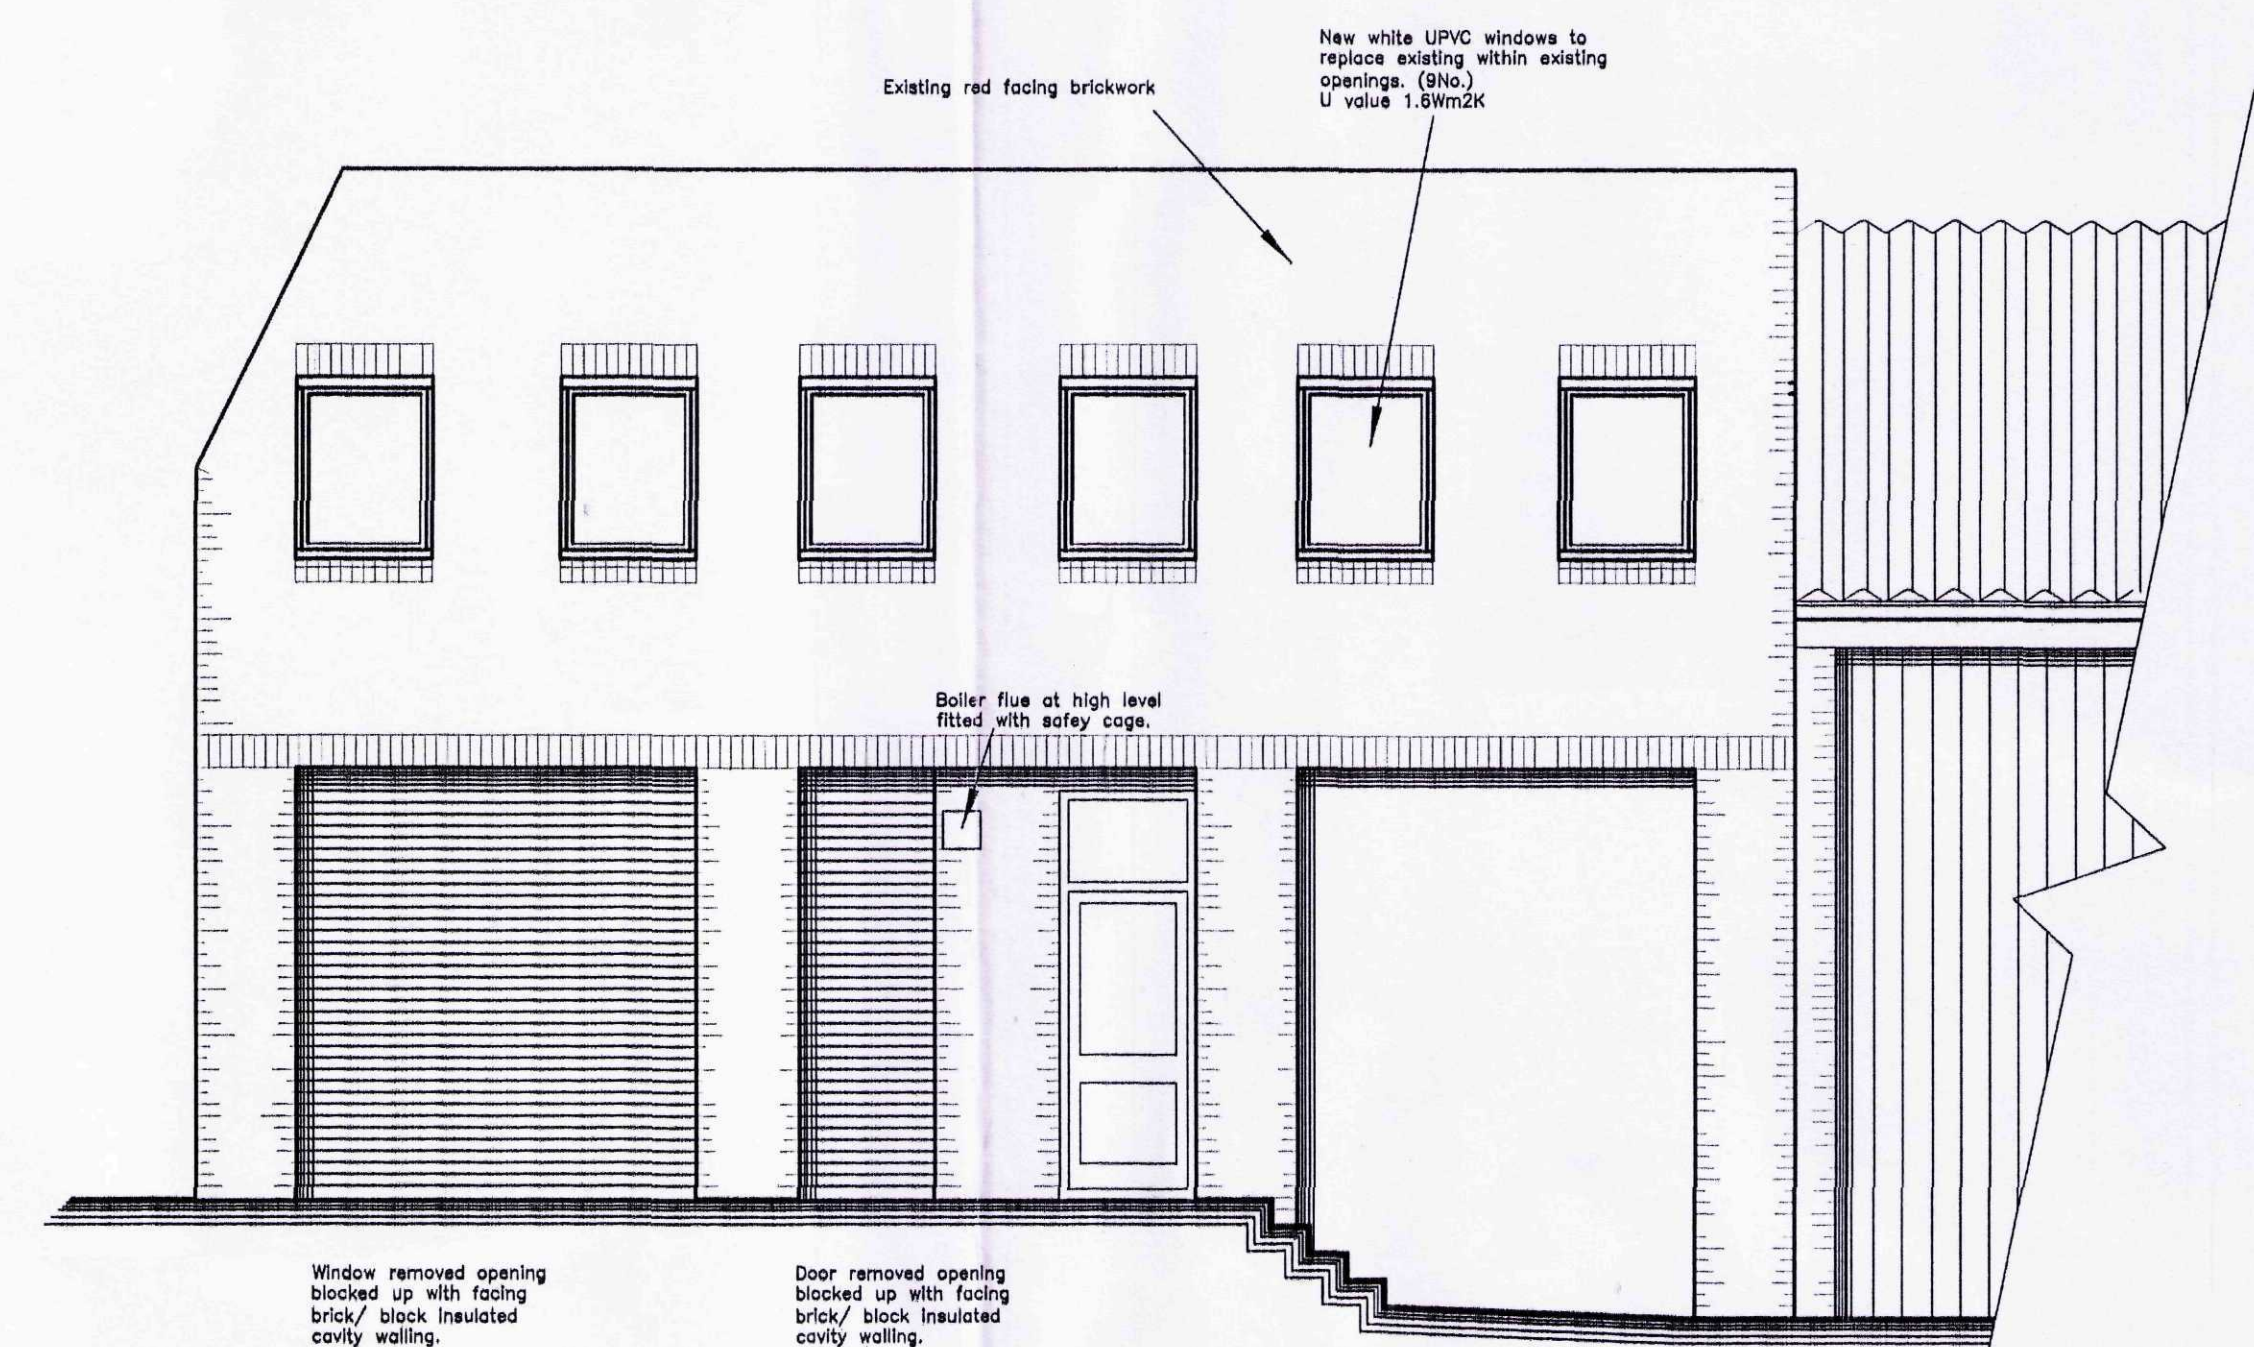

EAST ELEVATION AS PROPOSED
SCALE 1:50

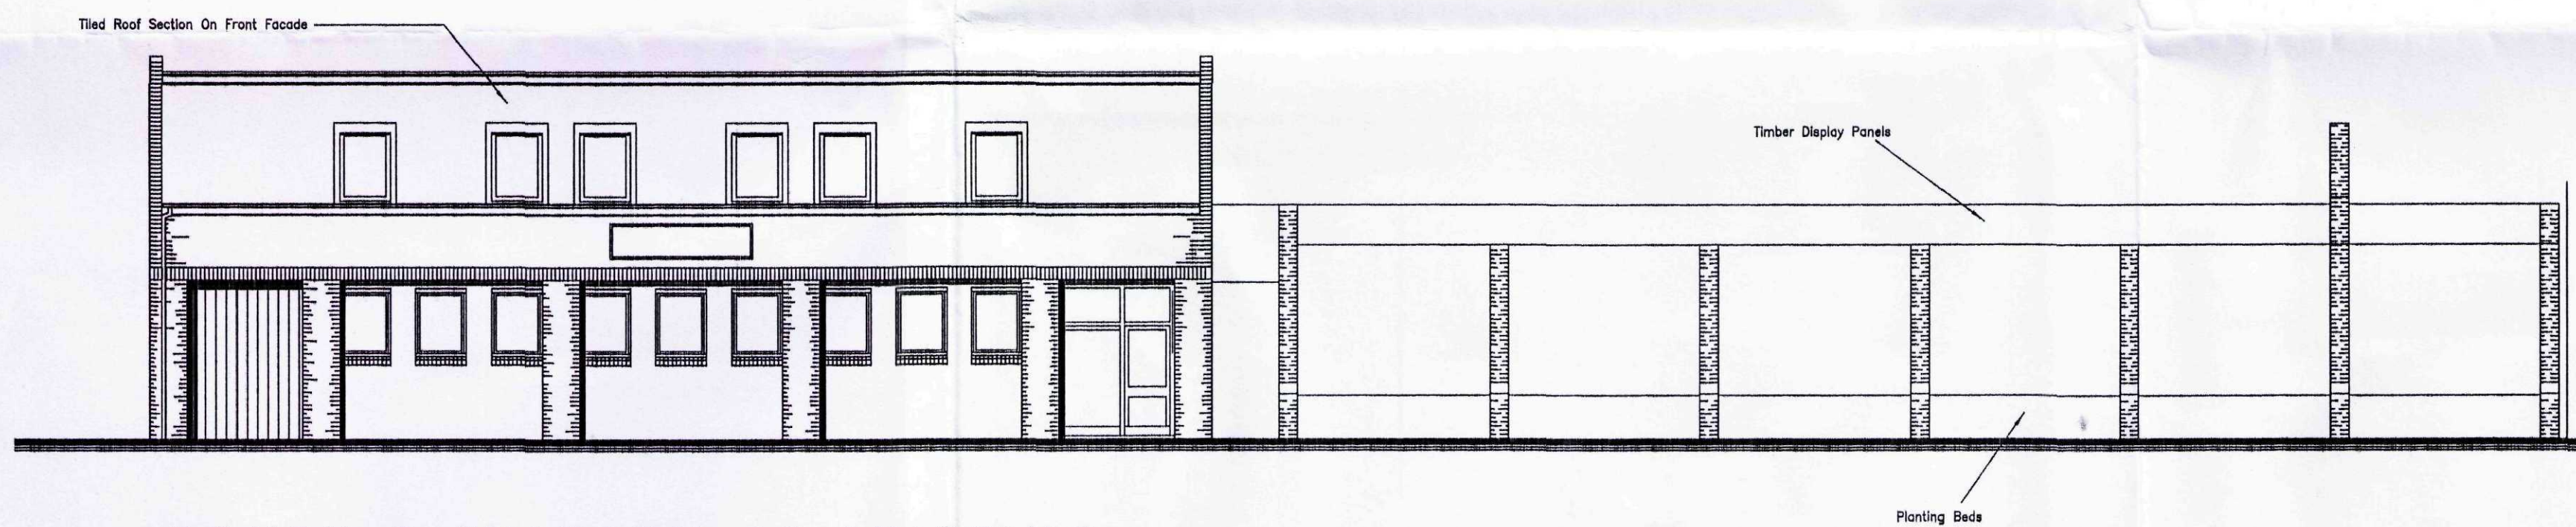

SOUTH ELEVATION AS EXISTING
SCALE 1:100

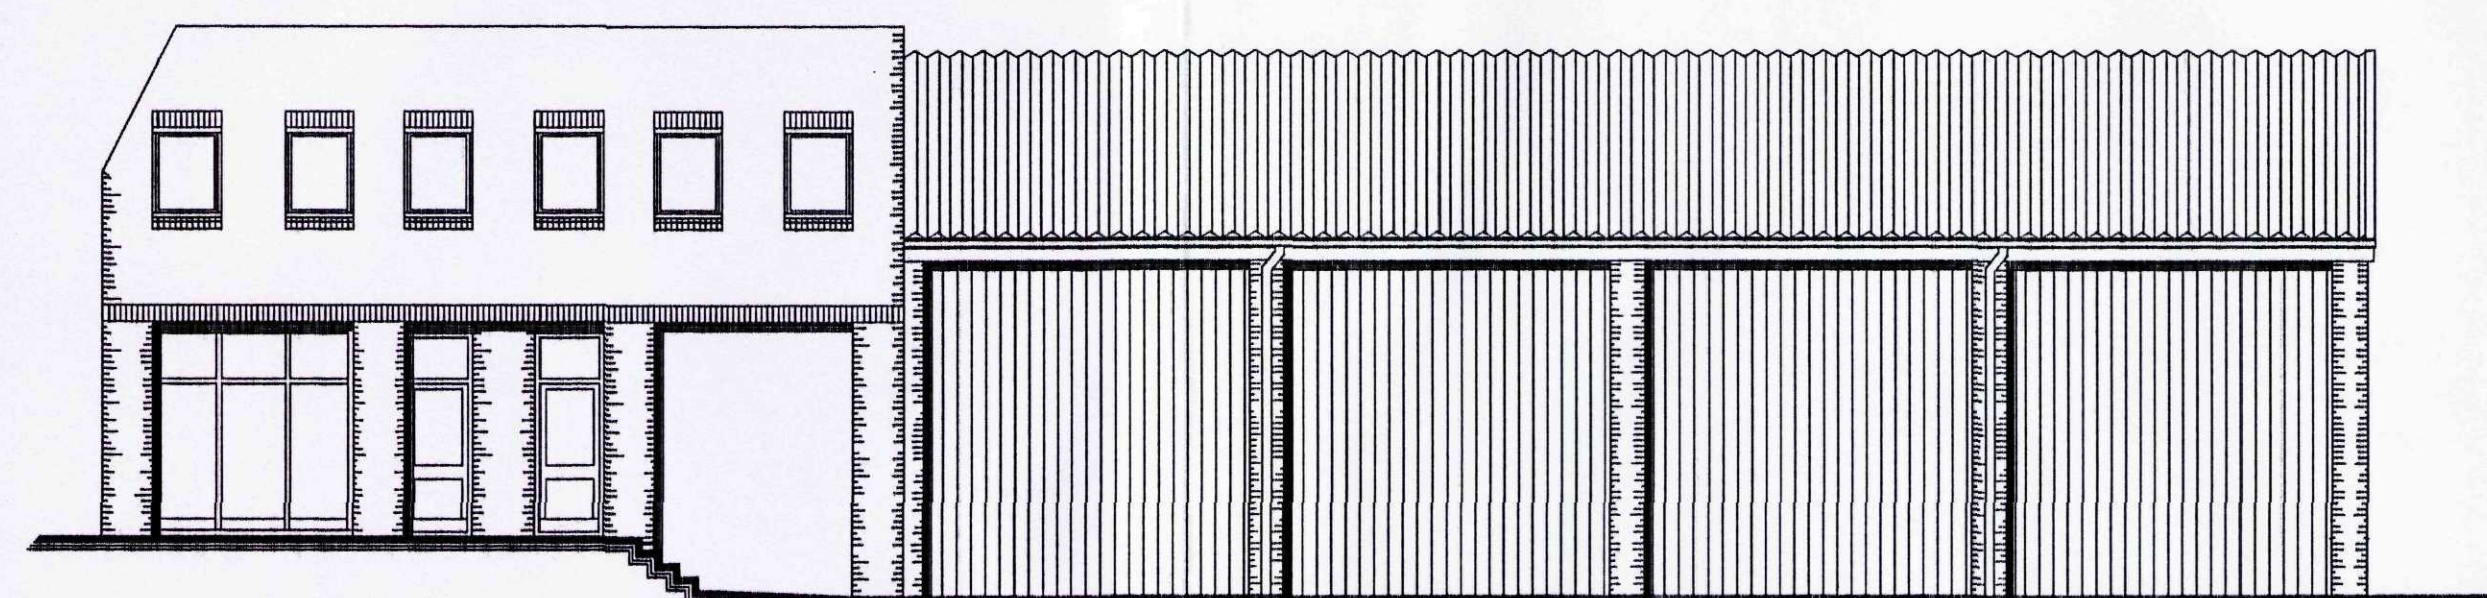

EAST ELEVATION AS EXISTING
SCALE 1:100



chartered architects | chartered architectural technologists
building engineers | designers | project managers
domestic energy assessors | party wall surveyors | access consultants

NEIL DOWLMAN ARCHITECTURE LTD
14 MAIN RIDGE WEST, BOSTON, Lincs PE22 6QQ
T 01205 357272 F 01205 351115
E boston@neildowman-architecture.co.uk

OFFICES ALSO AT:
LOUTH T 01507 601155 ALFORD T 01507 463868
GRANTHAM T 01476 574242 HORNCASTLE T 01507 522699
SATELLITE OFFICES AT:
SKEDNESS T 01754 880080 LINGOLN T 01522 370025
GRIMSBY T 01472 660014

CLIENT MAGNUM FABRICATIONS LTD

PROJECT PROPOSED ALTERATIONS
18 HIGH STREET
DONINGTON
NR. SPALDING
LINCOLNSHIRE
PE11 4TA

TITLE ELEVATIONS AS EXISTING & PROPOSED

SCALE 1:50 & 1:100


DATE MAY 2011

DRAWN BY NH

CHECKED BY ND

DRAWING NO B/2564/03

DRAWING REVISION

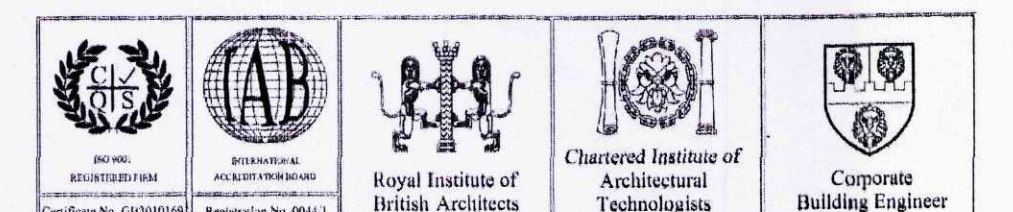

NEIL DOWLMAN | Architecture
www.neildowman-architecture.co.uk

