



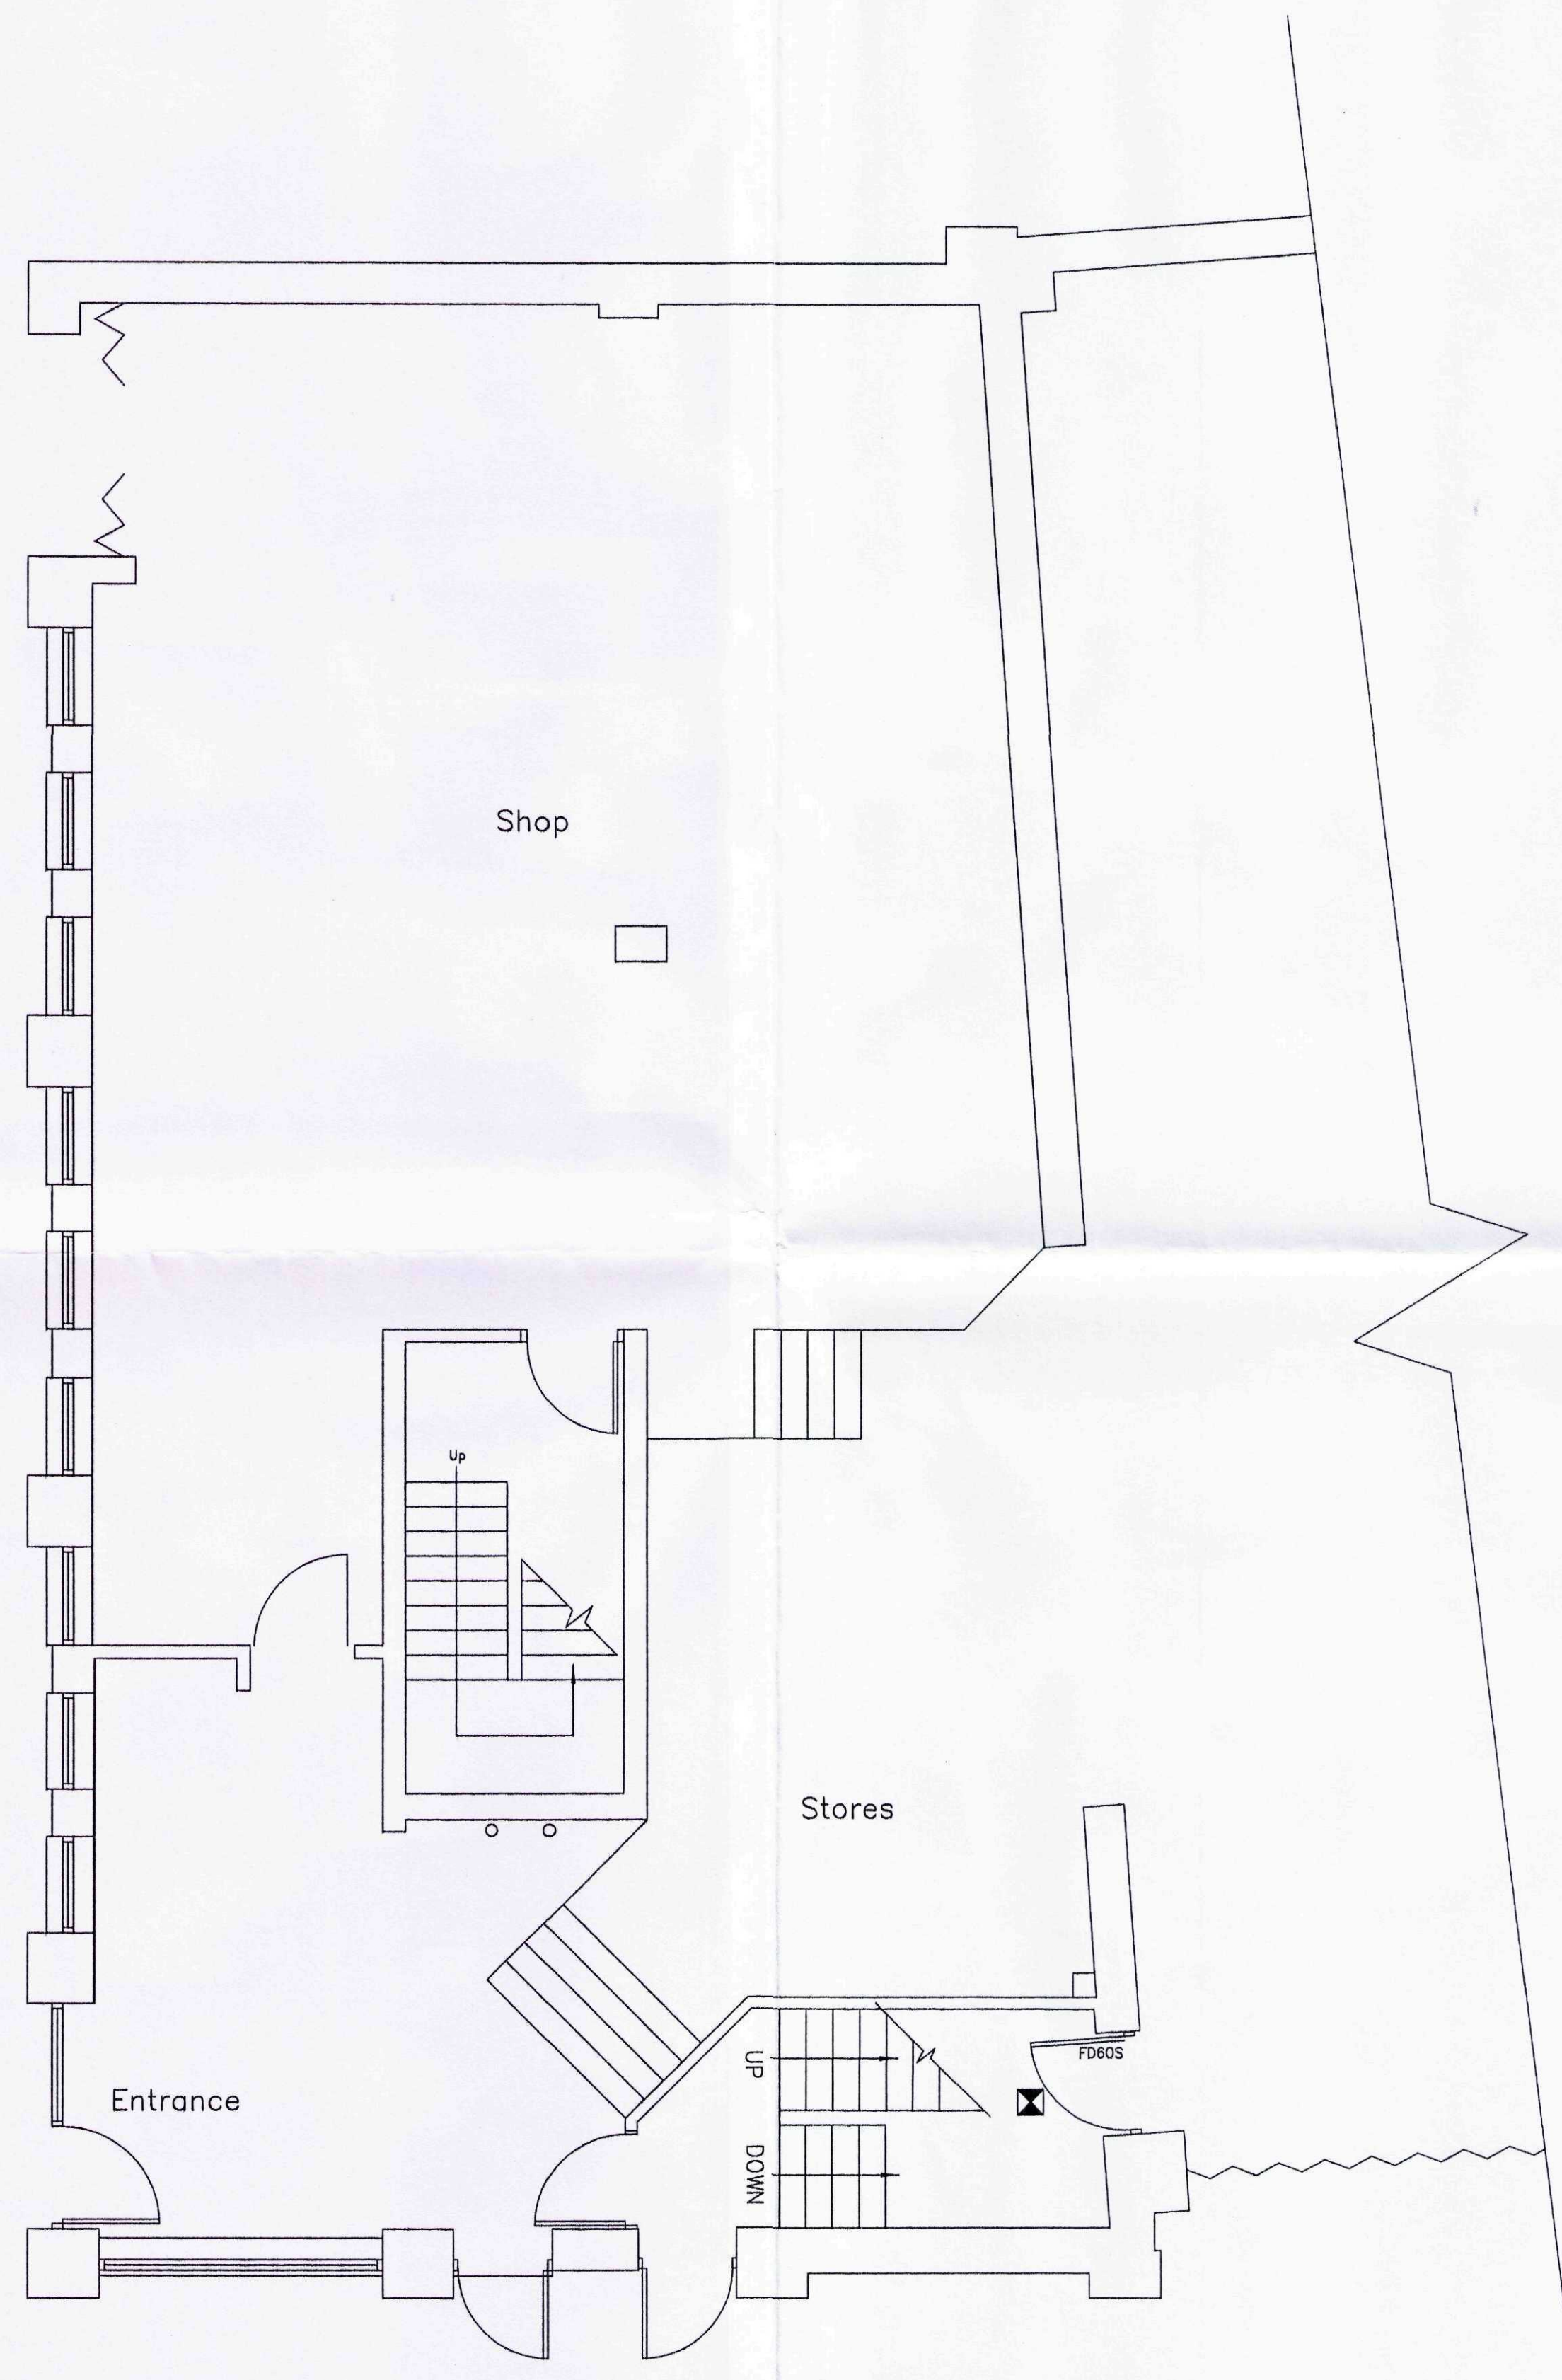

GROUND FLOOR PLAN
SCALE 1:50

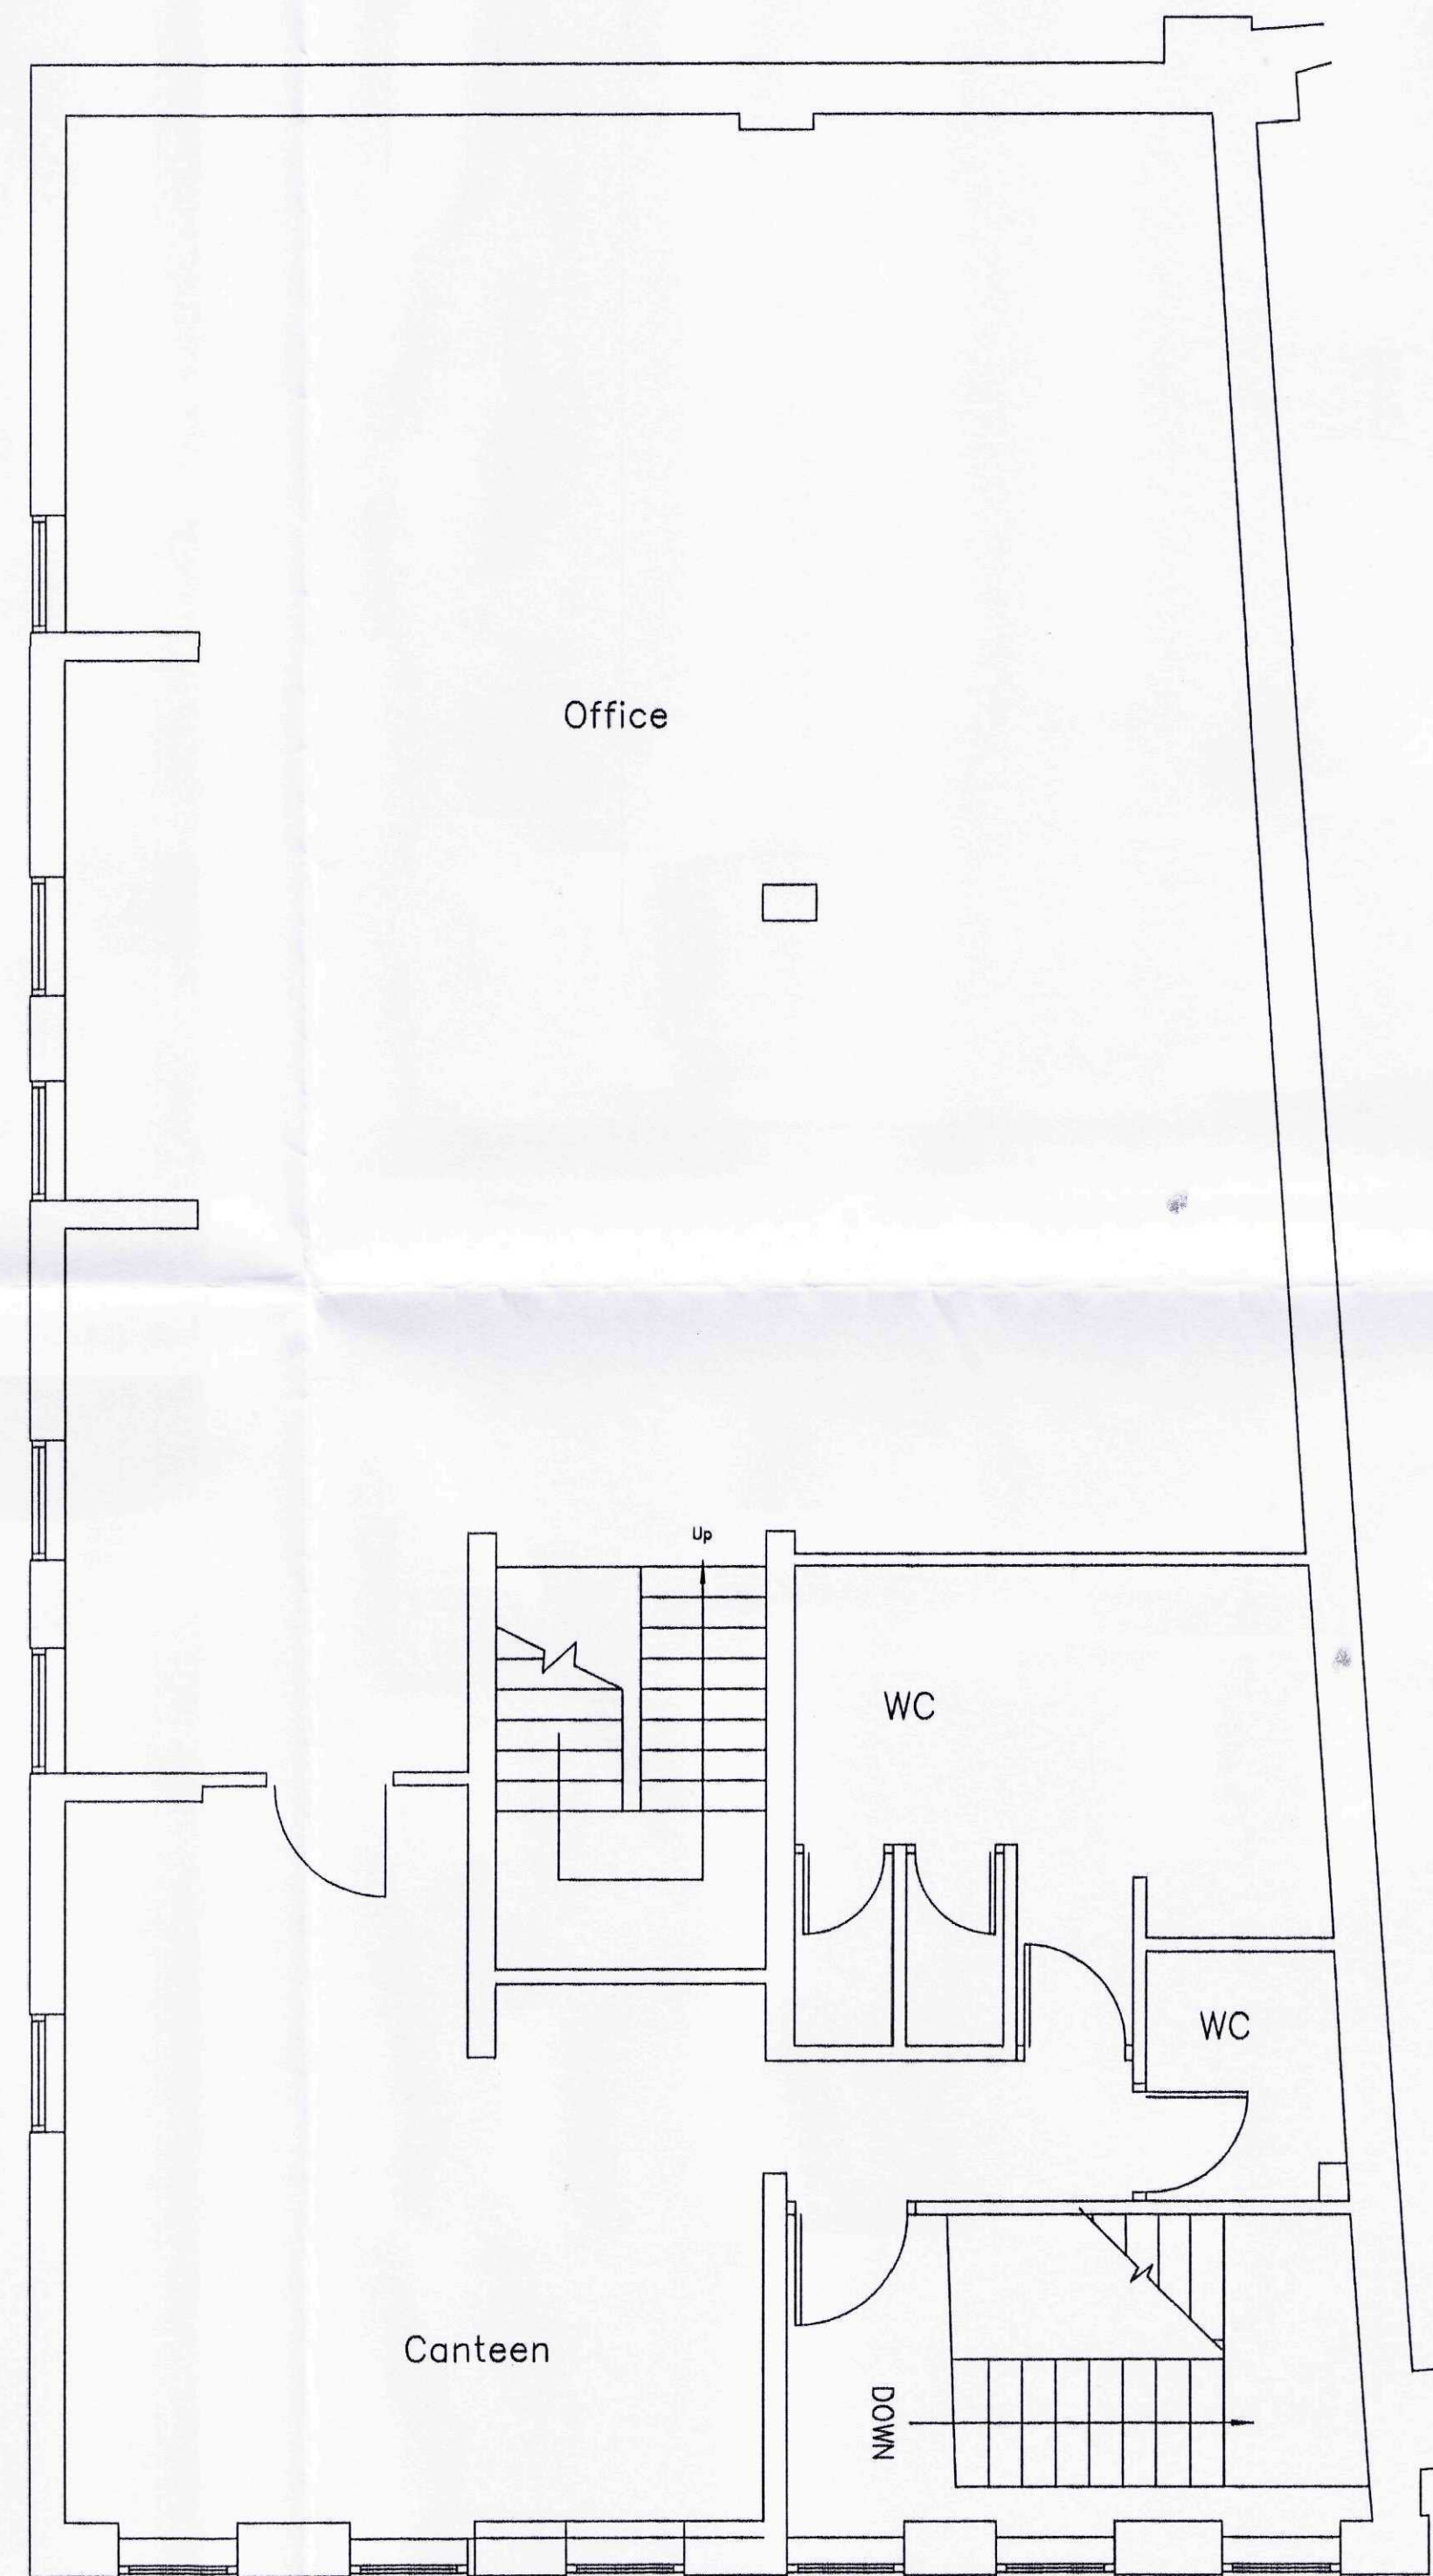

FIRST FLOOR PLAN
SCALE 1:50

1:50 0 0.5 1 1.5 2.5 m

NEIL DOWLMAN | Architecture
www.neildowlman-architecture.co.uk

chartered architects | chartered architectural technologists
building engineers | designers | project managers
domestic energy assessors | party wall surveyors | access consultants

NEIL DOWLMAN ARCHITECTURE LTD
14 MAIN RIDGE WEST, BOSTON, Lincs PE22 6QQ
T 01205 357272 F 01205 351115
E boston@neildowlman-architecture.co.uk

OFFICES ALSO AT:
LOUTH T 01507 601155 ALFORD T 01507 463863
GRANTHAM T 01476 374242 HORNCASTLE T 01507 522899
SATELLITE OFFICES AT:
SKEDNESS T 01754 880080 LINCOLN T 01522 370025
GRIMSBY T 01472 660014

CLIENT MAGNUM FABRICATIONS LTD

PROJECT PROPOSED ALTERATIONS
18 HIGH STREET
DONINGTON
NR. SPALDING
LINCOLNSHIRE
PE11 4TA

TITLE FLOOR PLANS AS EXISTING

SCALE 1:50

DATE MAY 2011

DRAWN BY NH

CHECKED BY ND

DRAWING NO B/2564/02

DRAWING REVISION

SHDC
Planning & Development
31 OCT 2011
Ref: 0836-11

