


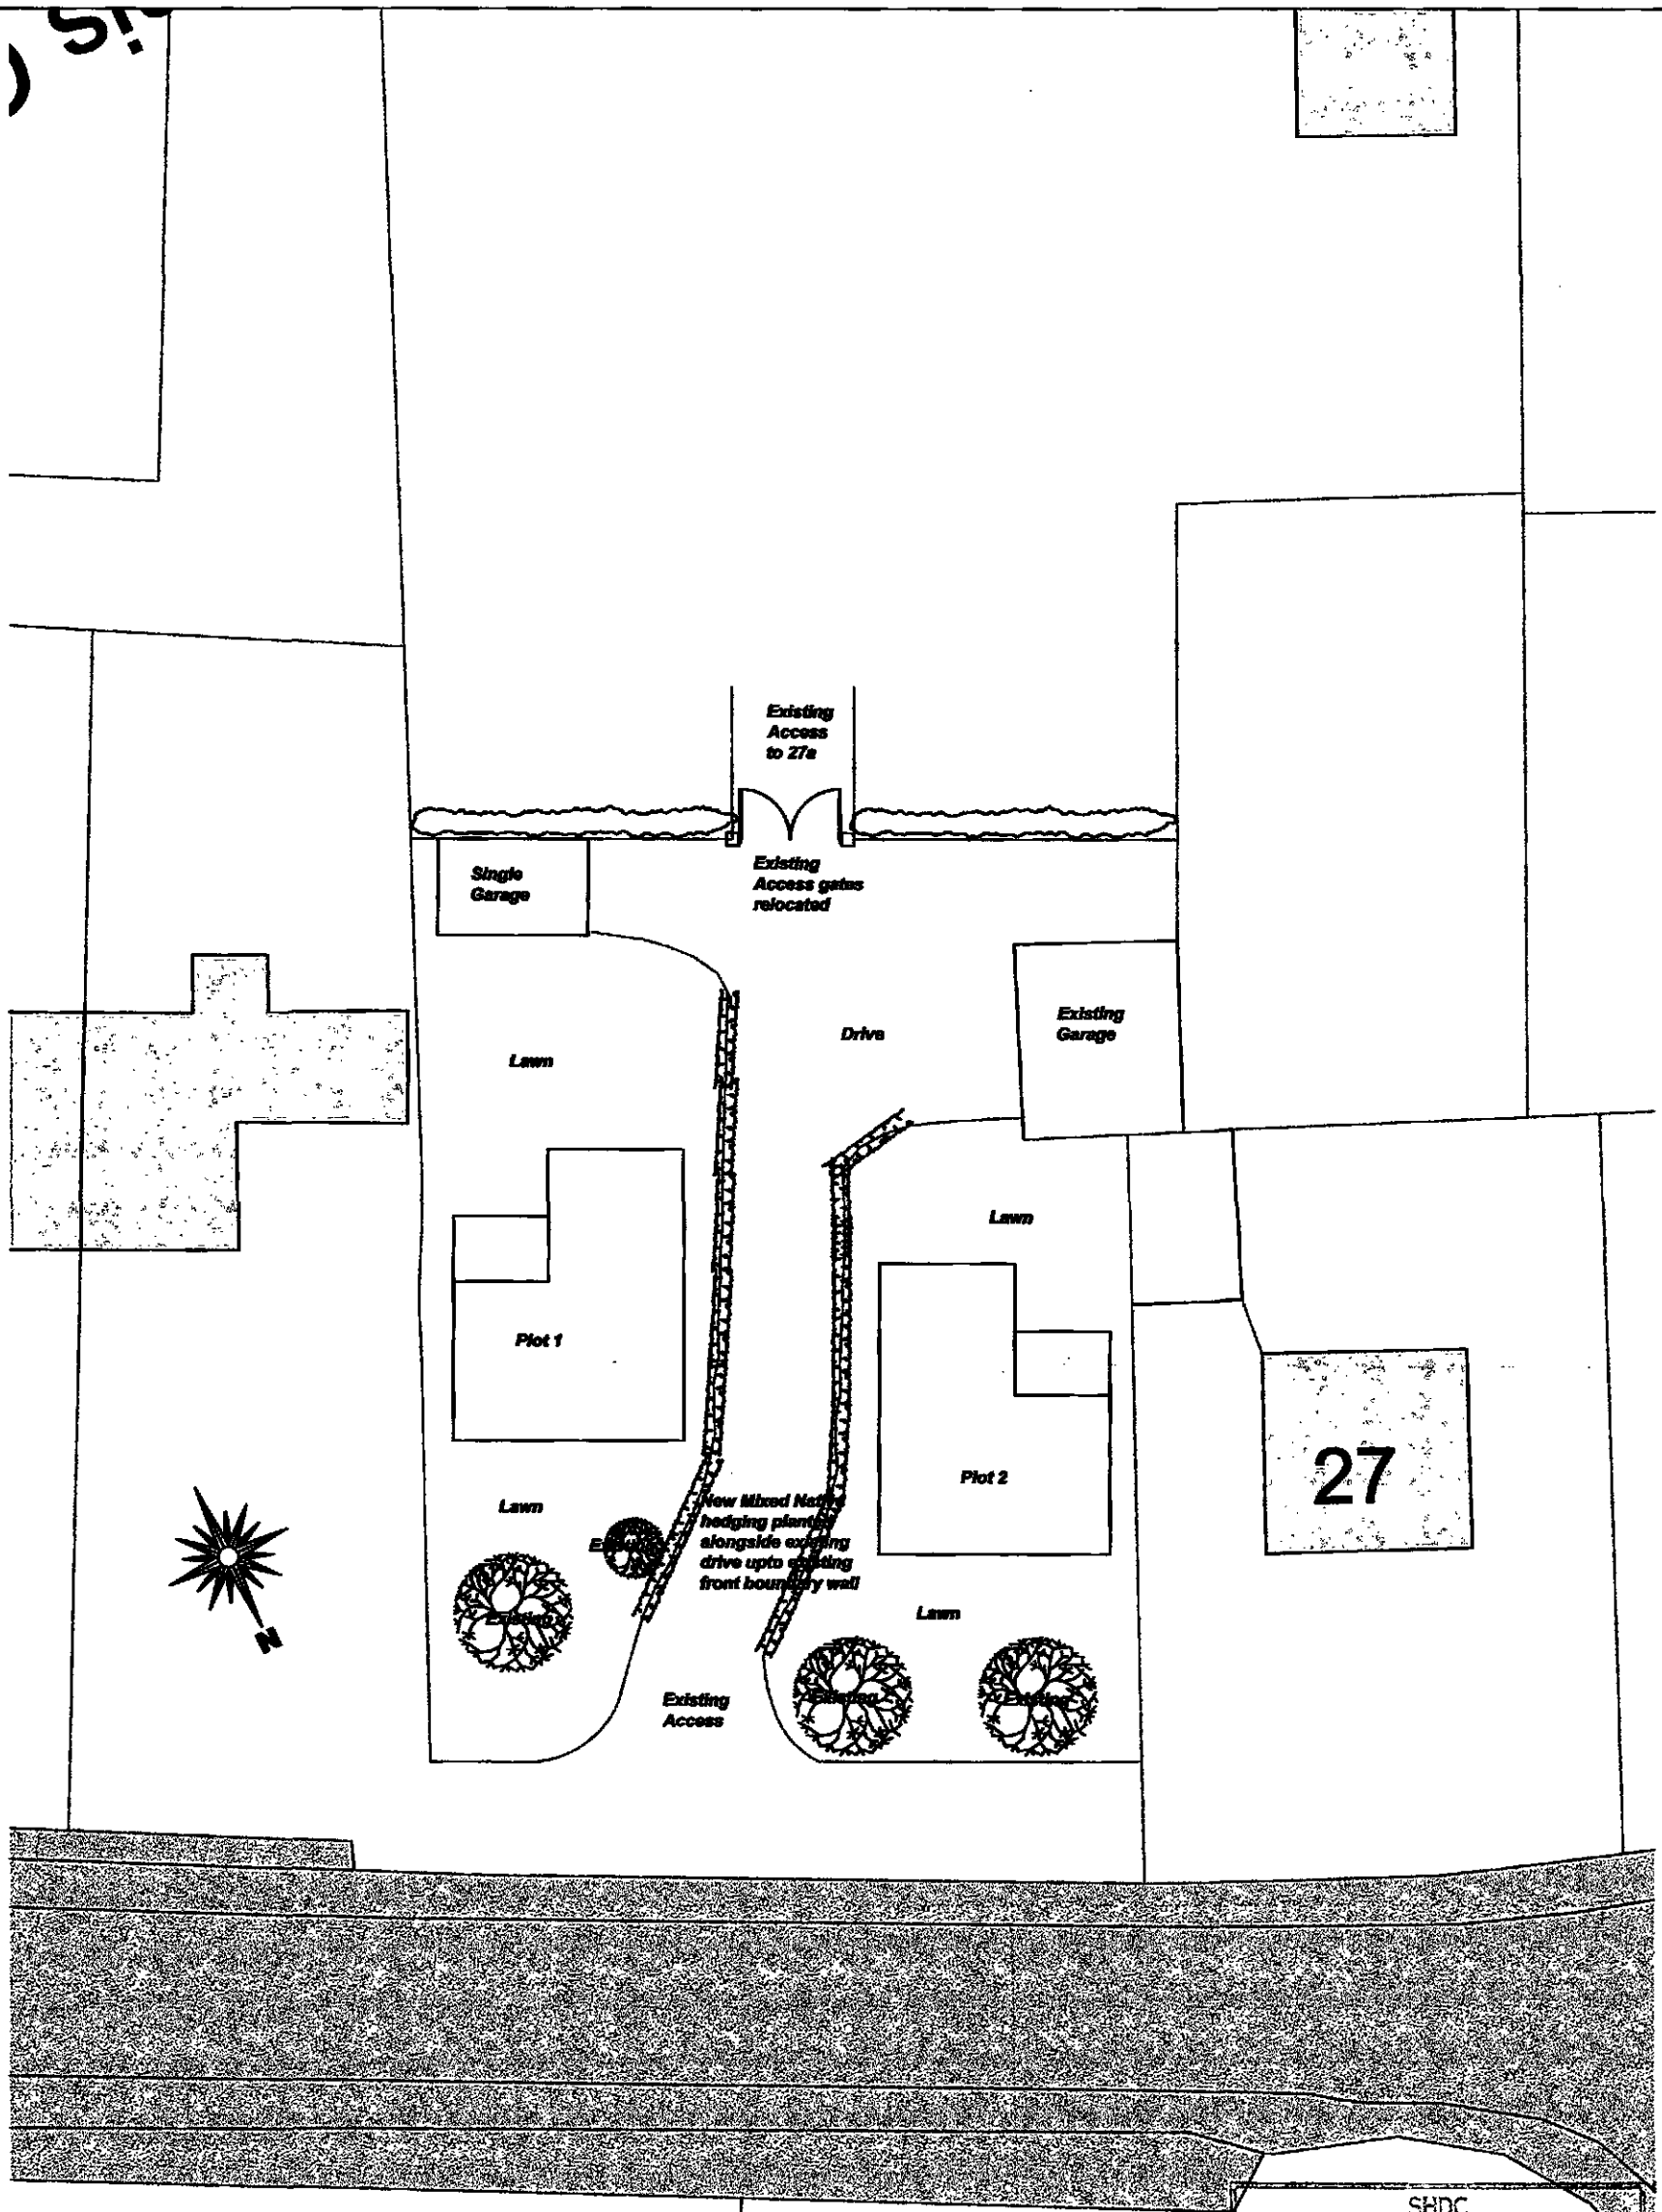

Site Block Plan
Scale 1:250

AMENDED PLAN

Ref. A1

SHDC
Planning & Development
- 4 NOV 2010
Ref: 0840-10



2nd Floor - 5B Sheepmarket
Spalding
PE11 1BH
Tel: 01775 788 821
e-mail: enquiries@remwaydesign.co.uk

Site :

2no. Detached Dwellings at:
27a Quadring Road
Donington

Client :

Mr P Heppleston

rev "A" - 04.11.10 - Amended to suit SHDC


Date : 04/11/10

Scale : as noted

Drawing No:

1943 - 02A

Contractor to check all Dimensions on site prior to ordering materials / commencing work.Do Not Scale from this Drawing - If in doubt then please ask

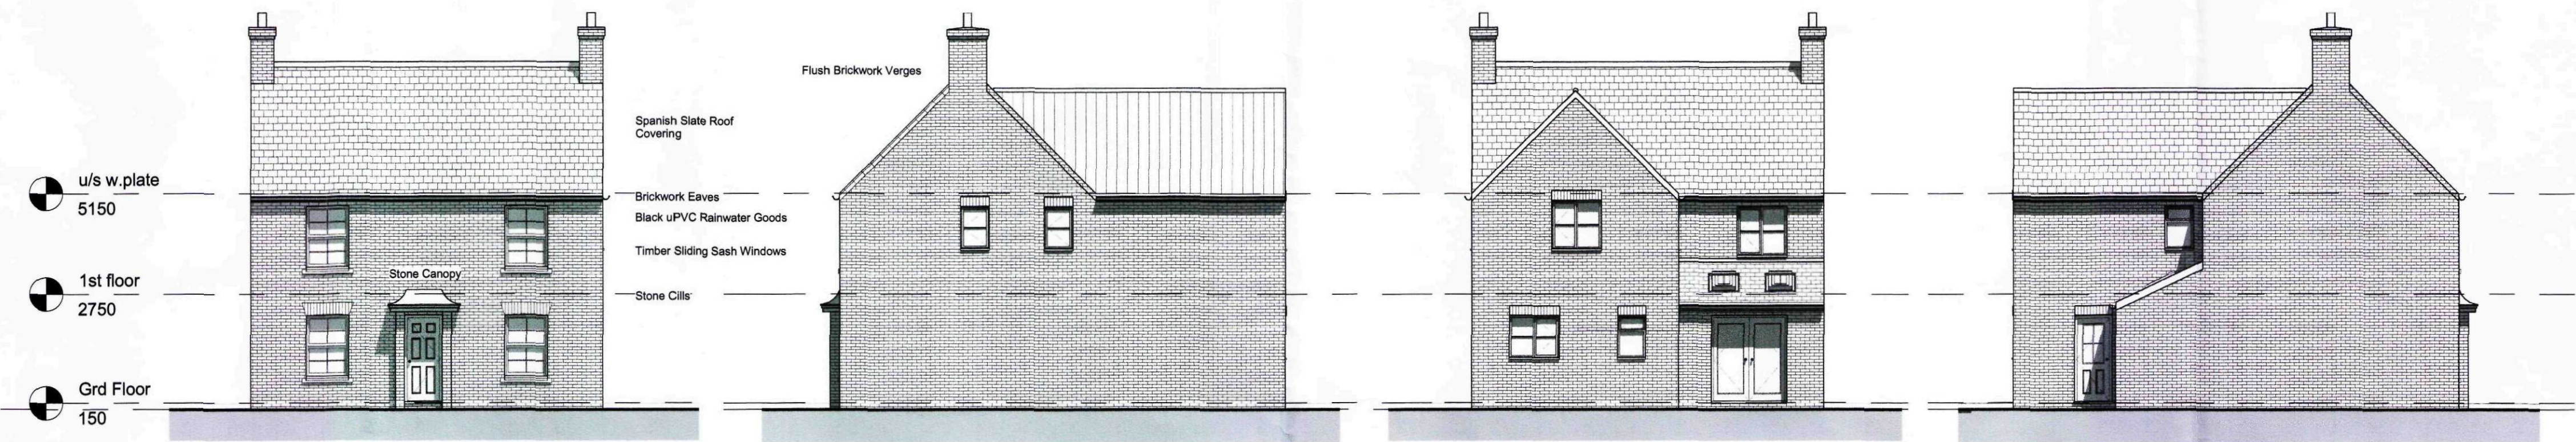


2 Front Elevation
1 : 100


3 Side 2 Elevation
1 : 100

4 Rear Elevation
1 : 100

5 Side Elevation
1 : 100

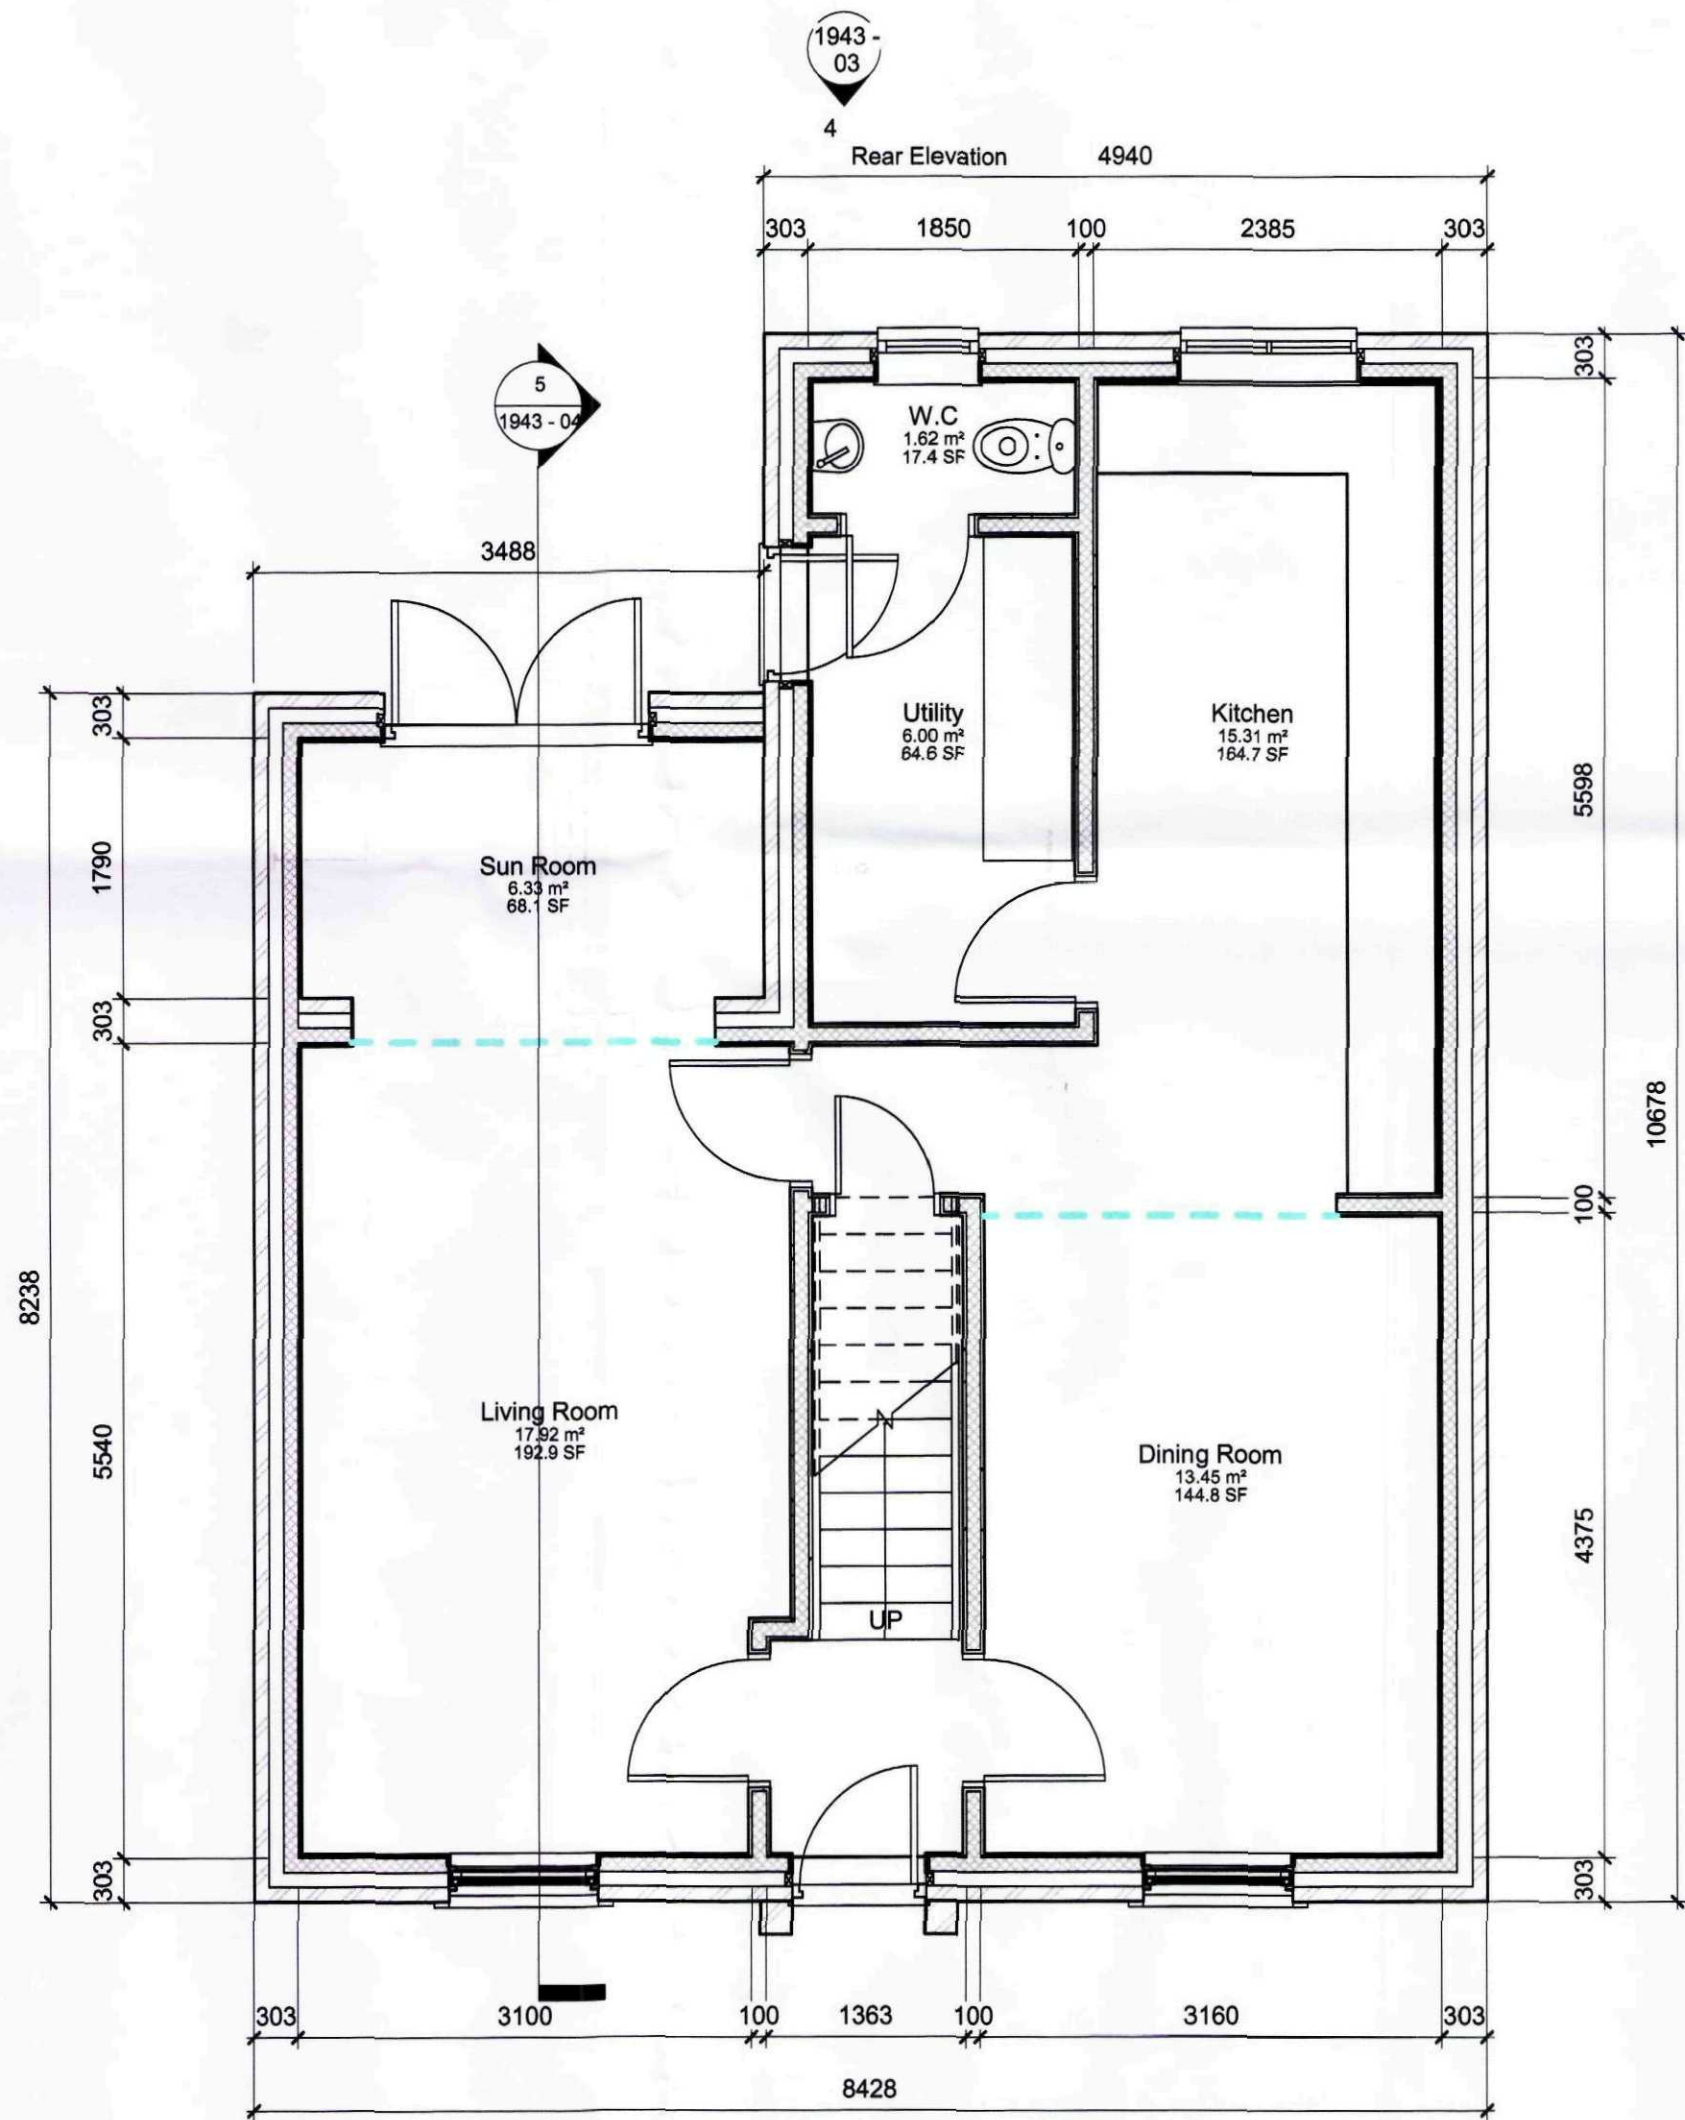

1 Grd Floor
1 : 50

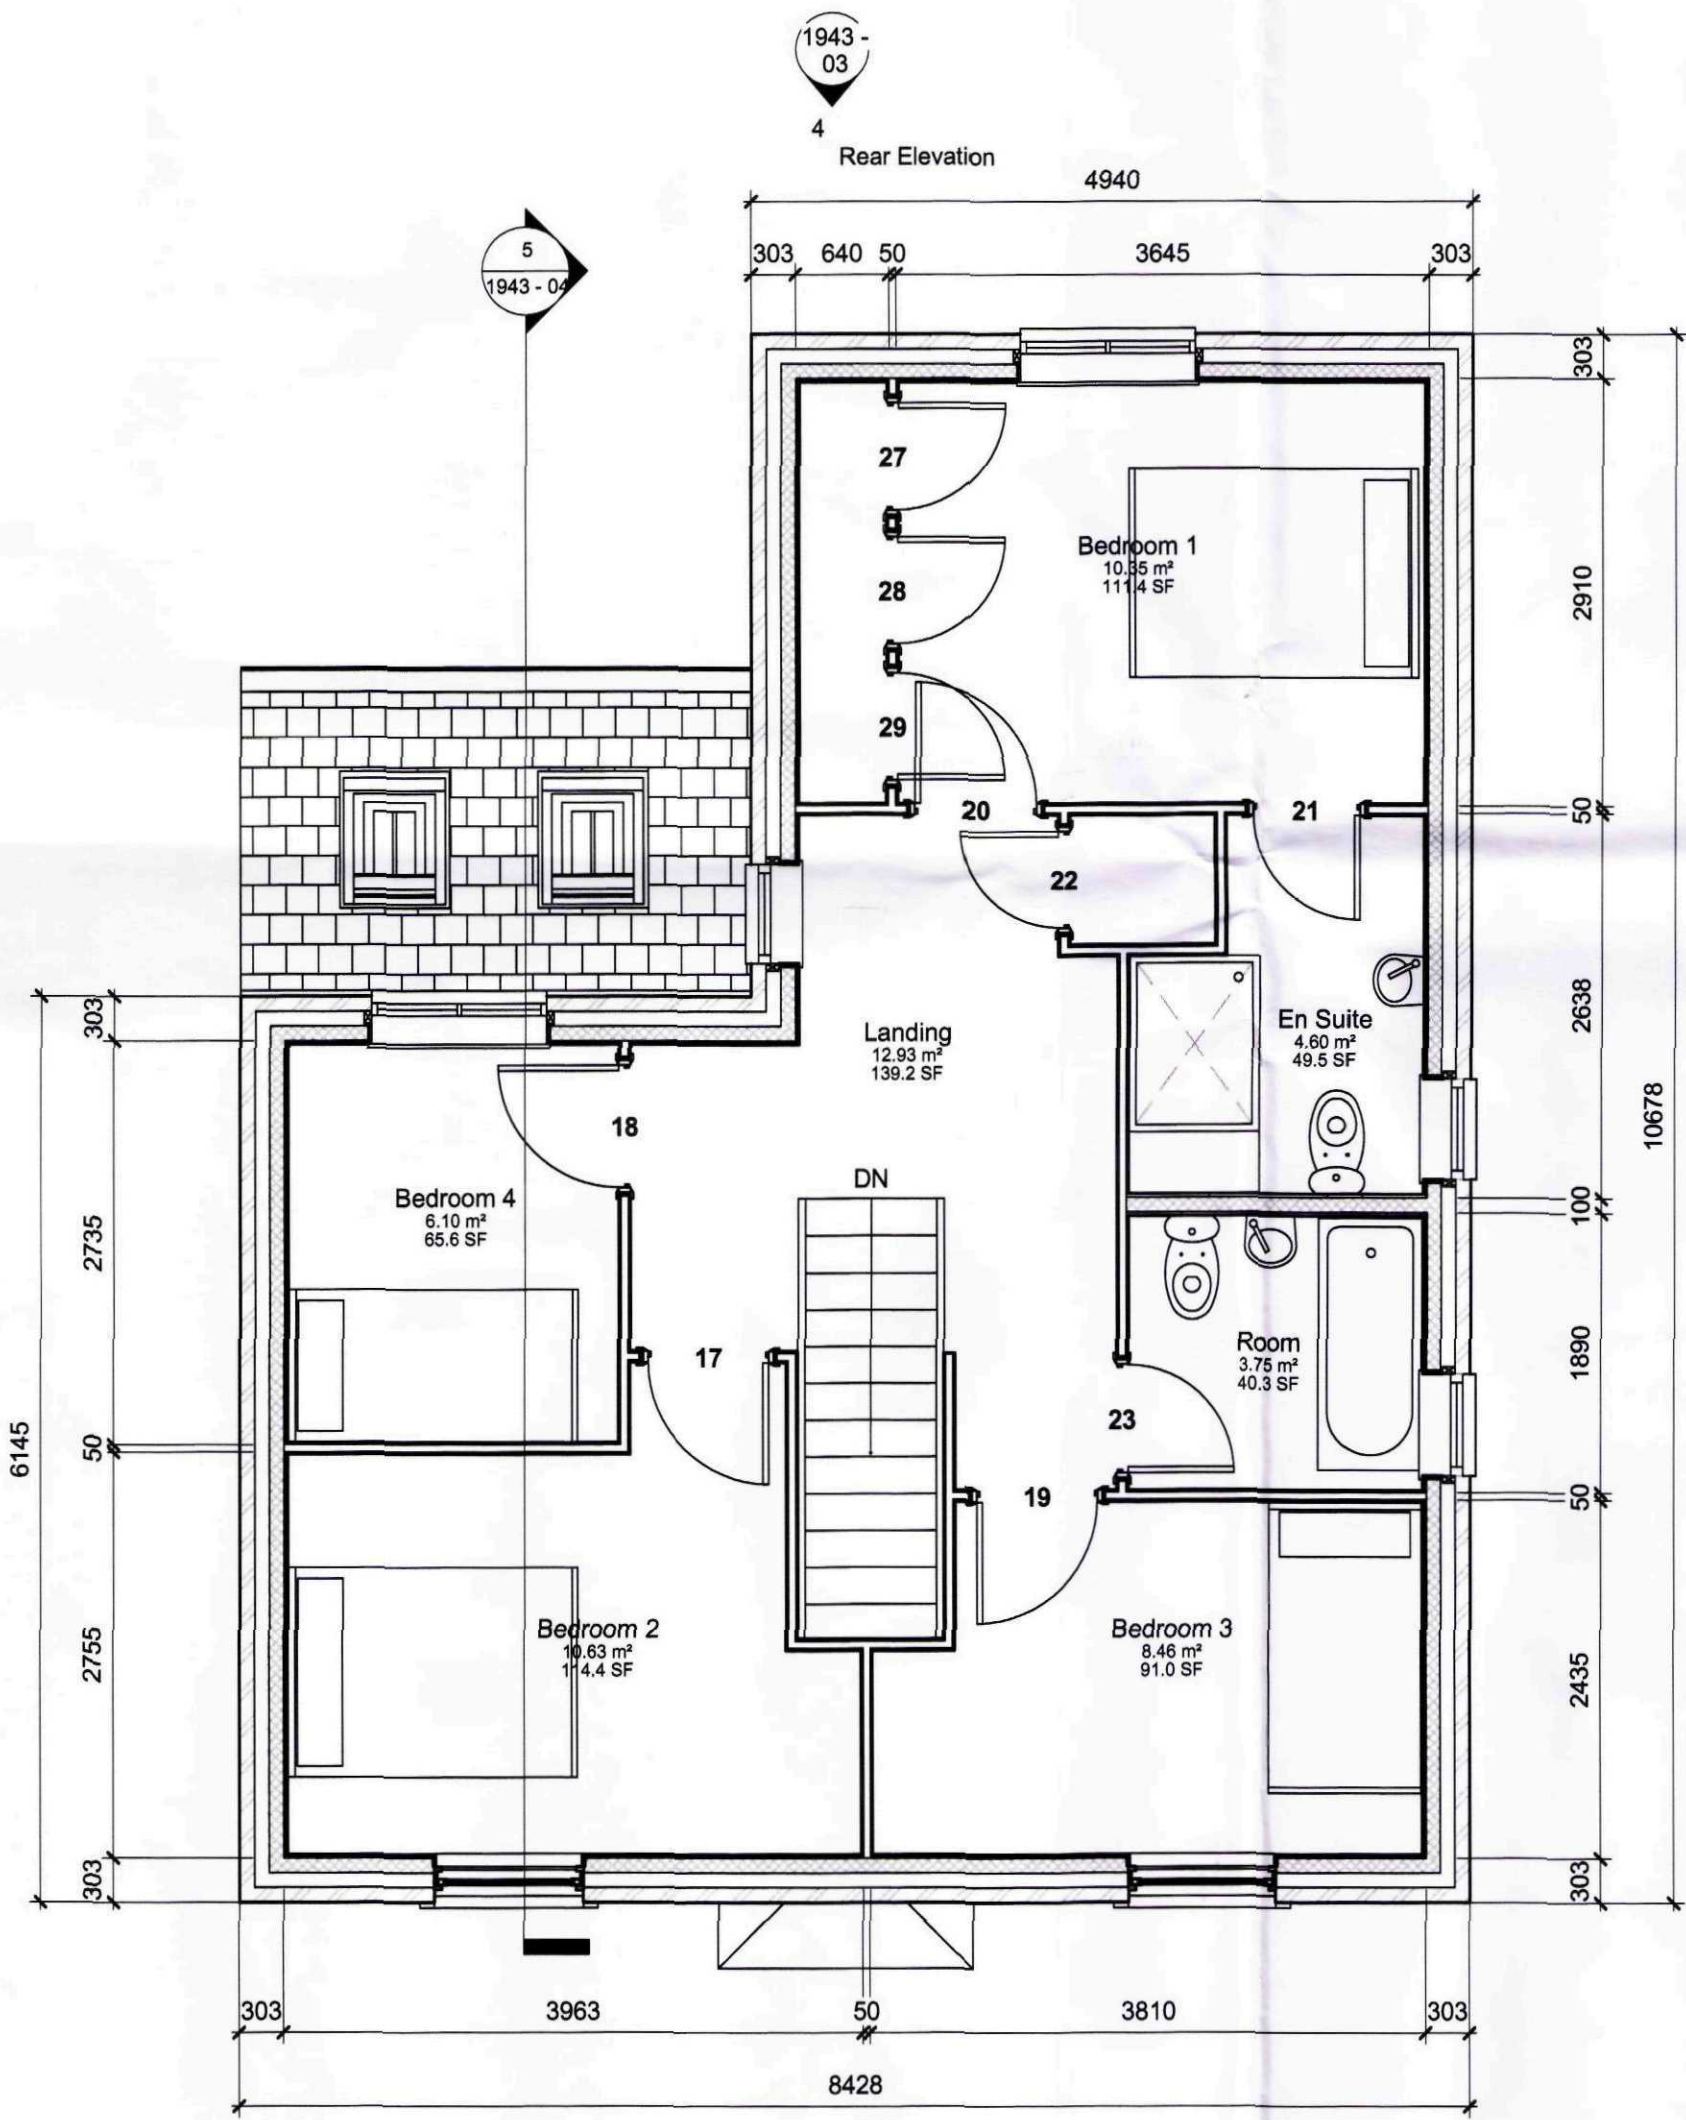

6 1st floor
1 : 50

AMENDED PLAN
Ref. A1

GENERAL CONDITIONS
Contractors are responsible for checking all dimensions on site when work commences and before ordering any materials. Any discrepancies should be brought to the attention of the Client for remedial action before commencing further.
All materials not specified to be of a standard suitable for the work proposed and be fit for purpose. All work to be in accordance with good building practice and all necessary BS codes for Workmanship on Building Sites.

A-04.11.10 - Amended to suit SHDC
Revisions

Client:
Mr P Heppleston

Site:
2no. Residential Dwellings at 27a Quadring Road, Donington

Dwg Title:
Proposed Plans


SHDC
Planning & Development
- 4 NOV 2010
Ref: CS40-10

remway
Design Ltd

2nd Floor - 5B Sheepmarket
Spalding
PE11 1BH
Tel : 01775 768 921
e-mail: enquiries@remwaydesign.co.uk

Dwg Size	Drawing Number	Revision
a1	1943 - 03	A


Contractor to check all Dimensions on site prior to ordering materials / commencing work.Do Not Scale from this Drawing - If in doubt then please ask

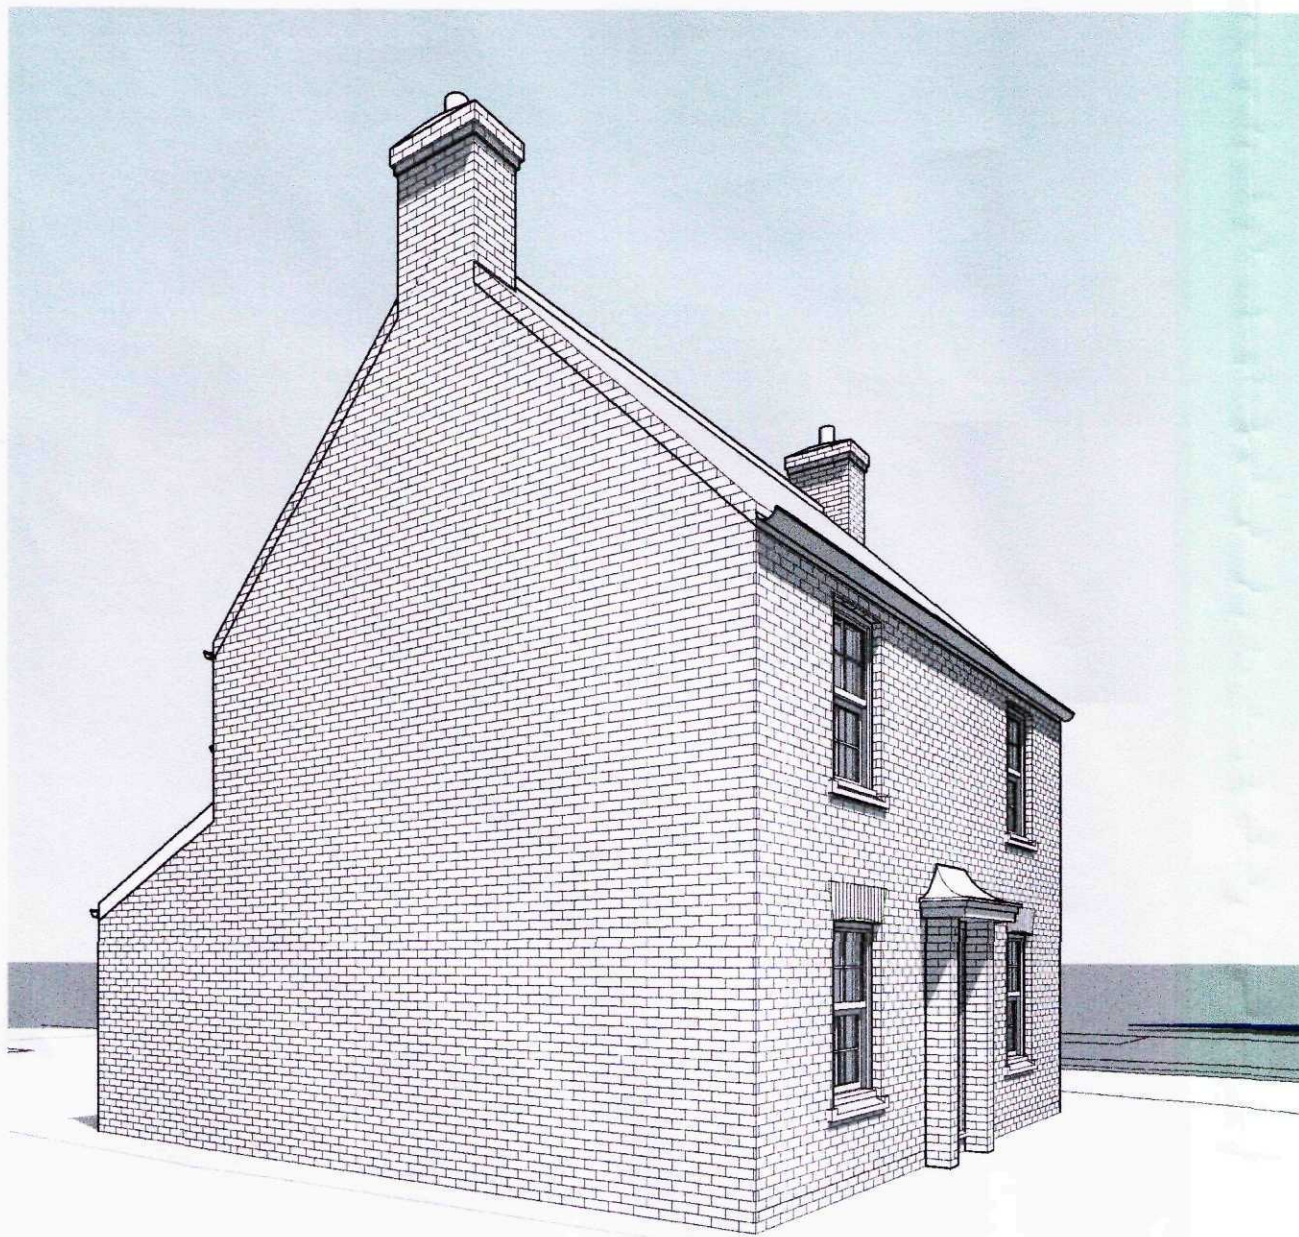

1 3D View Front Left




2 3D View Front Right

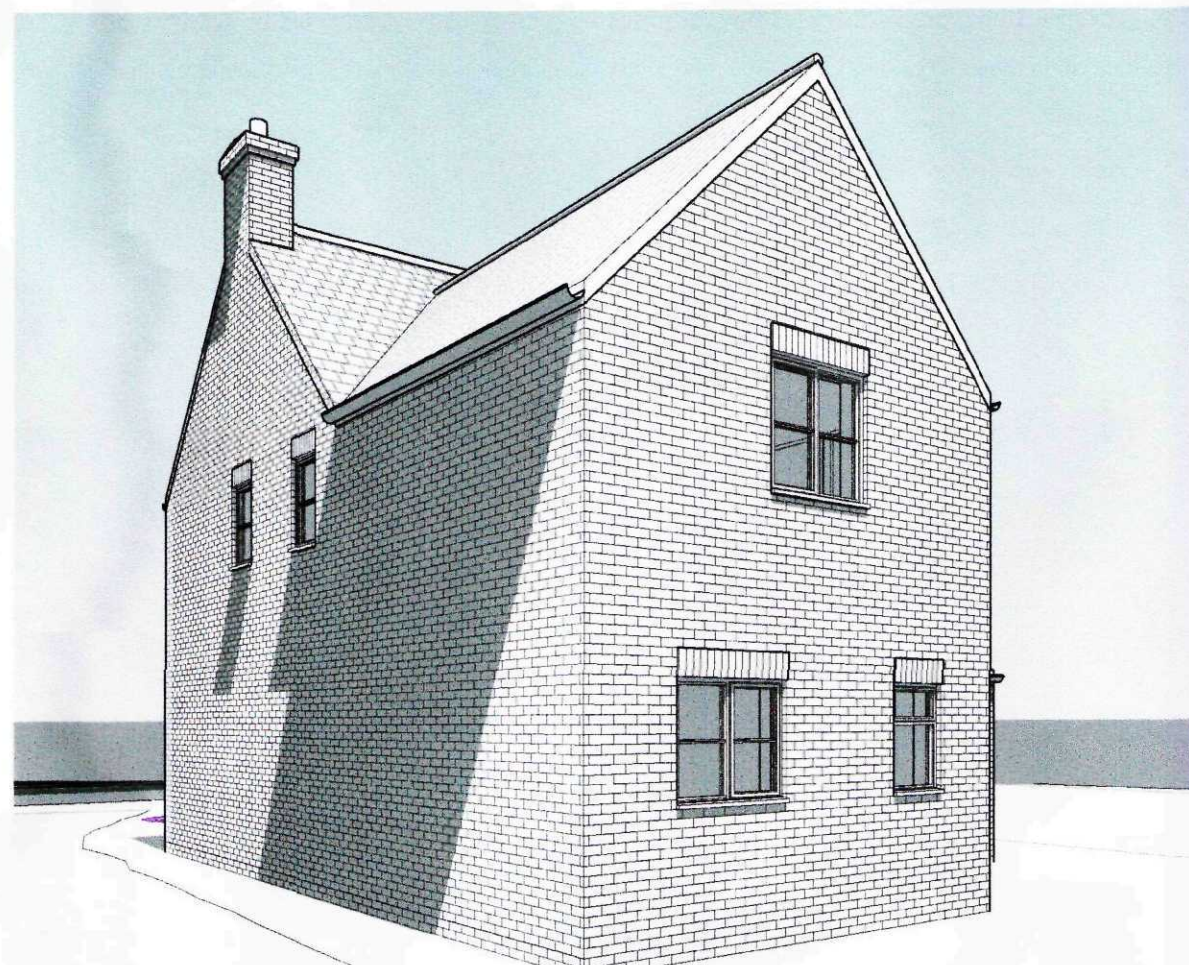

3 3D View Rear Left



4 3D View Rear Right

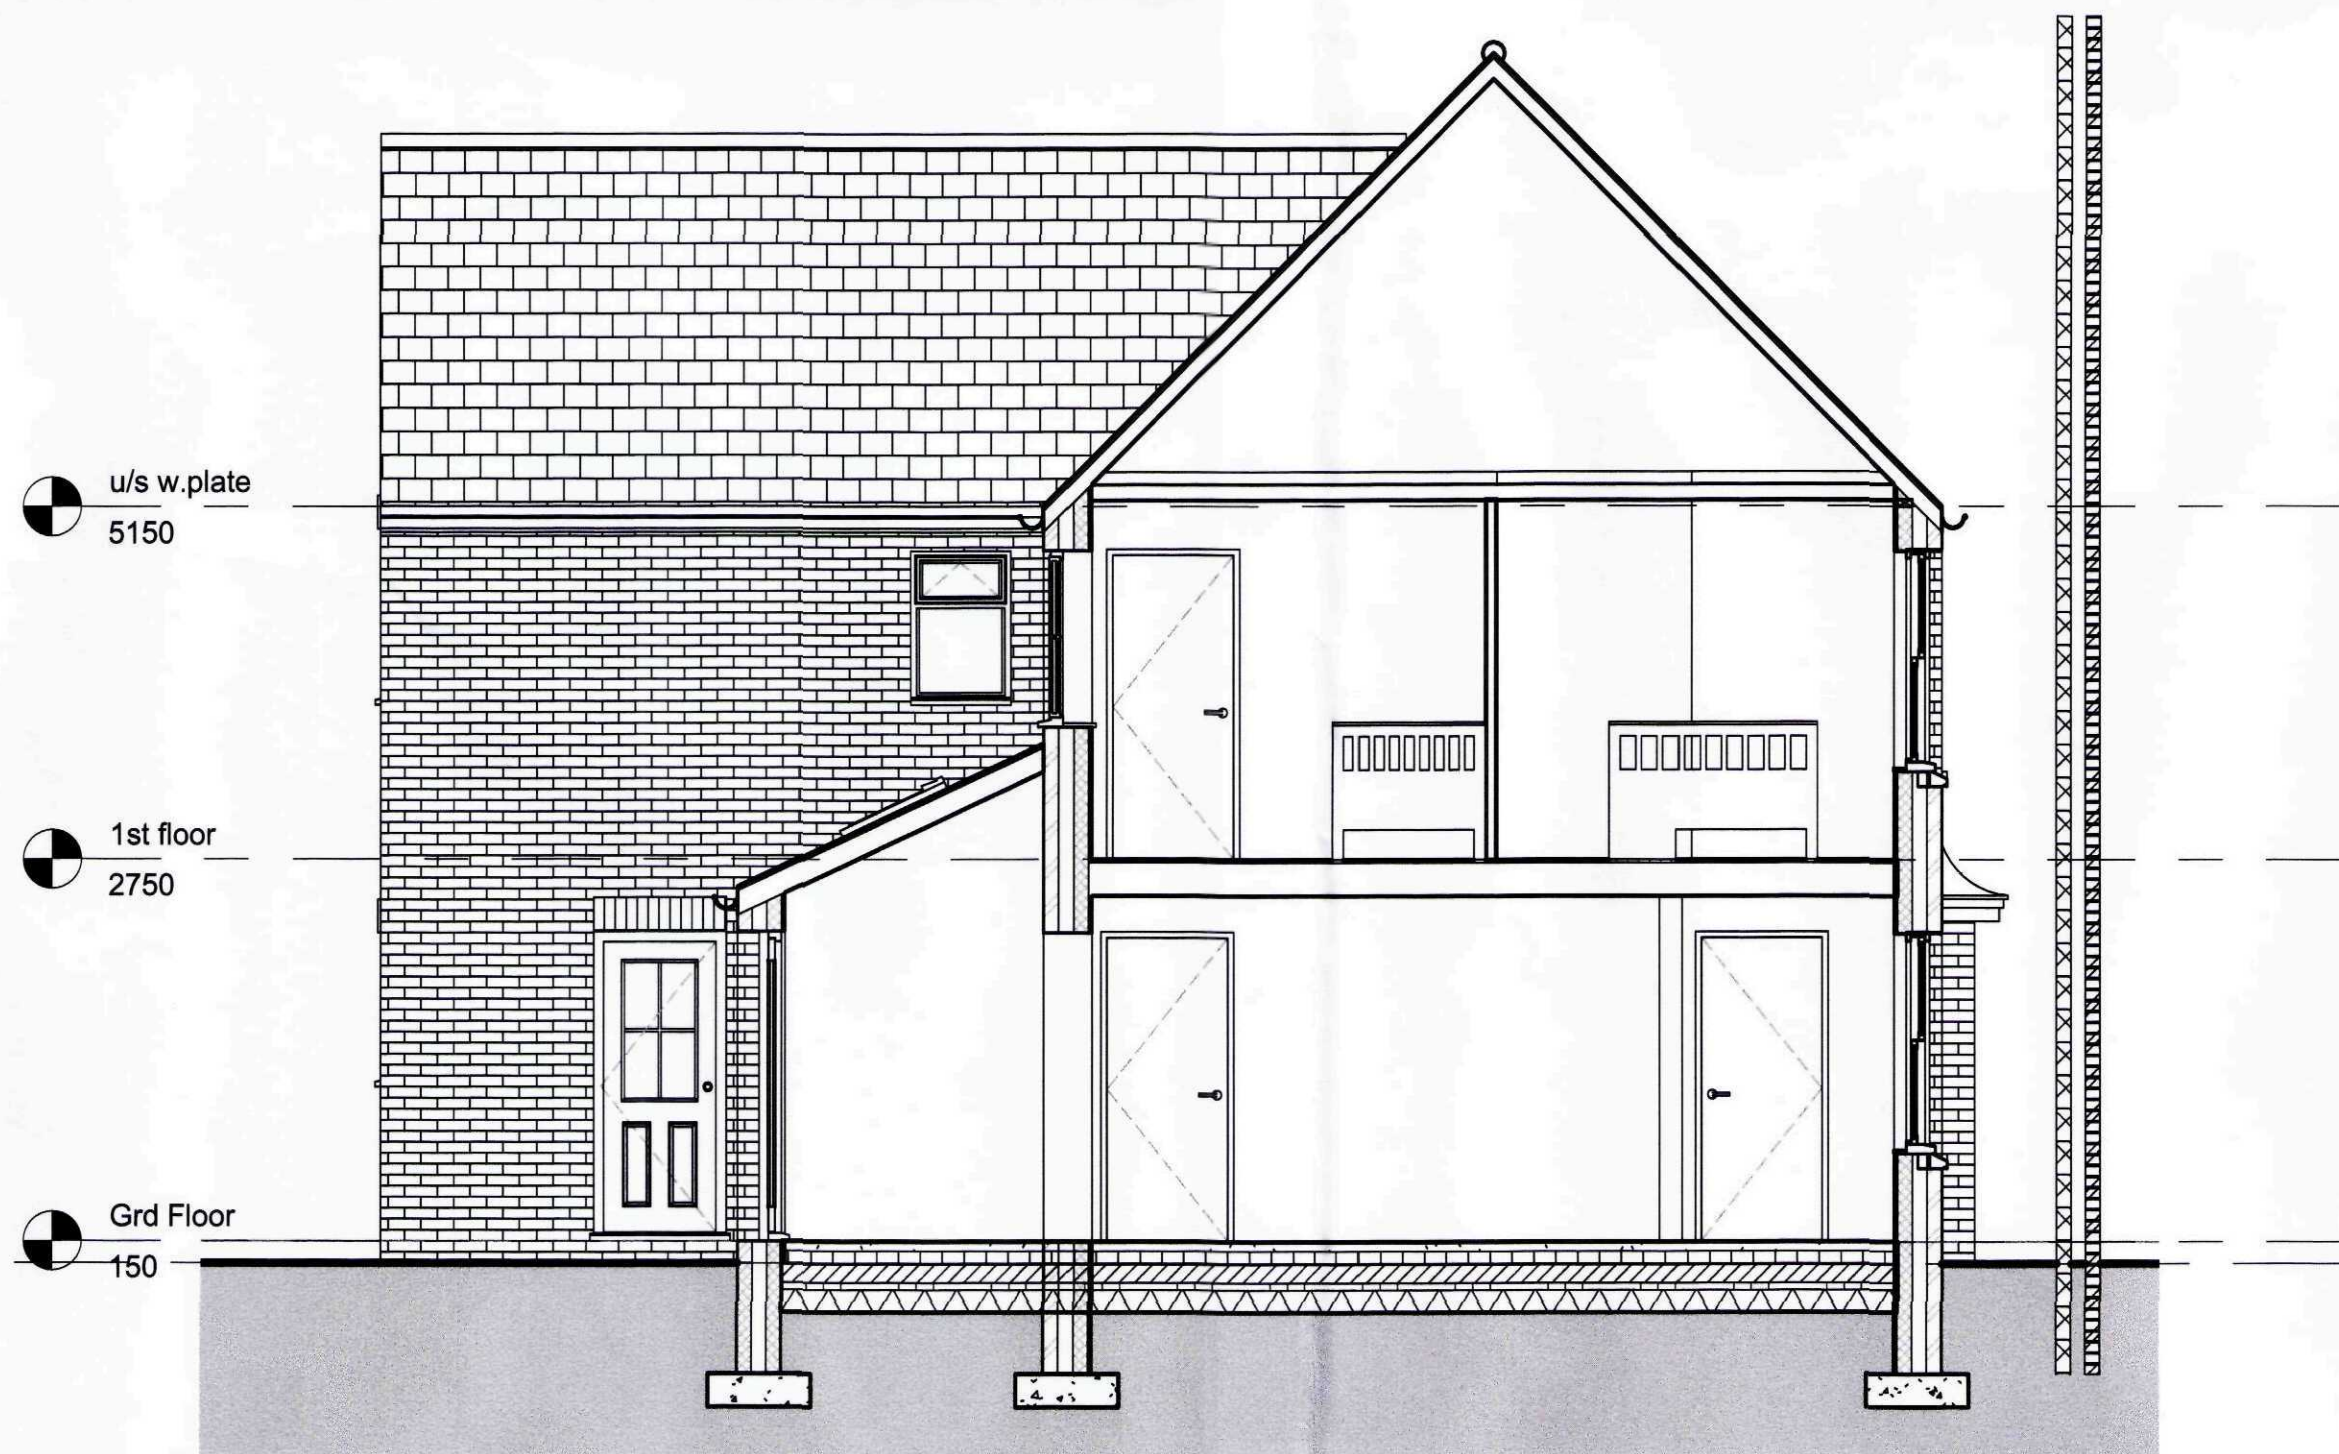

5 Section 1
1 : 50

SHDC
Planning & Development
- 4 NOV 2010
Ref: 0540-10

AMENDED PLAN
Ref. A1

GENERAL CONDITIONS
Contractors are responsible for checking all dimensions on site when work commences and before ordering any materials. Any discrepancies should be brought to the attention of the Client for remedial action before commencing further.
All materials not specified to be of a standard suitable for the work proposed and be fit for purpose. All work to be in accordance with good building practice and all necessary BS codes for Workmanship on Building Sites.

A-04.11.10 - Amended to suit SHDC

Revisions

Client:

Mr P Heppleston

Site:

2no. Residential
Dwellings at 27a
Quadring Road,
Donington

Dwg Title:

Section & 3D Views

remway
Design Ltd

2nd Floor - 5B Sheepmarket
Spalding
PE11 1BH
Tel: 01775 768 921
e-mail: enquiries@remwaydesign.co.uk

Dwg Size	Drawing Number	Revision
a1	1943 - 04	A