




THIS DRAWING IS FOR THE
PURPOSE OF OBTAINING
PLANNING PERMISSION ONLY

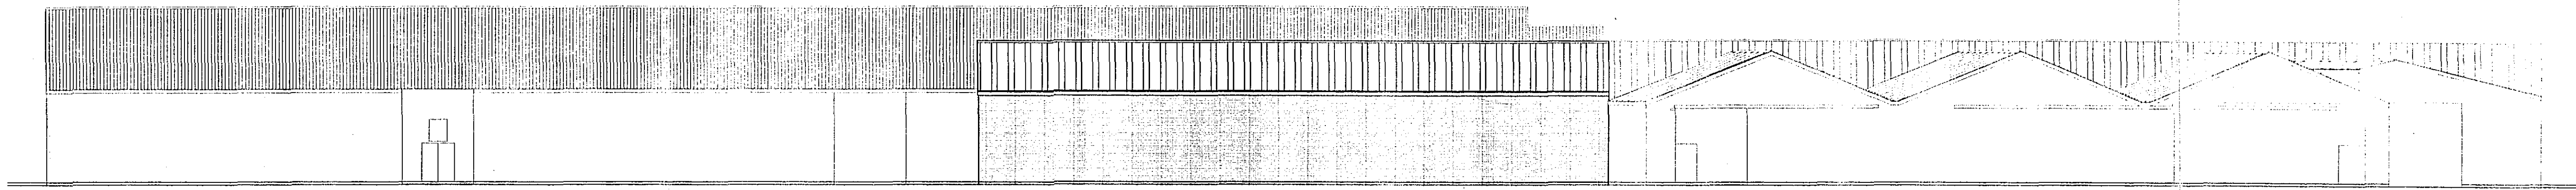


Elevation A 1:200

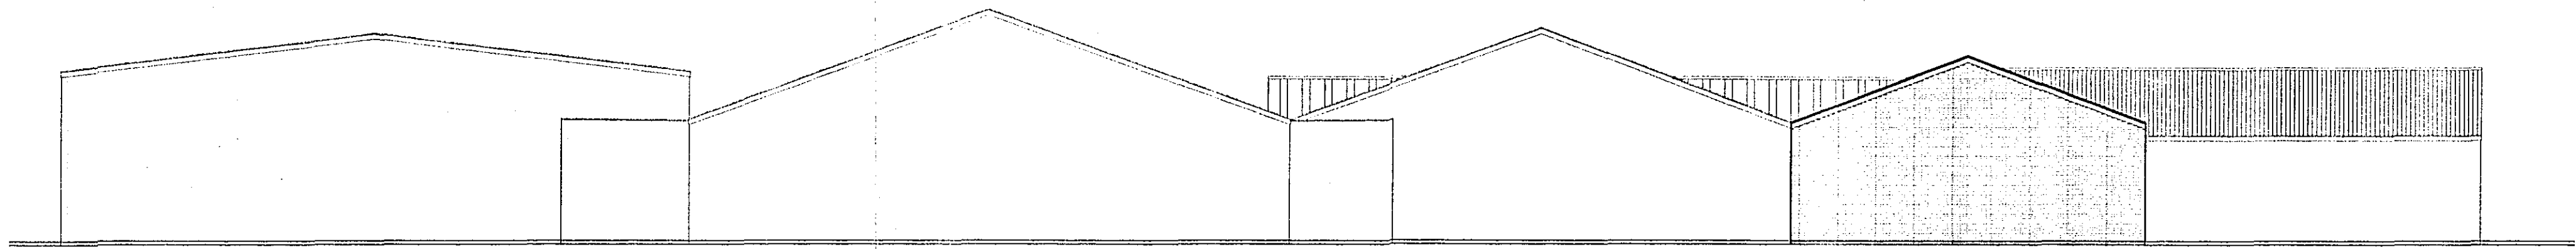

Elevation B 1:200

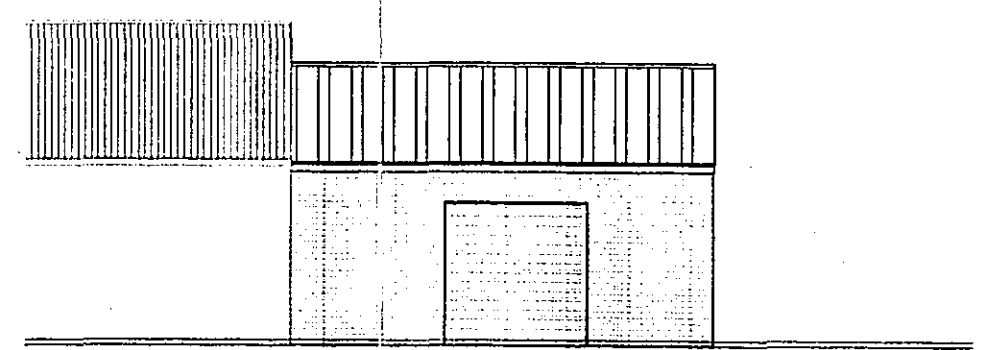

Elevation C 1:200

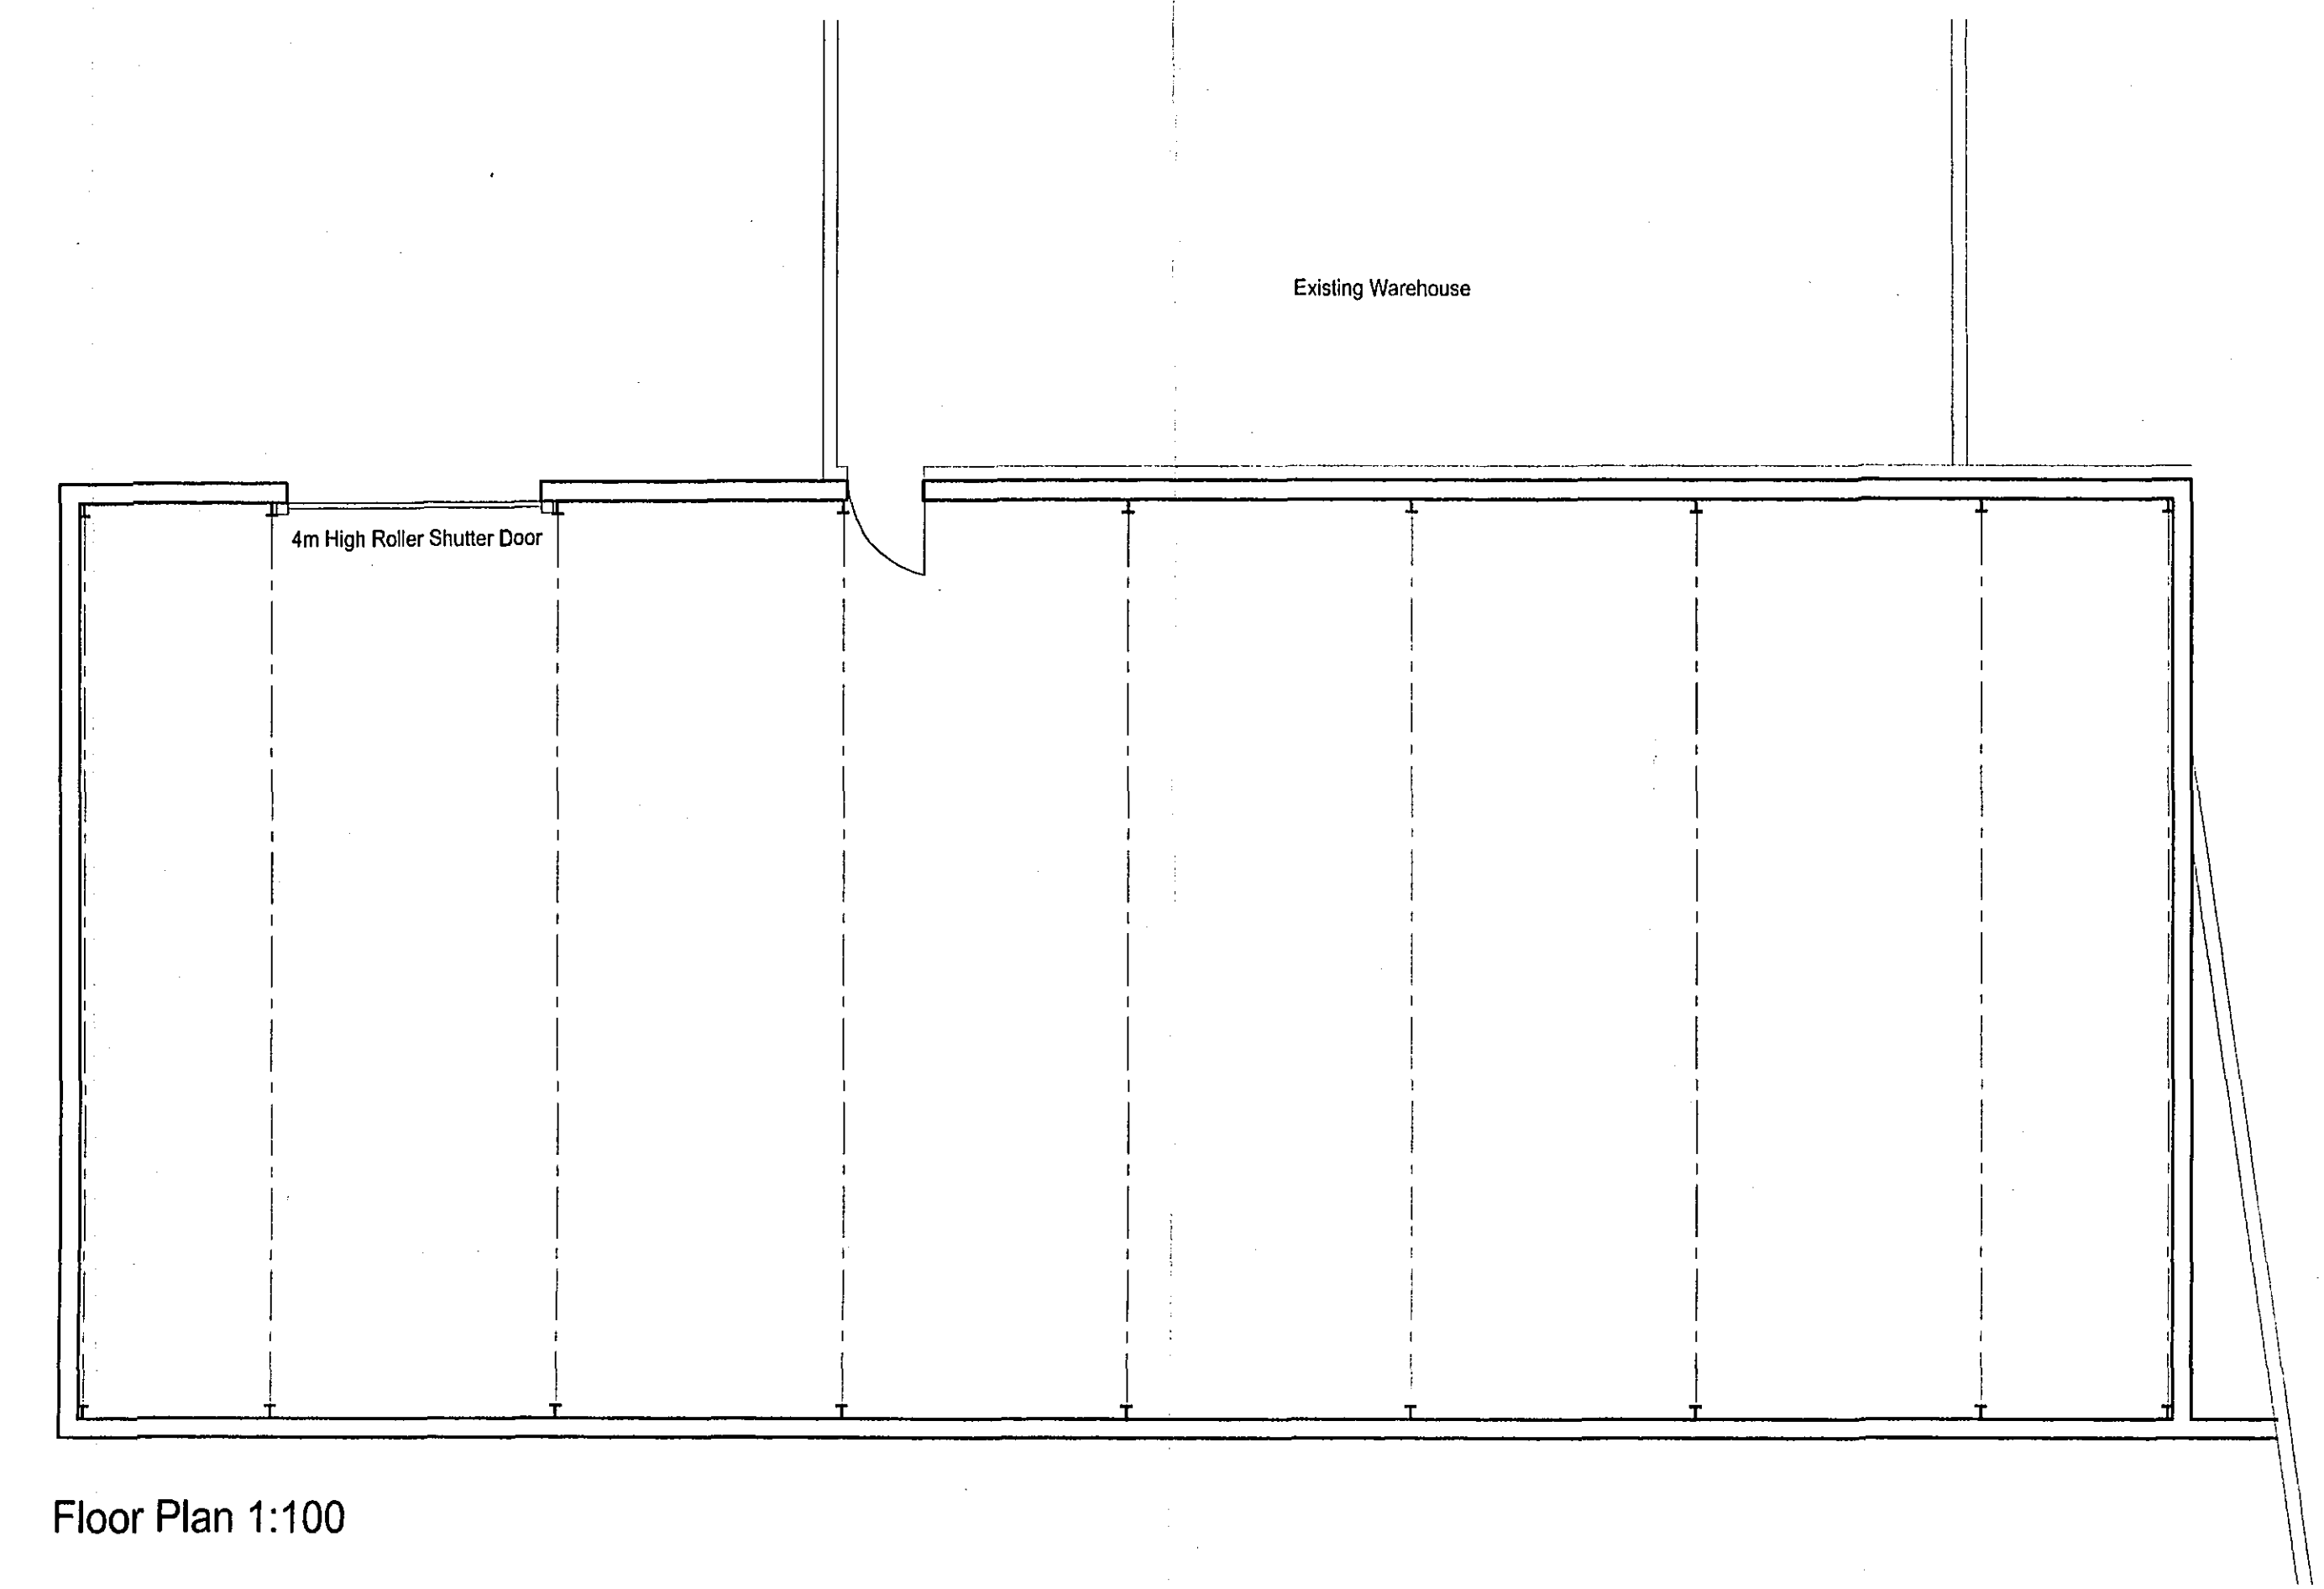

Floor Plan 1:100

DRAWING
12 JUN 2007
ISSUED

SHDC
Planning & Development
22 JUN 2007
Ref: 0847/07

A	KTC	Elevation C added and Floor plan amended	15-03-07
Rev.	By	Notes	Date
rdc Robert Doughty Consultancy 32 High Street, Helpingsham Sleaford, Lincolnshire NG34 0RA Tel: 01529 421646 Fax: 01529 421358 Email: admin@rdc-landplan.co.uk Web: www.rdc-landplan.co.uk			
Client: Select Timber Products			
Project: Donington			
Drawing title: Proposed Design Sheet			
Job No. 641-4	Drawing No. DS01	Rev. A	Drawn KTC
Scale 1:200		Date 22-12-06	Checked

DO NOT SCALE from this drawing. All measurements should be checked against the original design. This drawing is the property of the Robert Doughty Consultancy.

DETERMINED
PLAN