




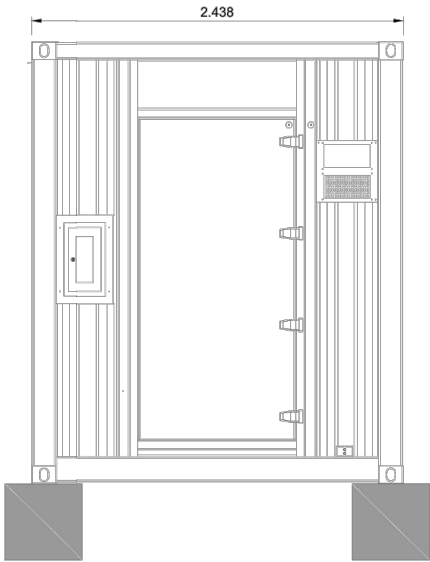


1 Battery Container Front Elevation
Scale 1:25 @ A1 1:50 @ A3

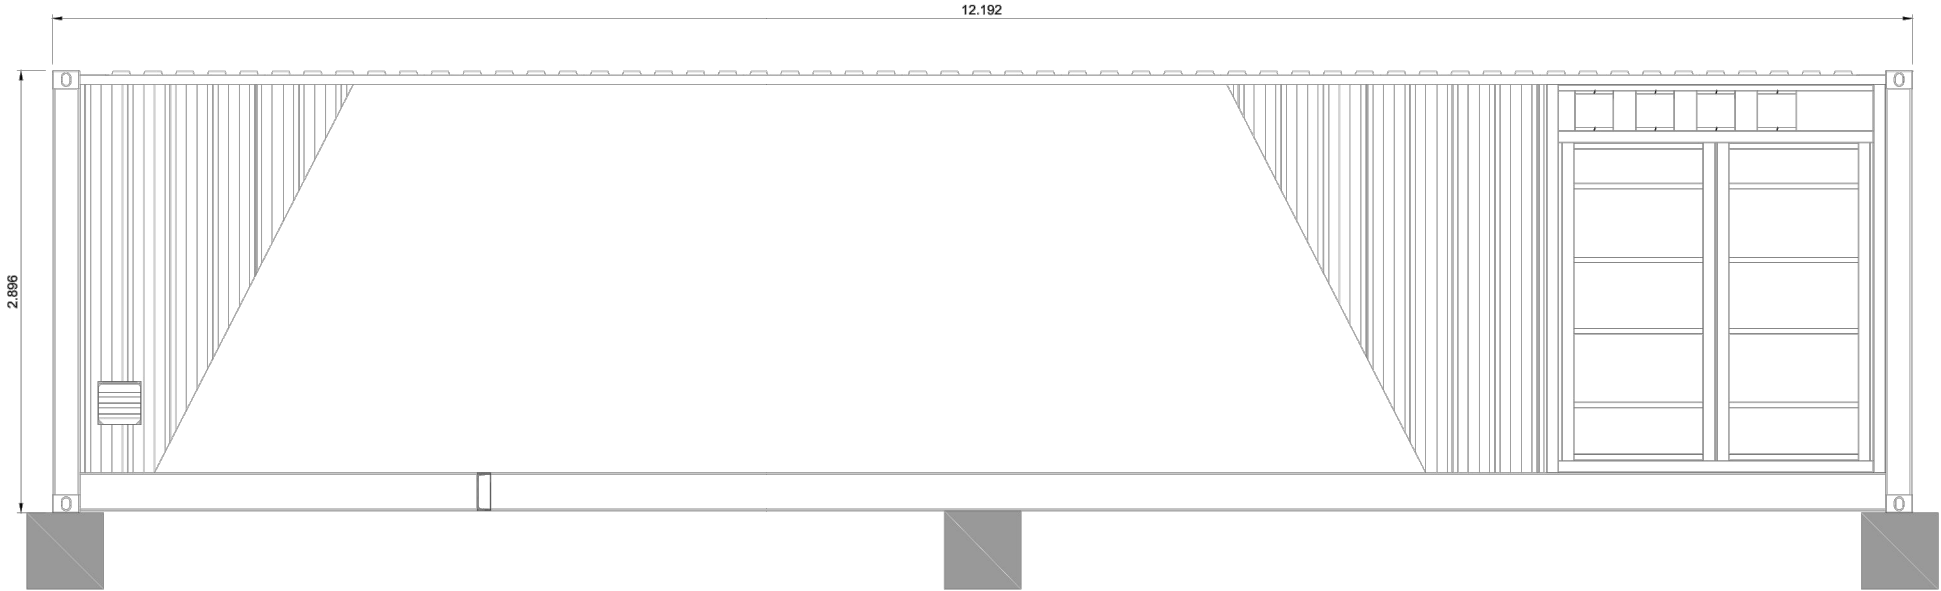


2 Battery Container Right Elevation
Scale 1:25 @ A1 1:50 @ A3

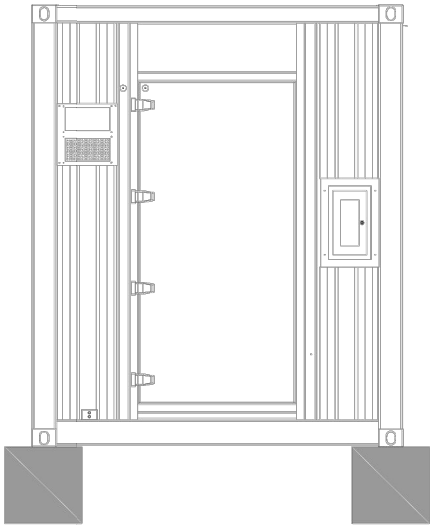


3 Battery Container Rear Elevation
Scale 1:25 @ A1 1:50 @ A3

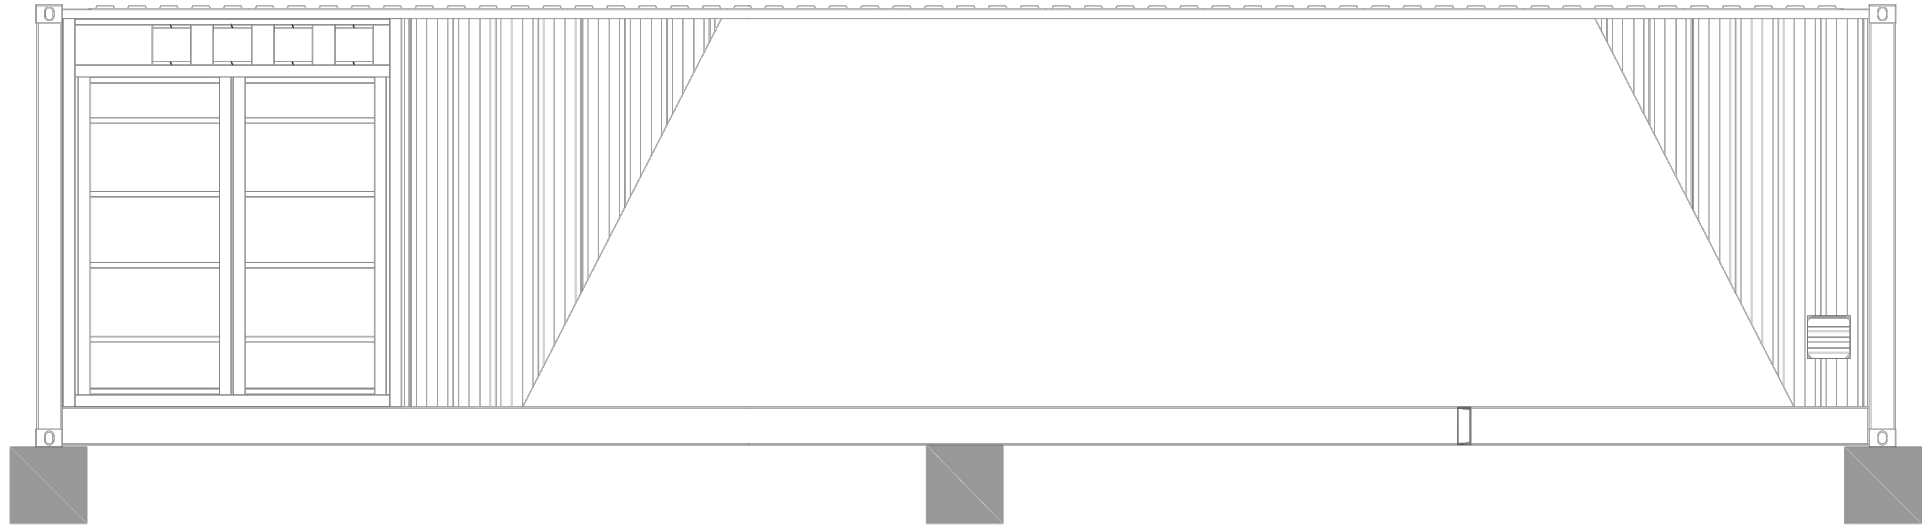

4 Battery Container Left Elevation
Scale 1:25 @ A1 1:50 @ A3

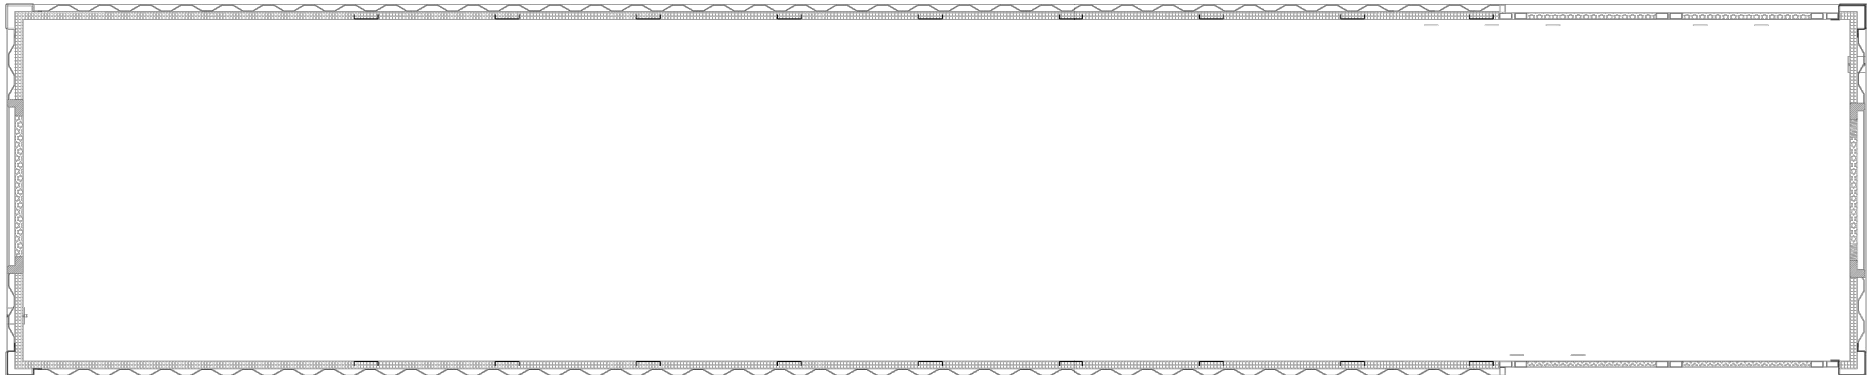

1 Battery Container plan
Scale 1:25 @ A1 1:50 @ A3

 

This drawing is the copyright of AXIS P.E.D Limited and may not be loaned, copied or reproduced in any way -or used for any offer, quote, tender or construction purposes without written consent of the company to do so

Follow any figured dimensions - do not scale for construction purposes. IF IN DOUBT ASK.

Revision History		Date

--	--

Cheshire Office: Well House Barns Bruton Cheshire CH4 8DH		South Manchester Office: Carnilla House 76 Water Lane Wilmslow SK9 5BB		axis
0844 8700 007		www.axisped.co.uk		
client: AGR SOLAR 3 LIMITED				
project: BICKER FEN SOLAR FARM				
drawing title: BATTERY STORAGE CONTAINERS				
date: MAY 2022		drawn by:	checked:	
drawing number: 2920-01-11		SK	PR	
		status: PLANNING		
scale(s): 1:50@A3		rev:	--	
planning environment design				