



apply mirror film on inside face of glass and drag around edges to lay against face, prior to installing in position.


NOTE: DIMENSIONS ARE APPROXIMATE
ONLY. REFER TO PHOTOGRAPHS, DETAILS
ON SITE AND ANY REMOVED COMPONENTS
THAT HAVE NOT BEEN DESTROYED

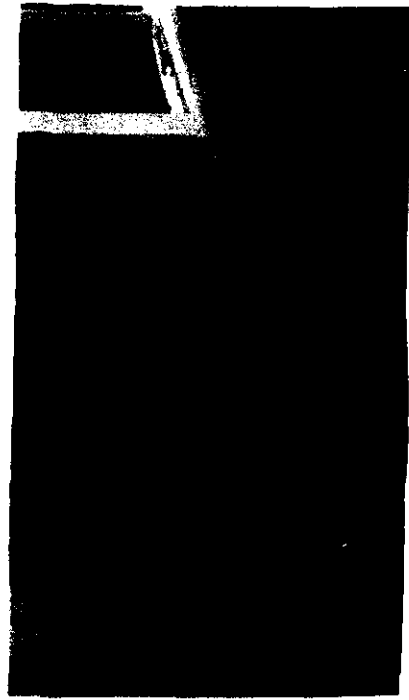

PHOTOGRAPH OF BOTTOM OF
ORIGINAL CORNER DOORWAY

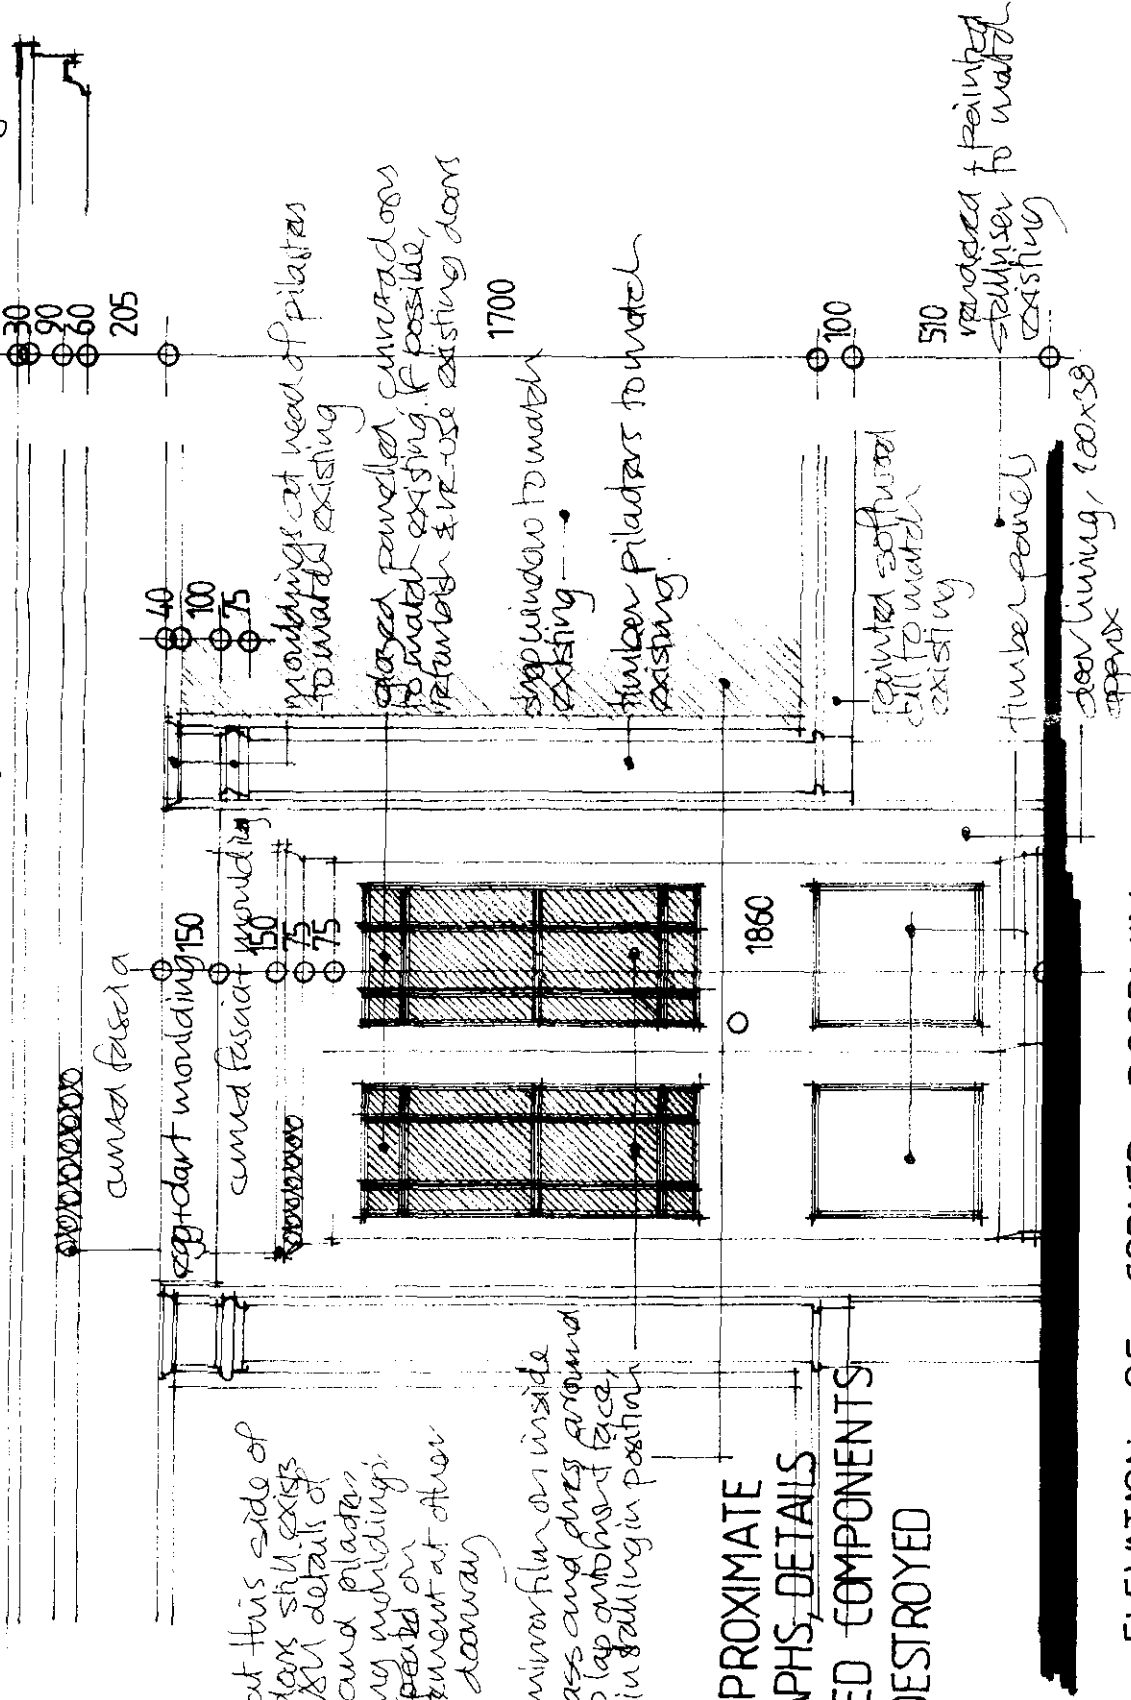

ELEVATION OF CORNER DOORWAY

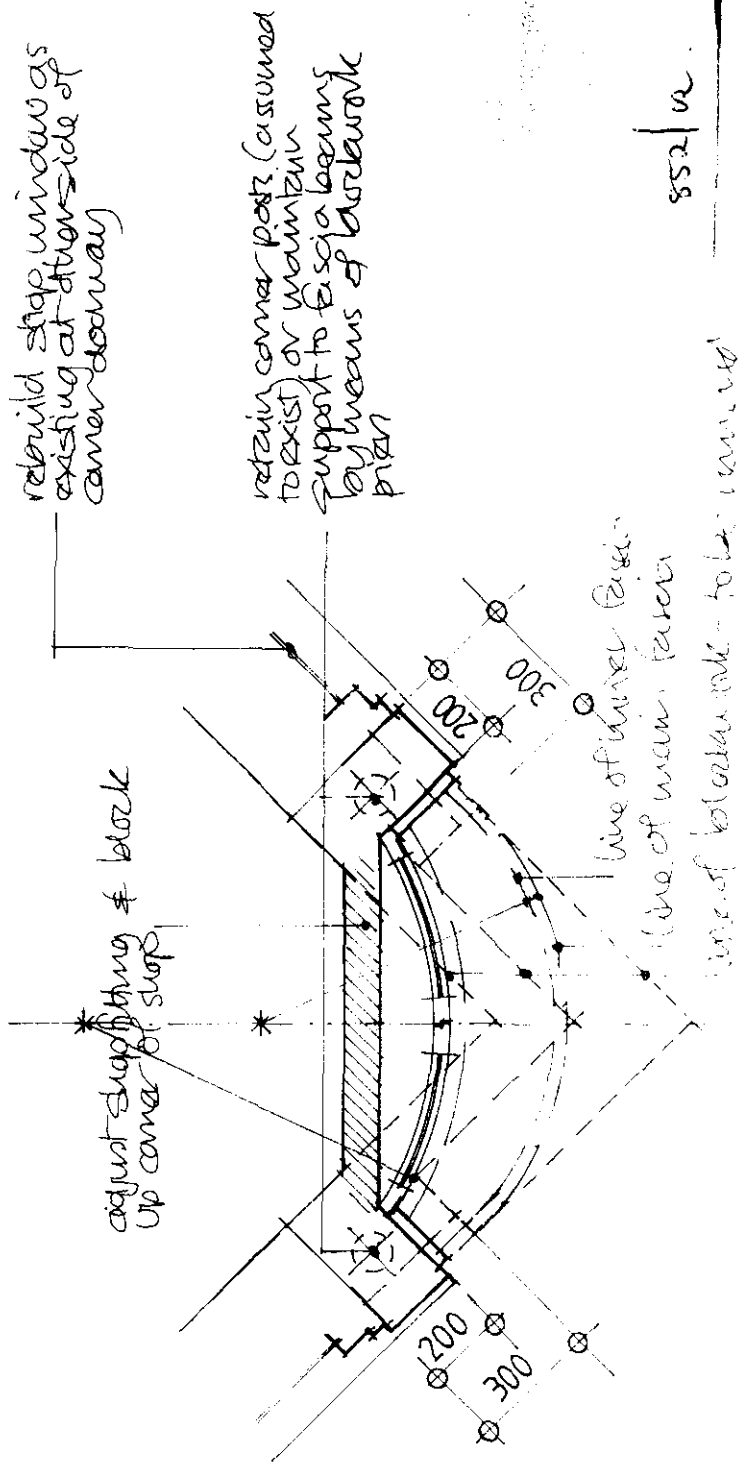

PLAN OF CORNER DOORWAY



PHOTOGRAPH OF HEAD OF
ORIGINAL CORNER DOORWAY

TREVOR A CLAY R.I.B.A.

CHARTERED ARCHITECT

14 OLD FENDIKE ROAD

WESTON HILLS

SPALDING

LINCOLNSHIRE PE12 6DD

Project:

PROPOSED ALTERATIONS TO 27 MARKET
PLACE, DONINGTON FOR MR B FOSTER

Drawing:

CORNER DOOR DETAILS


Date: 15/07/02

Proj No: 01/077/PA


Scale: 1:20

Drq. No: 004

Rev:

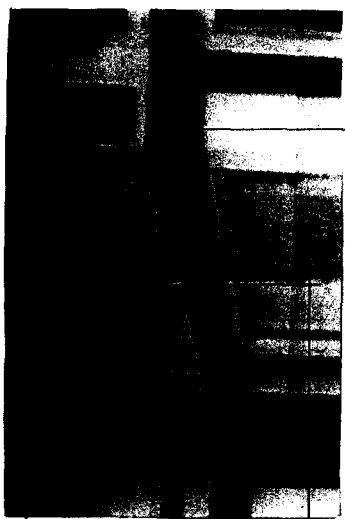

PHOTOGRAPH OF HEAD OF
OF ORIGINAL BAY WINDOW

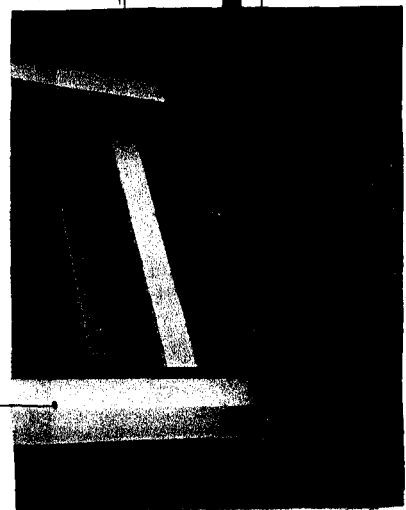

PHOTOGRAPH OF BASE
OF ORIGINAL BAY WINDOW

Cast lead flashing fixed into mortar joint
with code 6 lead weights. Press down with
and over bay roof terminating in lead drip edges

12mm thick (approx)
applied timber panels

apply mirror film on
inside face and dress
ground edges to lap onto
front face, prior to
installing in position
painted timber corner posts


timber dentil
course
ornamental scroll
carvings
mouldings at heads
of pilasters

1600

4.5 courses

reconstructed stone, or painted
concrete subwork

FRONT ELEVATION OF BAY WINDOW

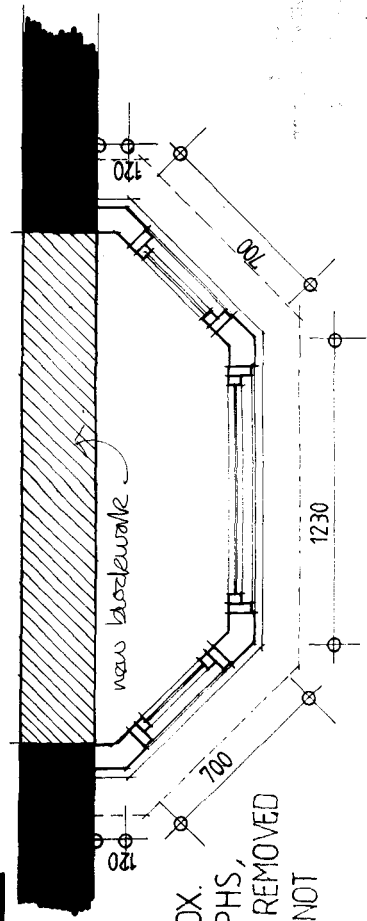

PLAN OF BAY WINDOW

NOTE: DIMENSIONS ARE APPROX.
ONLY. REFER TO PHOTOGRAPHS,
DETAILS ON SITE AND ANY REMOVED
COMPONENTS THAT HAVE NOT
BEEN DESTROYED

852/02

TREVOR A CLAY R.I.B.A.
CHARTERED ARCHITECT
14 OLD FENDIKE ROAD
WESTON HILLS
SPALDING
LINCOLNSHIRE PE12 6DD

Project:

PROPOSED ALTERATIONS TO 27 MARKET
PLACE, DONINGTON FOR MR B FOSTER

Drawing:

BAY WINDOW DETAILS

Date: 30/06/02

Proj No: 01/077/PA

Scale: 1:20

Dwg. No: 003

Rev: