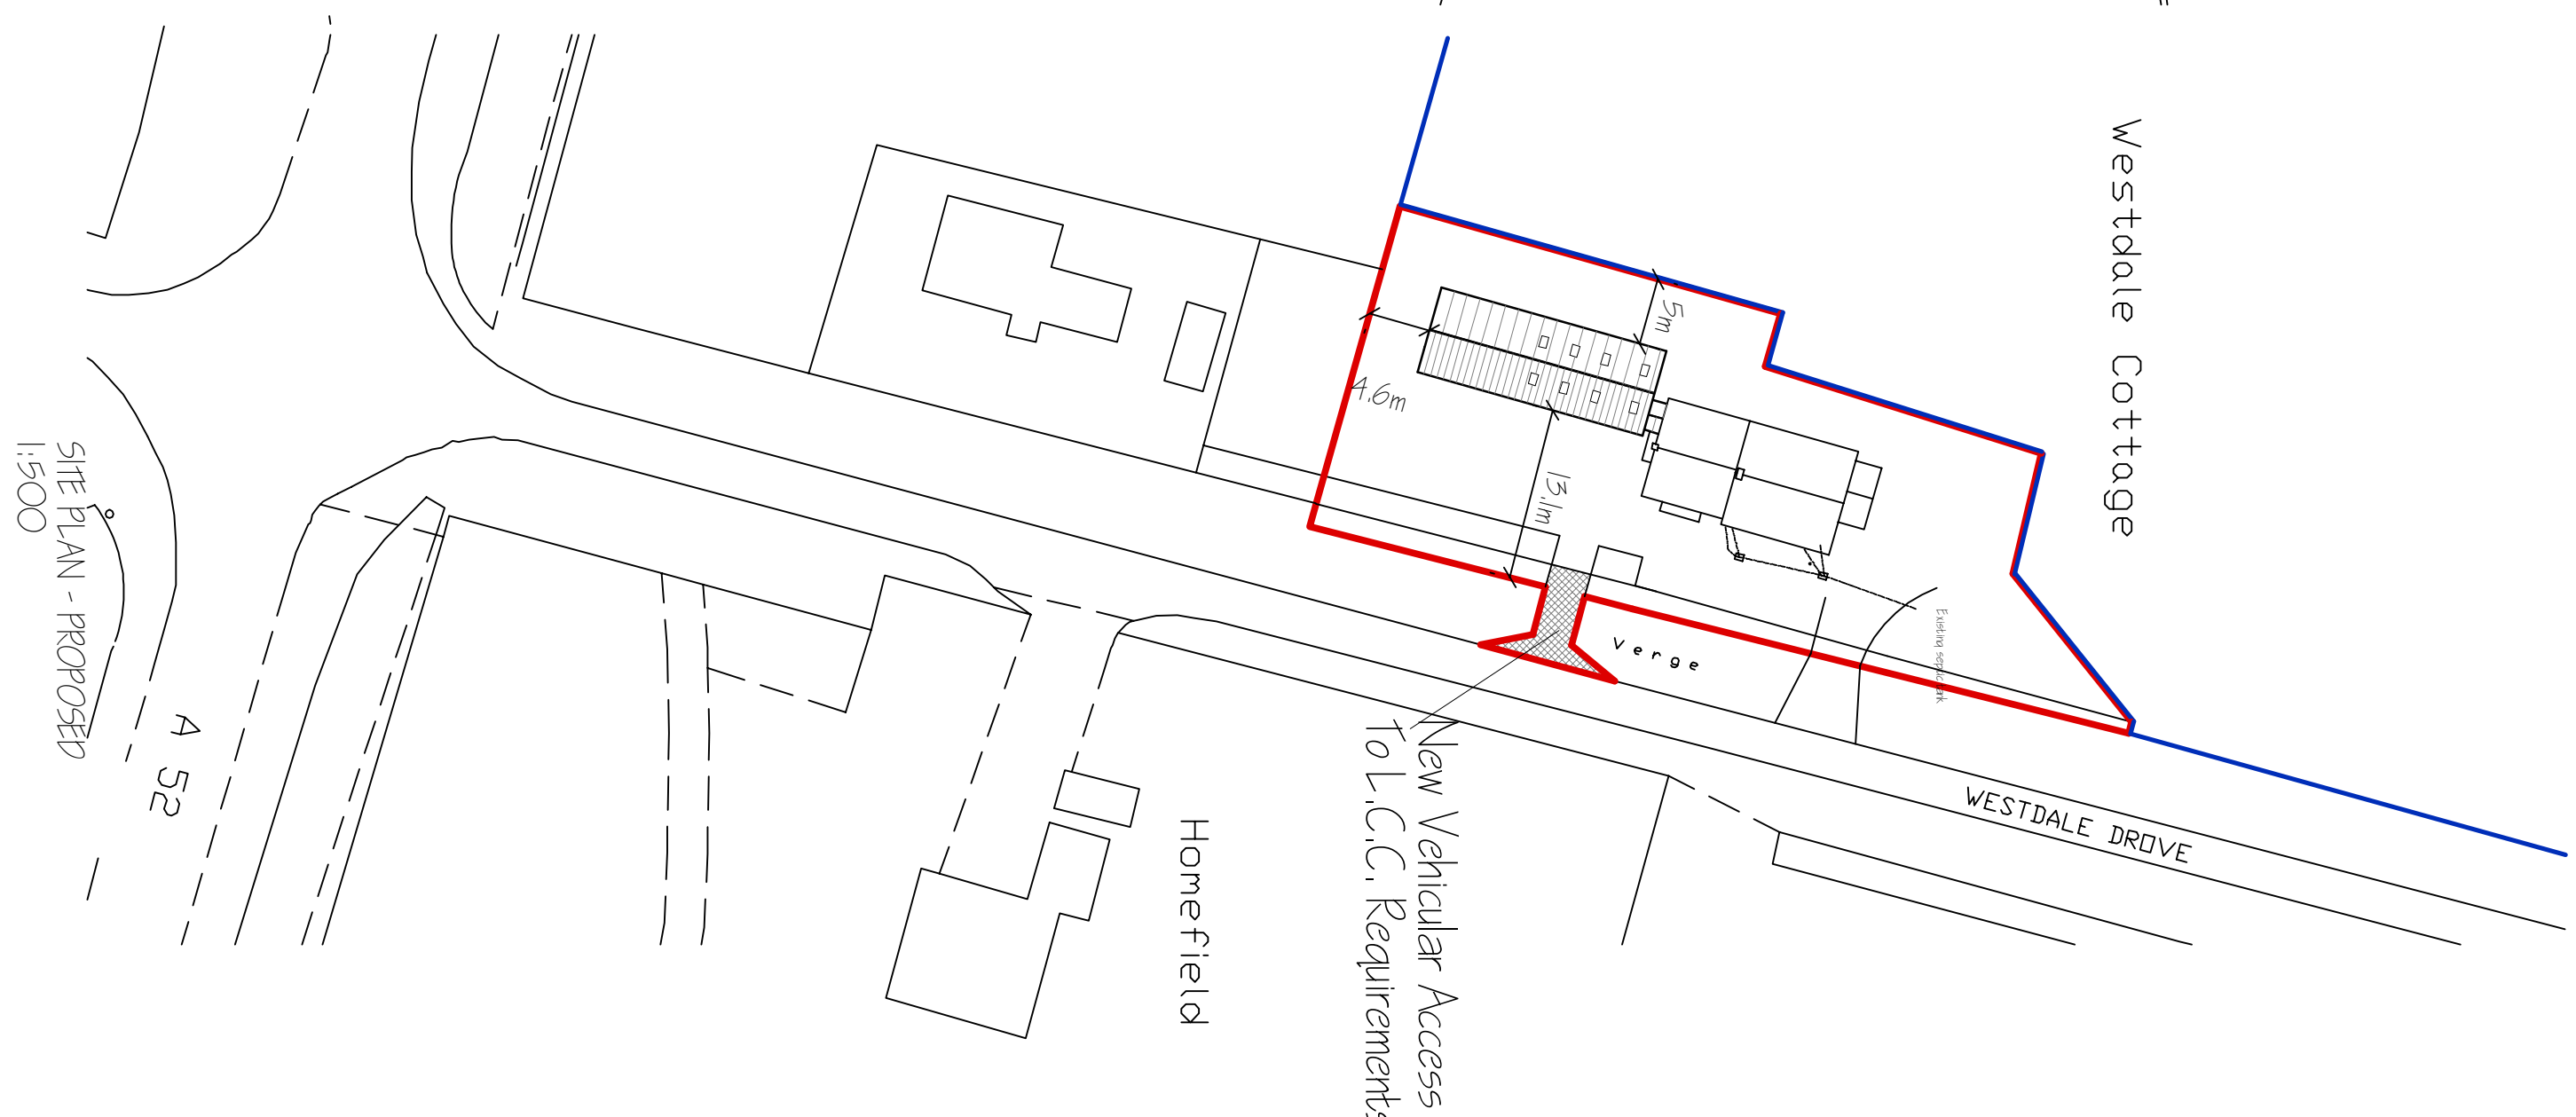
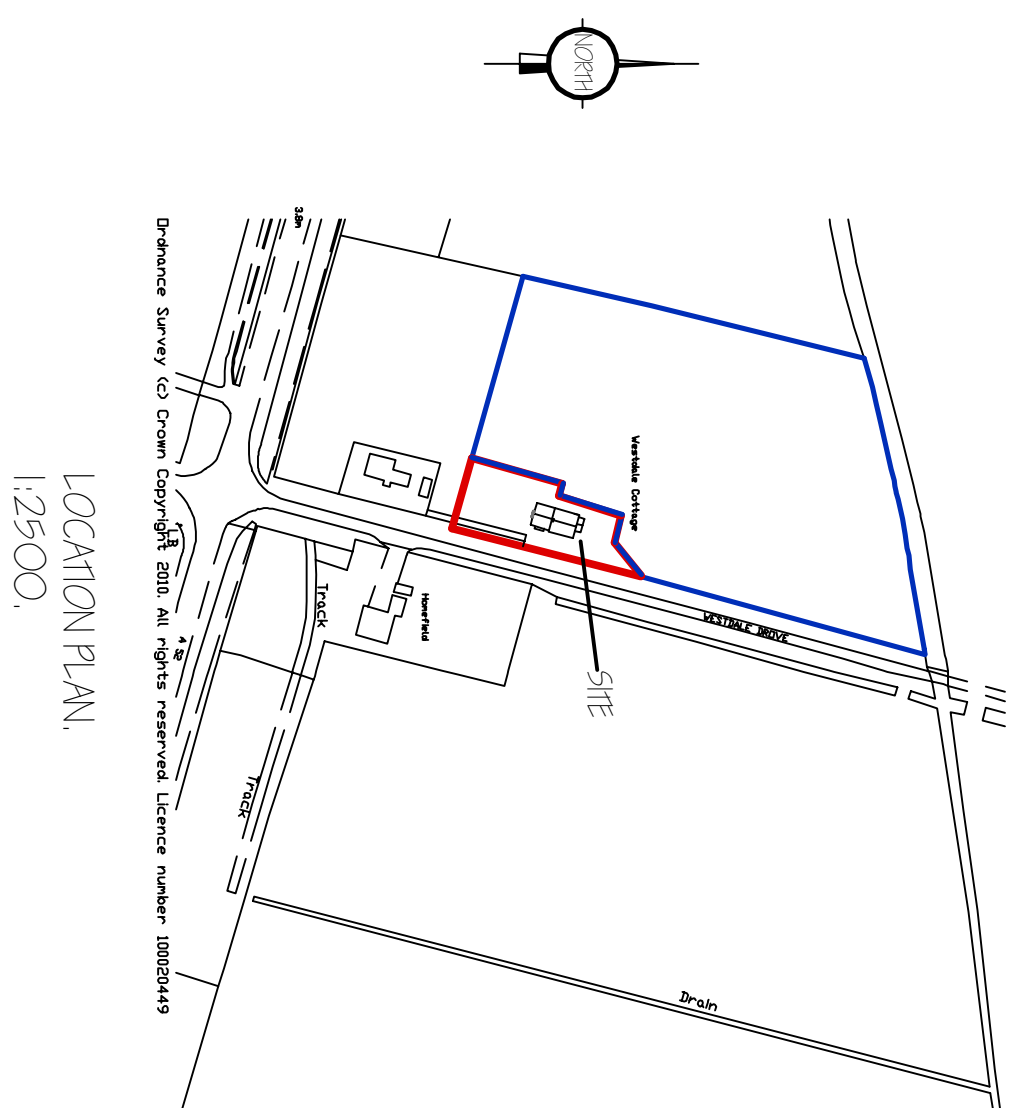
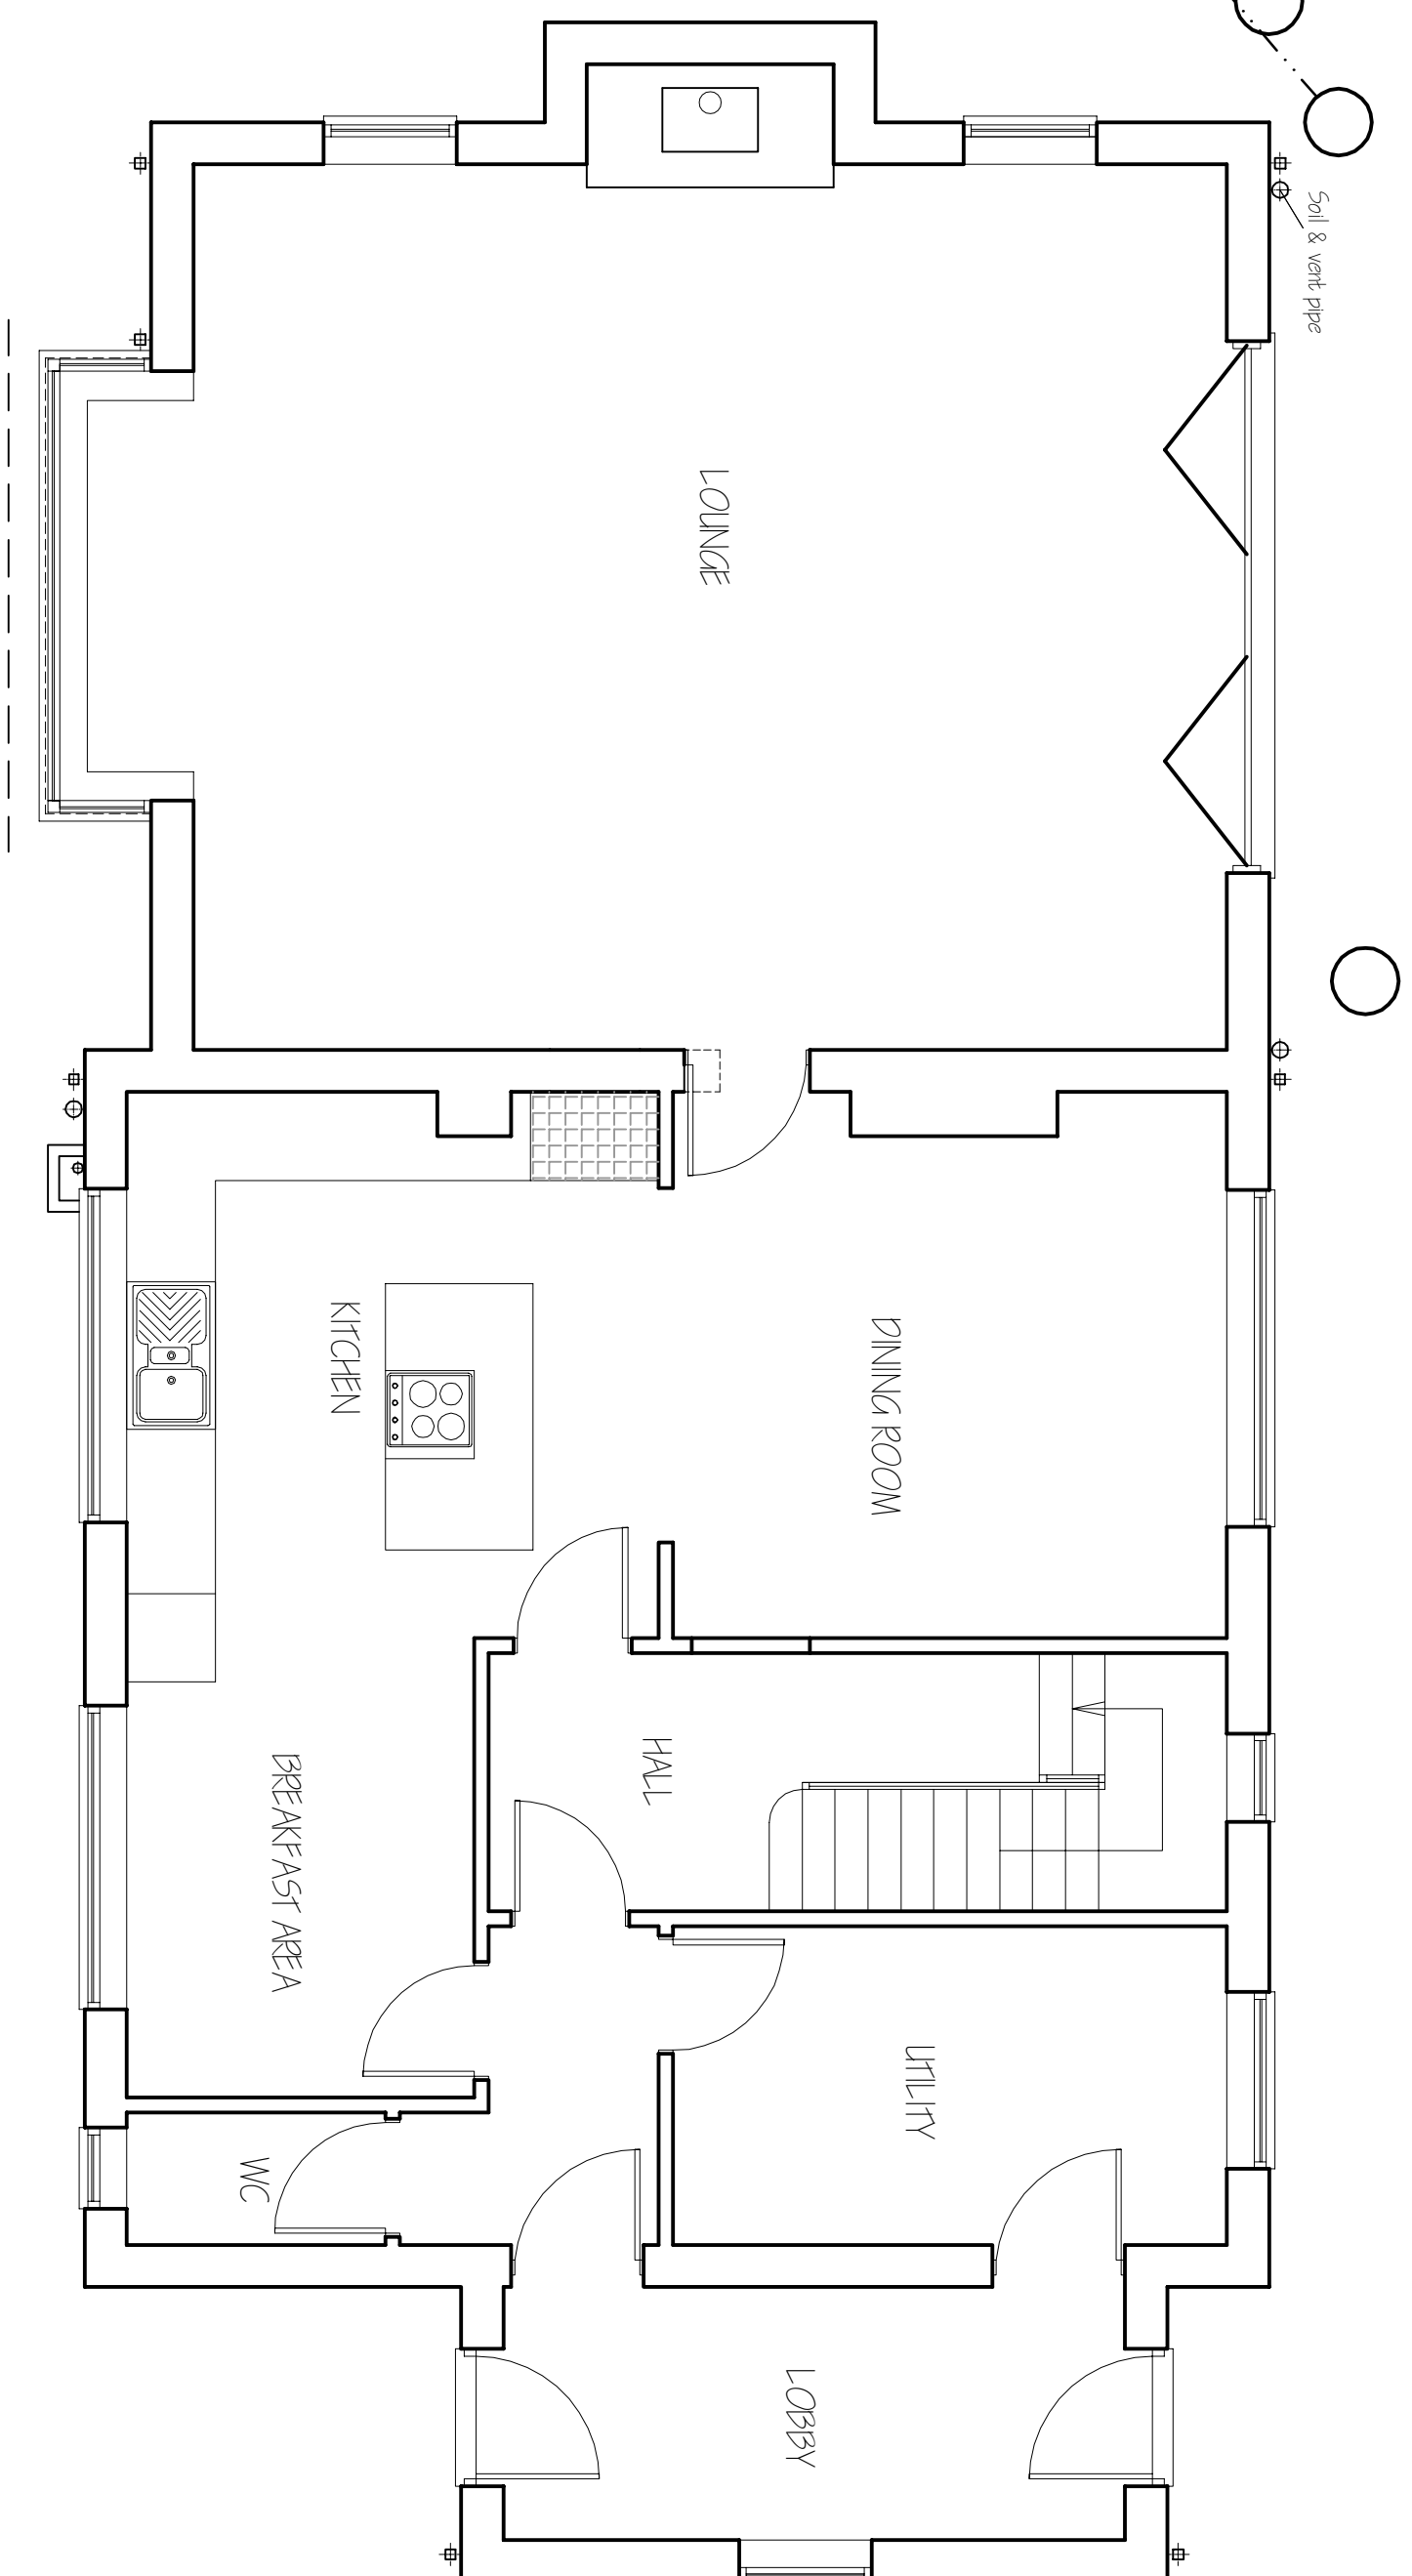
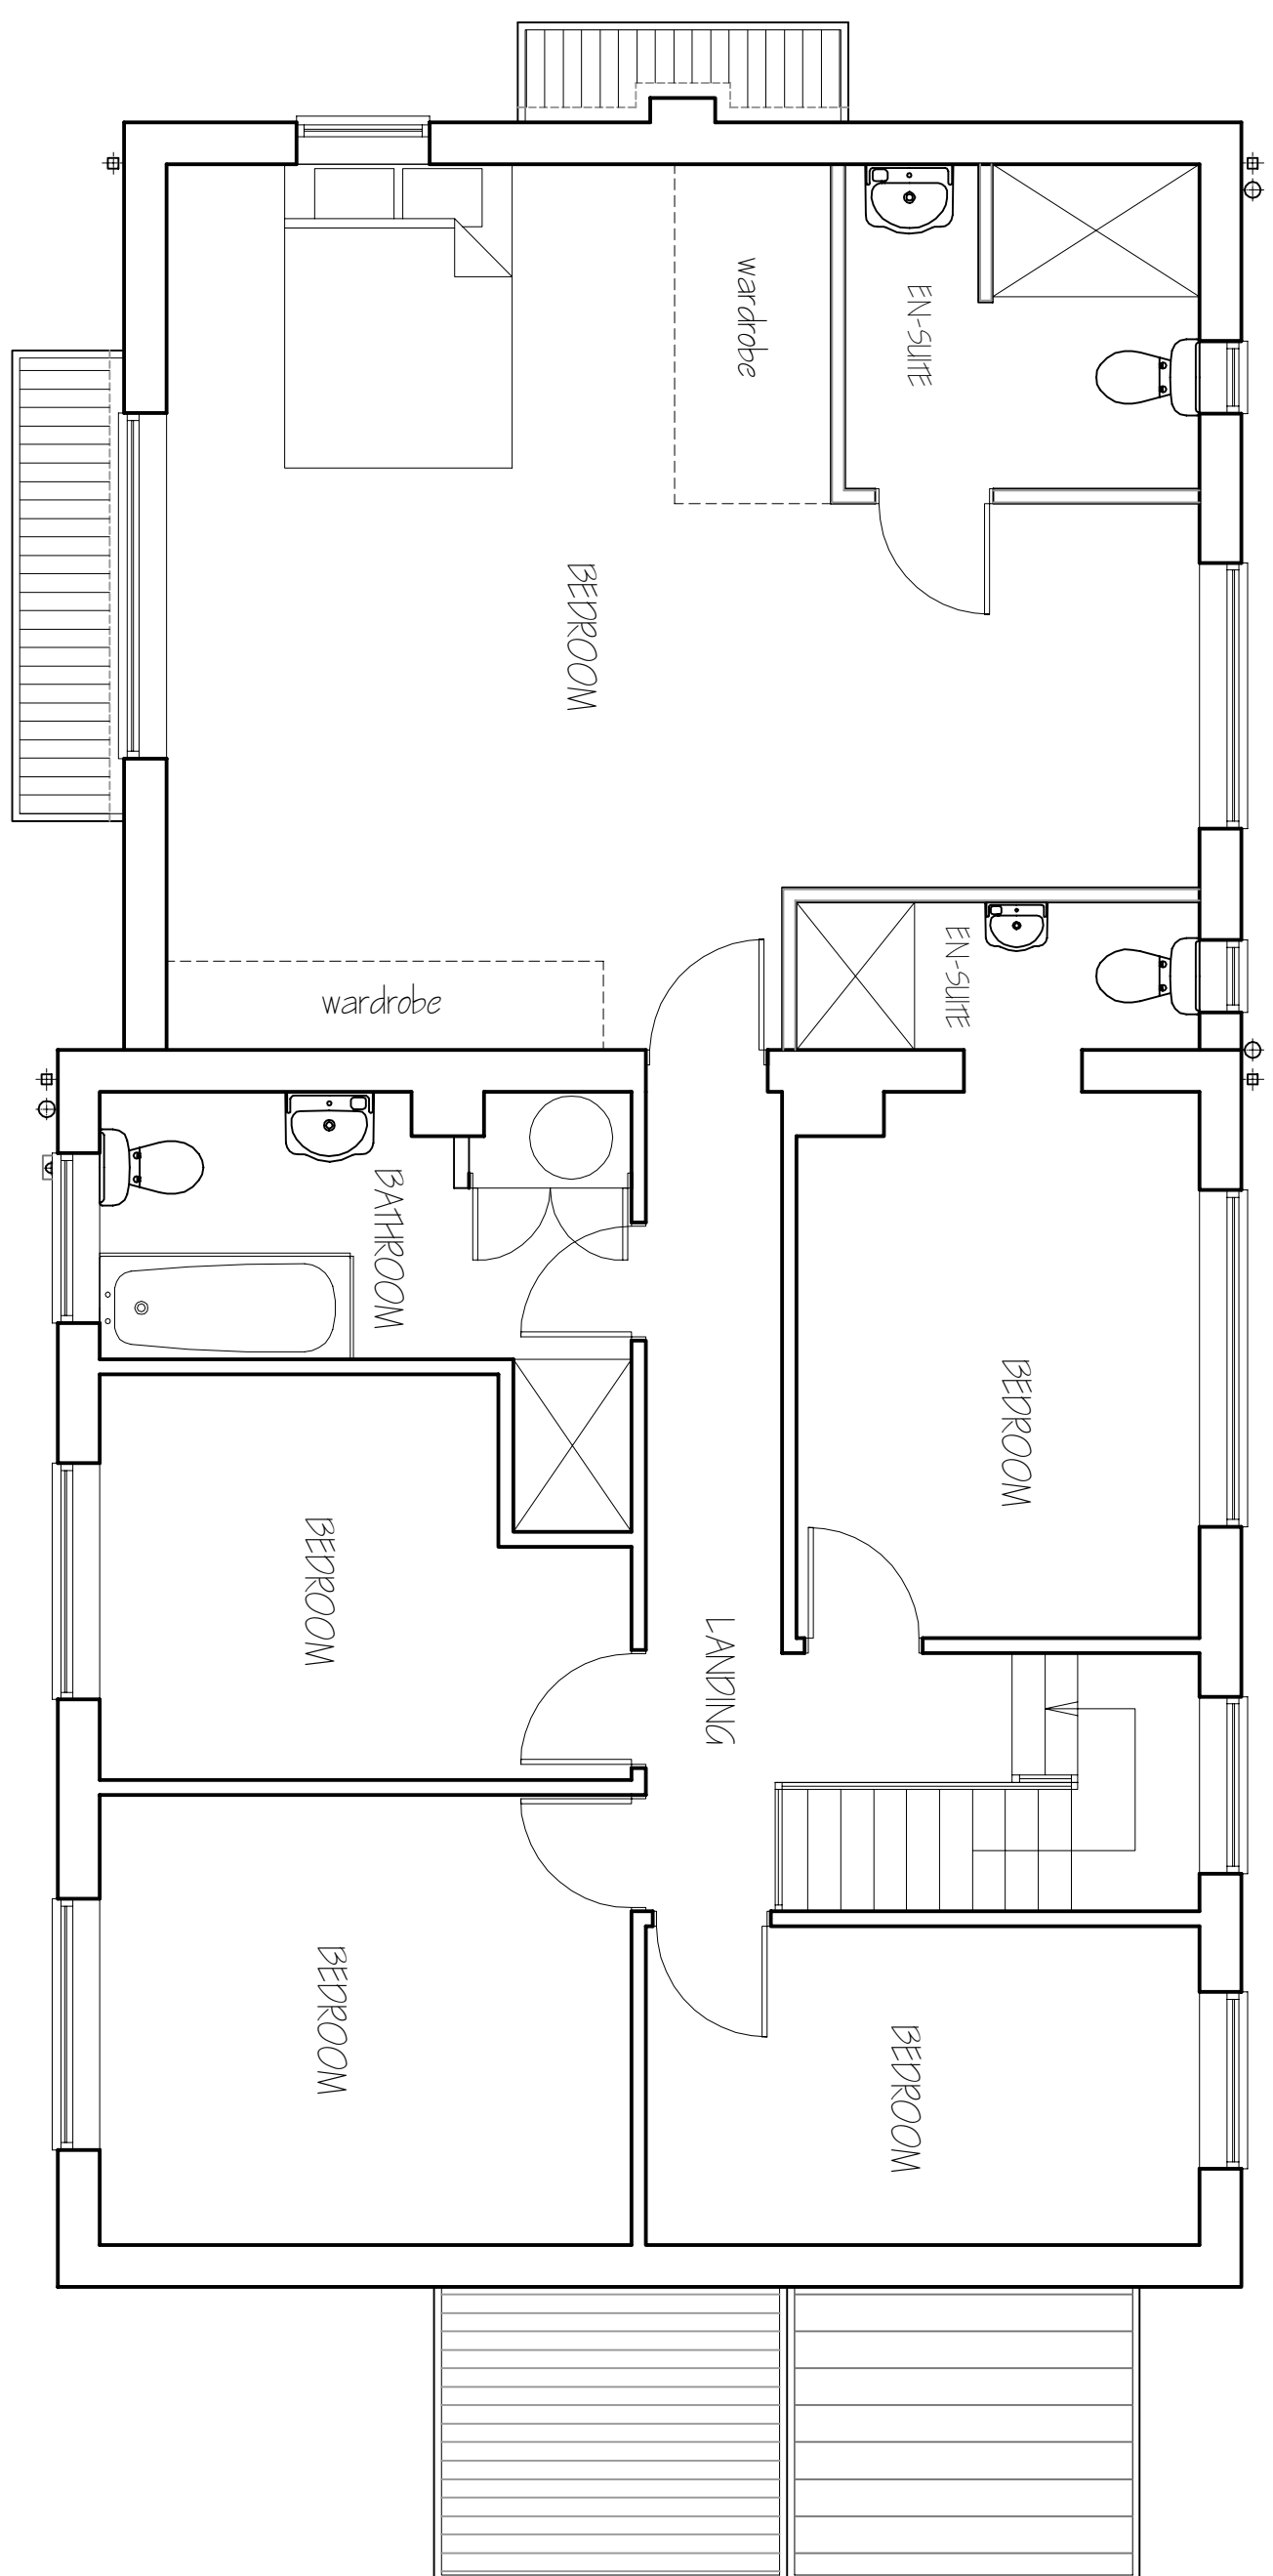
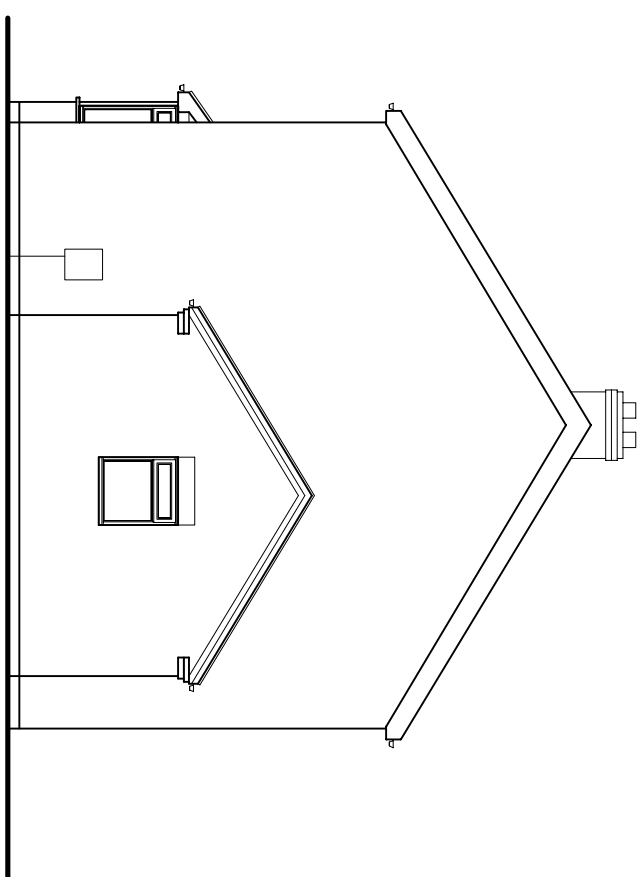
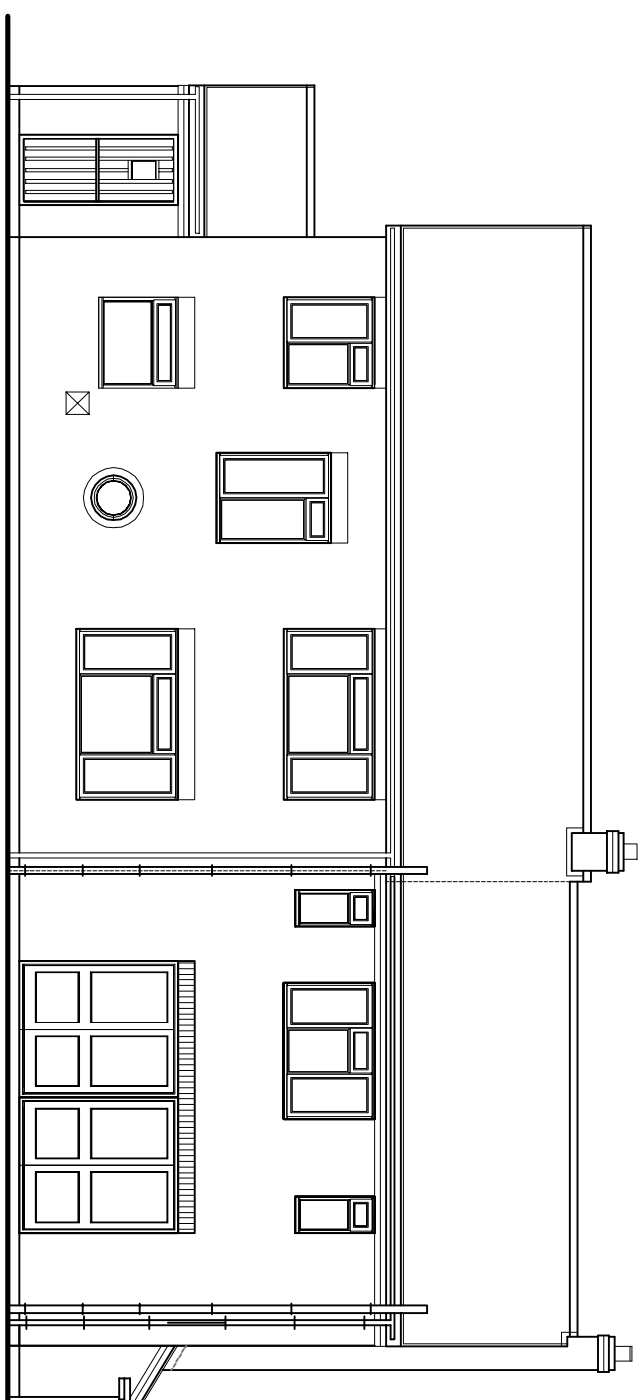
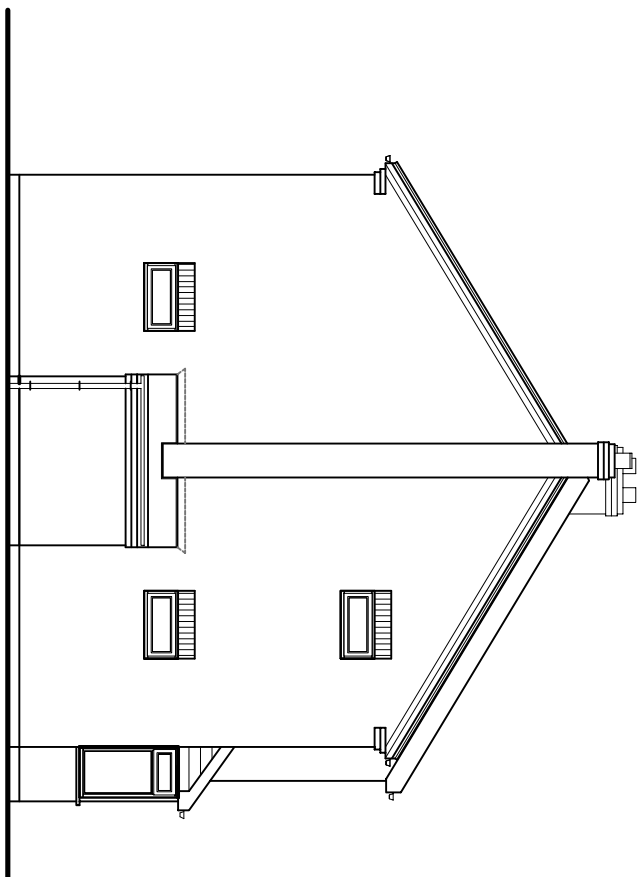
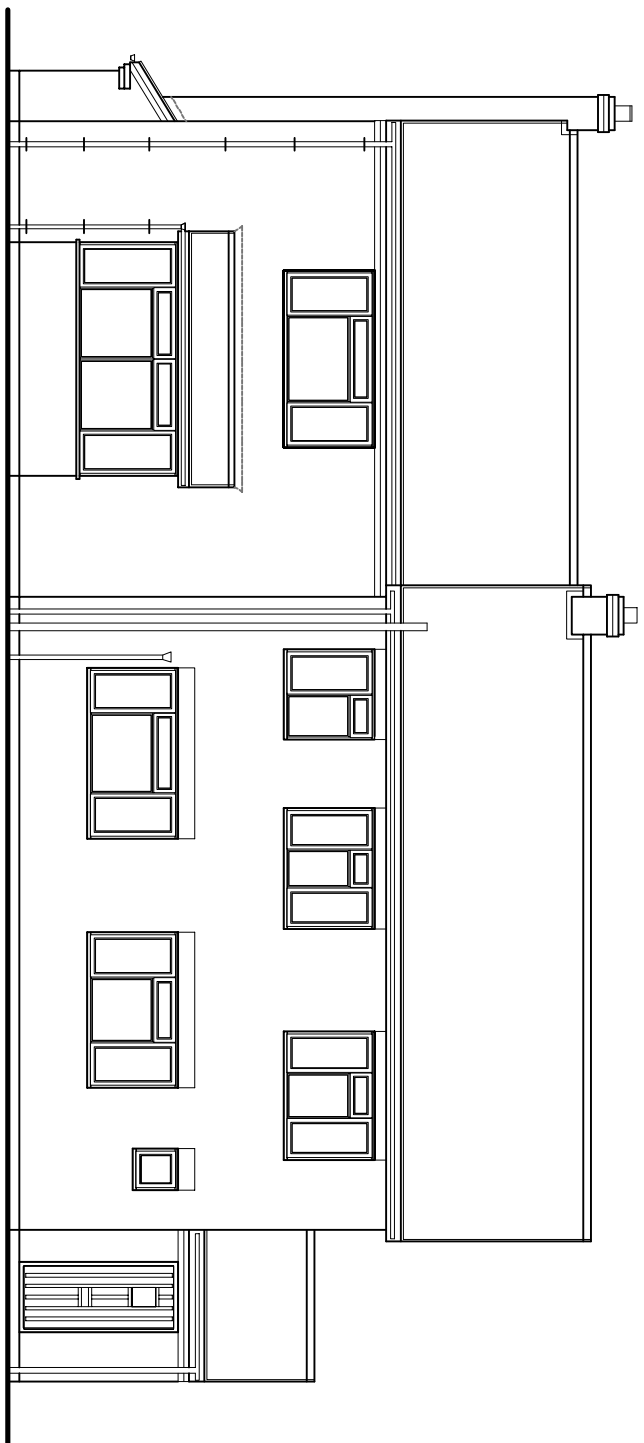


[illegible]

G. R. MERCHANT LTD.
1, ENG AMICE FIWO
**ARCHITECTURAL, STRUCTURAL
AND LAND DRAINAGE
CONSULTANTS**

4 Wrights Mews
12A Park Road, Holbeach,
Spalding, Lincs. PE12 7EE
Tel: 01406 490800
Fax: 01406 425744
E-Mail: gr.merchant@btconnect.com

Project
EXTENSION & ALTERATIONS,
'WESTDALE COTTAGE',
WESTDALE DRIVE, DONNINGTON,
SPALDING, LINC'S. PELL 4XG.

K. SAMC & J. ARLEY.

Drawing
FLOOR PLANS - EXISTING
ELEVATIONS - EXISTING
SITE & LOCATION PLANS

Job Ref.	Drawing No.
3367-1B	01
Date	Drawn
AUG 2018	GRM.

1:50, 1:100, [unless otherwise stated]

DO NOT SCALE FOR THIS DRAWING