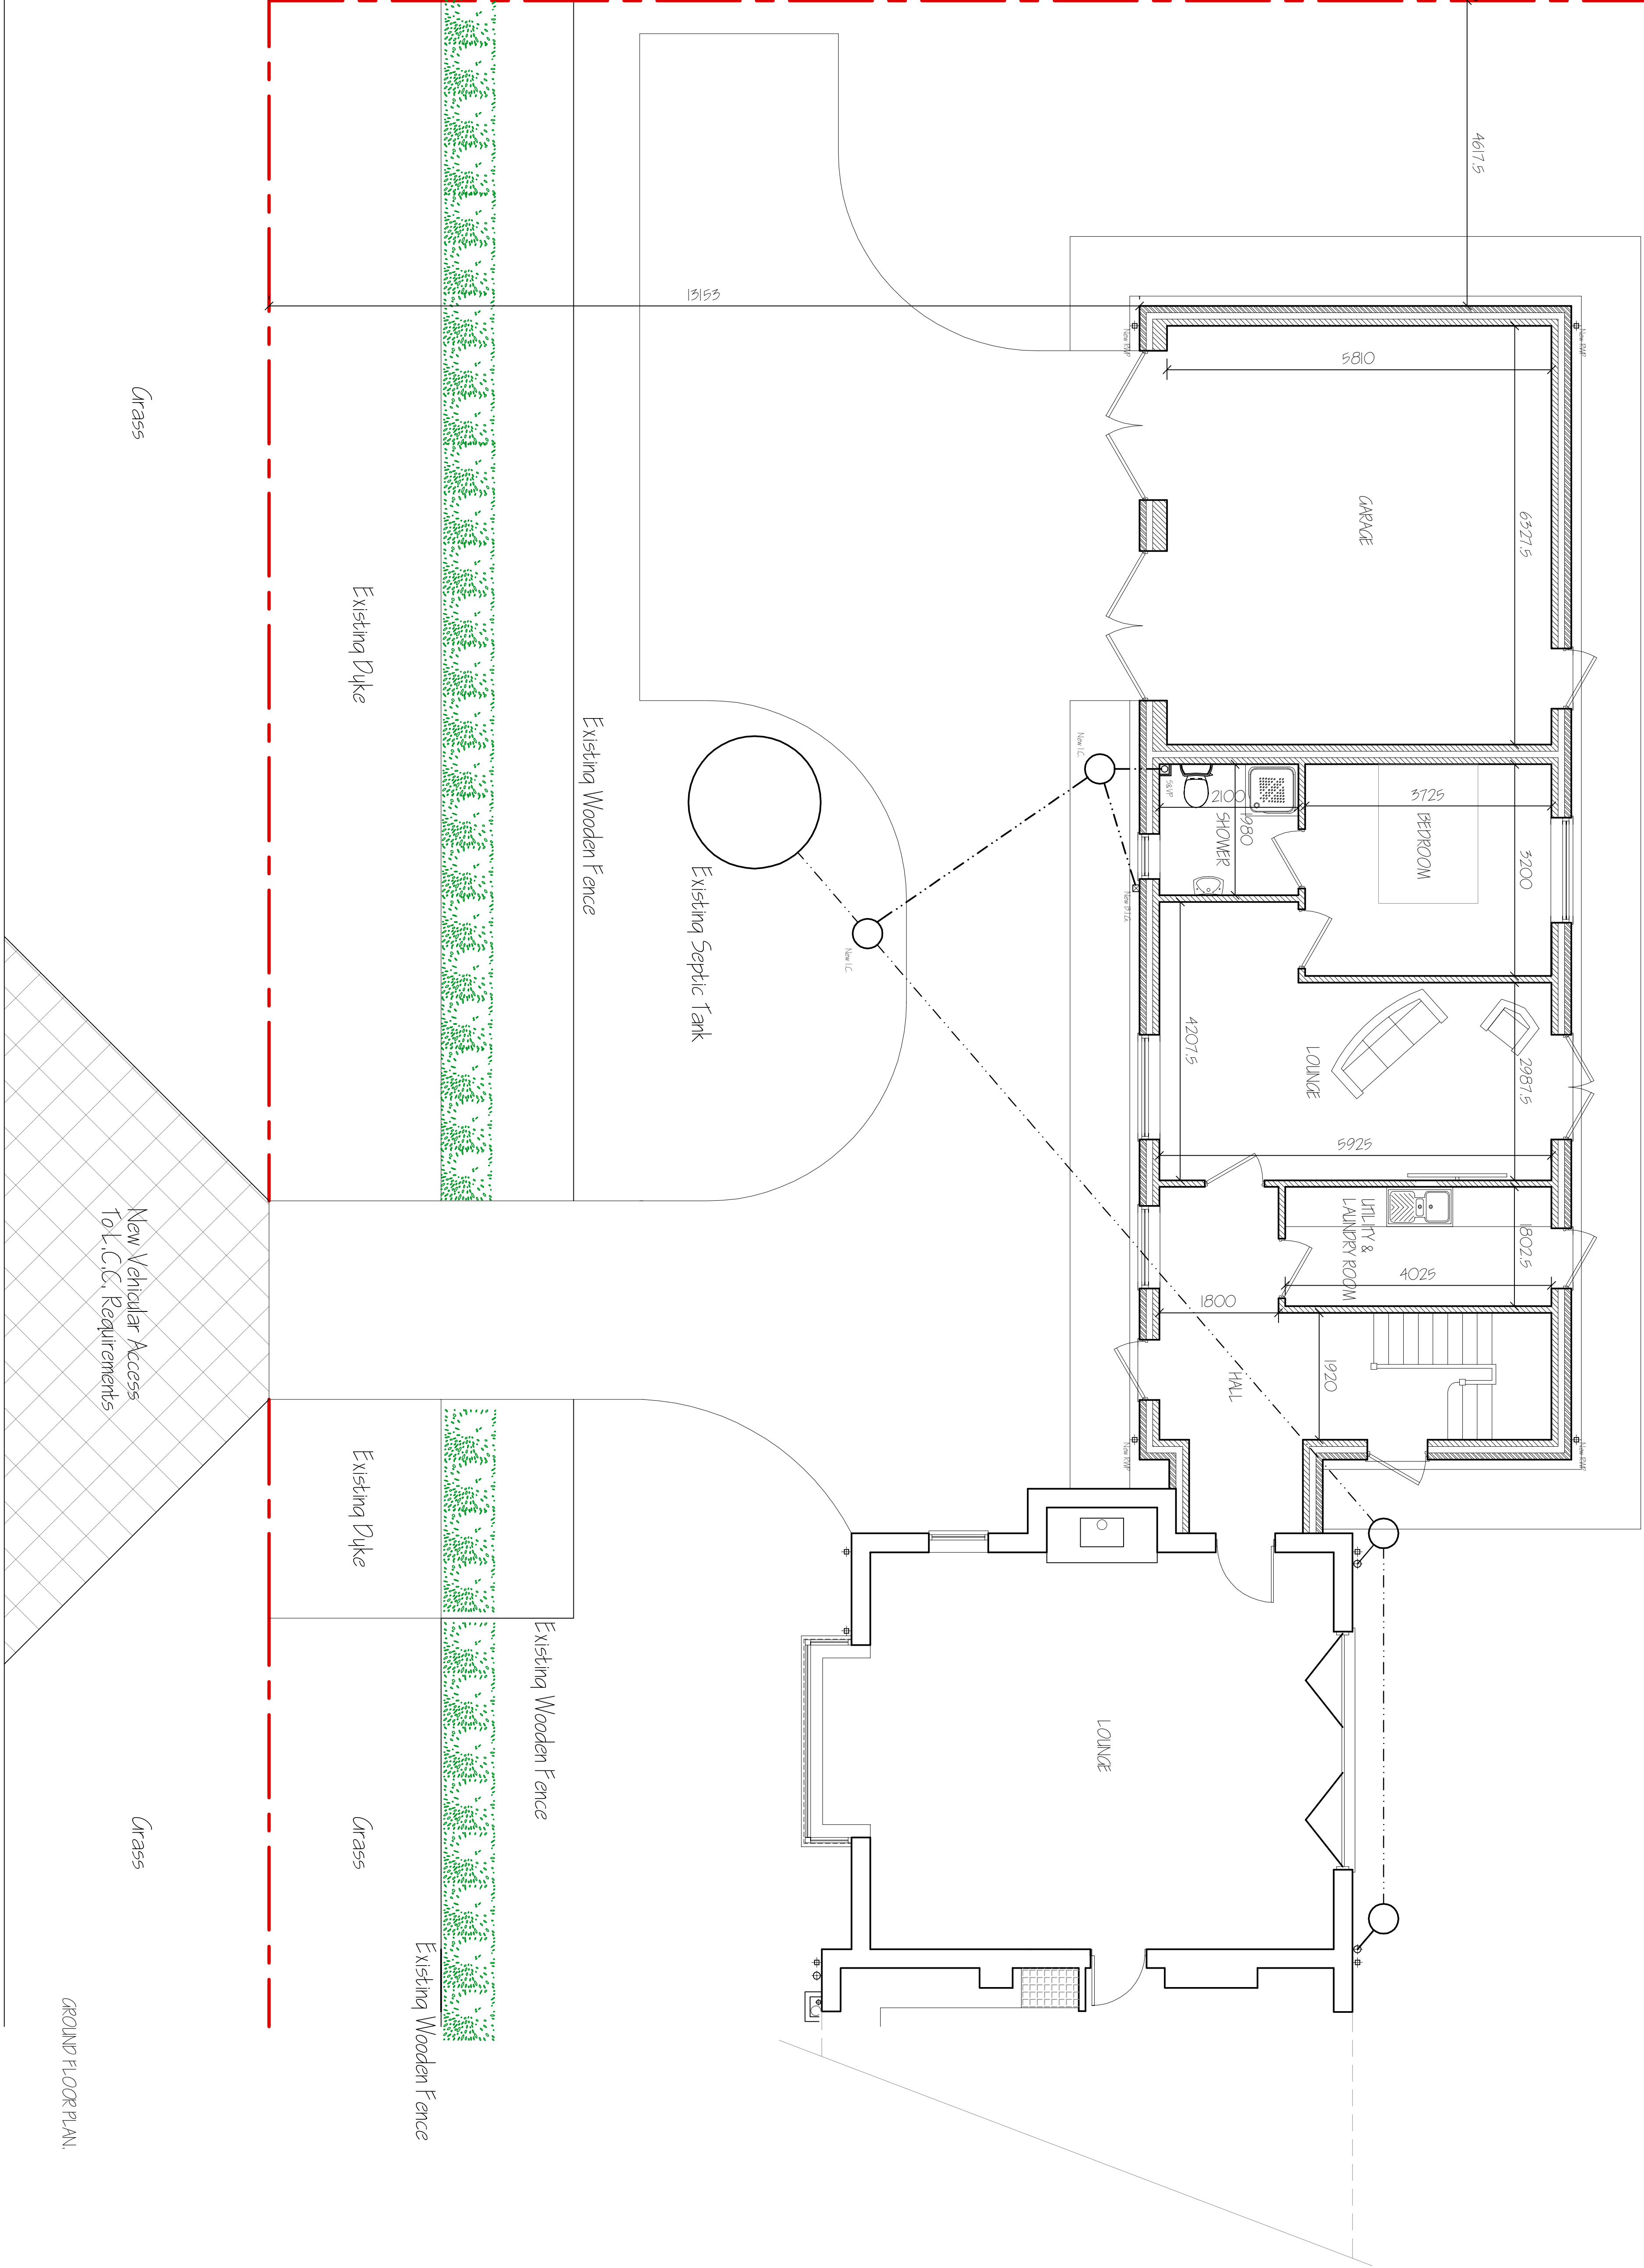


Existing Wooden Fence

[illegible]

G. R. MERCHANT LTD.
1. ENG AMICE FIWO

ARCHITECTURAL, STRUCTURAL
AND LAND DRAINAGE
CONSULTANTS

4 Wrights Mews
12A Park Road, Holbeach,
Spalding, Lincs. PE12 7EE
Tel: 01406 490800
Fax: 01406 425744
E-Mail: gr.merchant@btconnect.com

EXTENSION & ALTERATIONS.
'WESTDALE COTTAGE',
WESTDALE GROVE, DORNINGTON,
SPALDING, Lincs. PE11 4XG.

K. SAVIC & J. ARKLEY.

GROUND FLOOR PLAN - PROPOSED.

Job Ref.	Drawing No.
3267-1B	02A
Date	Drawn
AUG 1 2018	GRM.

1:50, 1:100, [unless otherwise stated]

Existing Duke

Existing Duke

Crass

Existing Wooden Fence

Existing Wooden Fence

Crass

New Vehicular Access To L.C.C. Requirements

Grass

GROUND FLOOR PLAN.

Road Edge

Road Edge