




EXISTING EAST ELEVATION 1:100

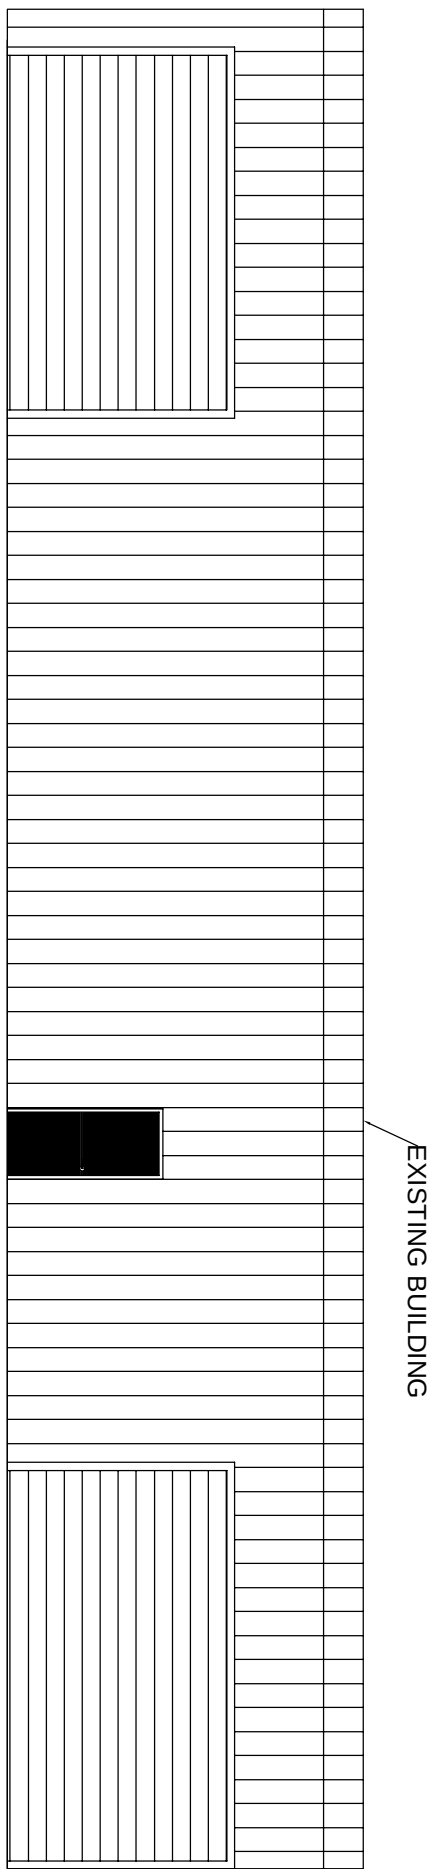

EXISTING NORTH ELEVATION 1:100

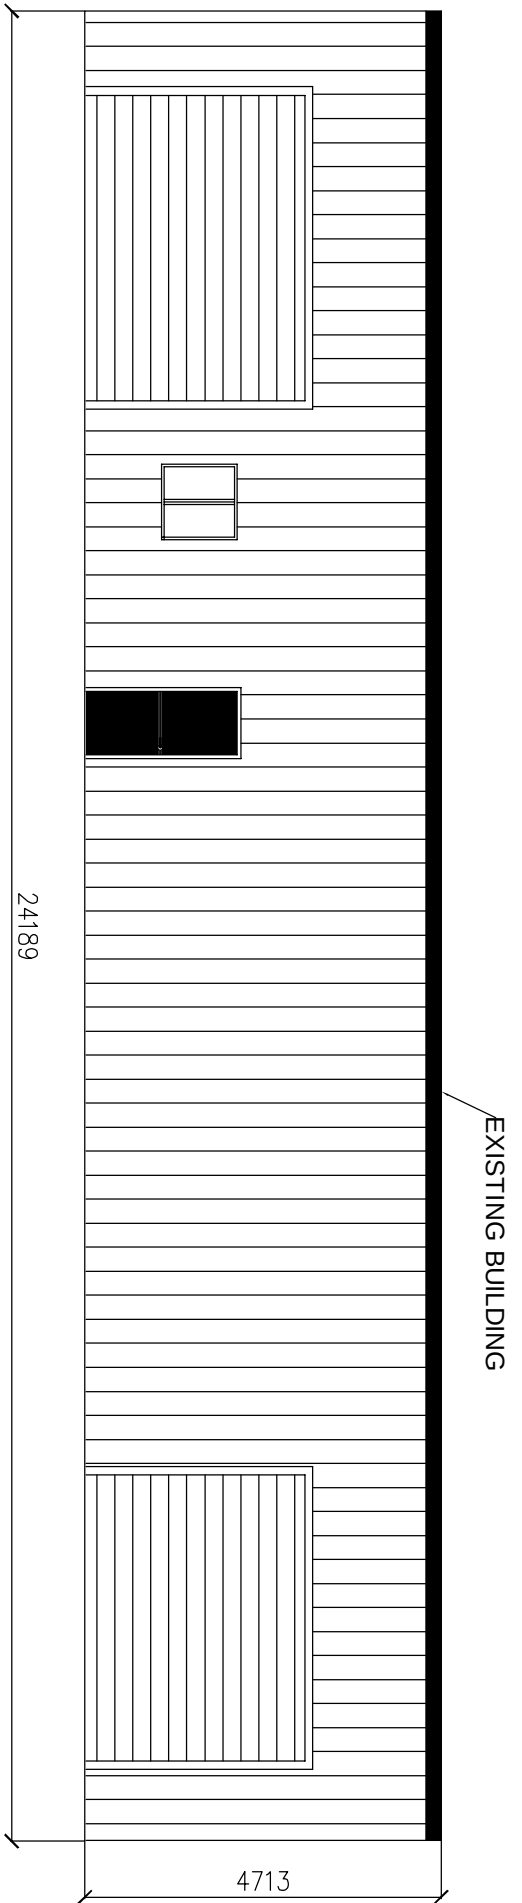

EXISTING NORTH WEST ELEVATION 1:100

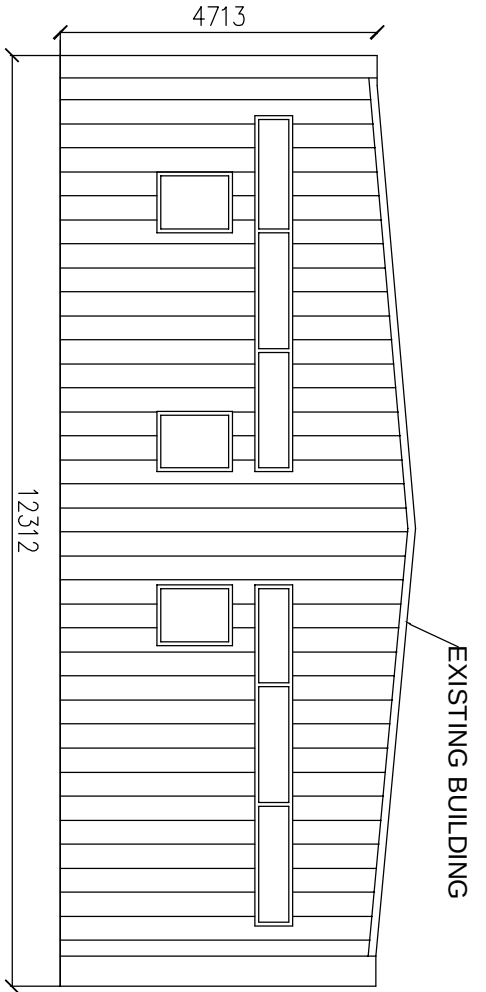


EXISTING LAYOUT 1:250



EXISTING SITE PLAN 1:500



EXISTING LOCATION PLAN 1:1250

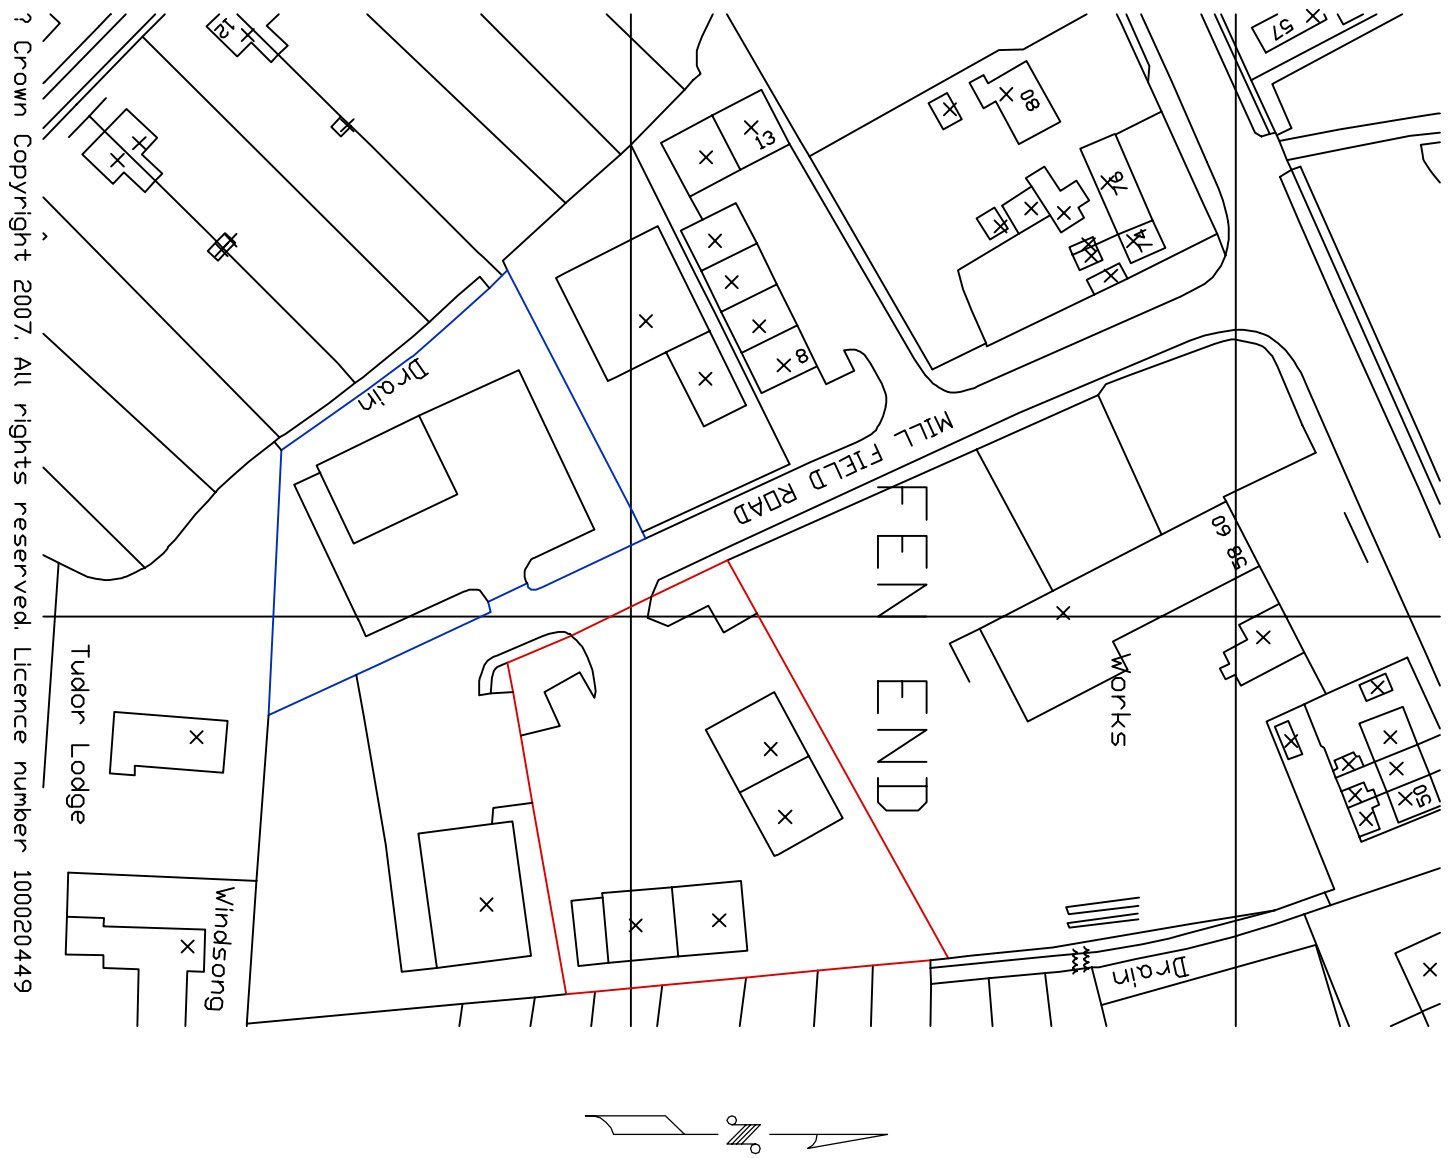

Created By: [] Review By: []

Created By: []

10 / 1000000	1000000
REV	DATE
REVISION DESCRIPTION:	
DATE	ISSUE NO.
15.04.15	001

SCALE	SCALE
N.T.S	



constructing the food industry

KDH House, Millfield Road, Donington,
Spalding, Lincs, PE11 4UR
Tel: 01775 822888 Fax: 01775 822891

CLIENT
KDH Projects Ltd
KDH House, Millfield Road,
Donington,
Spalding, Lincs, PE11 4UR

TITLE
Existing floor plan
Existing elevations
Existing site plan
Existing location plan

DRAWING NO.
KDHP-040-01