




PROPOSED EAST ELEVATION 1:100

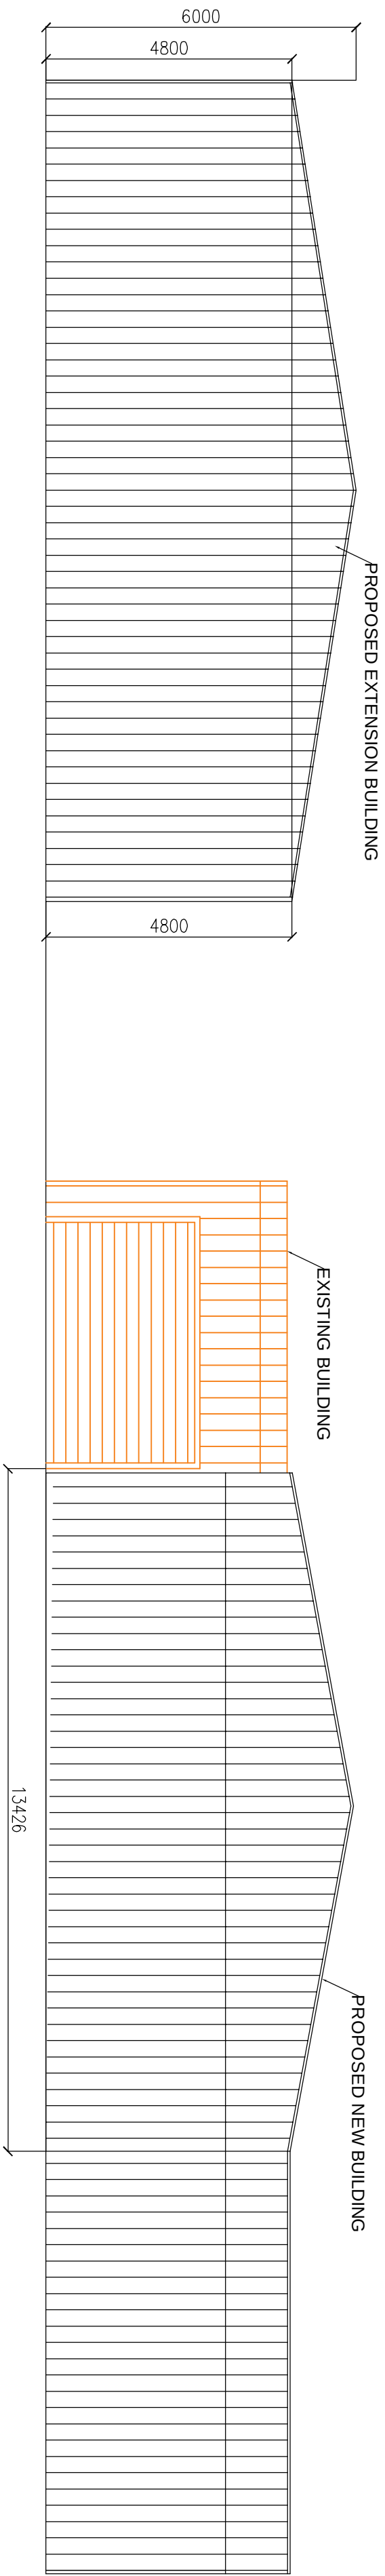

PROPOSED NORTH ELEVATION 1:100

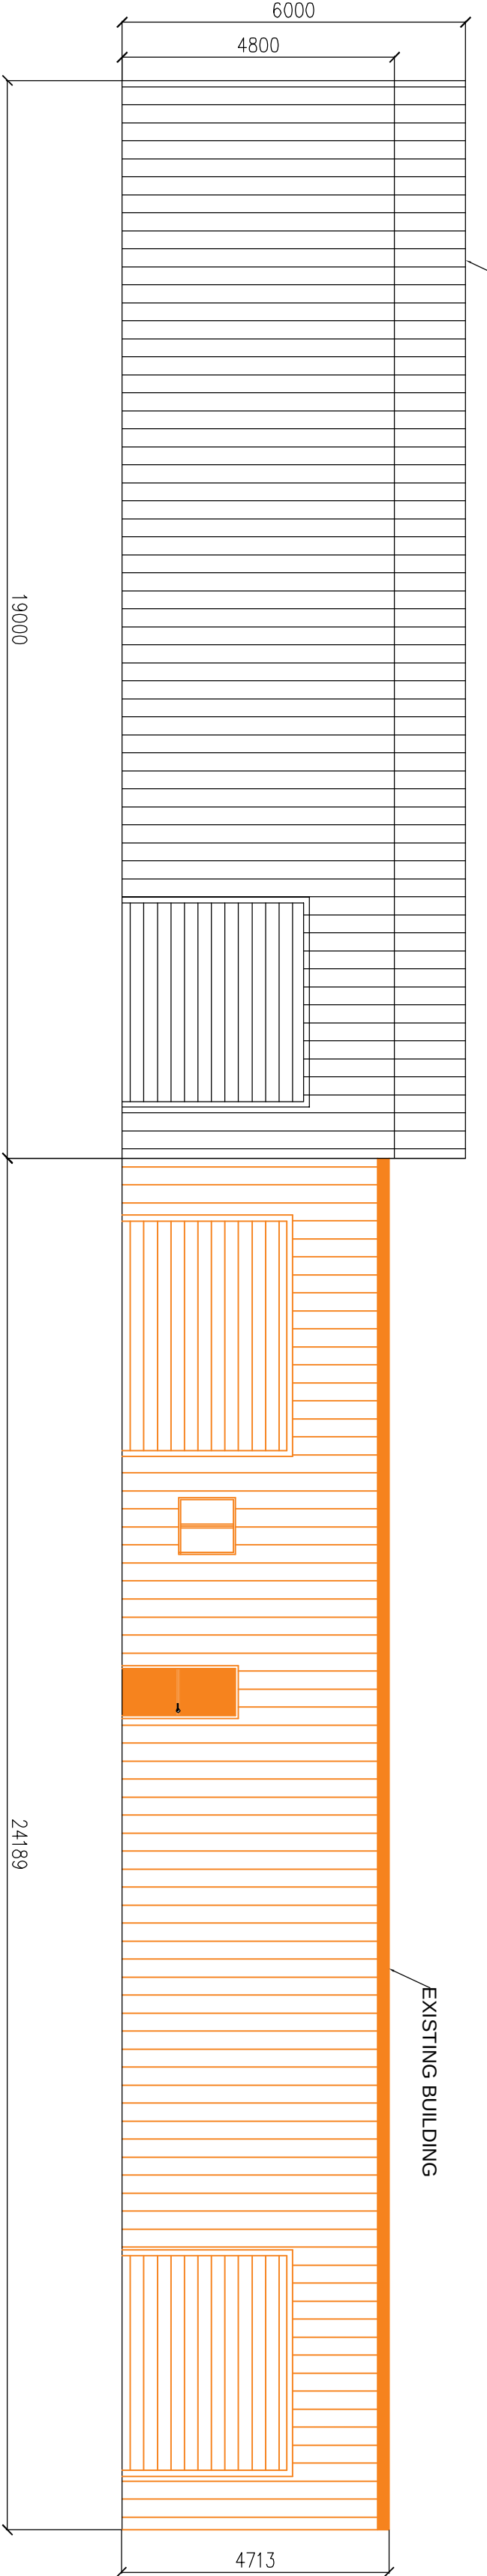

PROPOSED NORTH WEST ELEVATION 1:100

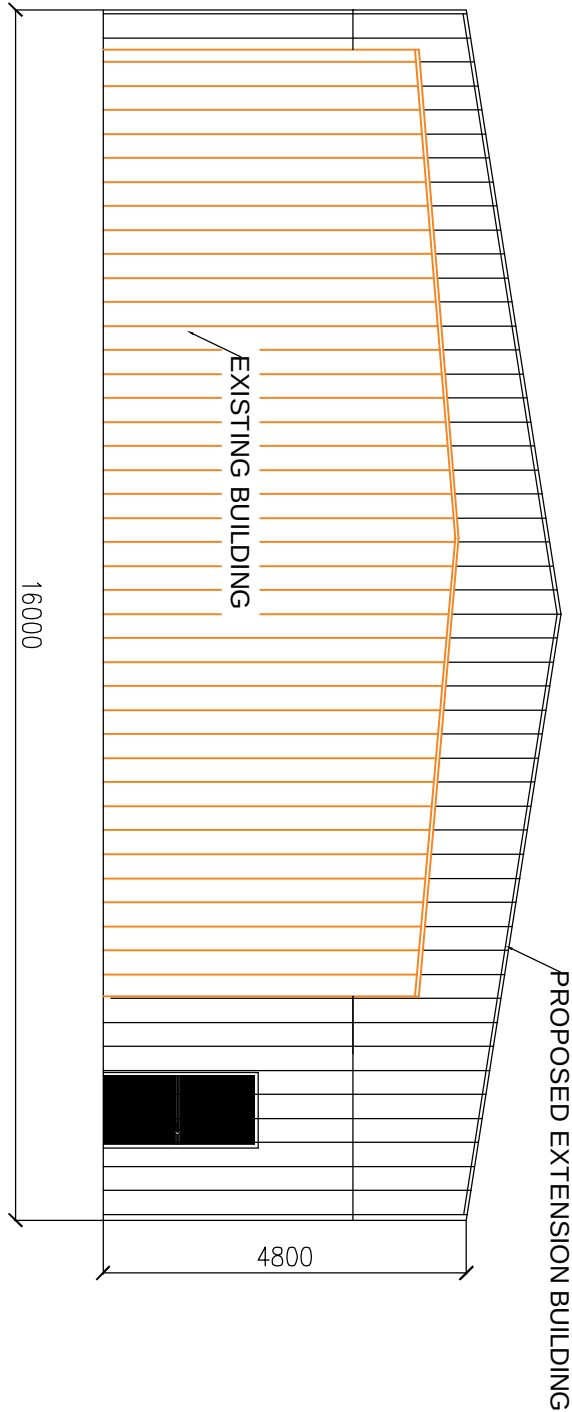

EXTERNAL ENVELOP OF THE BUILDING TO  
BE CONSTRUCTED FROM INSULATED  
CLADDING

PROPOSED LAYOUT 1:250



PROPOSED SITE PLAN 1:500



PROPOSED LOCATION PLAN 1:1250



Created By: [ ] Drawing Sheet: [ ] Created By: [ ]

|              |                       |
|--------------|-----------------------|
| 16. 16.00.00 | 16.00.00              |
| REV          | REVISION DESCRIPTION: |
| 15.04.15     | 15.04.15              |
| DATE         | DATE:                 |
| 15.04.15     | 15.04.15              |
| SCALE        | SCALE:                |
| N.T.S        | N.T.S                 |
| ISSUE NO.    | ISSUE NO.:            |
| 001          | 001                   |

constructing the food industry

KDH House, Millfield Road, Donington,  
Spalding, Lincs, PE11 4UR  
Tel: 01775 822888 Fax: 01775 822891

CLIENT  
KDH Projects Ltd  
KDH House, Millfield Road,  
Donington,  
Spalding, Lincs, PE11 4UR

TITLE  
Proposed floor plan  
Proposed elevations  
Proposed site plan  
Proposed location plan

DRAWING NO.  
KDHP-040-02