


Do not scale off this drawing — All dimensions and setting out to be verified on site. If in doubt contact the originator for clarification.

This drawing is the property of FRAMEWORK. Copyright is reserved by them and the drawing is issued on the condition that it is not copied, reproduced, retained or disclosed to any unauthorised person, either wholly or in part without the consent in writing of FRAMEWORK

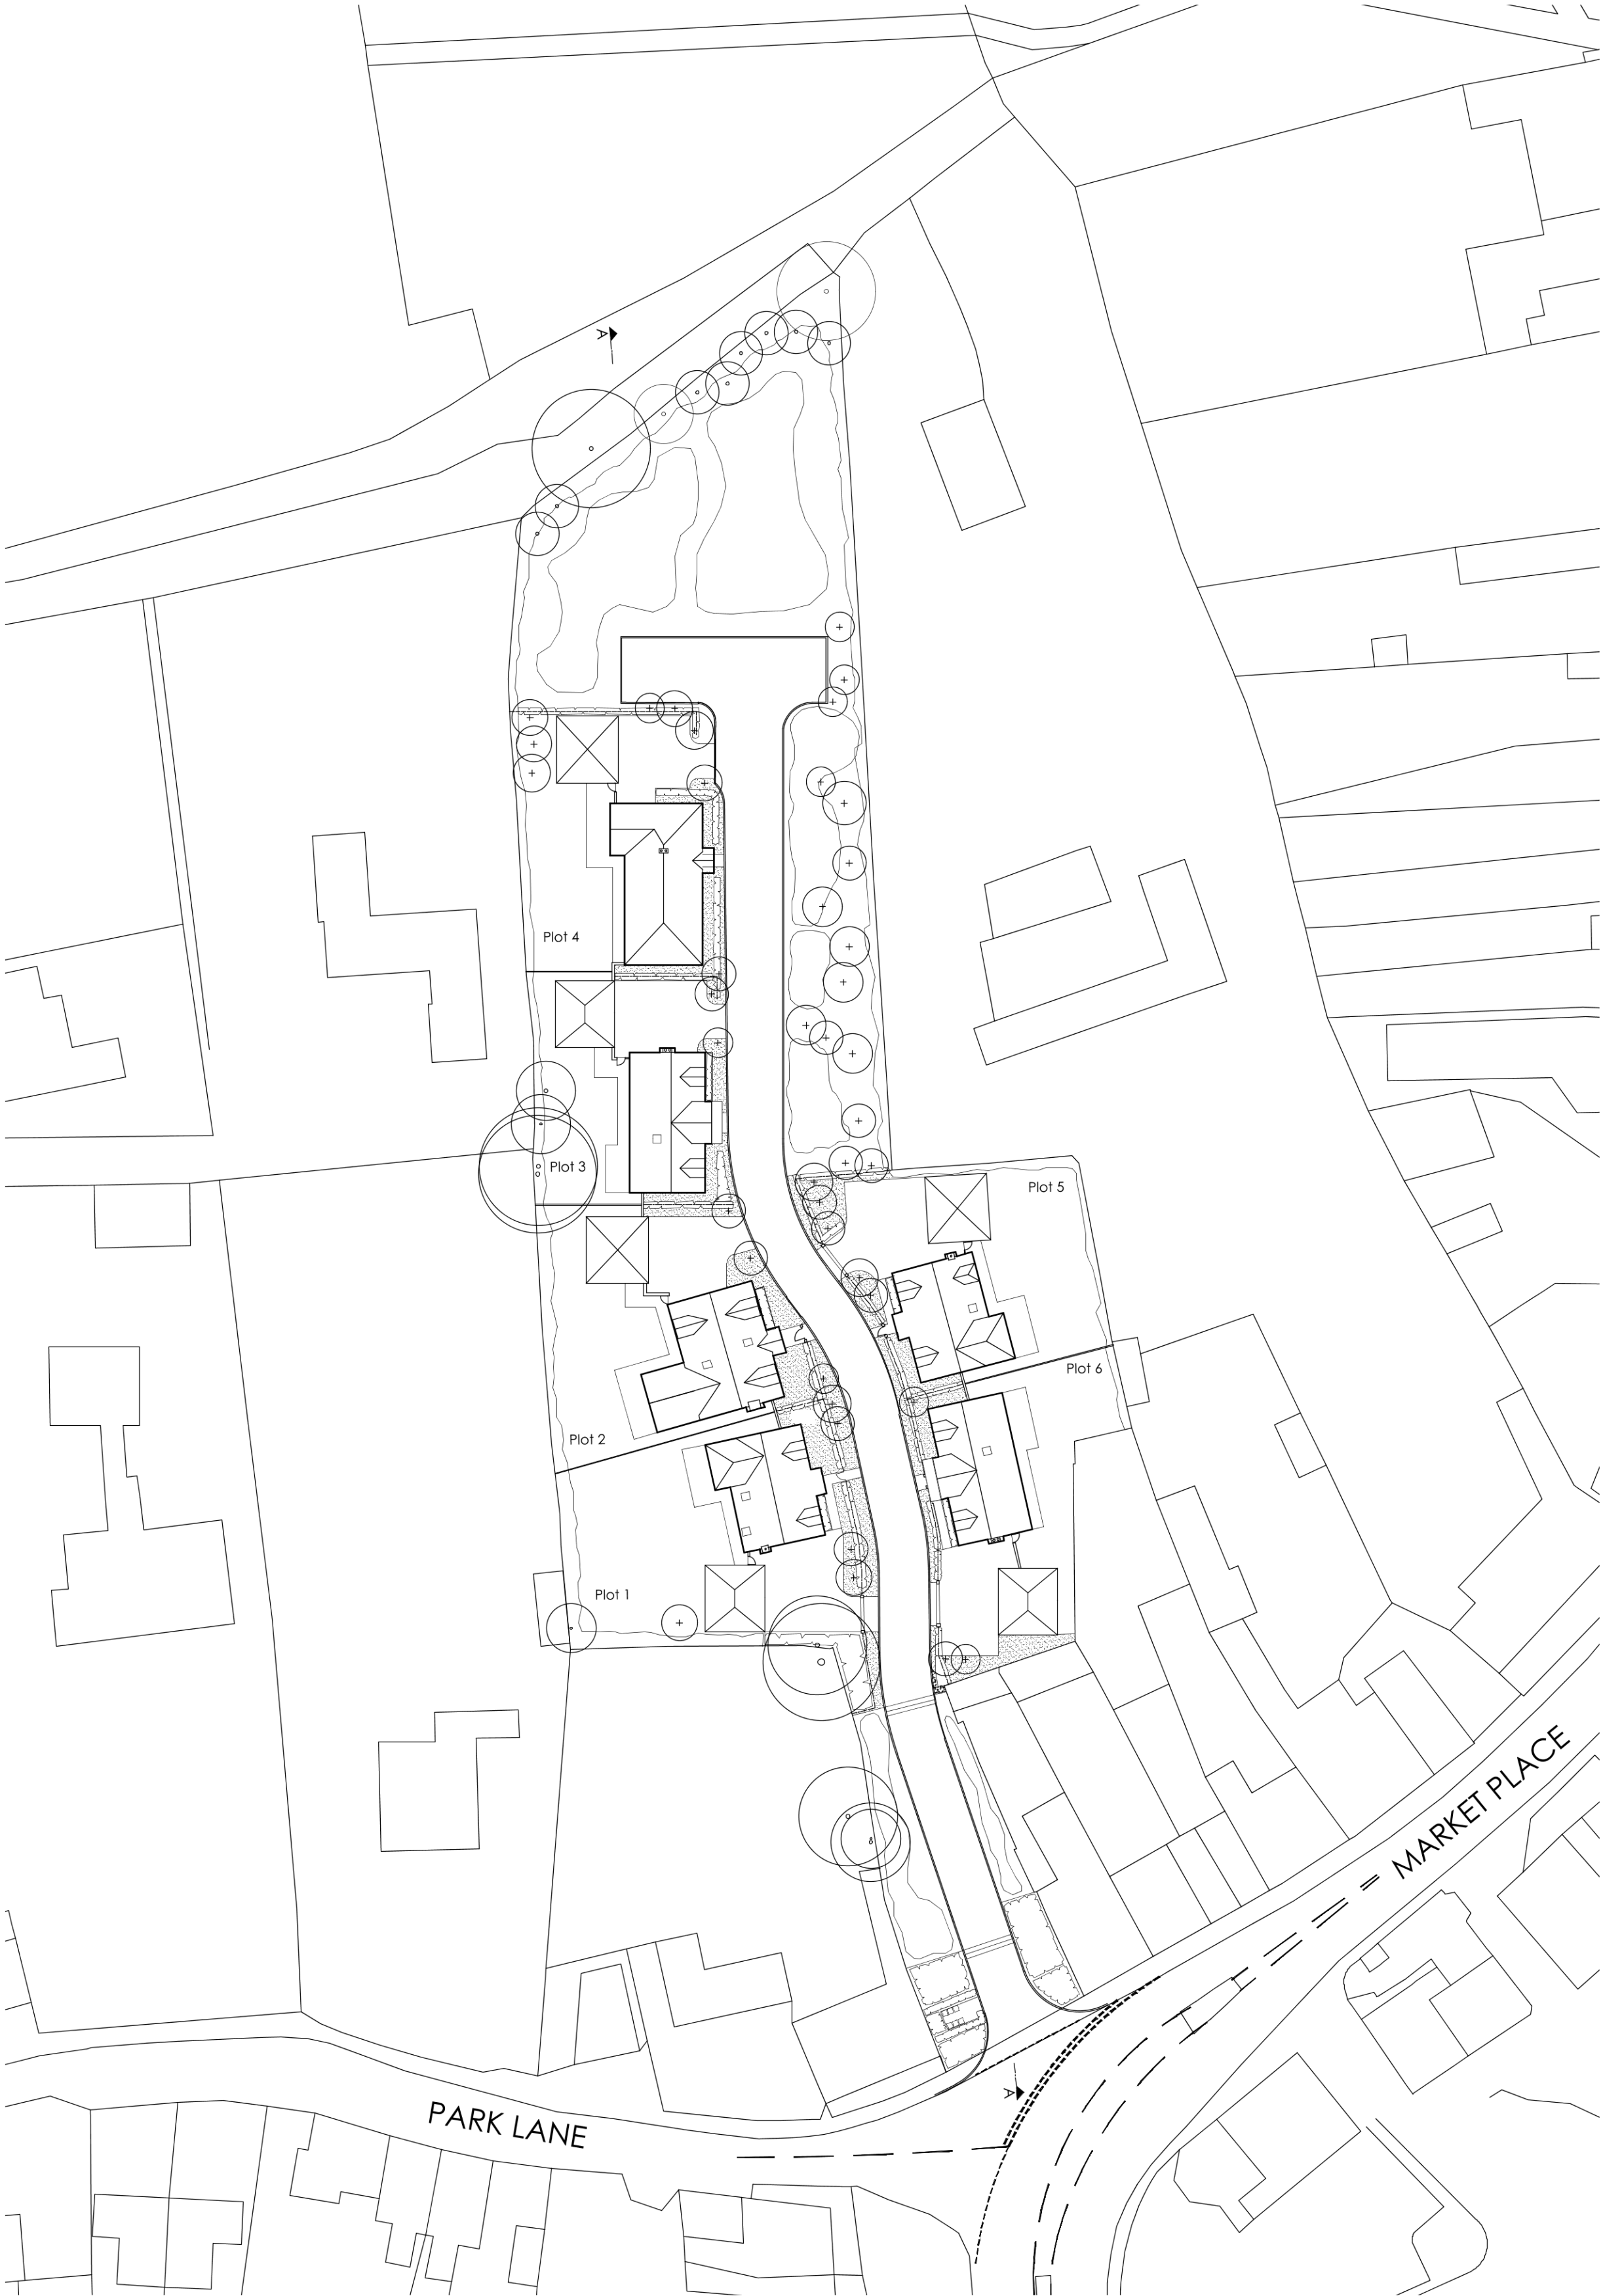

Proposed block plan

Scale: 1:500

0 5 10 15 20 25 30 35 40 45 50m

Scale bar 1:500.

PLANNING ISSUE

A		DRAWING GENERALLY UPDATED FOLLOWING LA COMMENT		05/01/2021	jg
Rev	Revision note			Date	Drawn by
   Framework Architects		PROPOSED RESIDENTIAL DEVELOPMENT LAND BEHIND 12 MARKET PLACE DONINGTON			
		Drawn by jg	Checked	Date Sept 2020	Scale 1:500 at A2
		PROPOSED BLOCK/ROOF PLAN		Dwg No J1930 00155	Rev A