




Do not scale off this drawing – All dimensions and setting out to be verified on site. If in doubt contact the originator for clarification.
This drawing is the property of FRAMEWORK. Copyright is reserved by them and the drawing is issued on the condition that it is not copied, reproduced, retained or disclosed to any unauthorised person, either wholly or in part without the consent in writing of FRAMEWORK

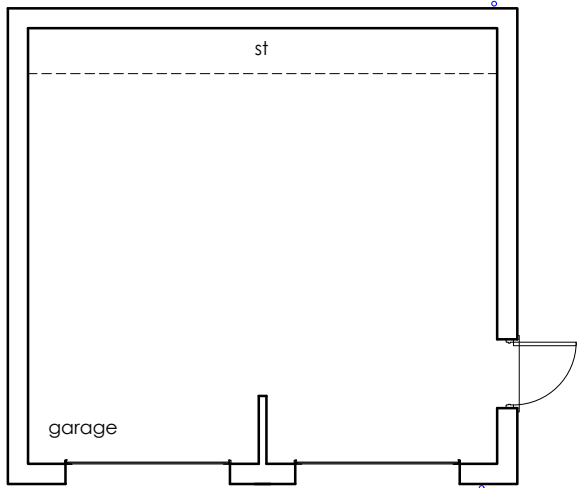


ground floor plan

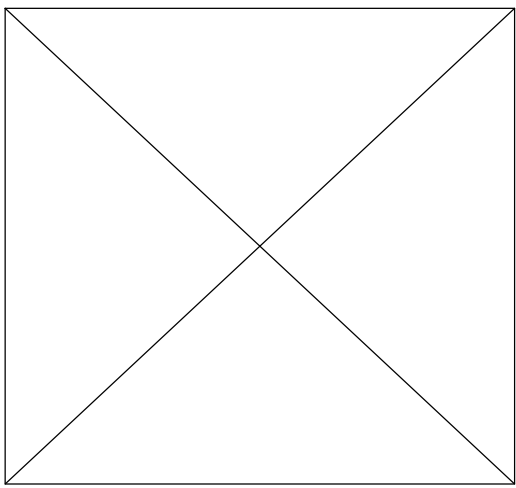


roof plan

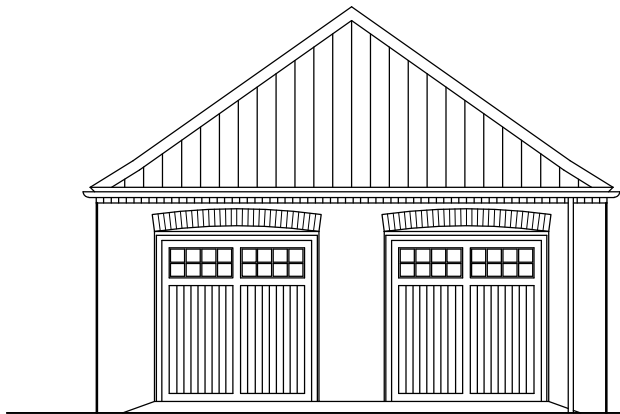


front elevation

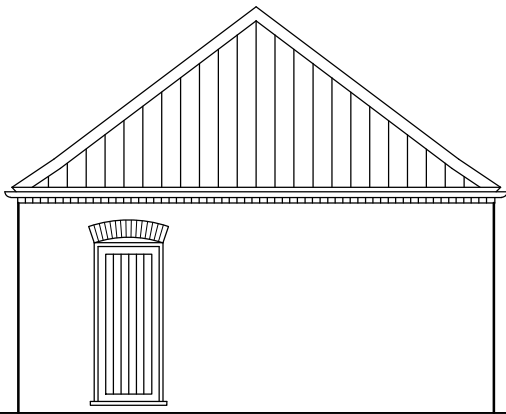

side elevation

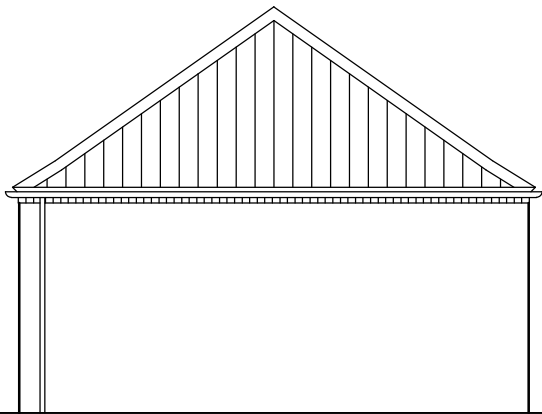


rear elevation

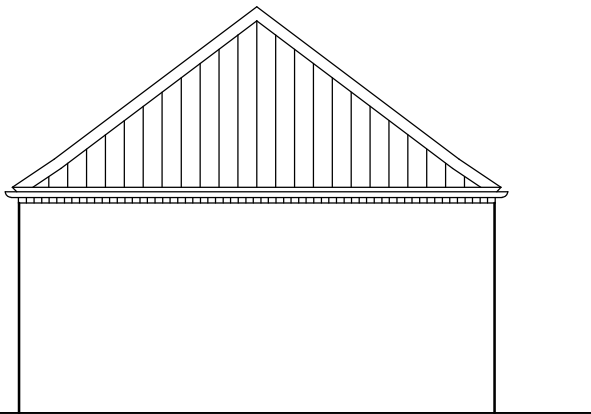

side elevation

Double garage door to right
Plots 1 & 5

 

PLANNING ISSUE

Rev	Revision note		Date	Drawn by
	PROPOSED RESIDENTIAL DEVELOPMENT LAND BEHIND 12 MARKET PLACE DONINGTON			
	Drawn by jg	Checked	Date Sept 2020	Scale 1:100 at A3
	DOUBLE GARAGE - DOOR TO RIGHT PLOTS 1 & 5		Dwg No J1930 00162	Rev