




Do not scale off this drawing – All dimensions and setting out to be verified on site. If in doubt contact the originator for clarification.
This drawing is the property of FRAMEWORK. Copyright is reserved by them and the drawing is issued on the condition that it is not copied, reproduced, retained or disclosed to any unauthorised person, either wholly or in part without the consent in writing of FRAMEWORK

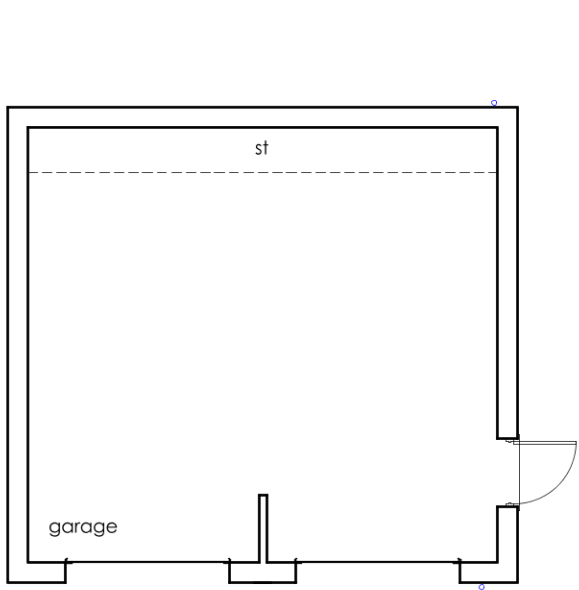


ground floor plan

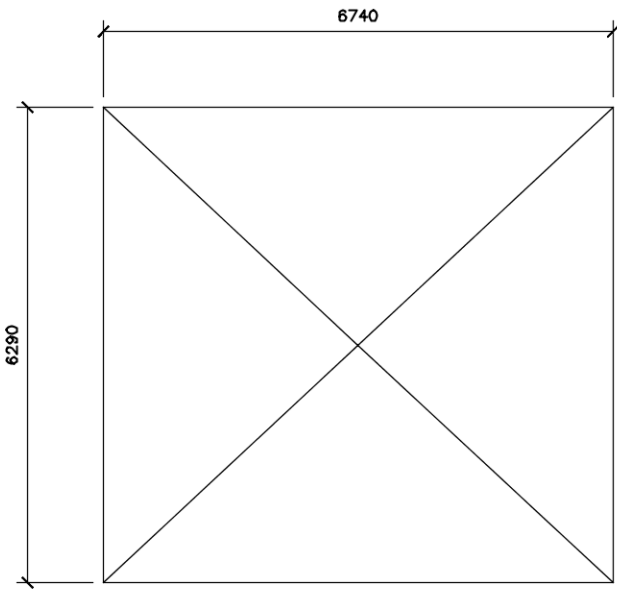


roof plan

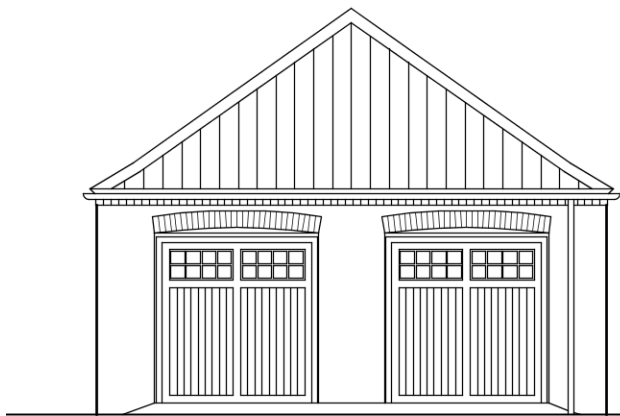


front elevation

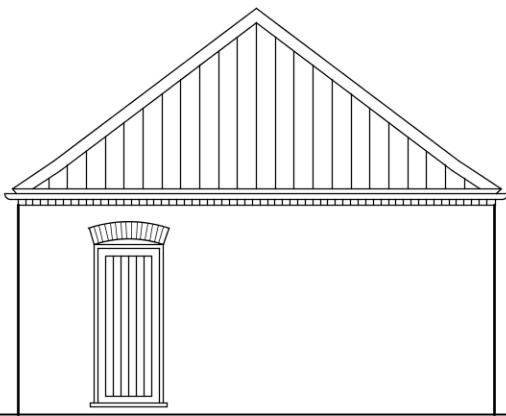

side elevation

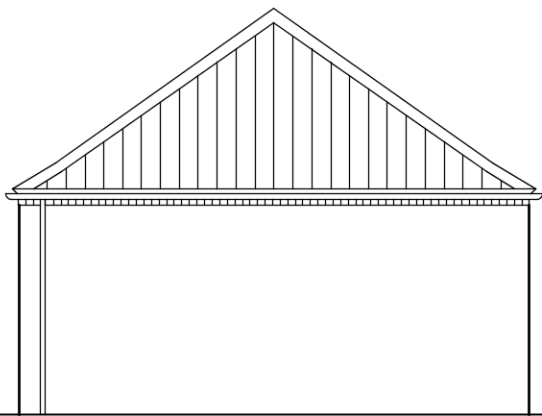


rear elevation

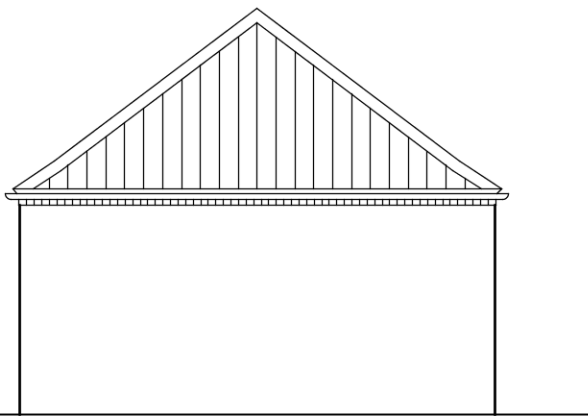

side elevation

Double garage door to right
Plot 5

 

PLANNING ISSUE

A		DRAWING GENERALLY UPDATED FOLLOWING LA COMMENT		05/01/2021		jg			
Rev		Revision note			Date		Drawn by		
   Framework Architects		PROPOSED RESIDENTIAL DEVELOPMENT LAND BEHIND 12 MARKET PLACE DONINGTON							
		Drawn by jg		Checked		Date Sept 2020		Scale 1:100 at A3	
		DOUBLE GARAGE - DOOR TO RIGHT PLOT 5			Dwg No J1930 00162		Rev A		