


DETERMINED
PLAN

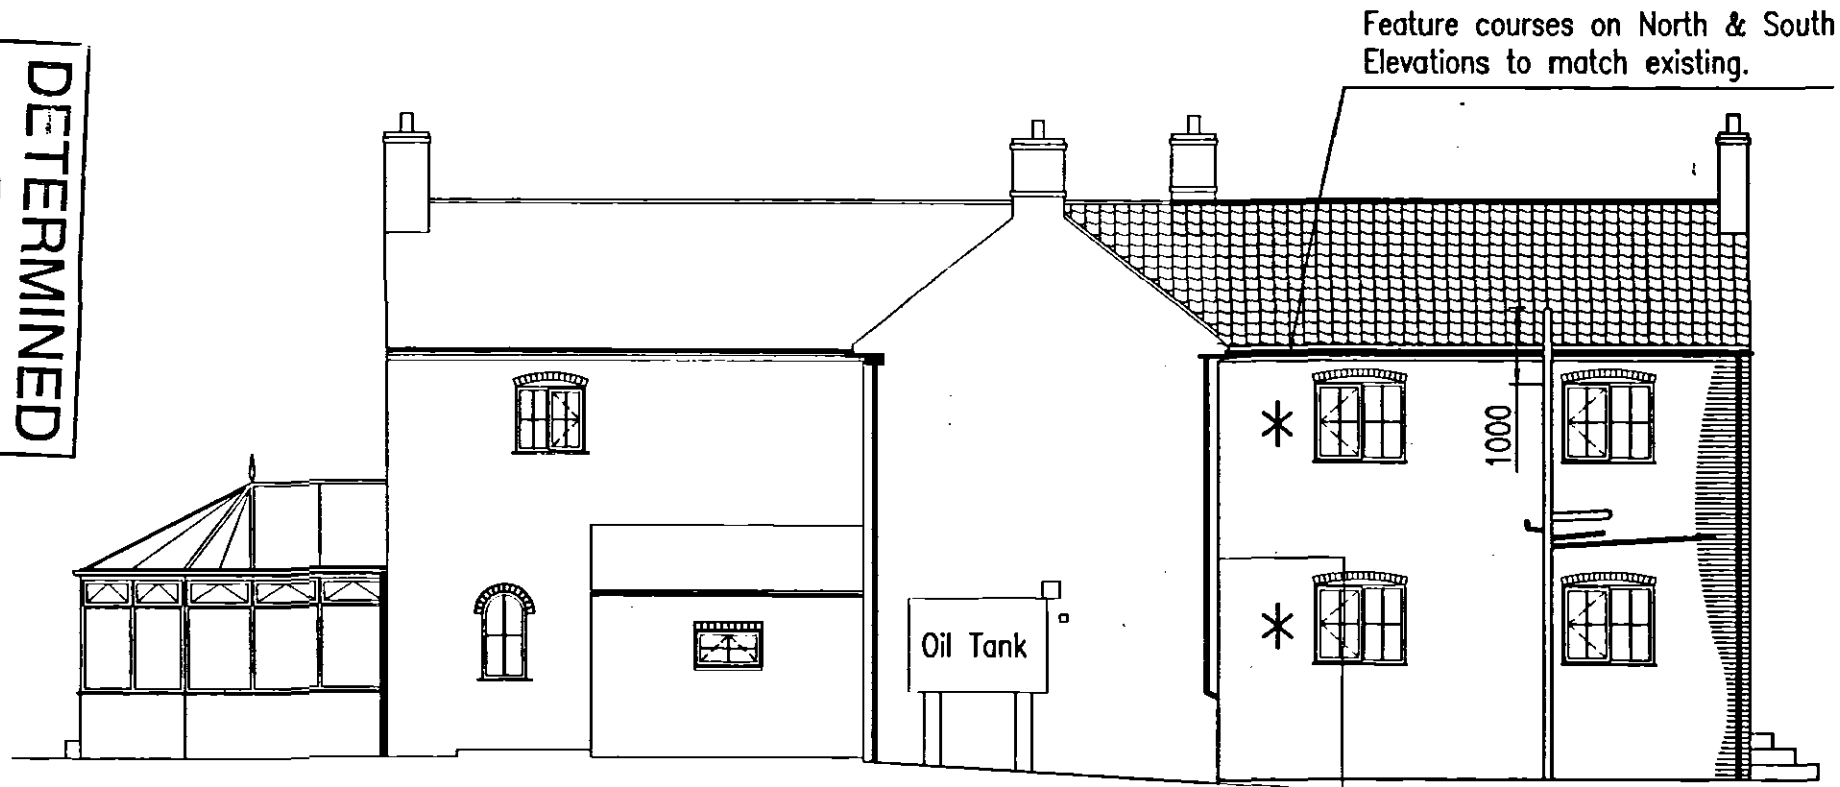

Proposed North Elevation

Existing leaded glazing in all existing windows and doors to be replaced by Georgian bar type glazing.

DO NOT SCALE. All dimensions, setting out, levels, positions and details of existing and proposed services to be checked and verified on site by the Contractor PRIOR to the commencement of works.

Drawn by	Scale 1:100	Date 01/06/04	Revision
Proposed 2-Storey Extension, at Dial House, 94 Northorpe Road, Donington, PE11 4XX, for Mr & Mrs J. Maltby-Smith			Proposed North Elevation
			D001/07