


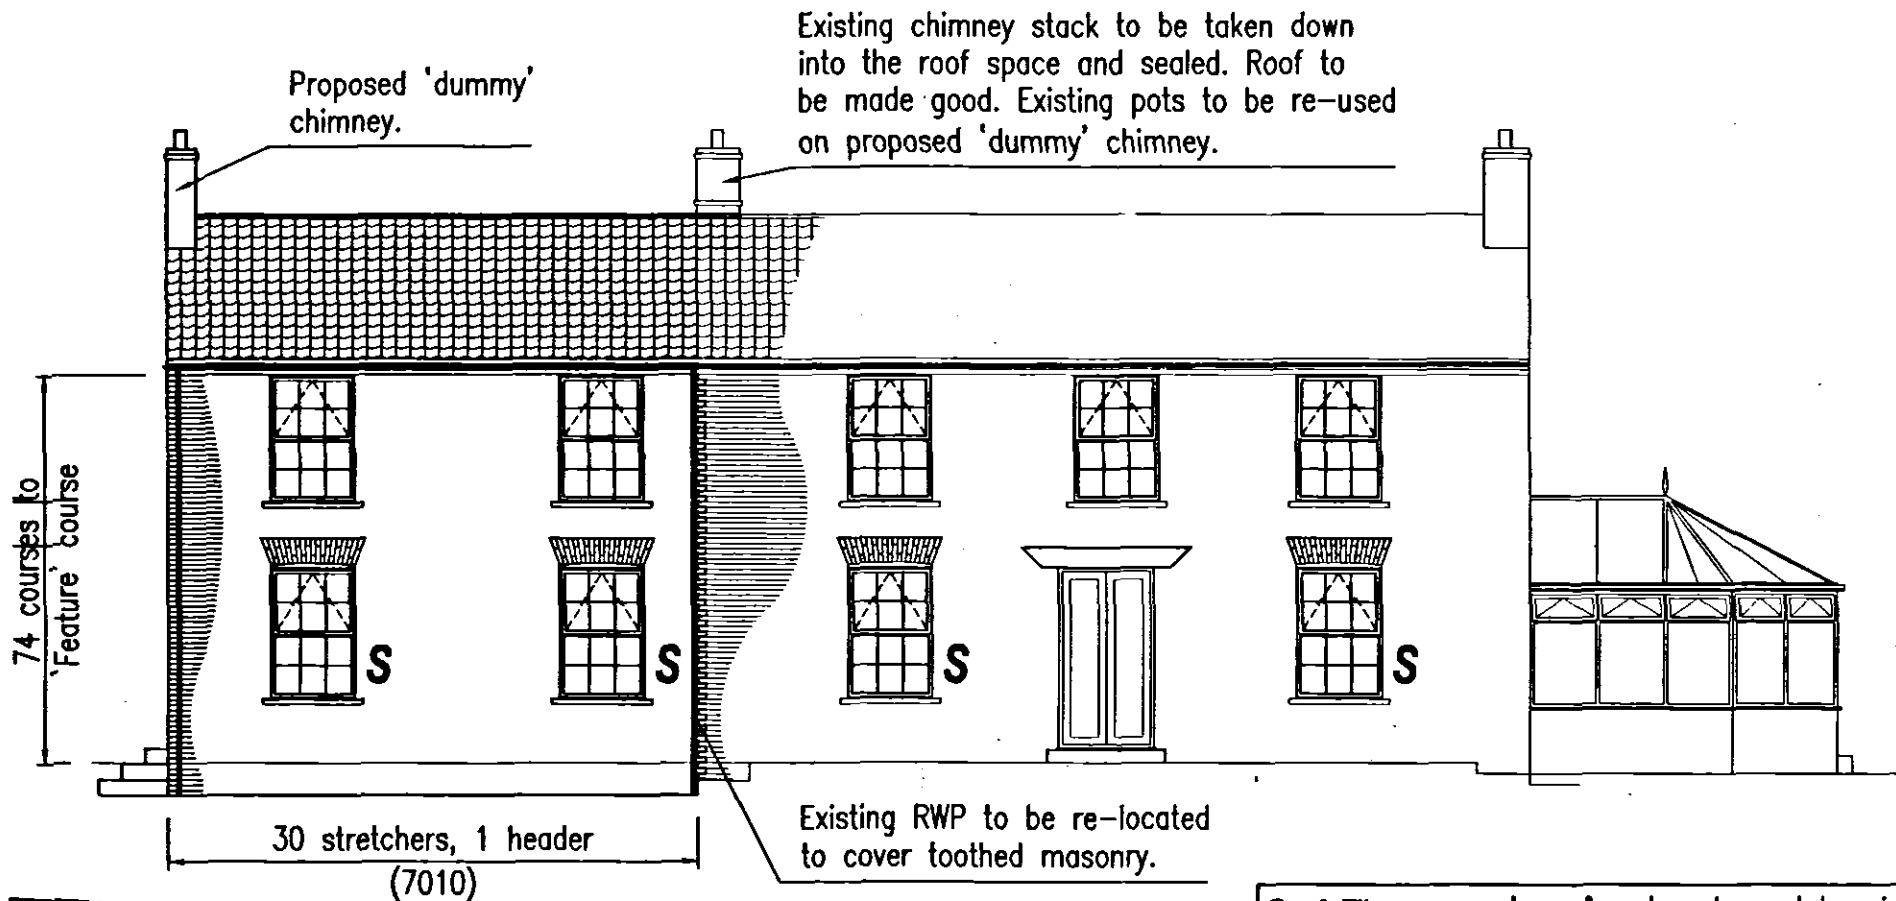

Proposed South Elevation

Existing leaded glazing in all existing windows and doors to be replaced by Georgian bar type glazing.

Roof Tiles	- type & colour to match existing.
Bricks	- type & bond to match existing.
Gutters	- black, to match existing.
Downpipes	- black, to match existing.
French Doors	- white, to match existing.
Windows	- white, to match existing.

DETERMINED
PLAN

DO NOT SCALE. All dimensions, setting out, levels, positions and details of existing and proposed services to be checked and verified on site by the Contractor PRIOR to the commencement of works.

Drawn by	Scale 1:100	Date 01/06/04	Revision
Proposed 2-Storey Extension, at Dial House, 94 Northorpe Road, Donington, PE11 4XX, for Mr & Mrs J. Maltby-Smith			Proposed South Elevation
			D001/08