



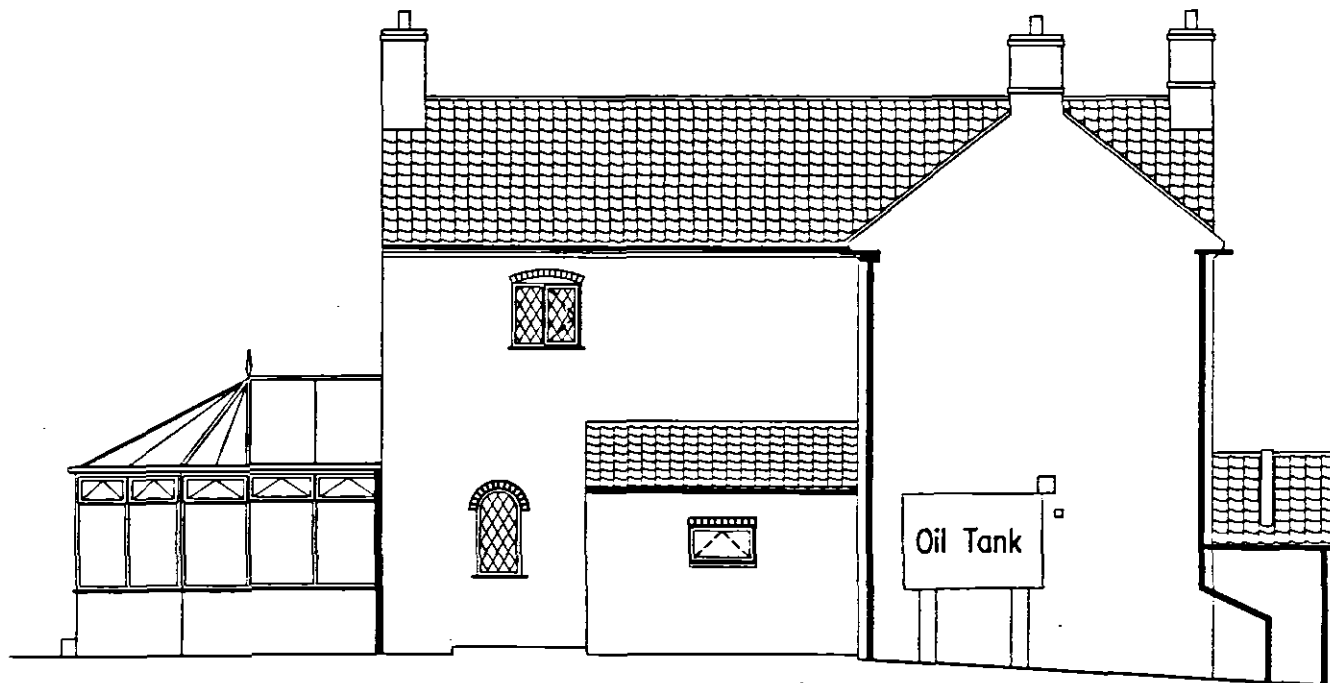

Existing North Elevation

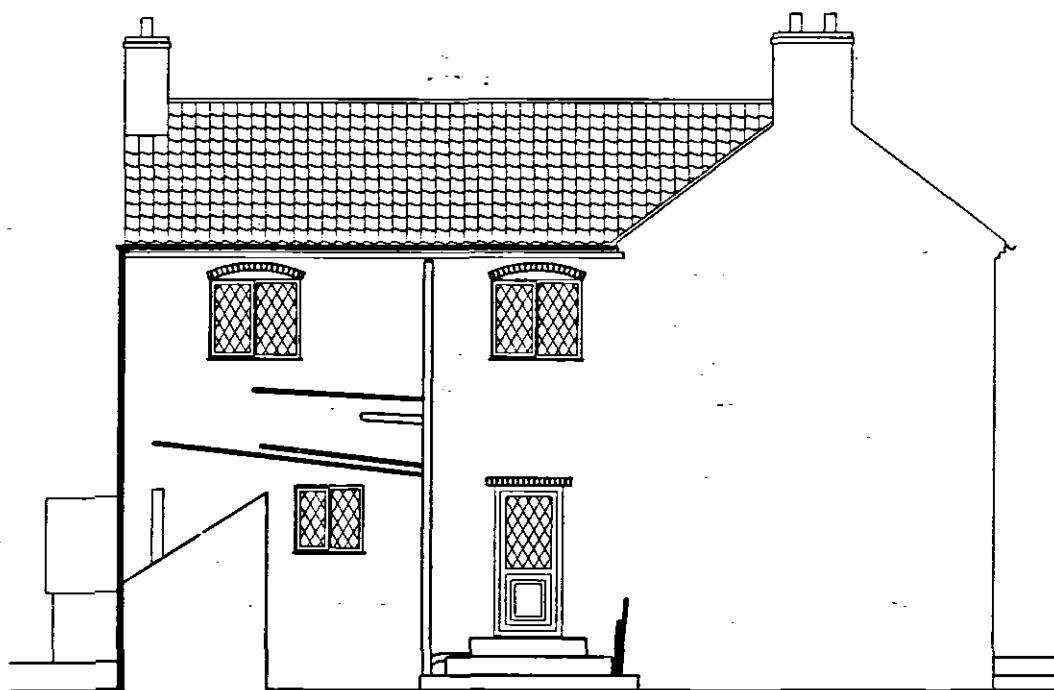

Existing West Elevation

**DETERMINED
PLAN**

Drawn by	Scale 1:100	Date 01/06/04	Revision
Proposed 2-Storey Extension, at Dial House, 94 Northorpe Road, Donington, PE11 4XX, for Mr & Mrs J. Maltby-Smith			Existing North & West Elevations
			D001/03