

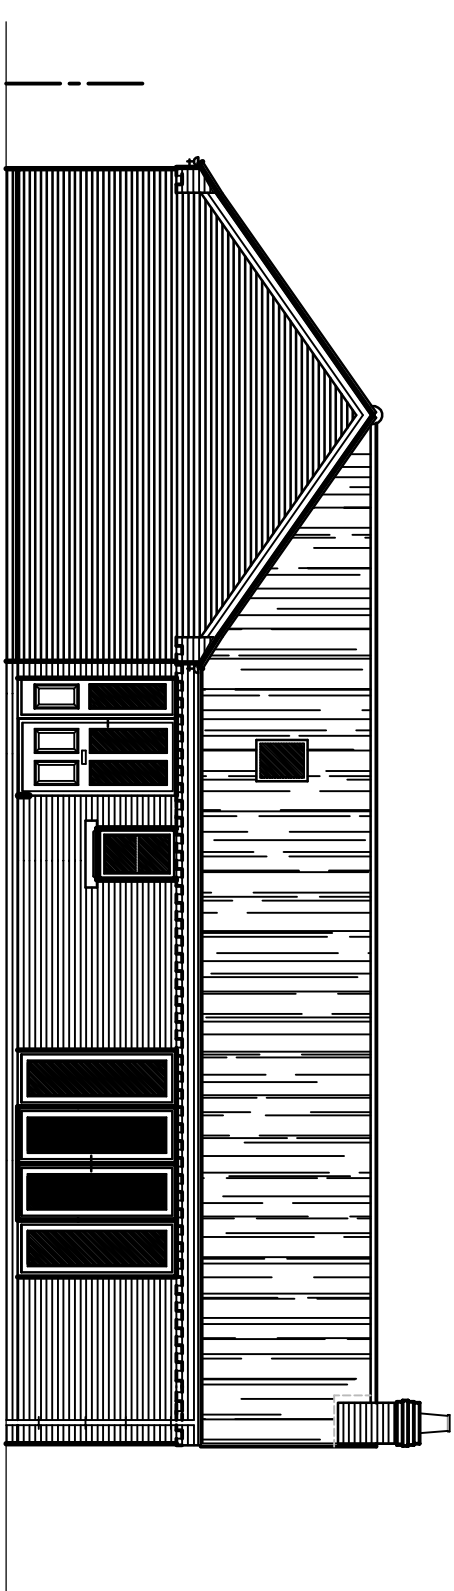
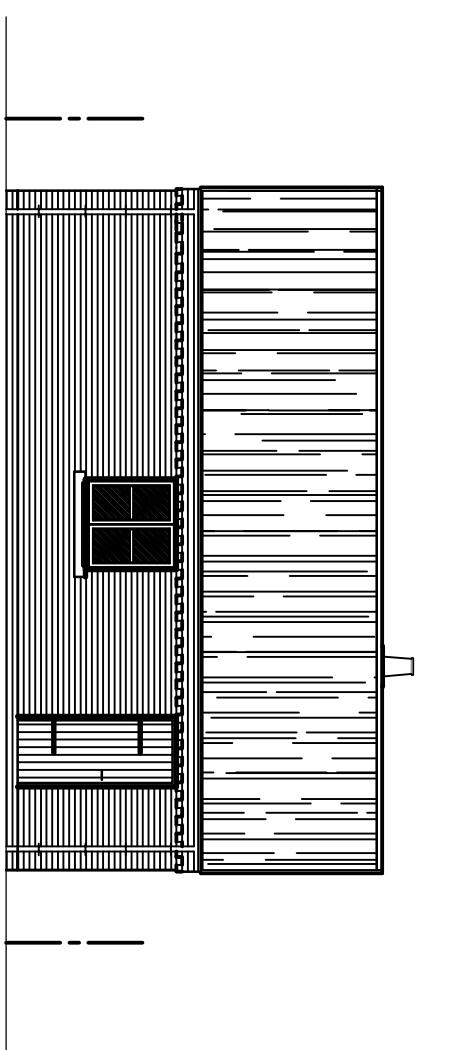
 
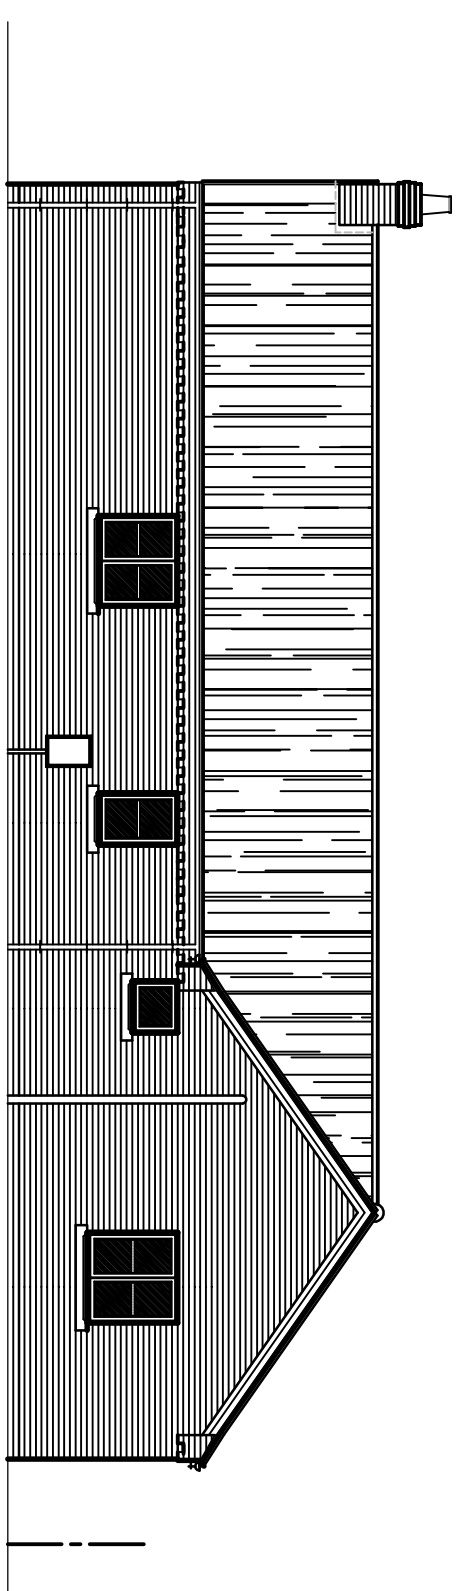


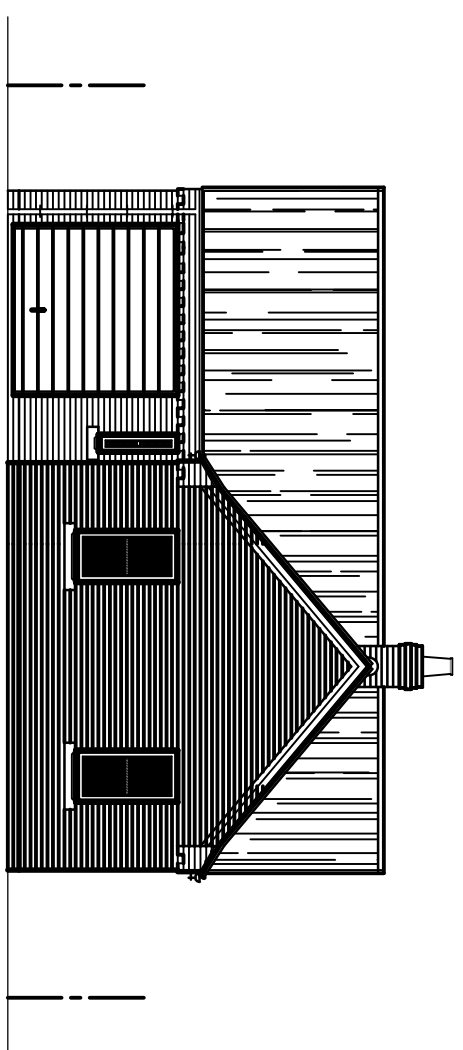

FRONT ELEVATION

SIDE ELEVATION

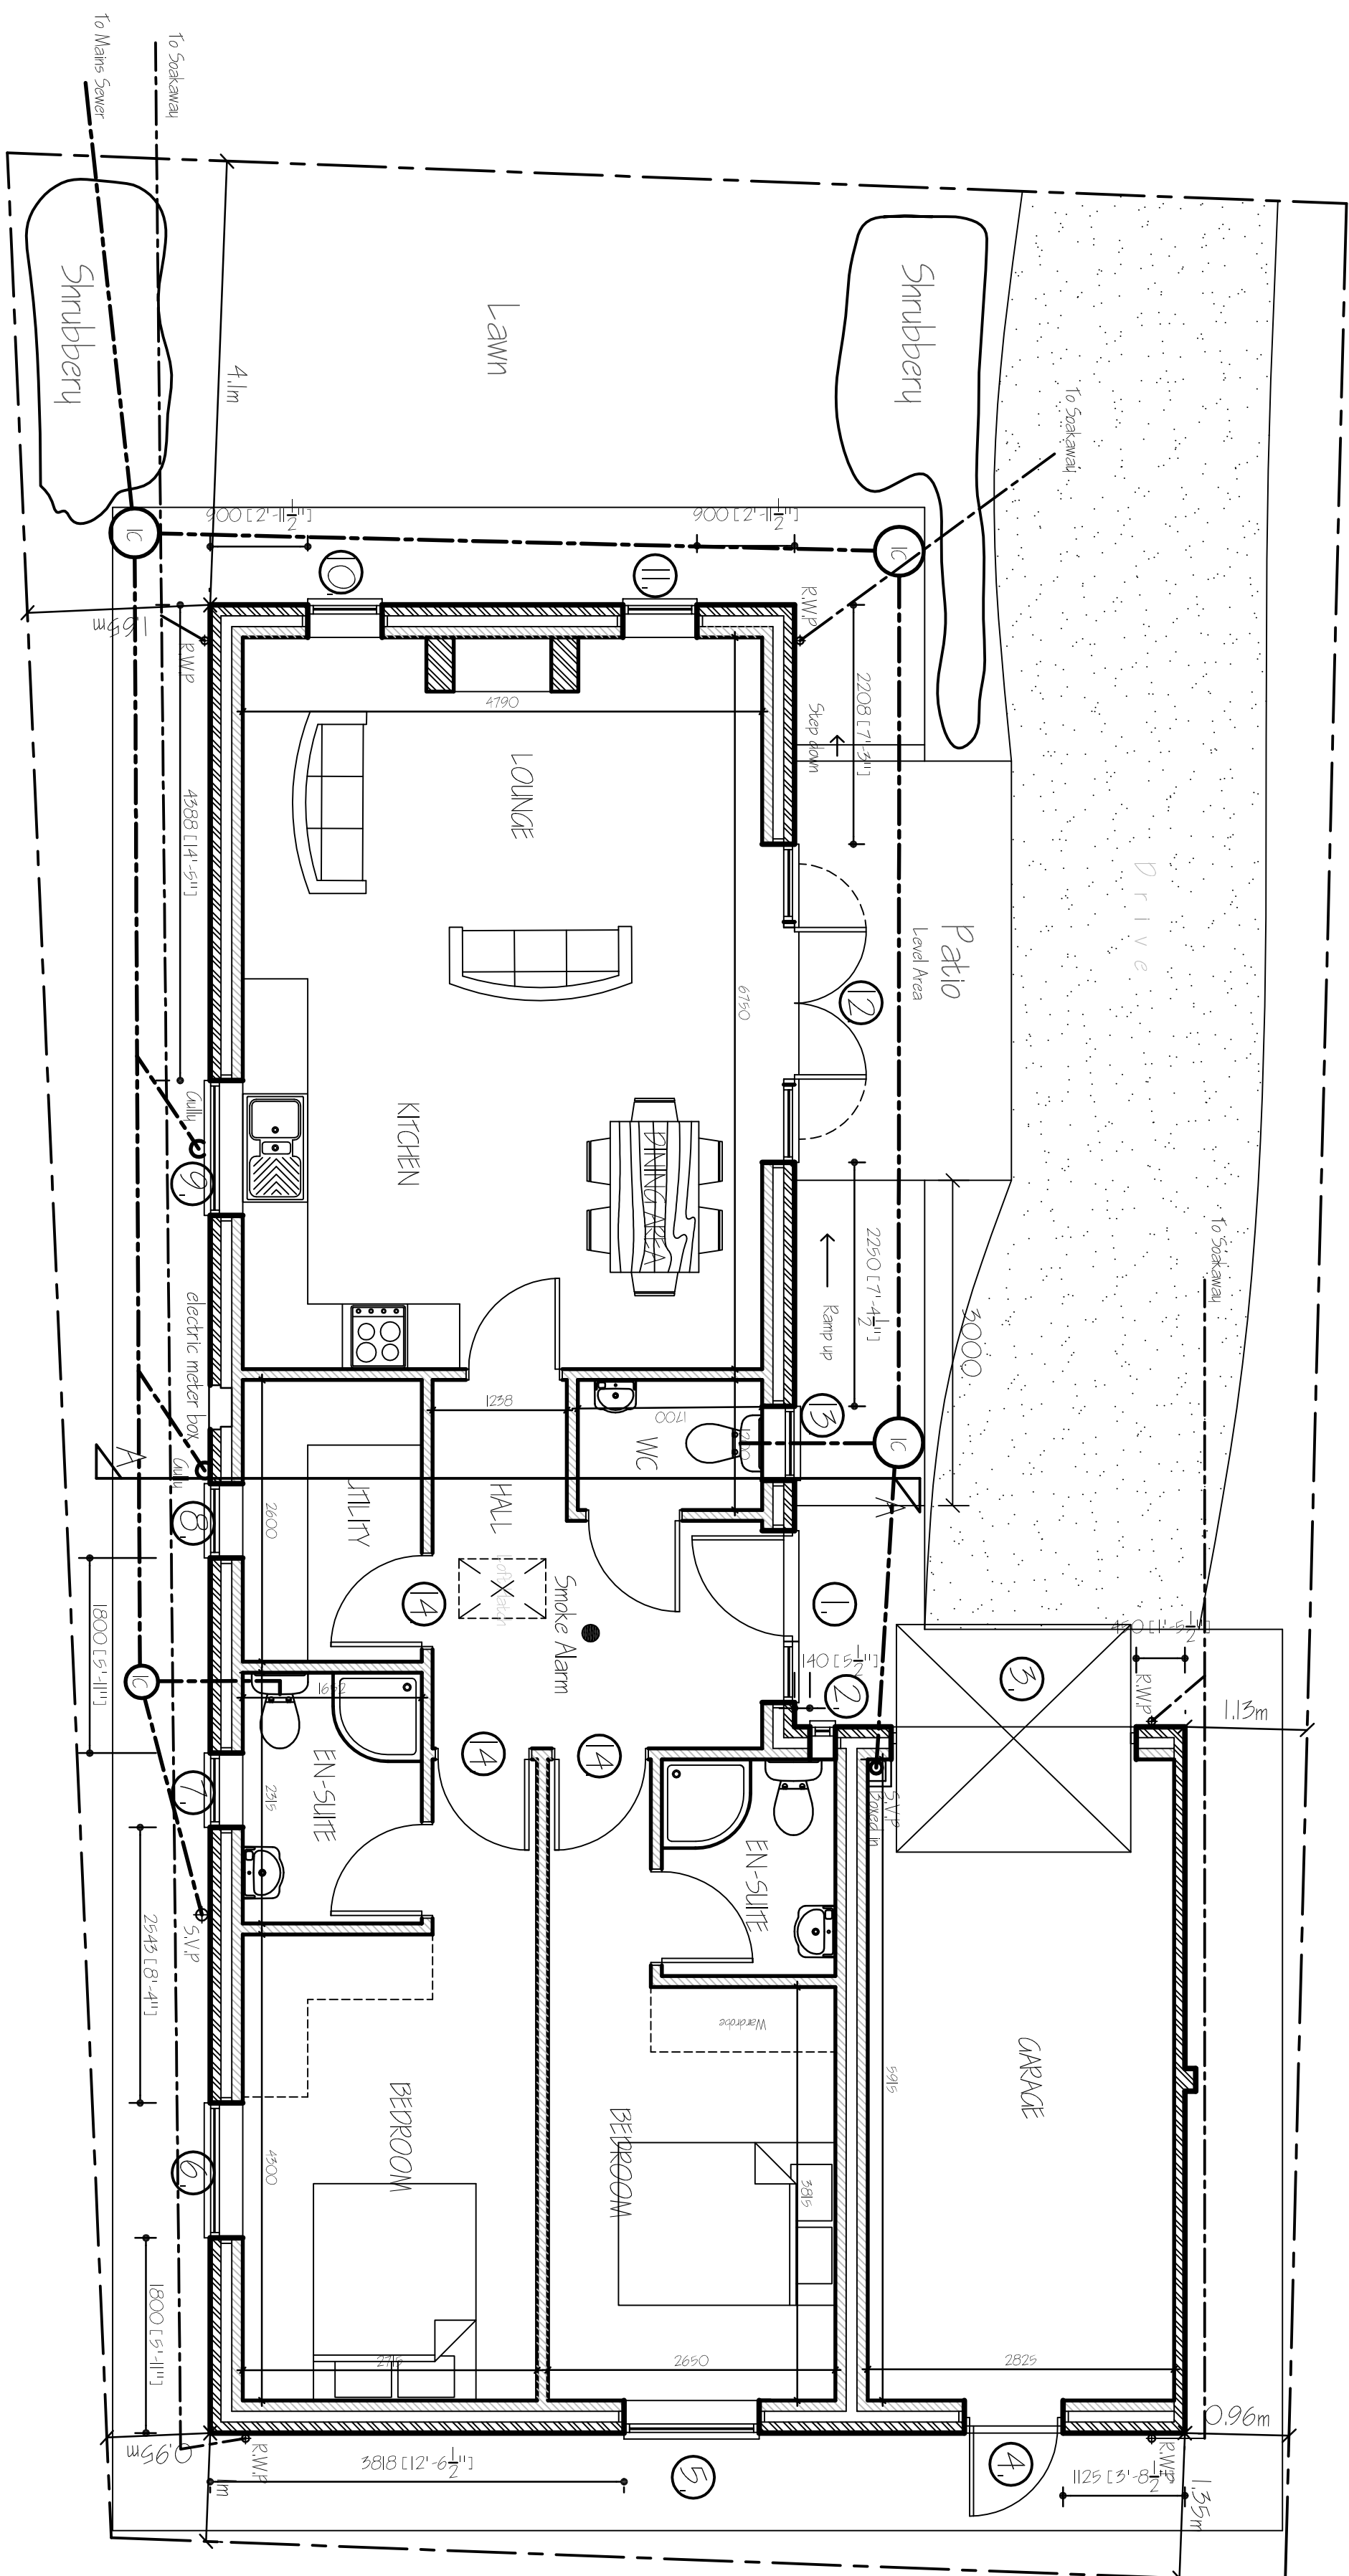

FLOOR PLAN

2.	CLINICAL AND GROW PATTERNS	22-11
1.	CLINICAL QUERIES	22-11
REF	revision	date

G. R. MERCHANT LTD.
I.ENG AMICE FWO
ARCHITECTURAL, STRUCTURAL
AND LAND DRAINAGE
CONSULTANTS

4 Wrights Mews
 12A Park Road, Holbeach,
 Spalding, Lincs. PE12 7EE
 Tel: 01406 490800
 Tel: 01406 425744
 Fax: 01406 425744

E-Mail: gr.merchant@btconnect.com

Project
RESIDENTIAL DEVELOPMENT,
PLOT 1, MILLAM CLOSE,
DOUNINGTON,
SPALDING, Lincs, PE11 4XA.

Client
HUNTING LODGE COTTINGHAM LTD.

DRAFTING
PLOT 1,
2 BEDROOM BUNGALOW & ATTACHED GARAGE
FLOOR PLAN & ELEVATIONS.

Job Ref.	Drawing No.
3132-17.	02B.
Date	Drawn
MAY 2017.	S.D.P.

Scalars 1/50, 1/100.	
---	--

DO NOT SCALE FROM THIS DRAWING

[illegible]