




THIS DRAWING IS FOR THE
PURPOSE OF OBTAINING
PLANNING PERMISSION ONLY

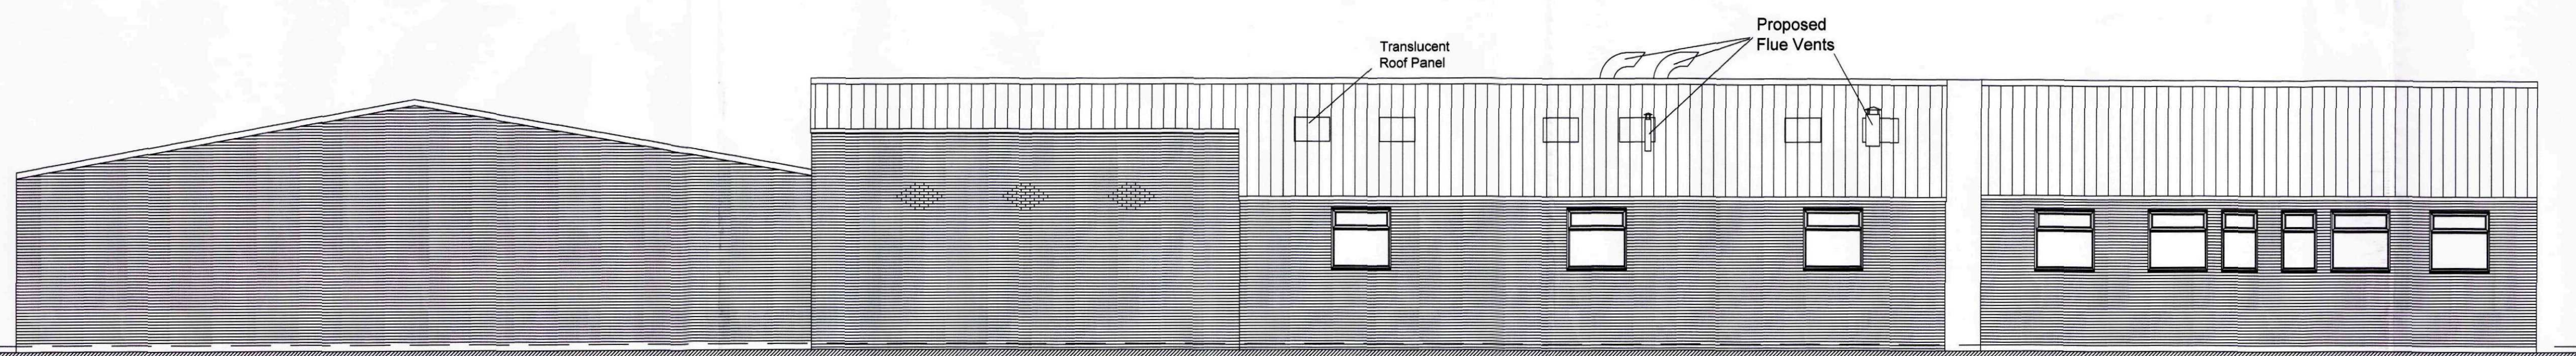


ELEVATION A

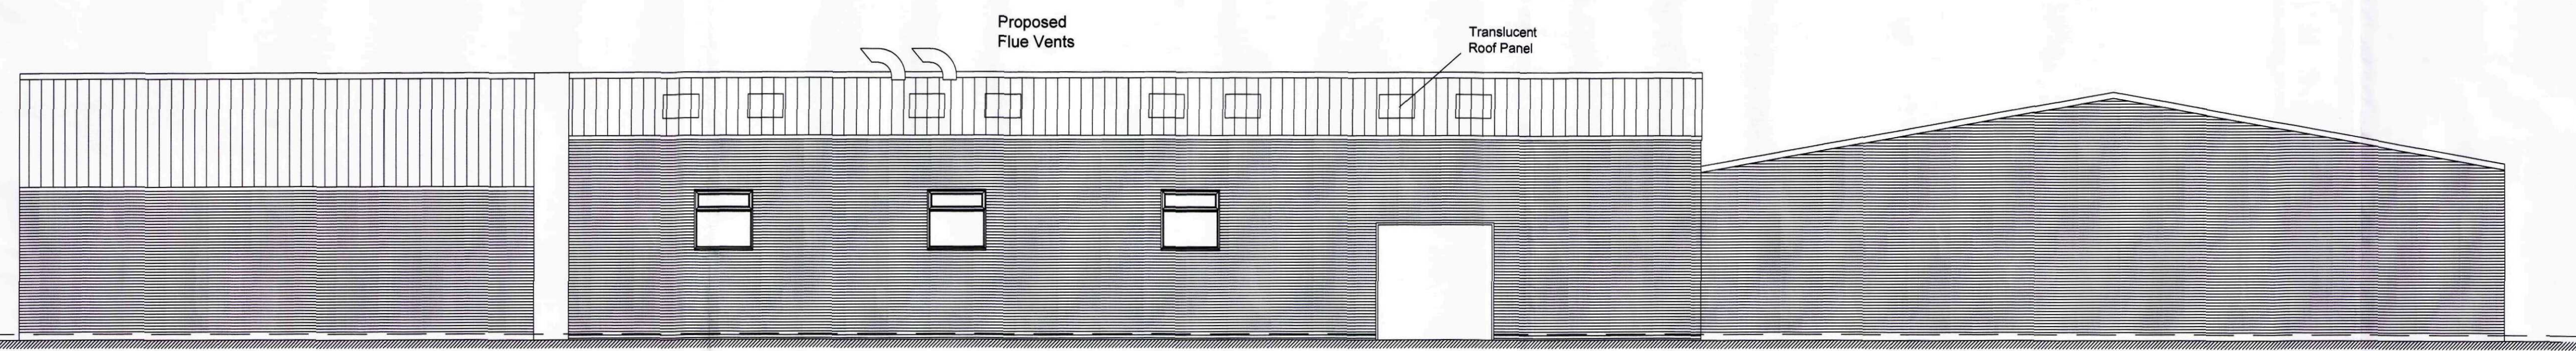


ELEVATION B

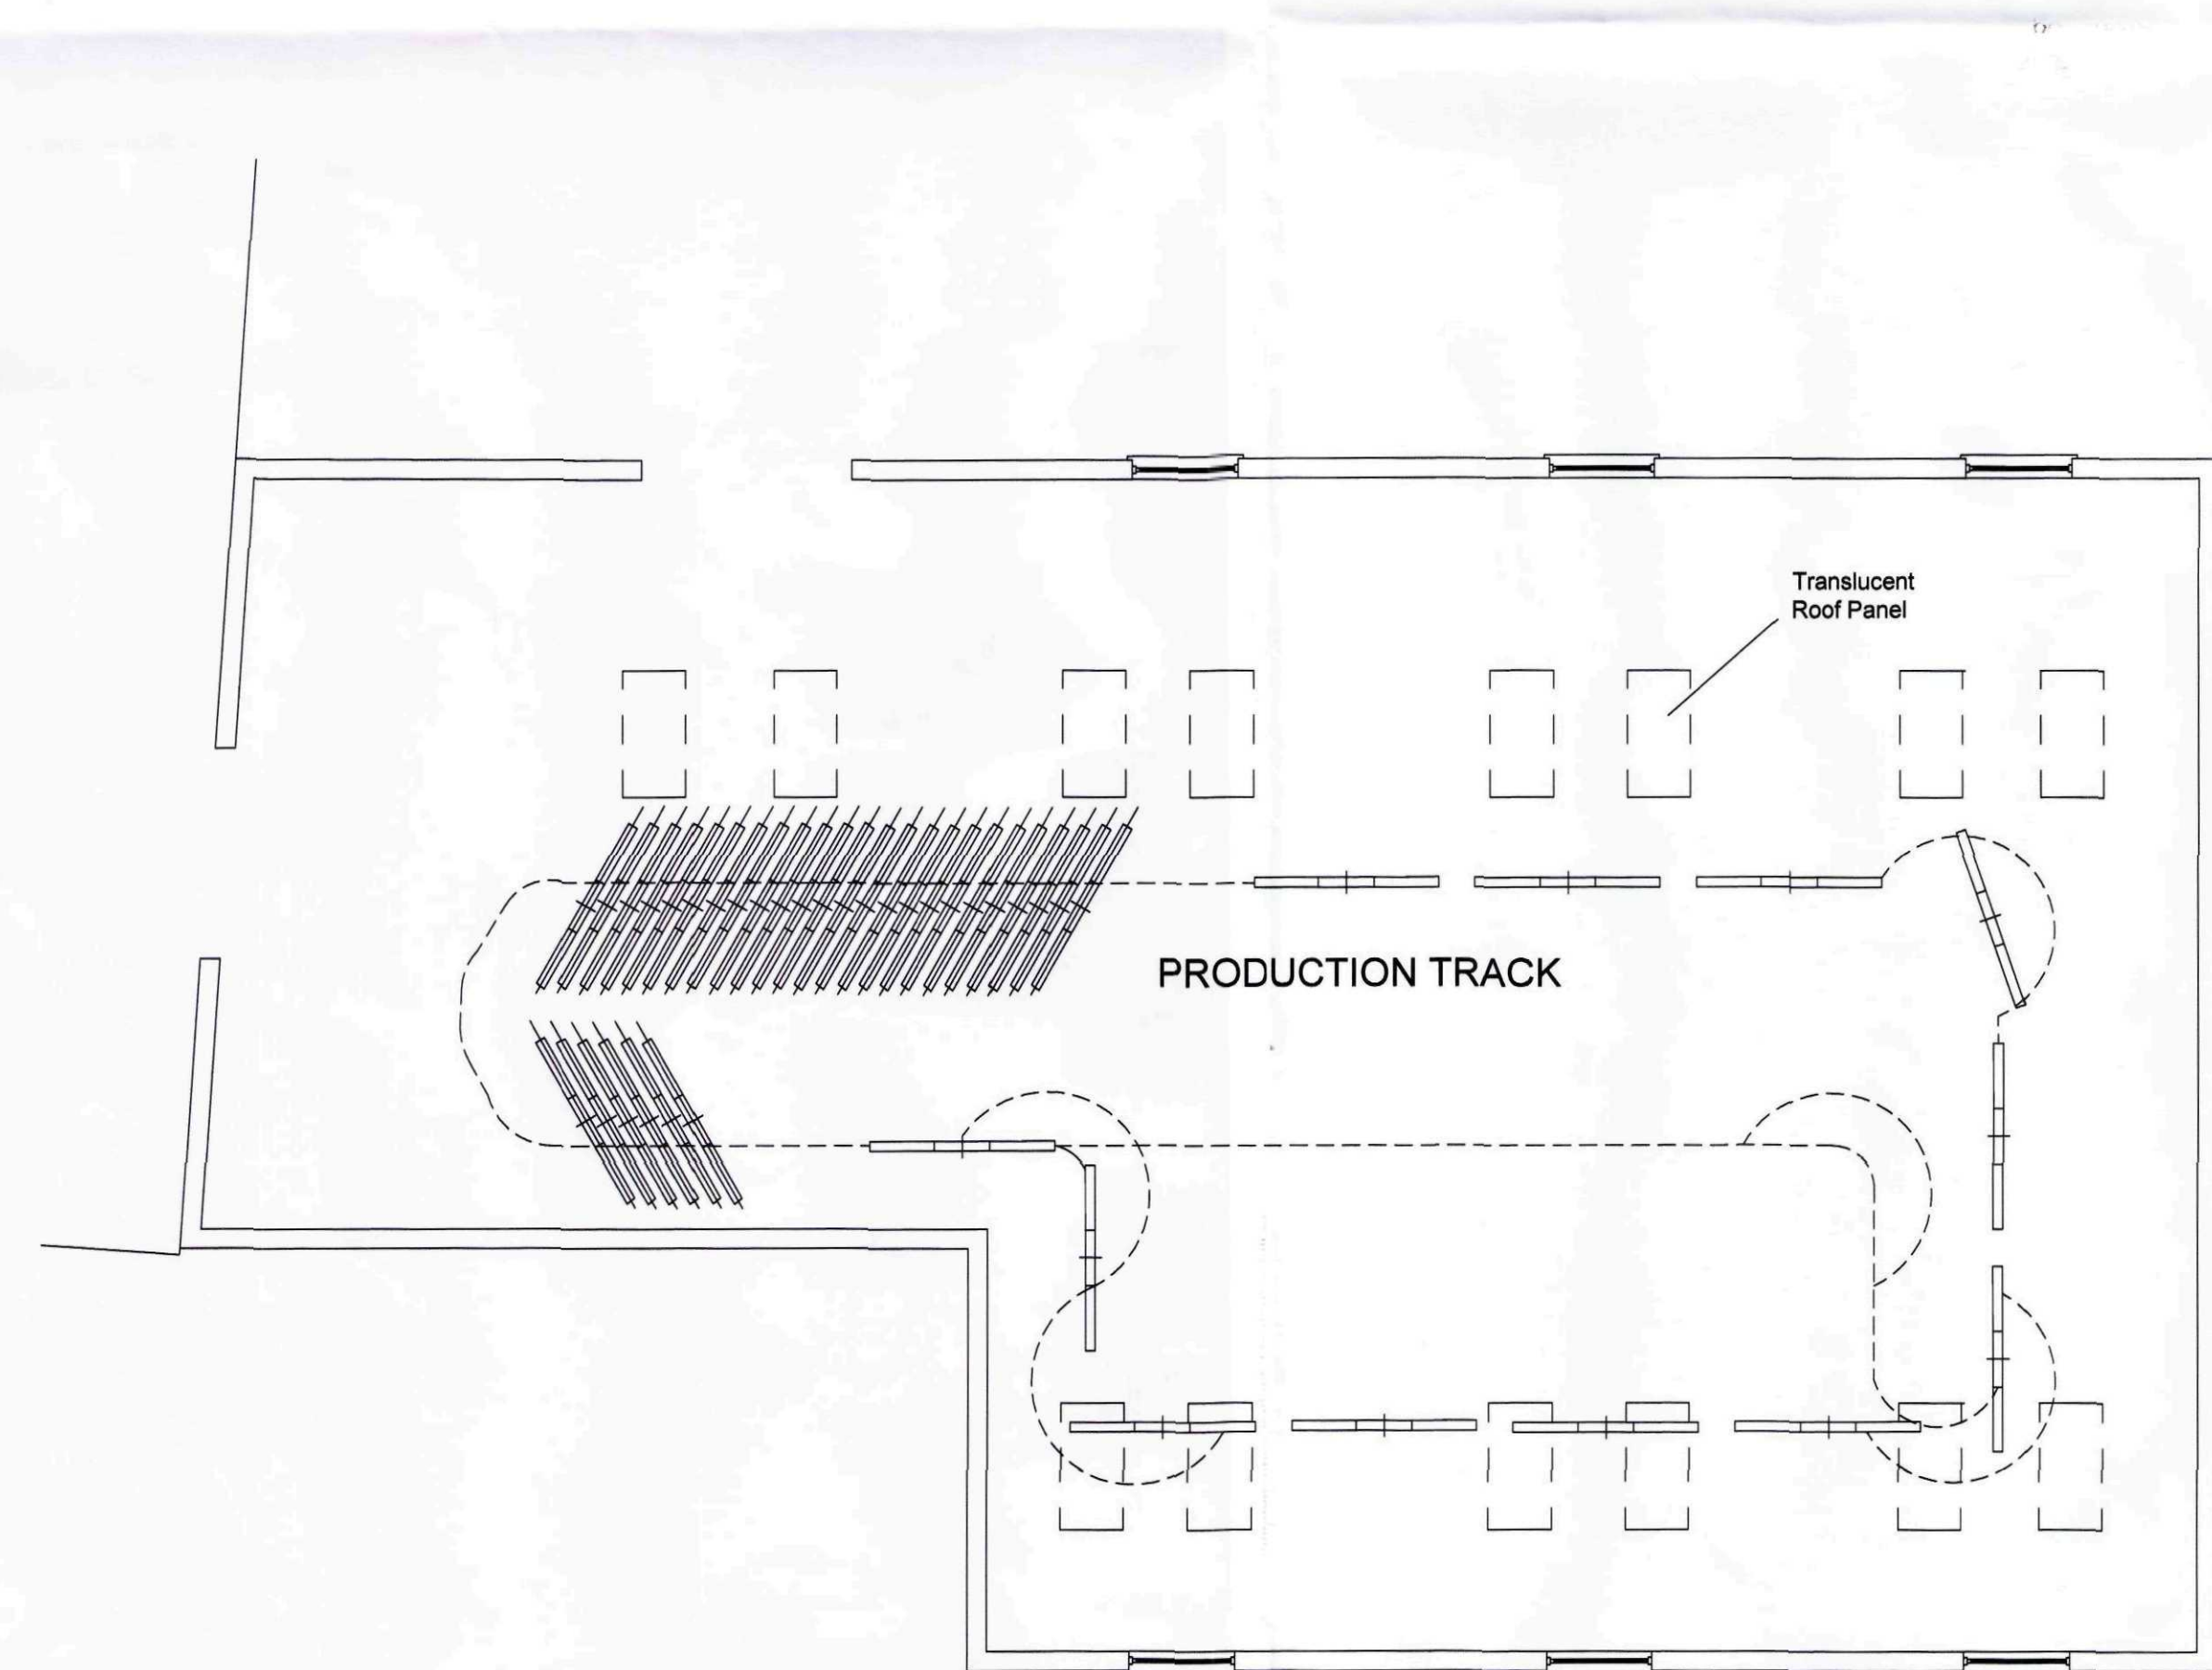


FLOOR PLAN

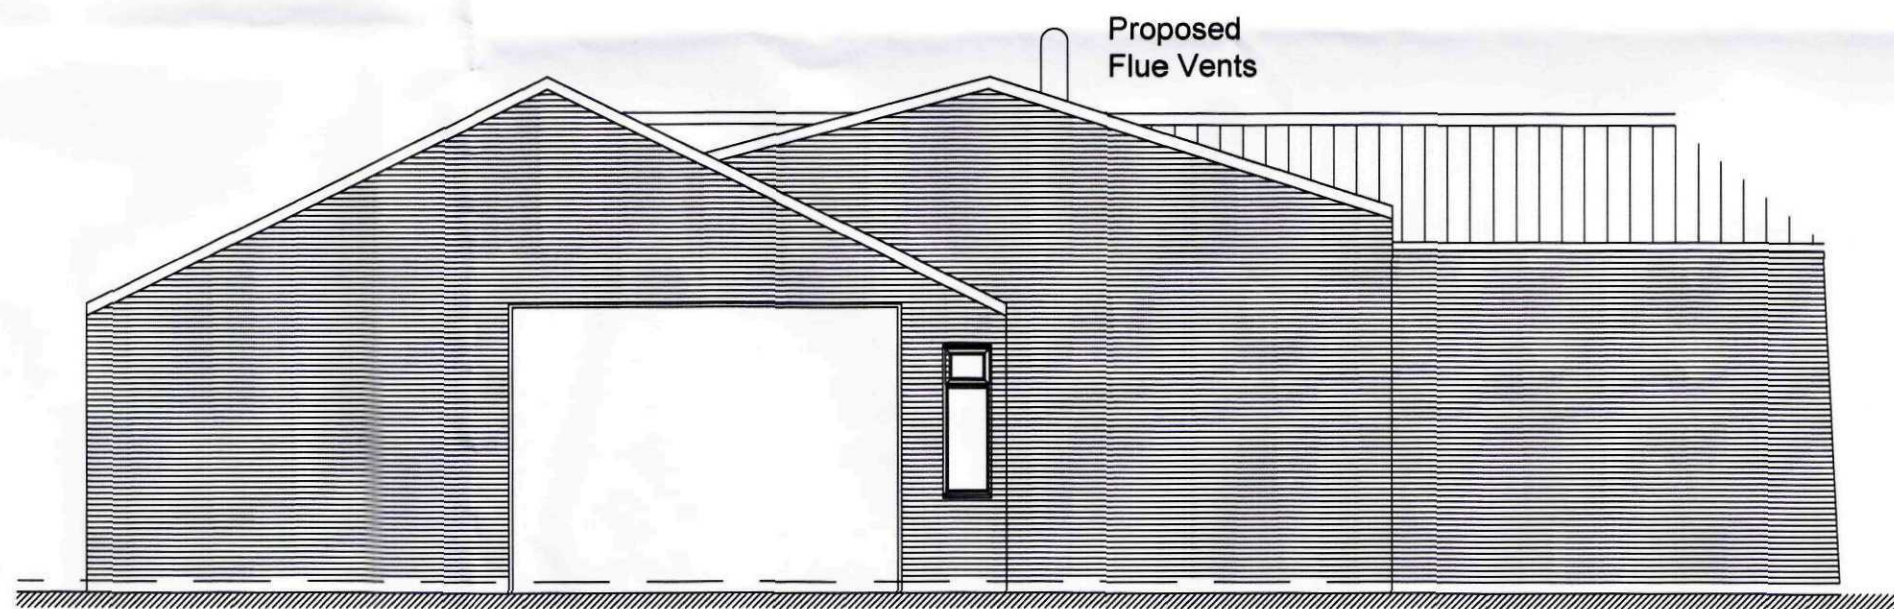

ELEVATION C

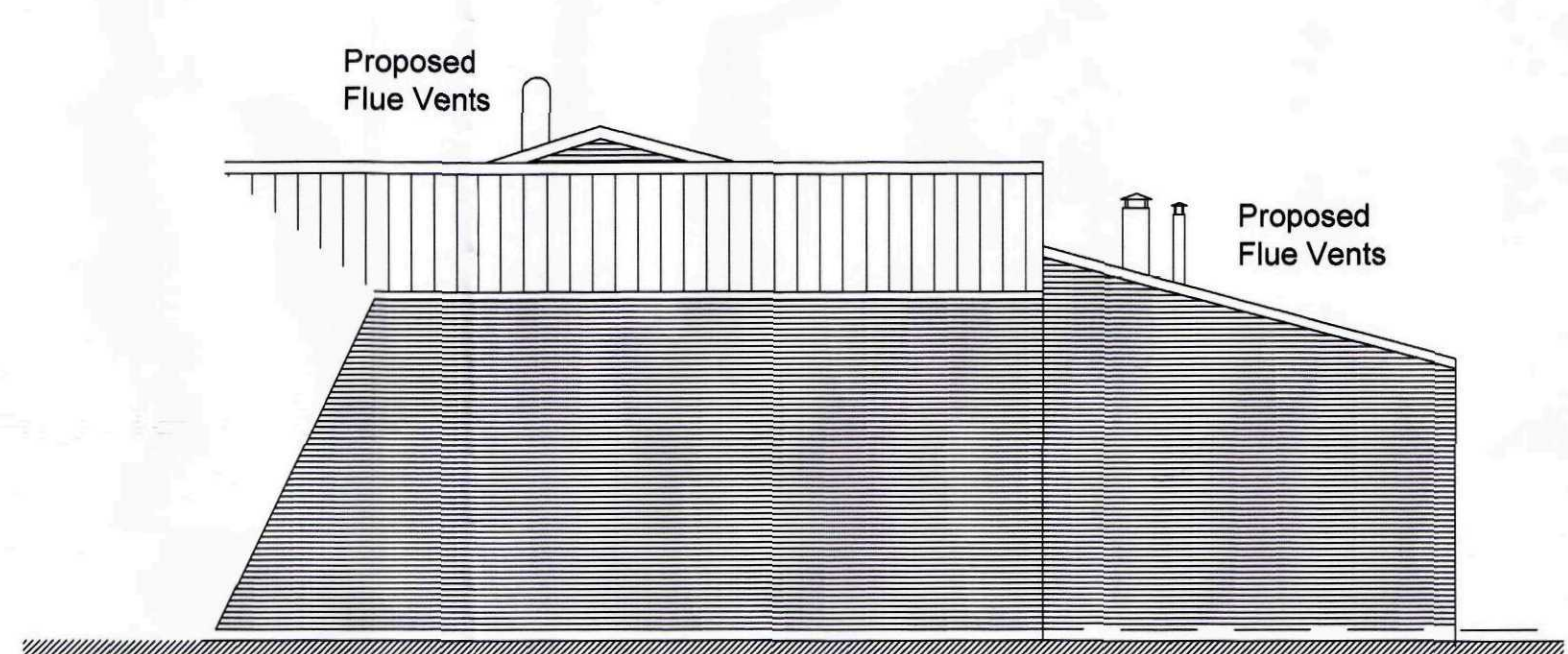

ELEVATION D

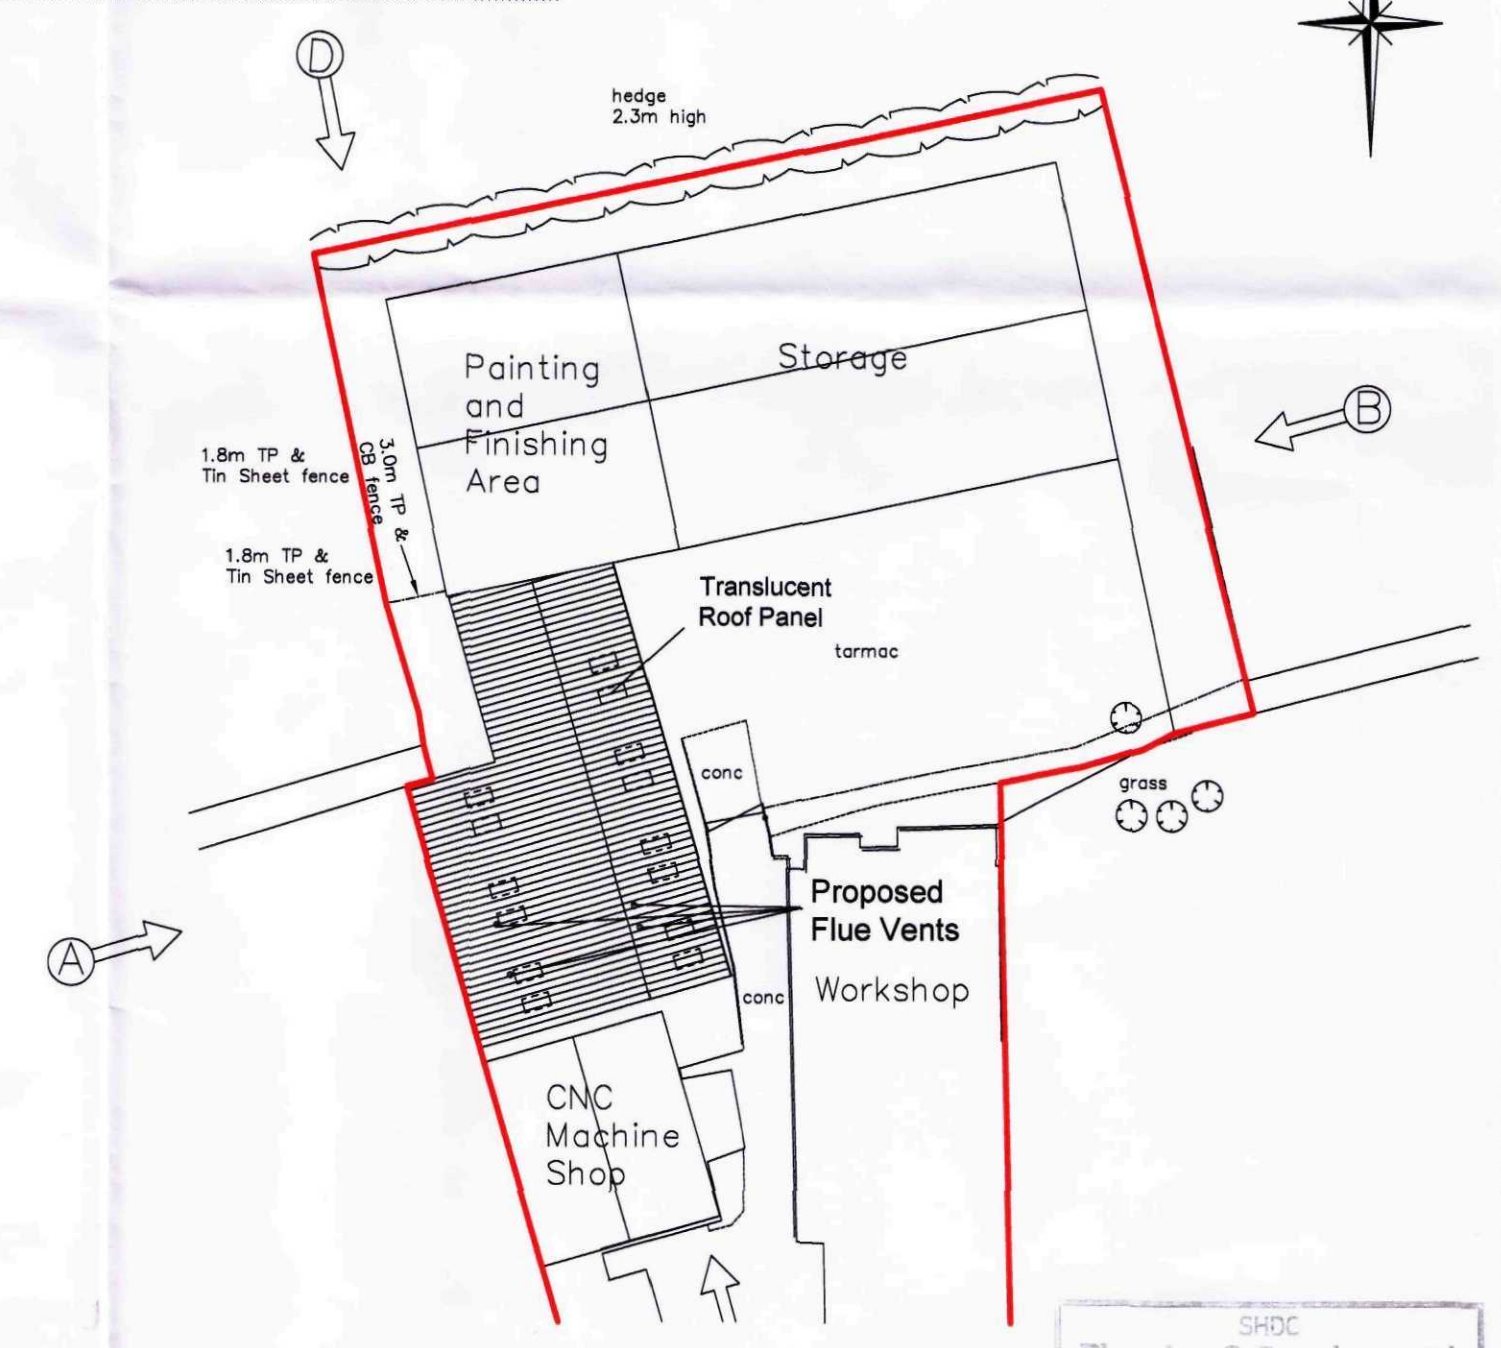

BLOCK PLAN 1:500

SHDC
Planning & Development
- 1 NOV 2010
Ref: 0912-10

Rev.	By	Notes	Date
<div> <div> <div>rdc</div> <div>Robert Doughty Consultancy</div> </div> <div> 32 High Street, Helpingsham Sleaford, Lincolnshire NG34 0RA Tel: 01529 421646 Fax: 01529 421358 Email: admin@rdc-landplan.co.uk Web: www.rdc-landplan.co.uk </div> </div>			
Client: George Barnsdale & Sons			
Project: High Street, Donington			
Drawing title: Proposed Flues & Roof panels			
Job No. 641-2	Drawing No. DS02	Rev.	Drawn KTC/GJ
Scale 1:100	Date 29-10-10	Checked	

DO NOT SCALE from this drawing. All measurements should be checked against on site conditions and any discrepancies should be brought to the attention of the Robert Doughty Consultancy.

P:\Projects\000-0998641 G Barnsdale & Sons\000-0998641-2 PA High Street Donington\CAD Files\000-RDC Drawing\000-0998641-DS02.dwg 29/10/2010 10:35:38