




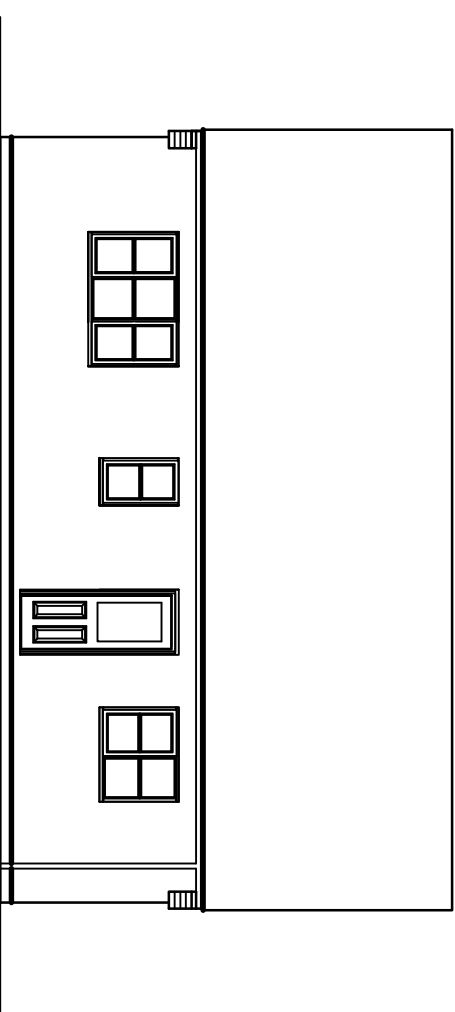


REAR ELEVATION - EXISTING

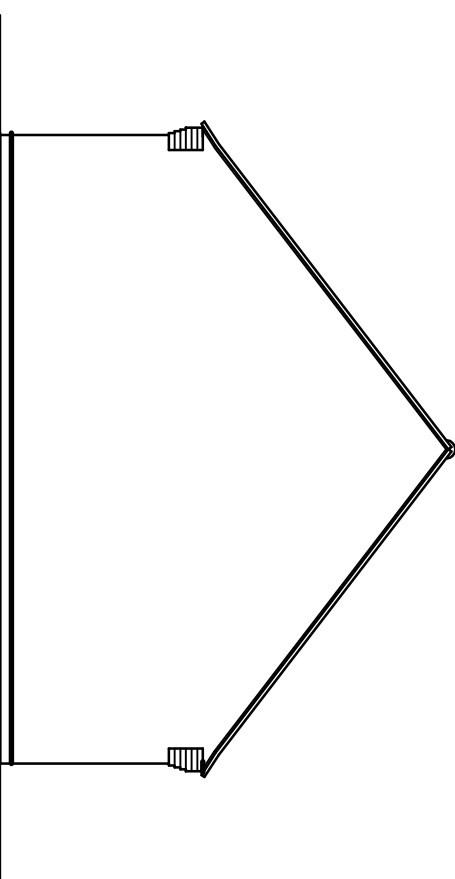


SIDE ELEVATION - EXISTING

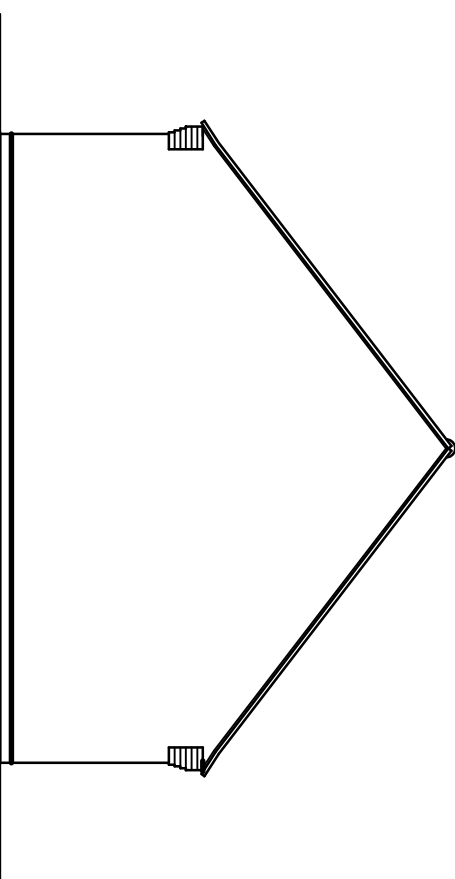


SIDE ELEVATION - EXISTING

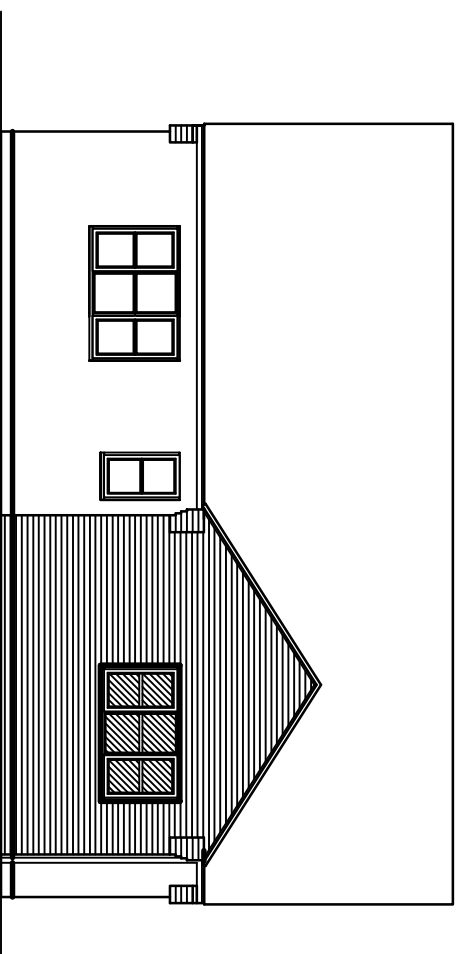



REAR ELEVATION - PROPOSED

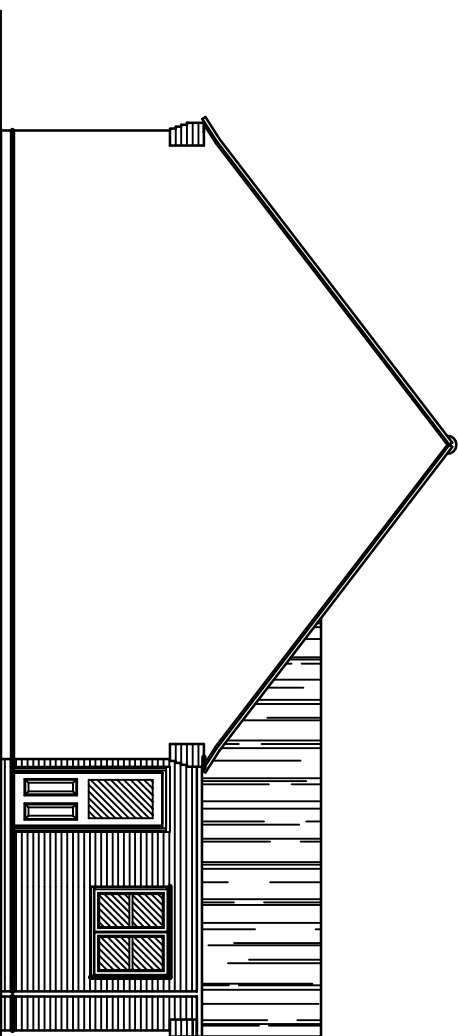


SIDE ELEVATION - PROPOSED

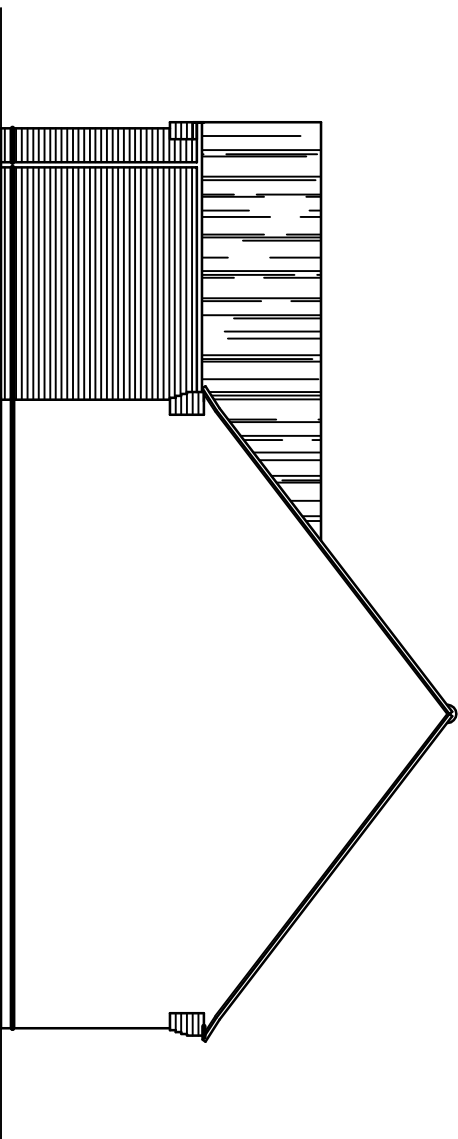


SIDE ELEVATION - PROPOSED

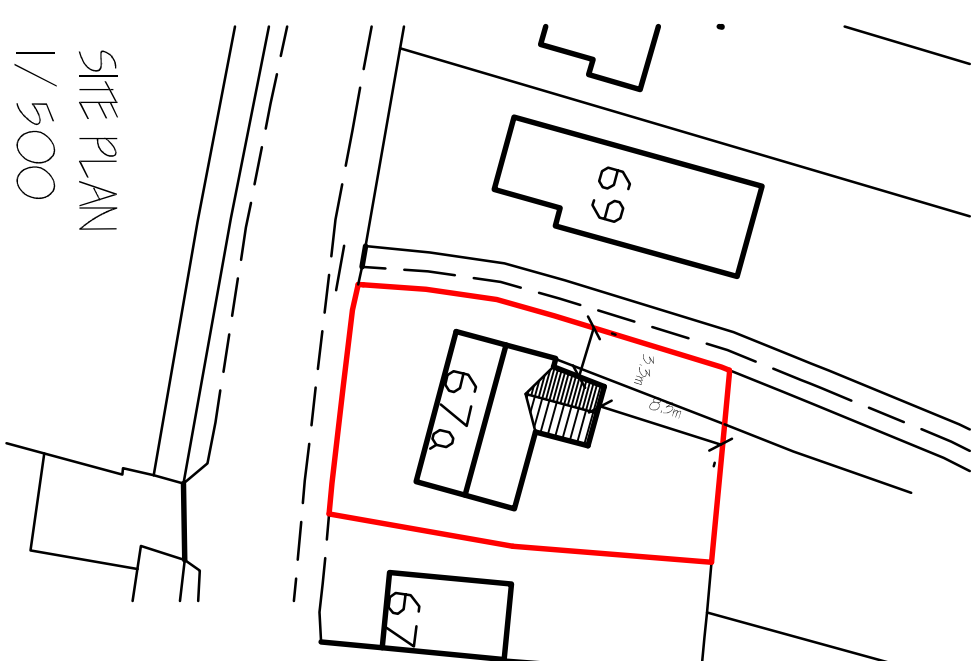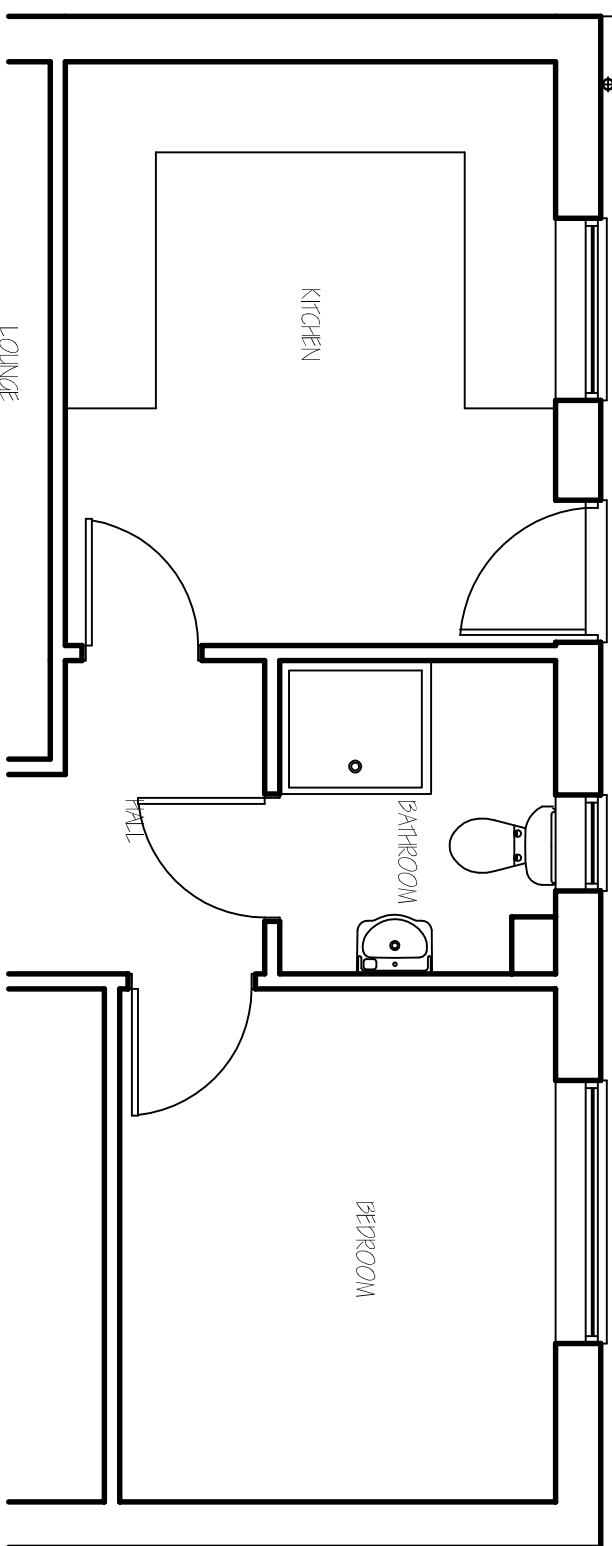SITE PLAN
1/500

FLOOR PLAN - EXISTING

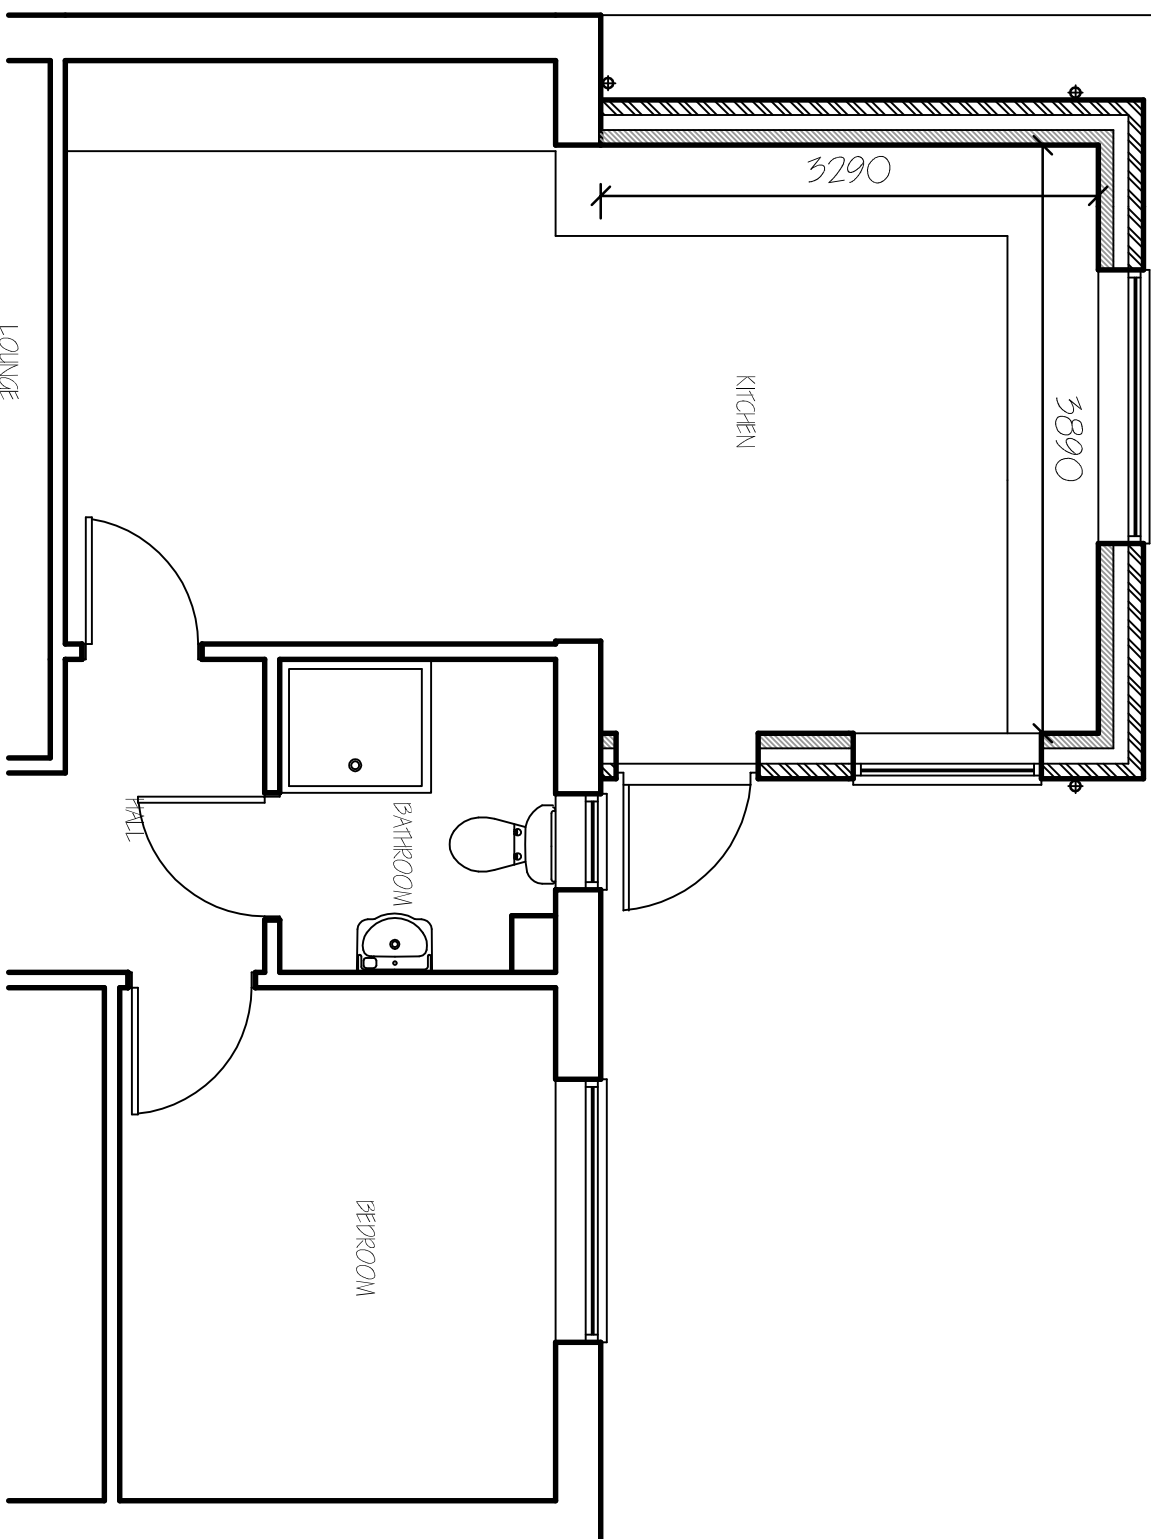

FLOOR PLAN - PROPOSED

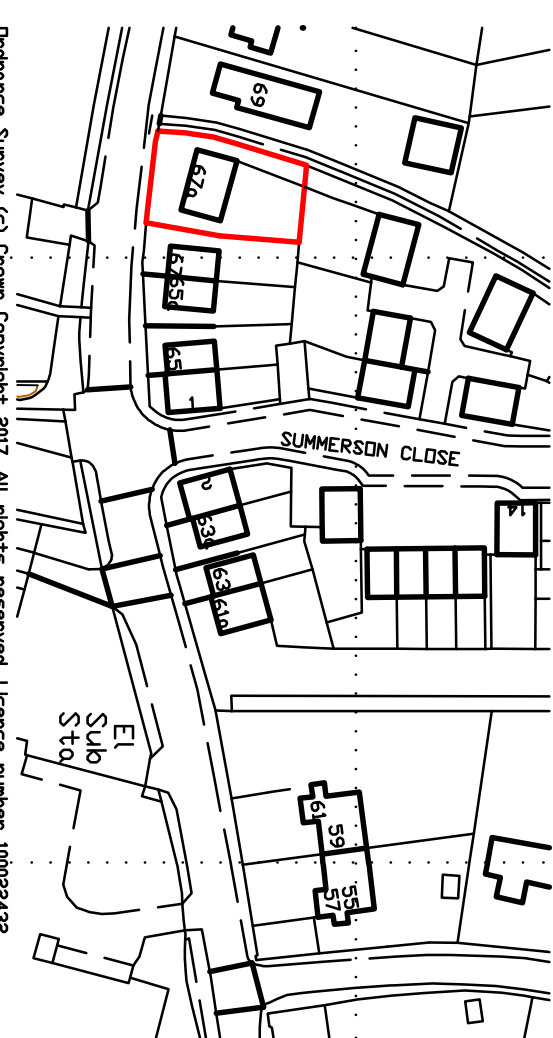LOCATION PLAN
1/1250[illegible]

G. R. MERCHANT LTD. I. ENG AMICE FIMO ARCHITECTURAL, STRUCTURAL AND LAND DRAINAGE CONSULTANTS	4 Wrights Mews 12A Park Road, Hollesch, SPRINGFIELD, E.E. Tel: 01406 426780 Fax: 01406 426744 E-Mail: gr_merchant@btconnect.com	Project EXTENSION & ALTERATIONS, 67A TOWN DAM LANE, DONNINGTON, SPALDING, LINC'S, PE11 4PL	Client MR D BANCE.	Working FIVE & LOCATION PLAN, FLOOR PLANS & ELEVATIONS - EXISTING & PROPOSED.	Job Ref. 3210-17. Date SEPT 17. Drawing No. 01. Drawn H.D.
---	---	--	--	---	--

DO NOT SCALE FROM THIS DRAWING