


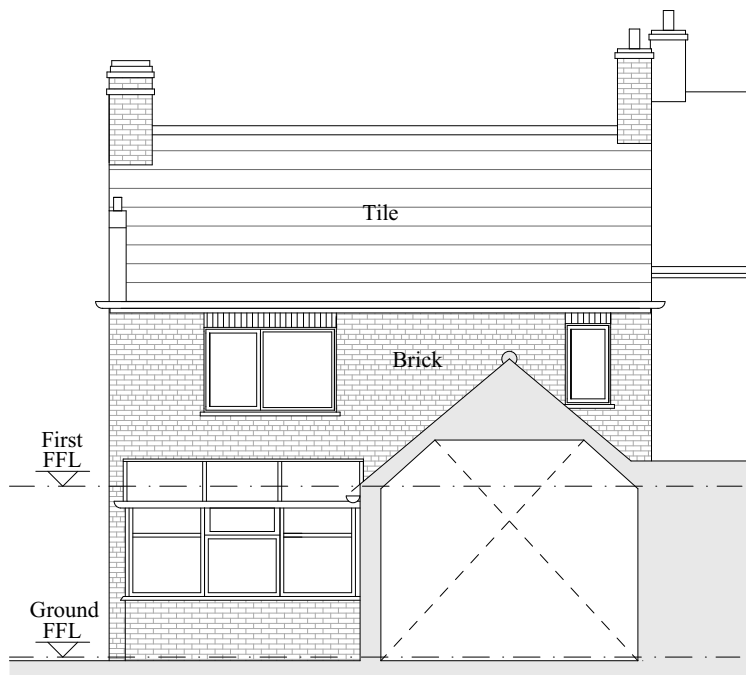


Existing Front Elevation



Existing Side 1 Elevation



Existing Rear Elevation

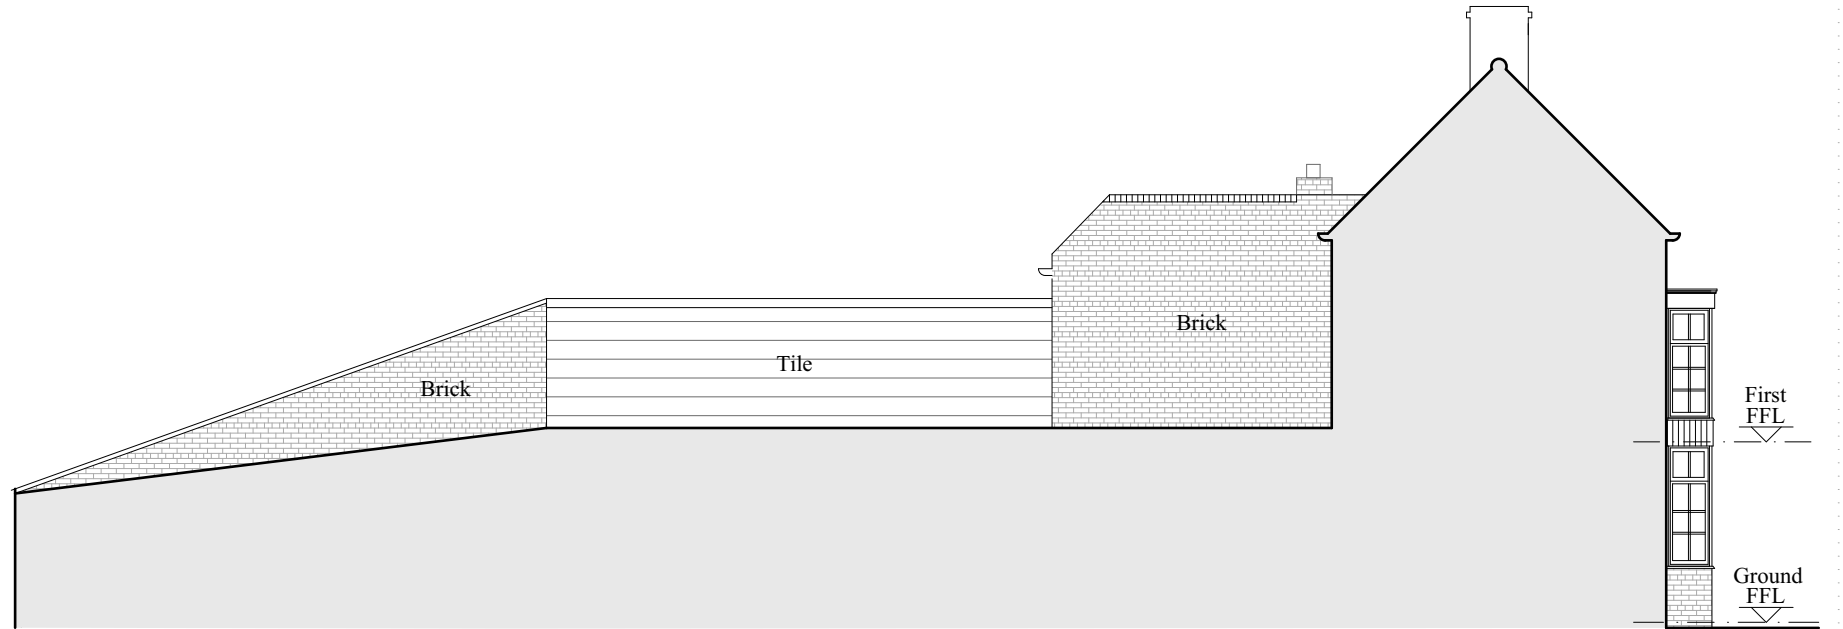

Existing Side 2 Elevation

**Cameron Bosque**  
Architects  
Ely, Cambridge & Harlow, Essex  
Tel: 07548658571  
Email: info@cameronbosque.com

Status  
Planning

Client Name  
DSM Construction Services Ltd

Project Address  
13 Church Street, Donington, Spalding  
PE11 4UA

Title  
Existing Elevations

|                                     |                         |
|-------------------------------------|-------------------------|
| <u>Scale</u><br>1:100@A3            | <u>Date</u><br>15.08.22 |
| <u>Drawing Number</u><br>22142-0300 | <u>Revision</u><br>/    |

|            |             |                 |                    |
|------------|-------------|-----------------|--------------------|
| <u>Rev</u> | <u>Date</u> | <u>Drawn by</u> | <u>Description</u> |
| /          | 09.09.22    | GC              | Planning Issue     |



General Notes  
Do not scale from this drawing, apart from Town Planning purposes. Work to figure dimensions only. This drawing is the property of Cameron Bosque Architects Limited and copyright is reserved by them.  
This drawing is issued on the basis that it is not copied, used or disclosed by or to any unauthorised person without the prior written consent of Cameron Bosque Architects Limited.  
The drawing representative of the building or site and intended works. Contractors should carry out their own independent site surveys to confirm dimensions.