



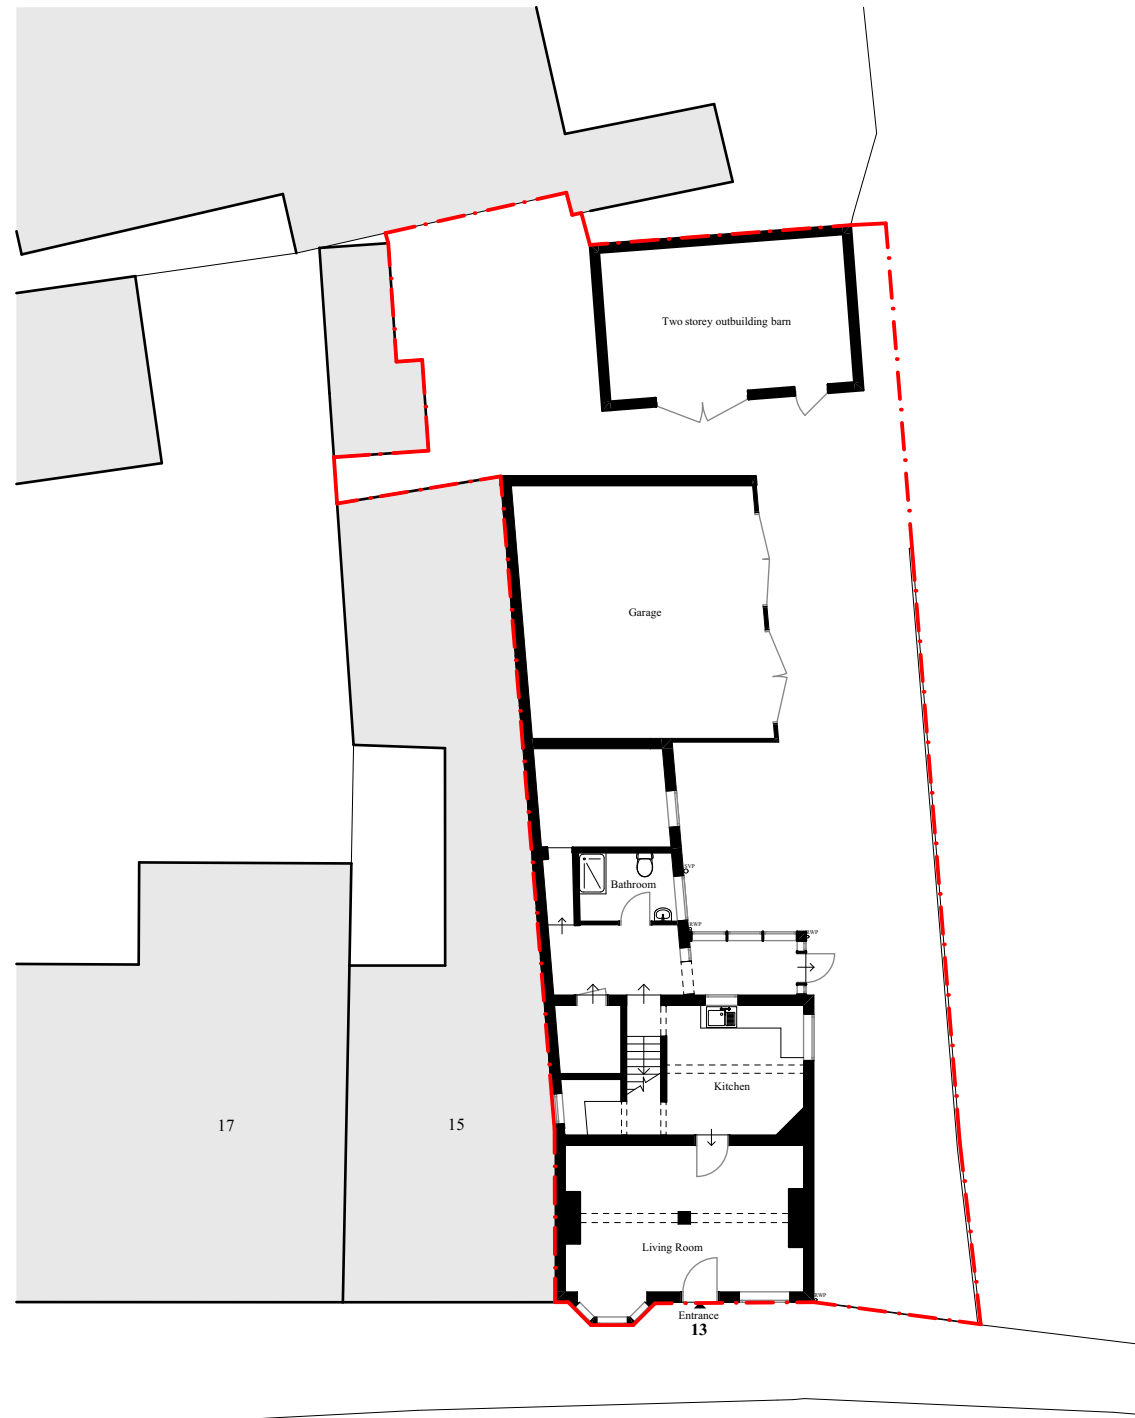

Existing Site Plan

CHURCH STREET

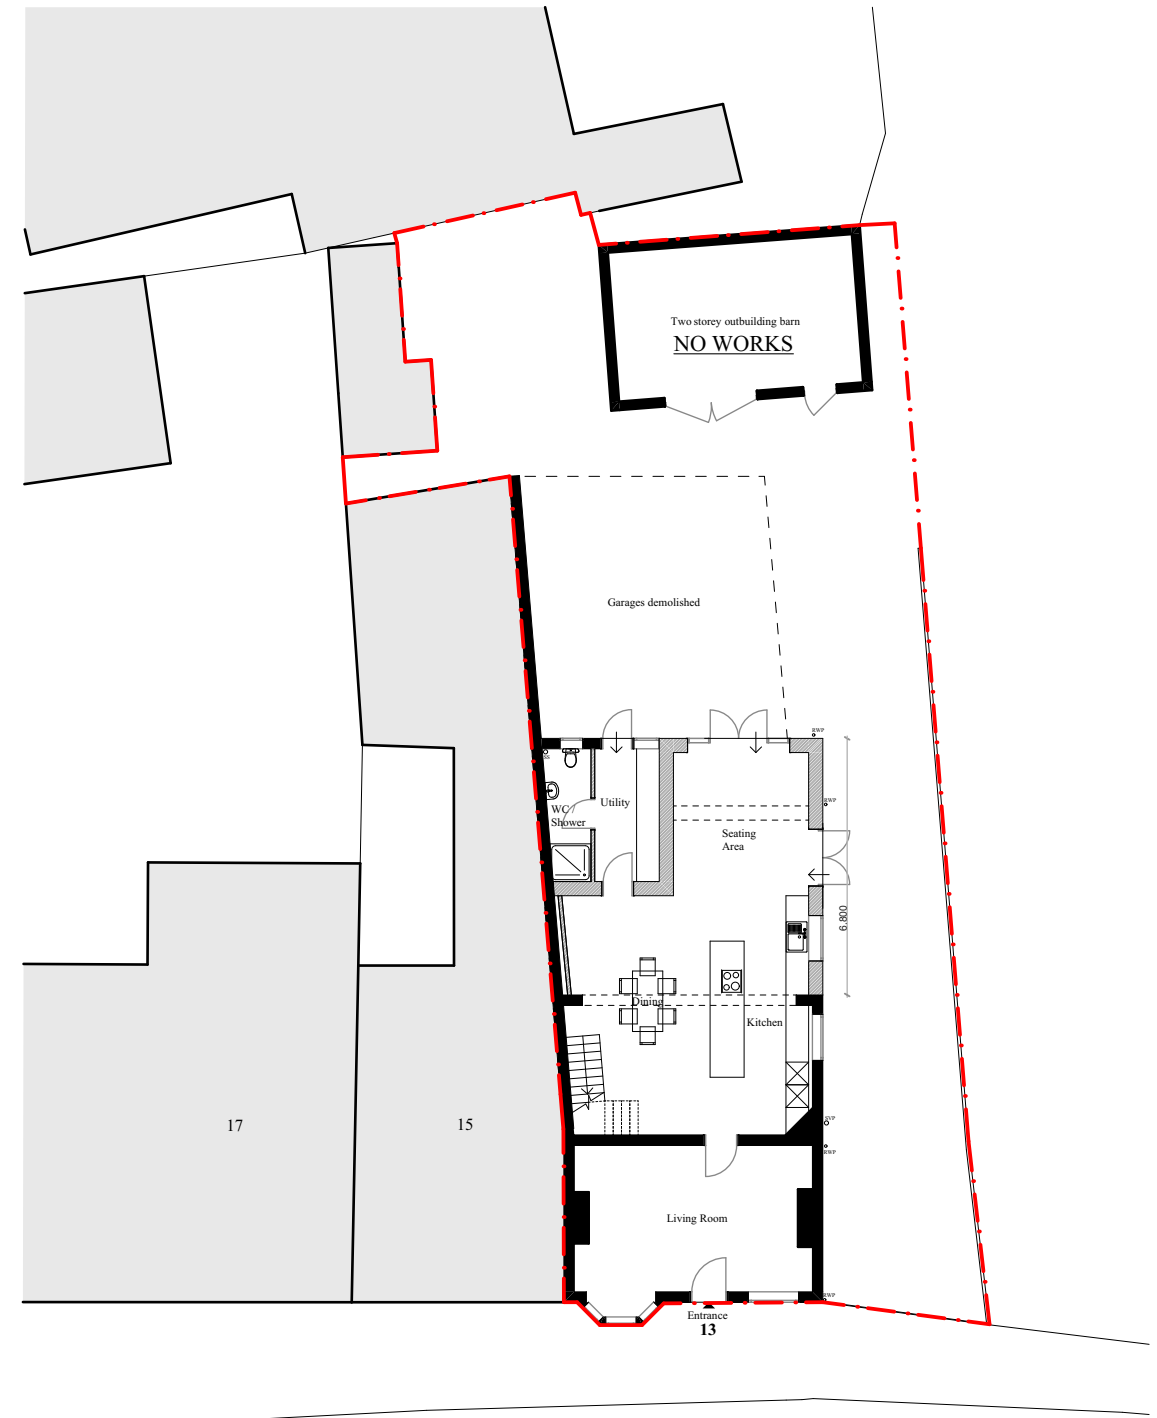

Proposed Site Plan

CHURCH STREET




Cameron Bosque
Architects
Ely, Cambridge & Harlow, Essex
Tel: 07548658571
Email: info@cameronbosque.com

<u>Status</u> Planning
<u>Client Name</u> DSM Construction Services Ltd
<u>Project Address</u> 13 Church Street, Donington, Spalding PE11 4UA

<u>Title</u>	
Existing and Proposed Site Plans	
<u>Scale</u>	<u>Date</u>
1:200@A3	15.08.22
<u>Drawing Number</u>	<u>Revision</u>
22142-1000	/

<u>Rev</u> /	<u>Date</u> 09.09.22	<u>Drawn by</u> GC	<u>Description</u> Planning Issue
-----------------	-------------------------	-----------------------	--------------------------------------

 

General Notes
Do not scale from this drawing, apart from Town Planning purposes. Work to figure dimensions only. This drawing is the property of Cameron Bosque Architects Limited and copyright is reserved by them. This drawing is issued on the basis that it is not copied, used or disclosed by or to any unauthorised person without the prior written consent of Cameron Bosque Architects Limited. The drawing representative of the building or site and intended works. Contractors should carry out their own independent site surveys to confirm dimensions.